



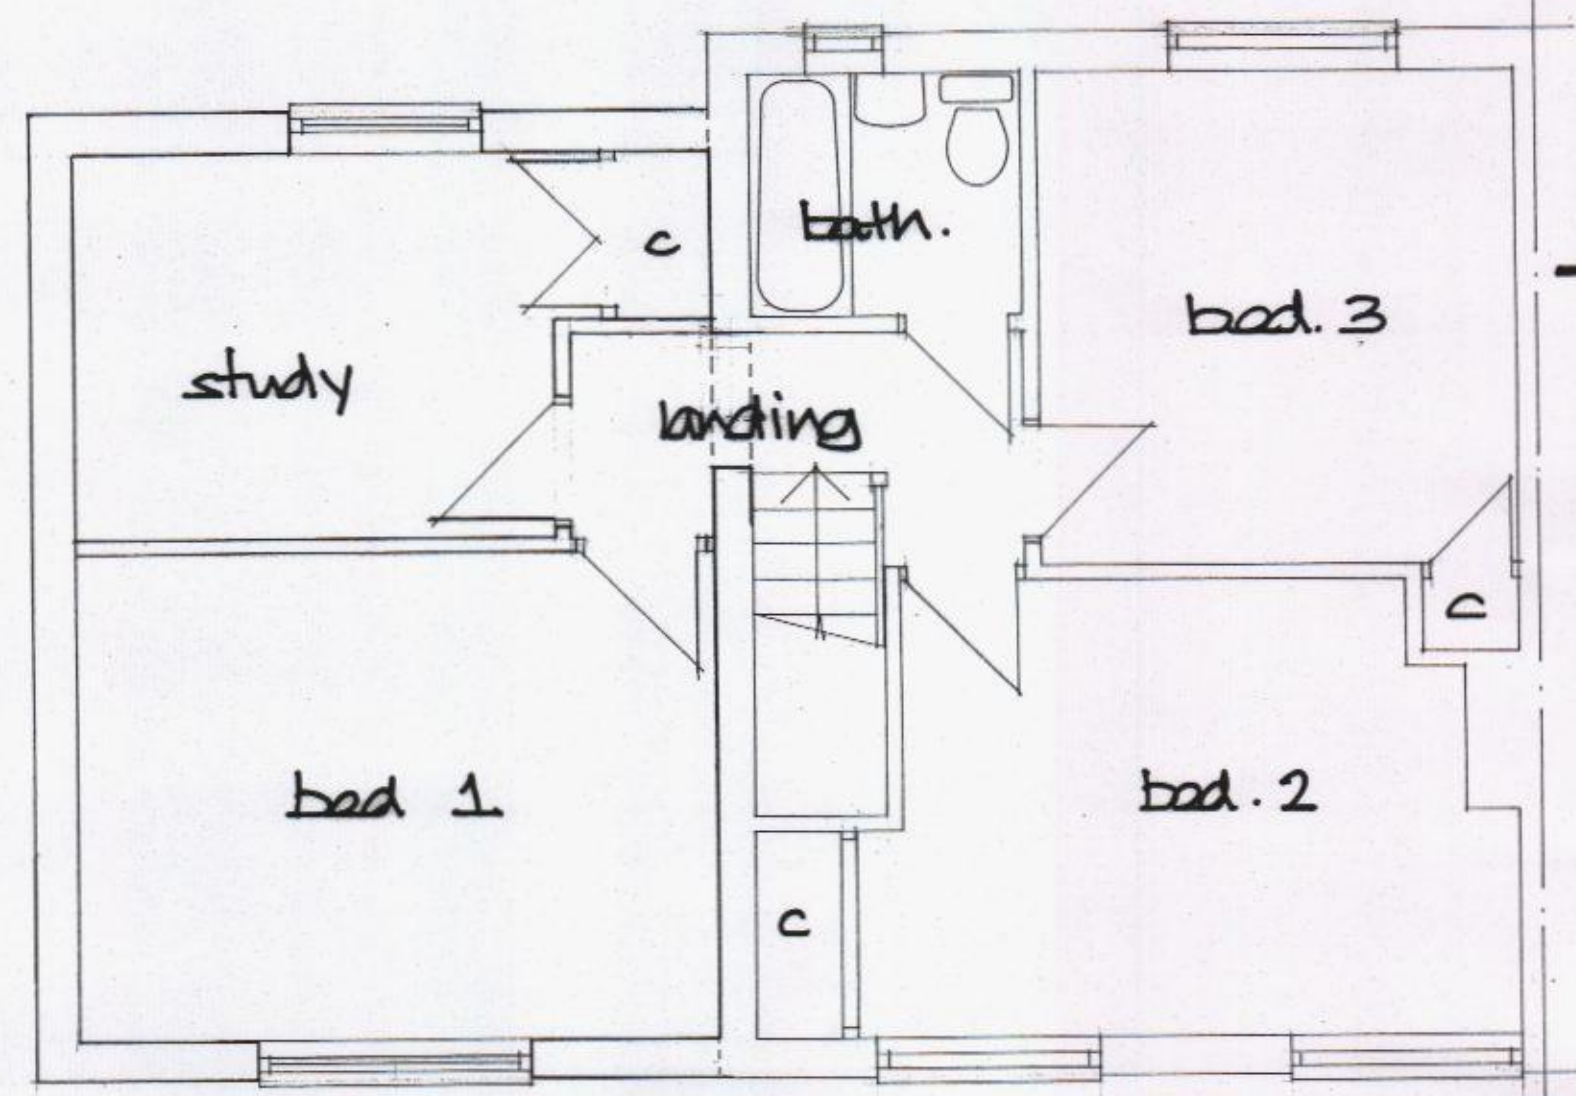


FIRST FLOOR

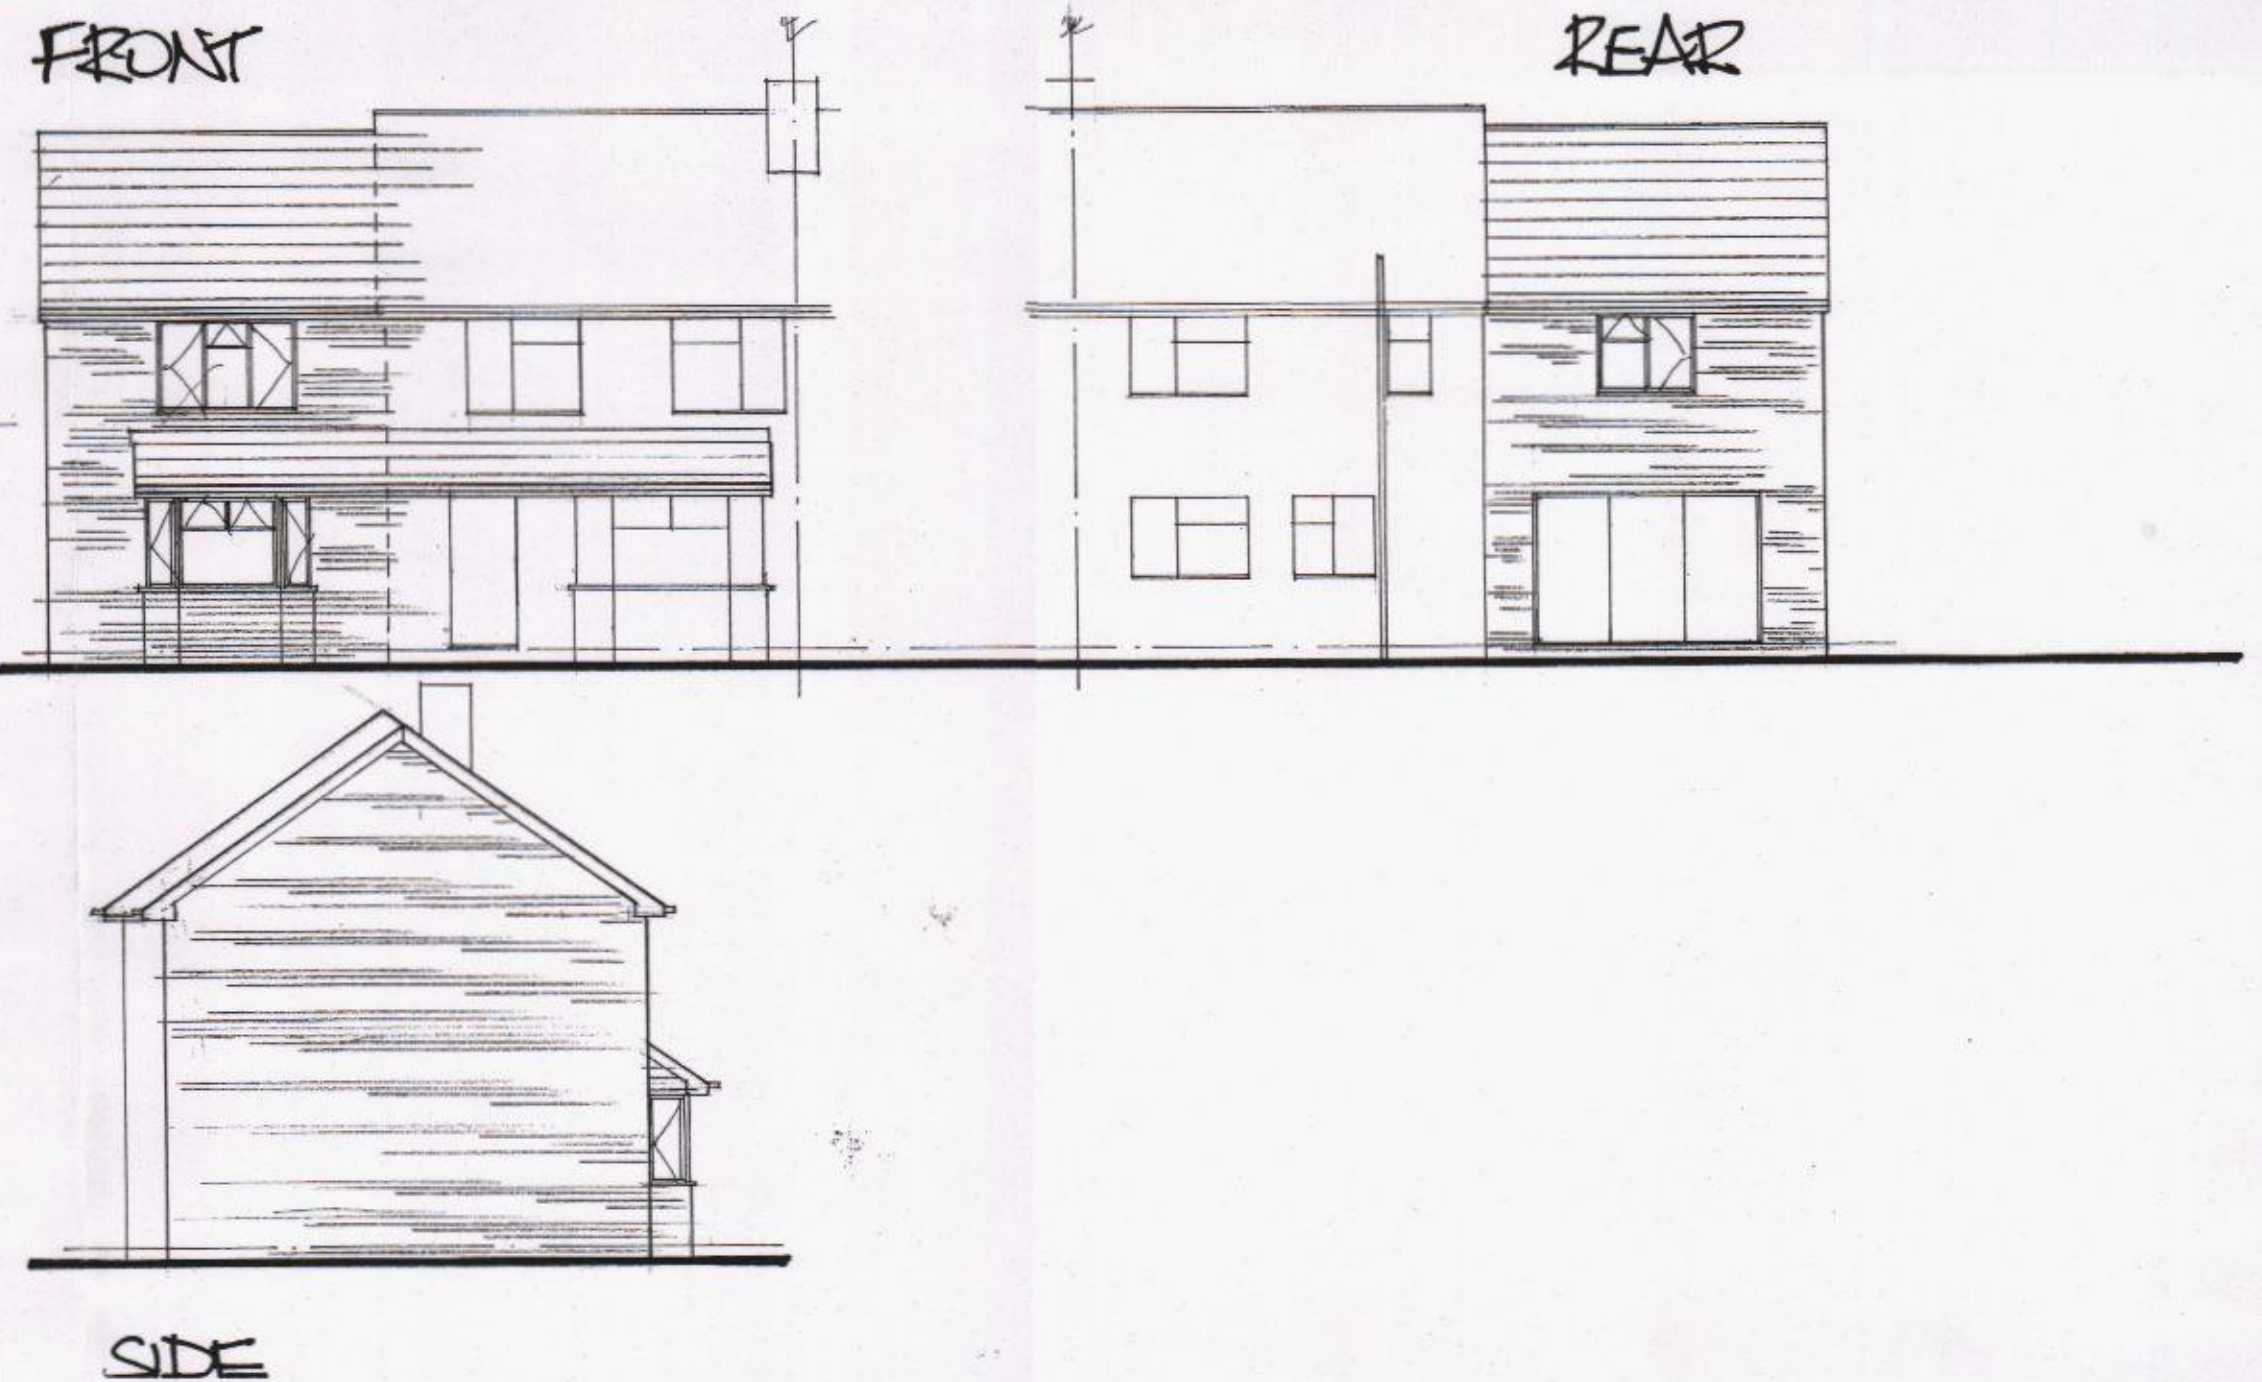


Existing blun
gravel to be
removed

up
road

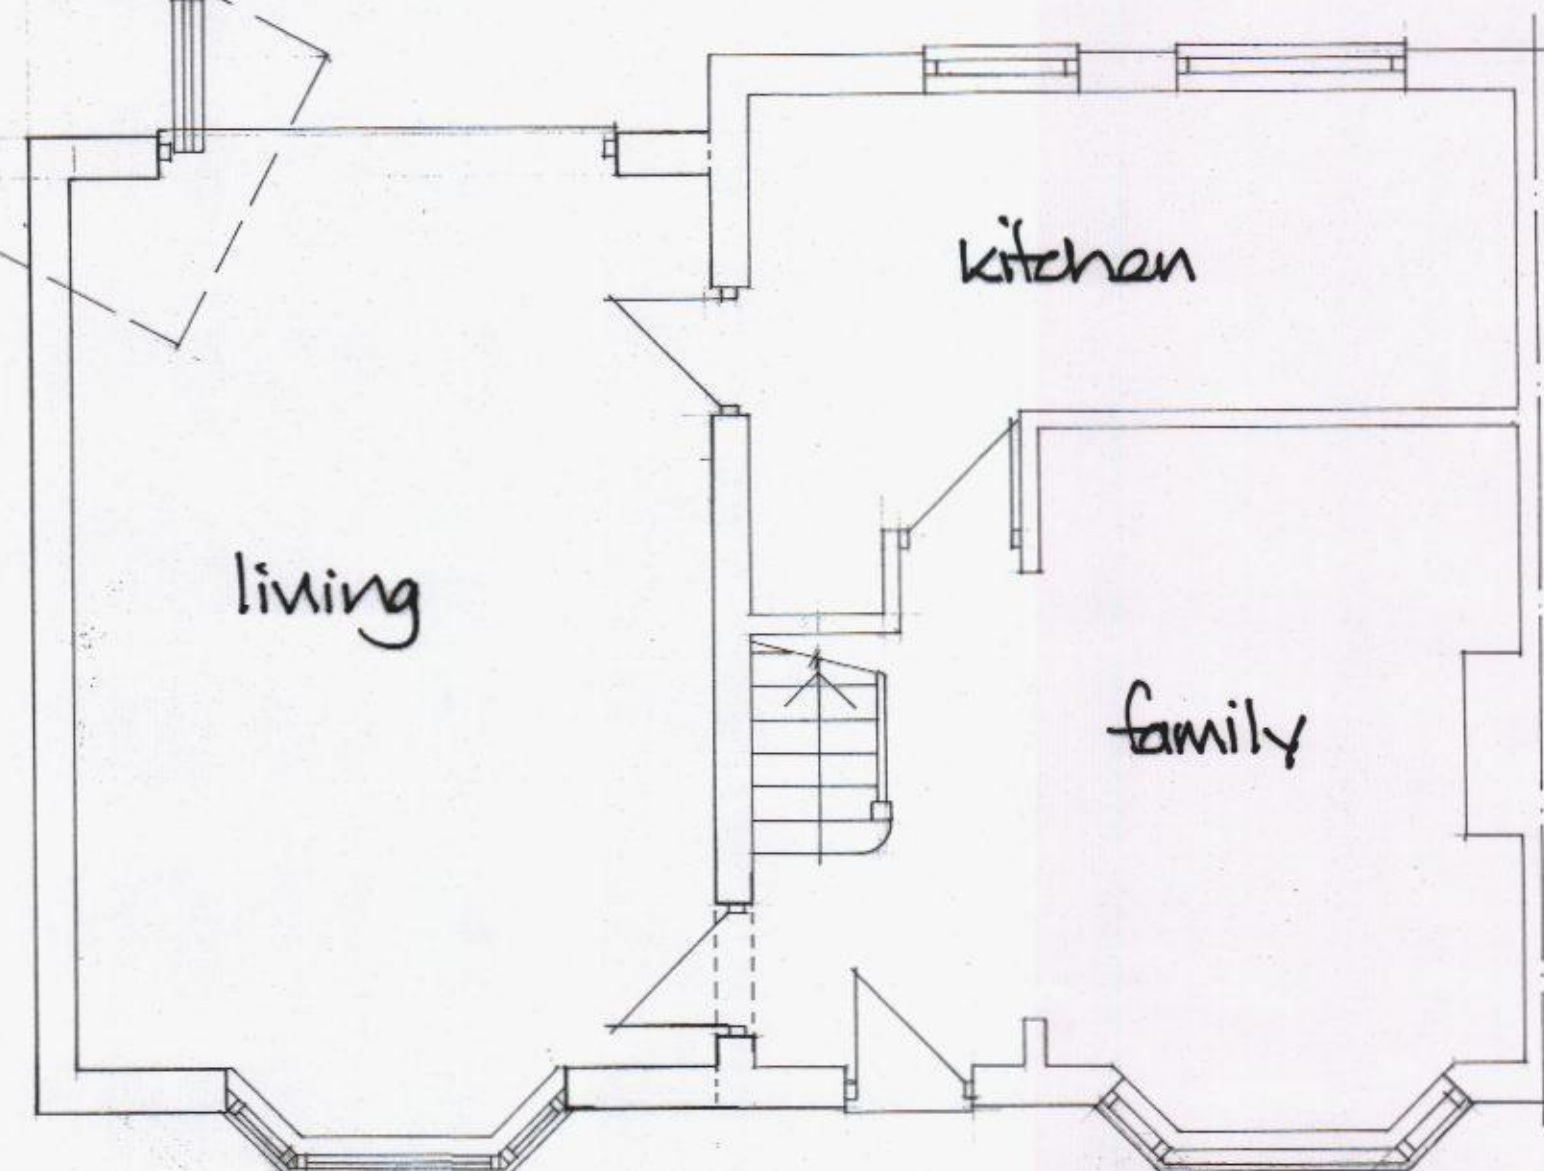

GROUND FLOOR

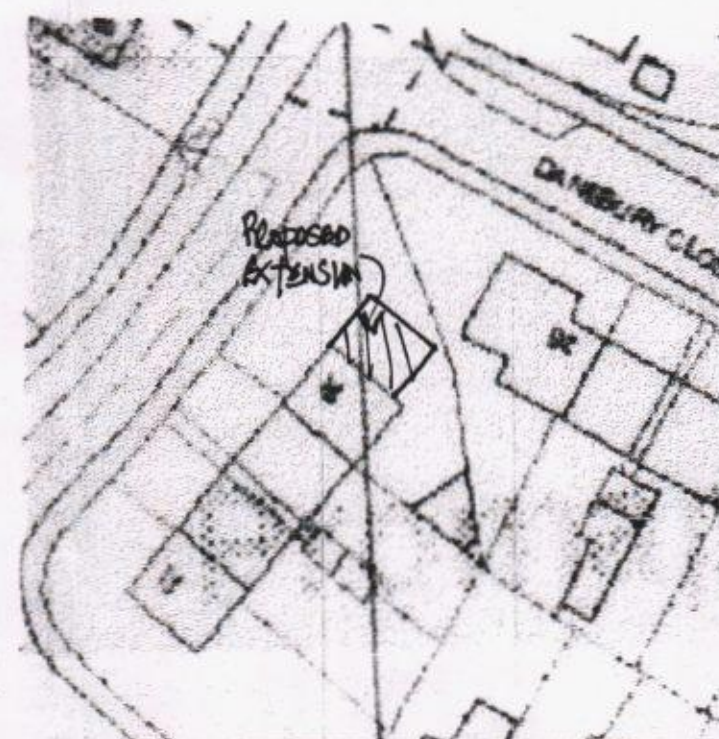

SITE PLAN Scale 1:500



LOCATION PLAN Scale 1:1250

Derek Treagus Associates
ARCHITECTURAL SERVICES
No3-The Townhouse, 20 Nelson Road, Southsea,
Hampshire PO5 2AS
Tel: 07956 624094
Email: derek.treagus@ntlworld.com

Project SIDE EXTENSION TO
28 WINTERSLOW DRIVE,
HAVANT.

Client Mr & Mrs C Hunter

Subject Planning Drawing

Date: Aug 2014 Scale: 1:1001:50 @ A2

Rev: Drg. No. 14/ 329/01

- Copyright reserved.
- All dimensions are to be site confirmed and should not be scaled unless for Planning purposes.
- Verify all queries with the office.