


THIS DRAWING IS THE PROPERTY OF STEPHEN BROMLEY ASSOCIATES
AND MUST NOT BE REPRODUCED IN ANY MANNER WITHOUT THE WRITTEN
CONSENT OF STEPHEN BROMLEY ASSOCIATES. THE DESIGNER IS NOT
RESPONSIBLE FOR THE CONSTRUCTION OF THE BUILDING OR FOR THE
COMPLIANCE OF ANY PART OF THE BUILDING WITH ANY LEGISLATION
NOTED ON ANY DRAWING.




A1

EXISTING

 

FRONT ELEVATION

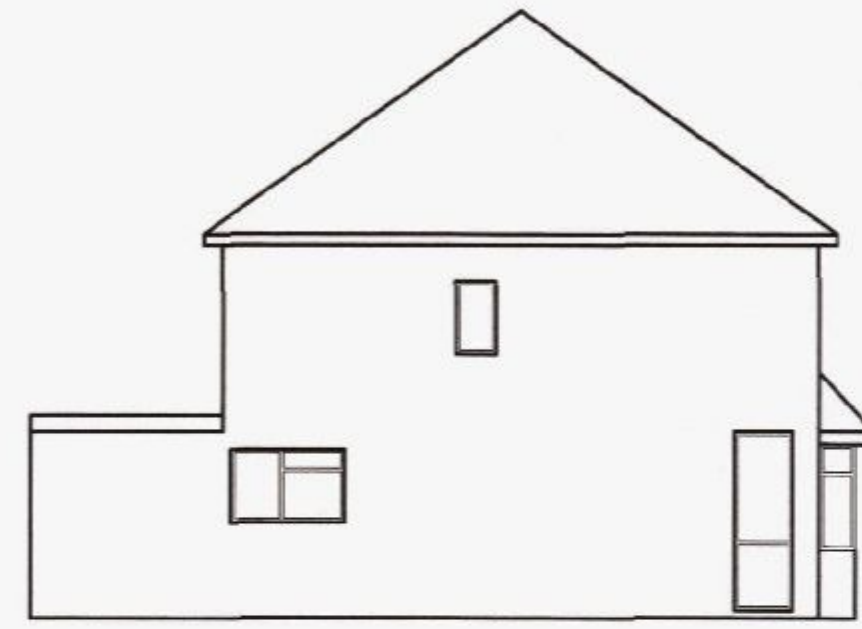


SIDE ELEVATION




REAR ELEVATION

PROPOSED

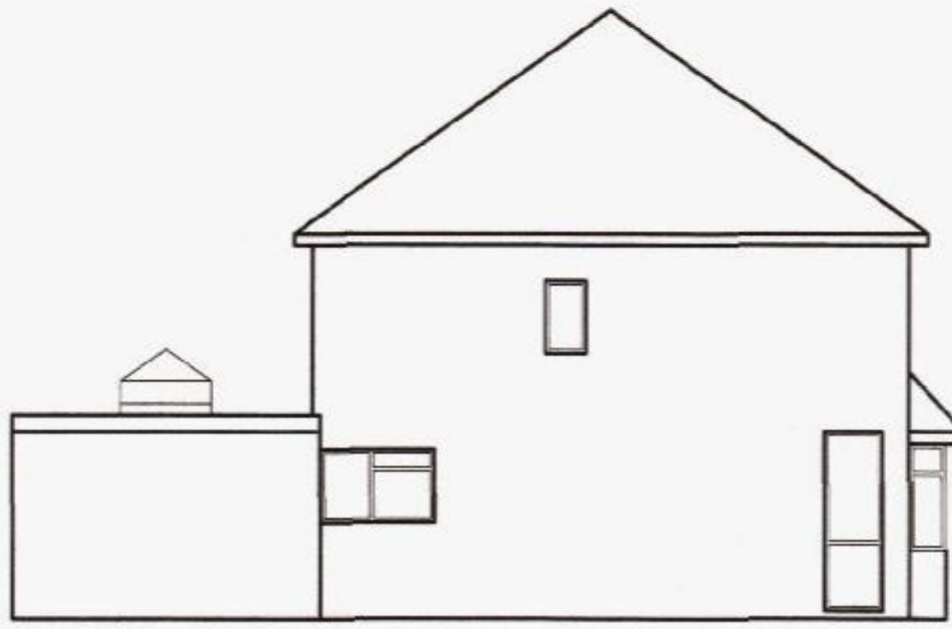

EXISTING

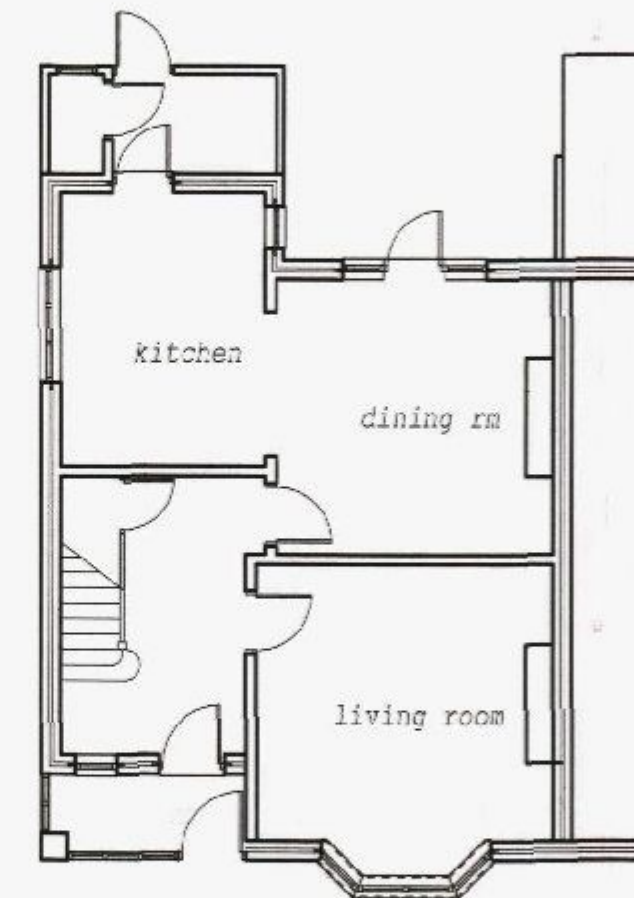


GROUND FLOOR PLAN




FIRST FLOOR PLAN

PROPOSED

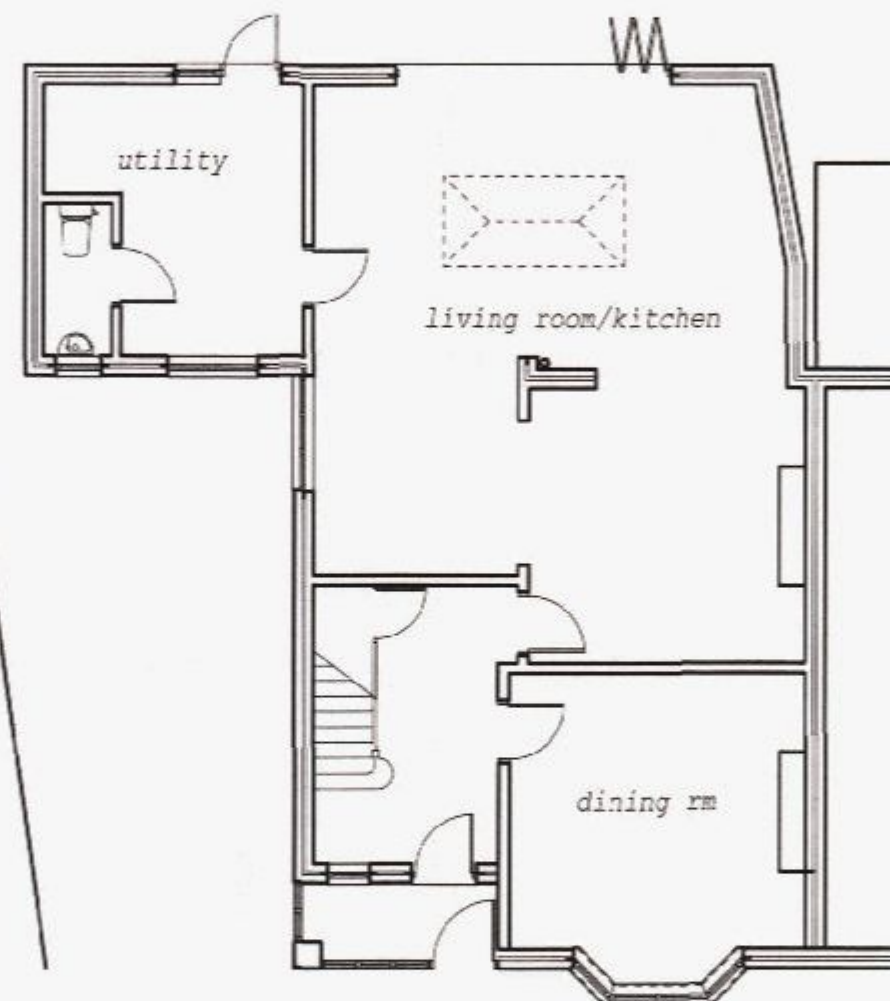

GROUND FLOOR PLAN

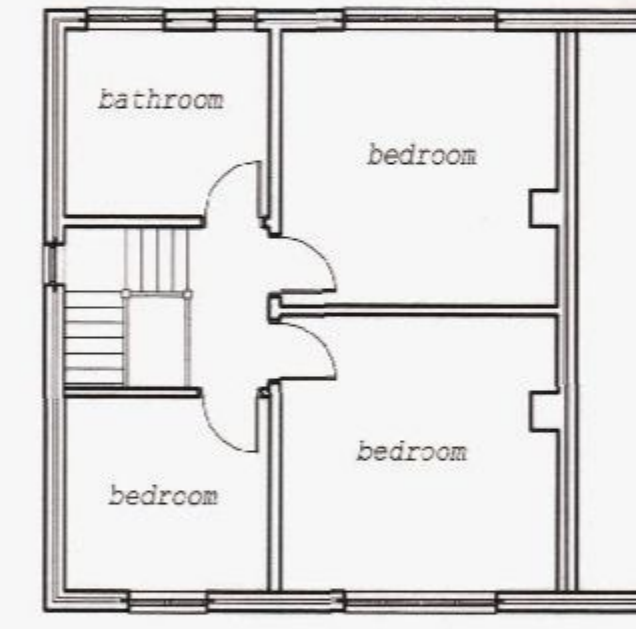

FIRST FLOOR PLAN

HAVANT BOROUGH
COUNCIL
29 SEP 2014
RECEIVED

STEPHEN BROMLEY ASSOCIATES
5 WEST ST SHOREHAM BY SEA
WEST SUSSEX

PROPOSED EXTENSION

AT SCALE 1:100

21 ALDERMOOR RD PURBROOK

Drawing no SWB PRE