

NOTES:


Dimensions to be checked on site before commencing work. Any discrepancies shall be reported to the architect immediately.

Do not scale from these drawings except for planning purposes.

Use figured dimensions only.

Where applicable this drawing is to be read in conjunction with other consultants' drawings.

All drawings to be read in conjunction with specification and all other drawings including structural engineer and mechanical and electrical drawings / specification

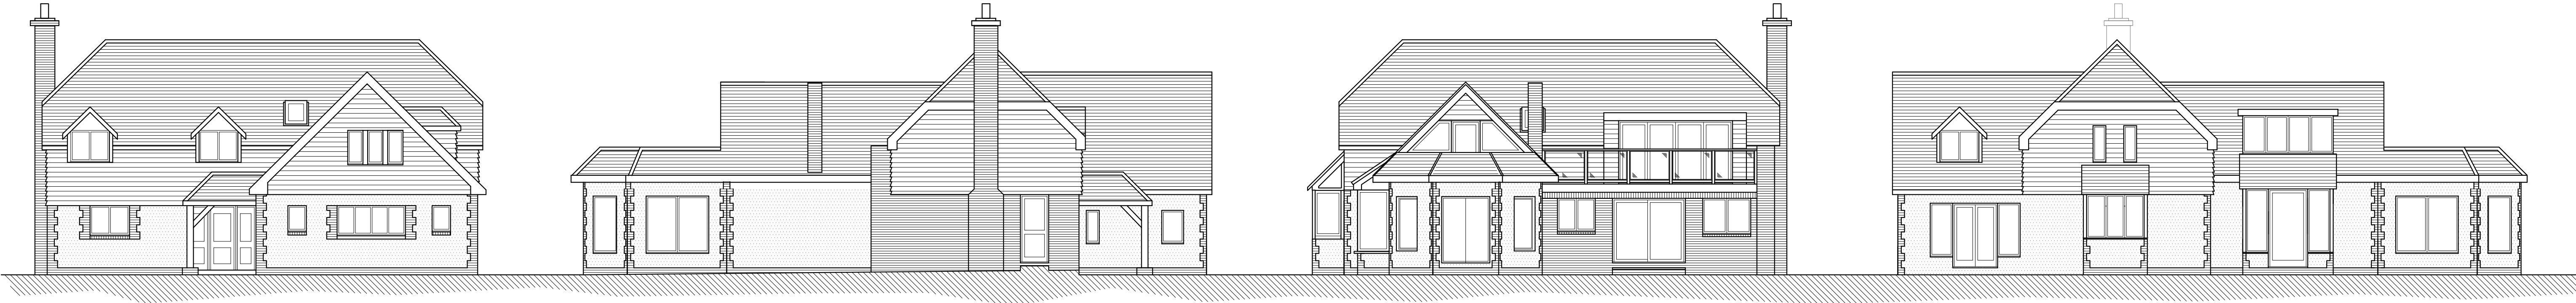


North Elevation - Existing @ 1:100 (A1)


East Elevation - Existing @ 1:100 (A1)

South Elevation - Existing @ 1:100 (A1)


West Elevation - Existing @ 1:100 (A1)

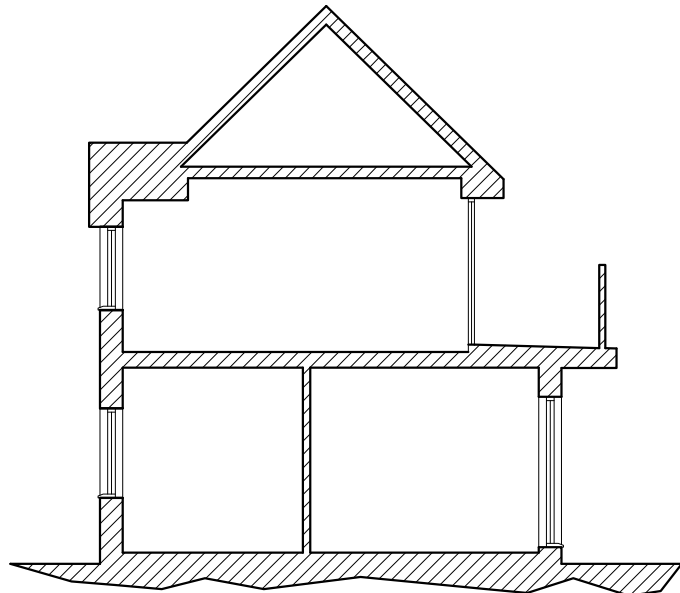


Section A-A - Existing @ 1:100 (A1)

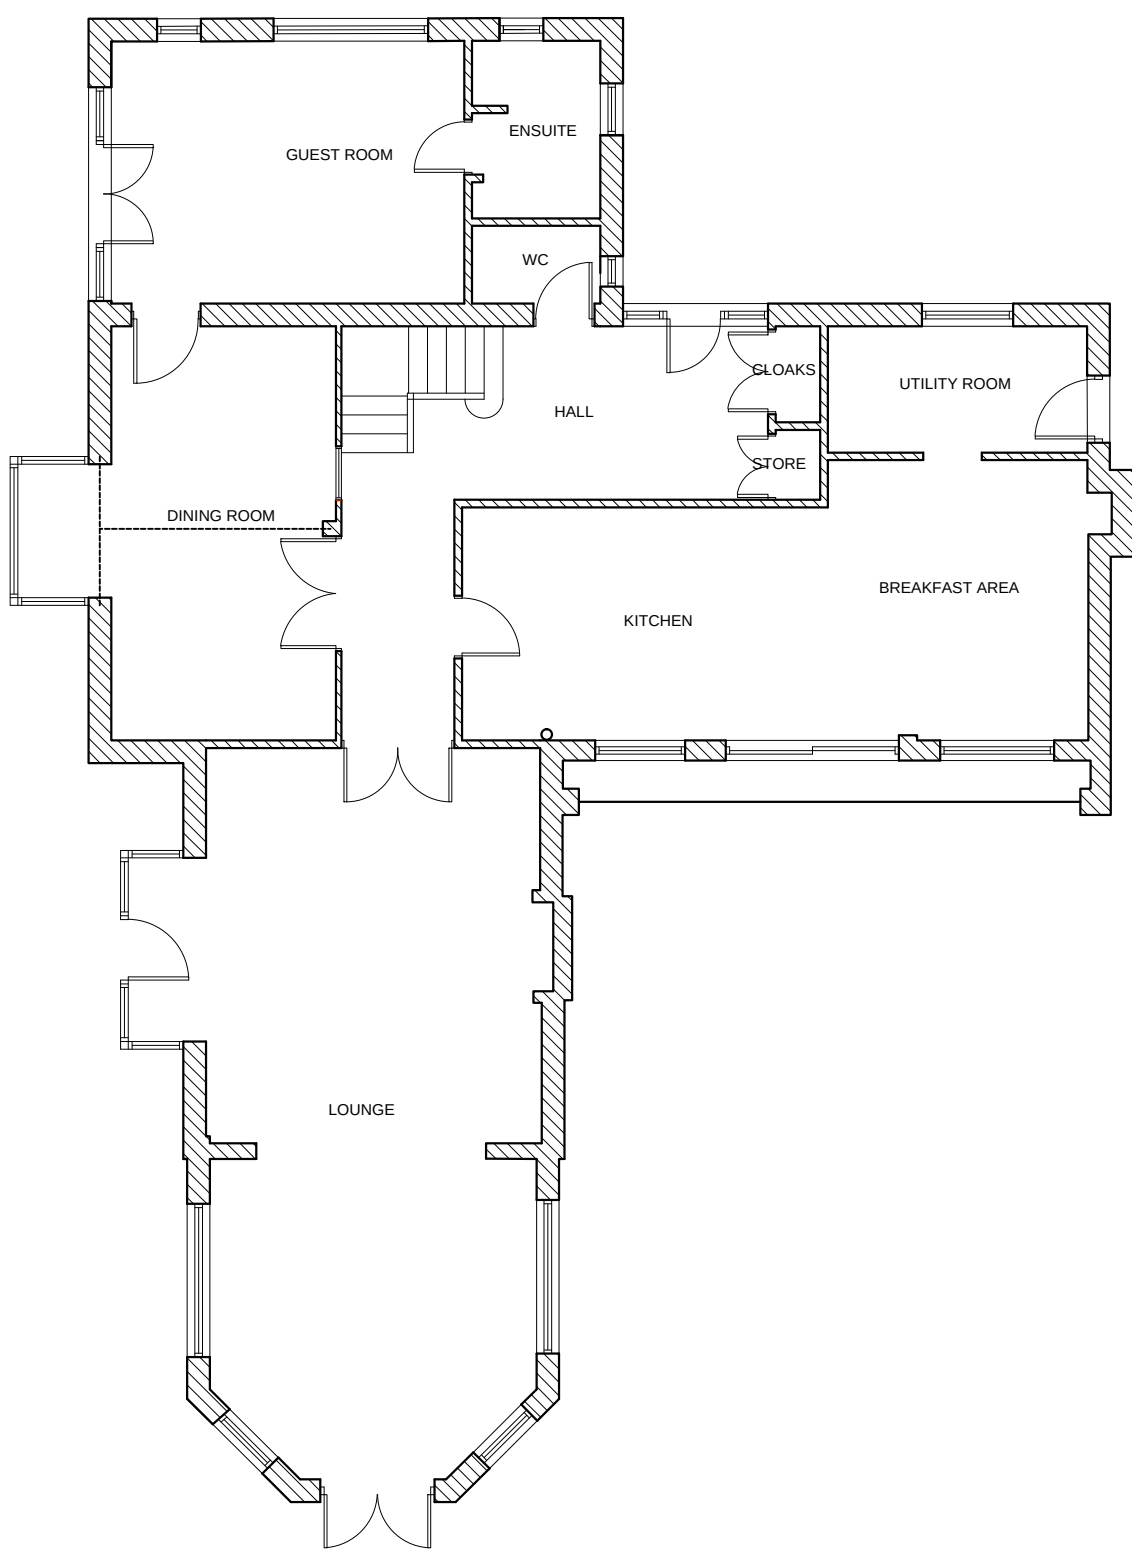


Ground Floor Plan - Existing @ 1:100 (A1)

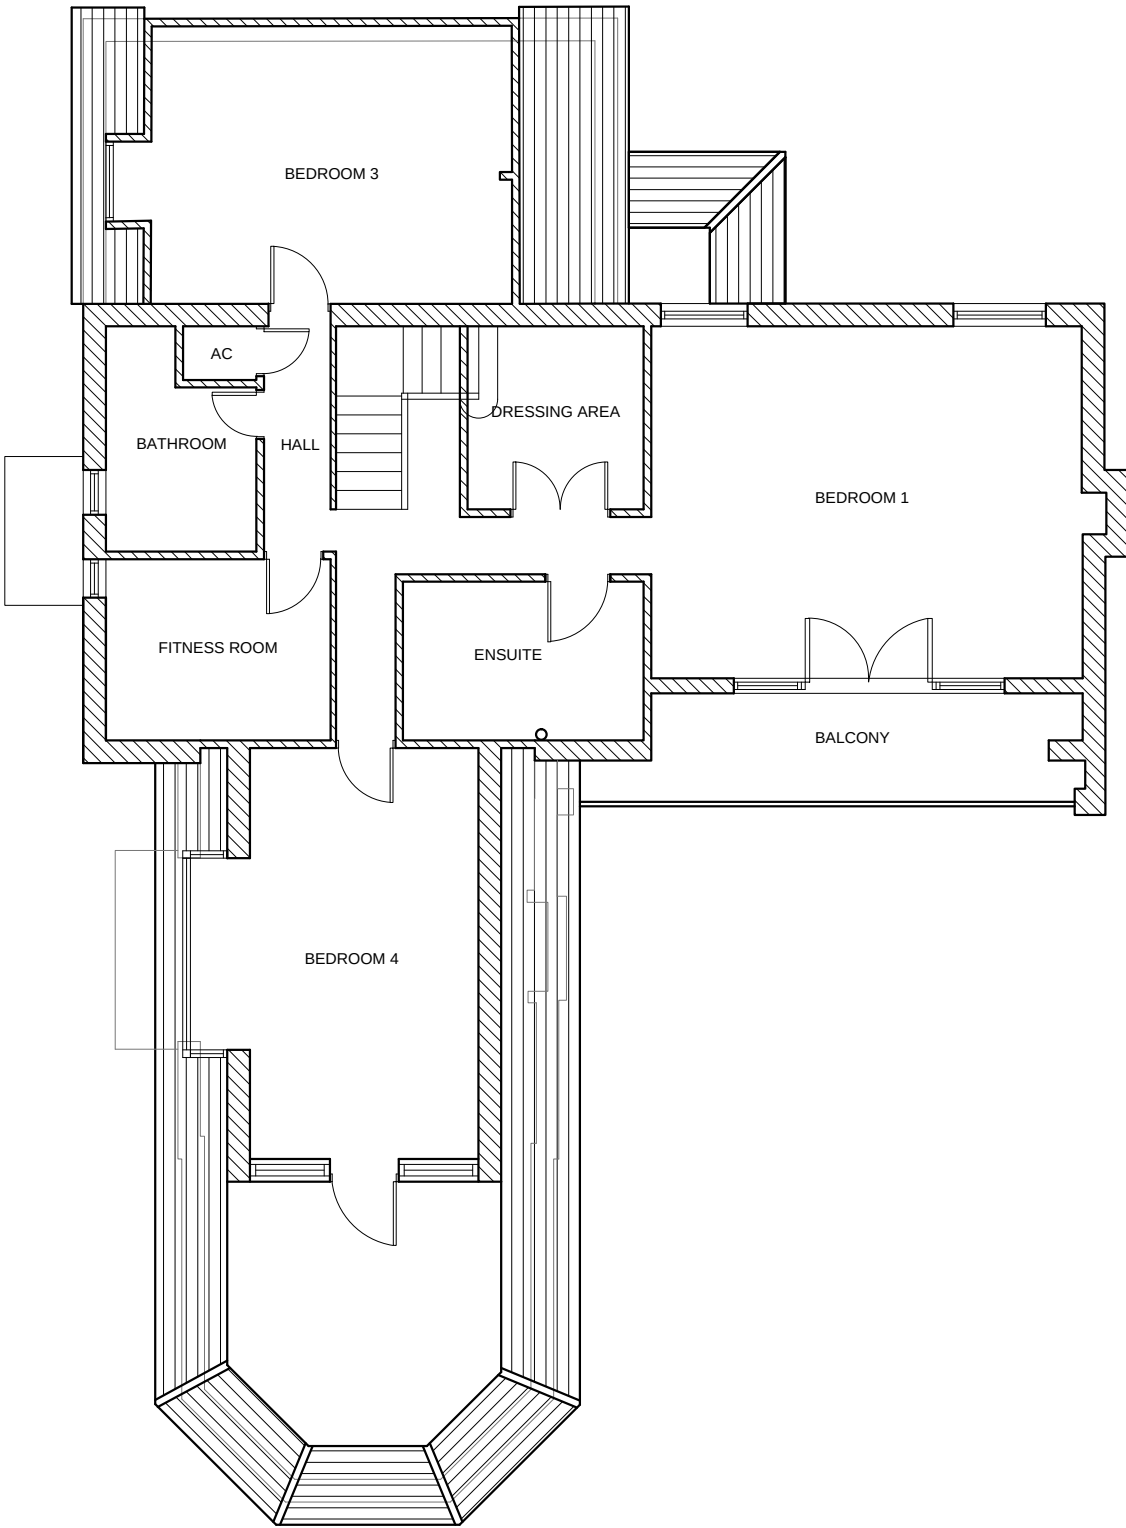

First Floor Plan - Existing @ 1:100 (A1)

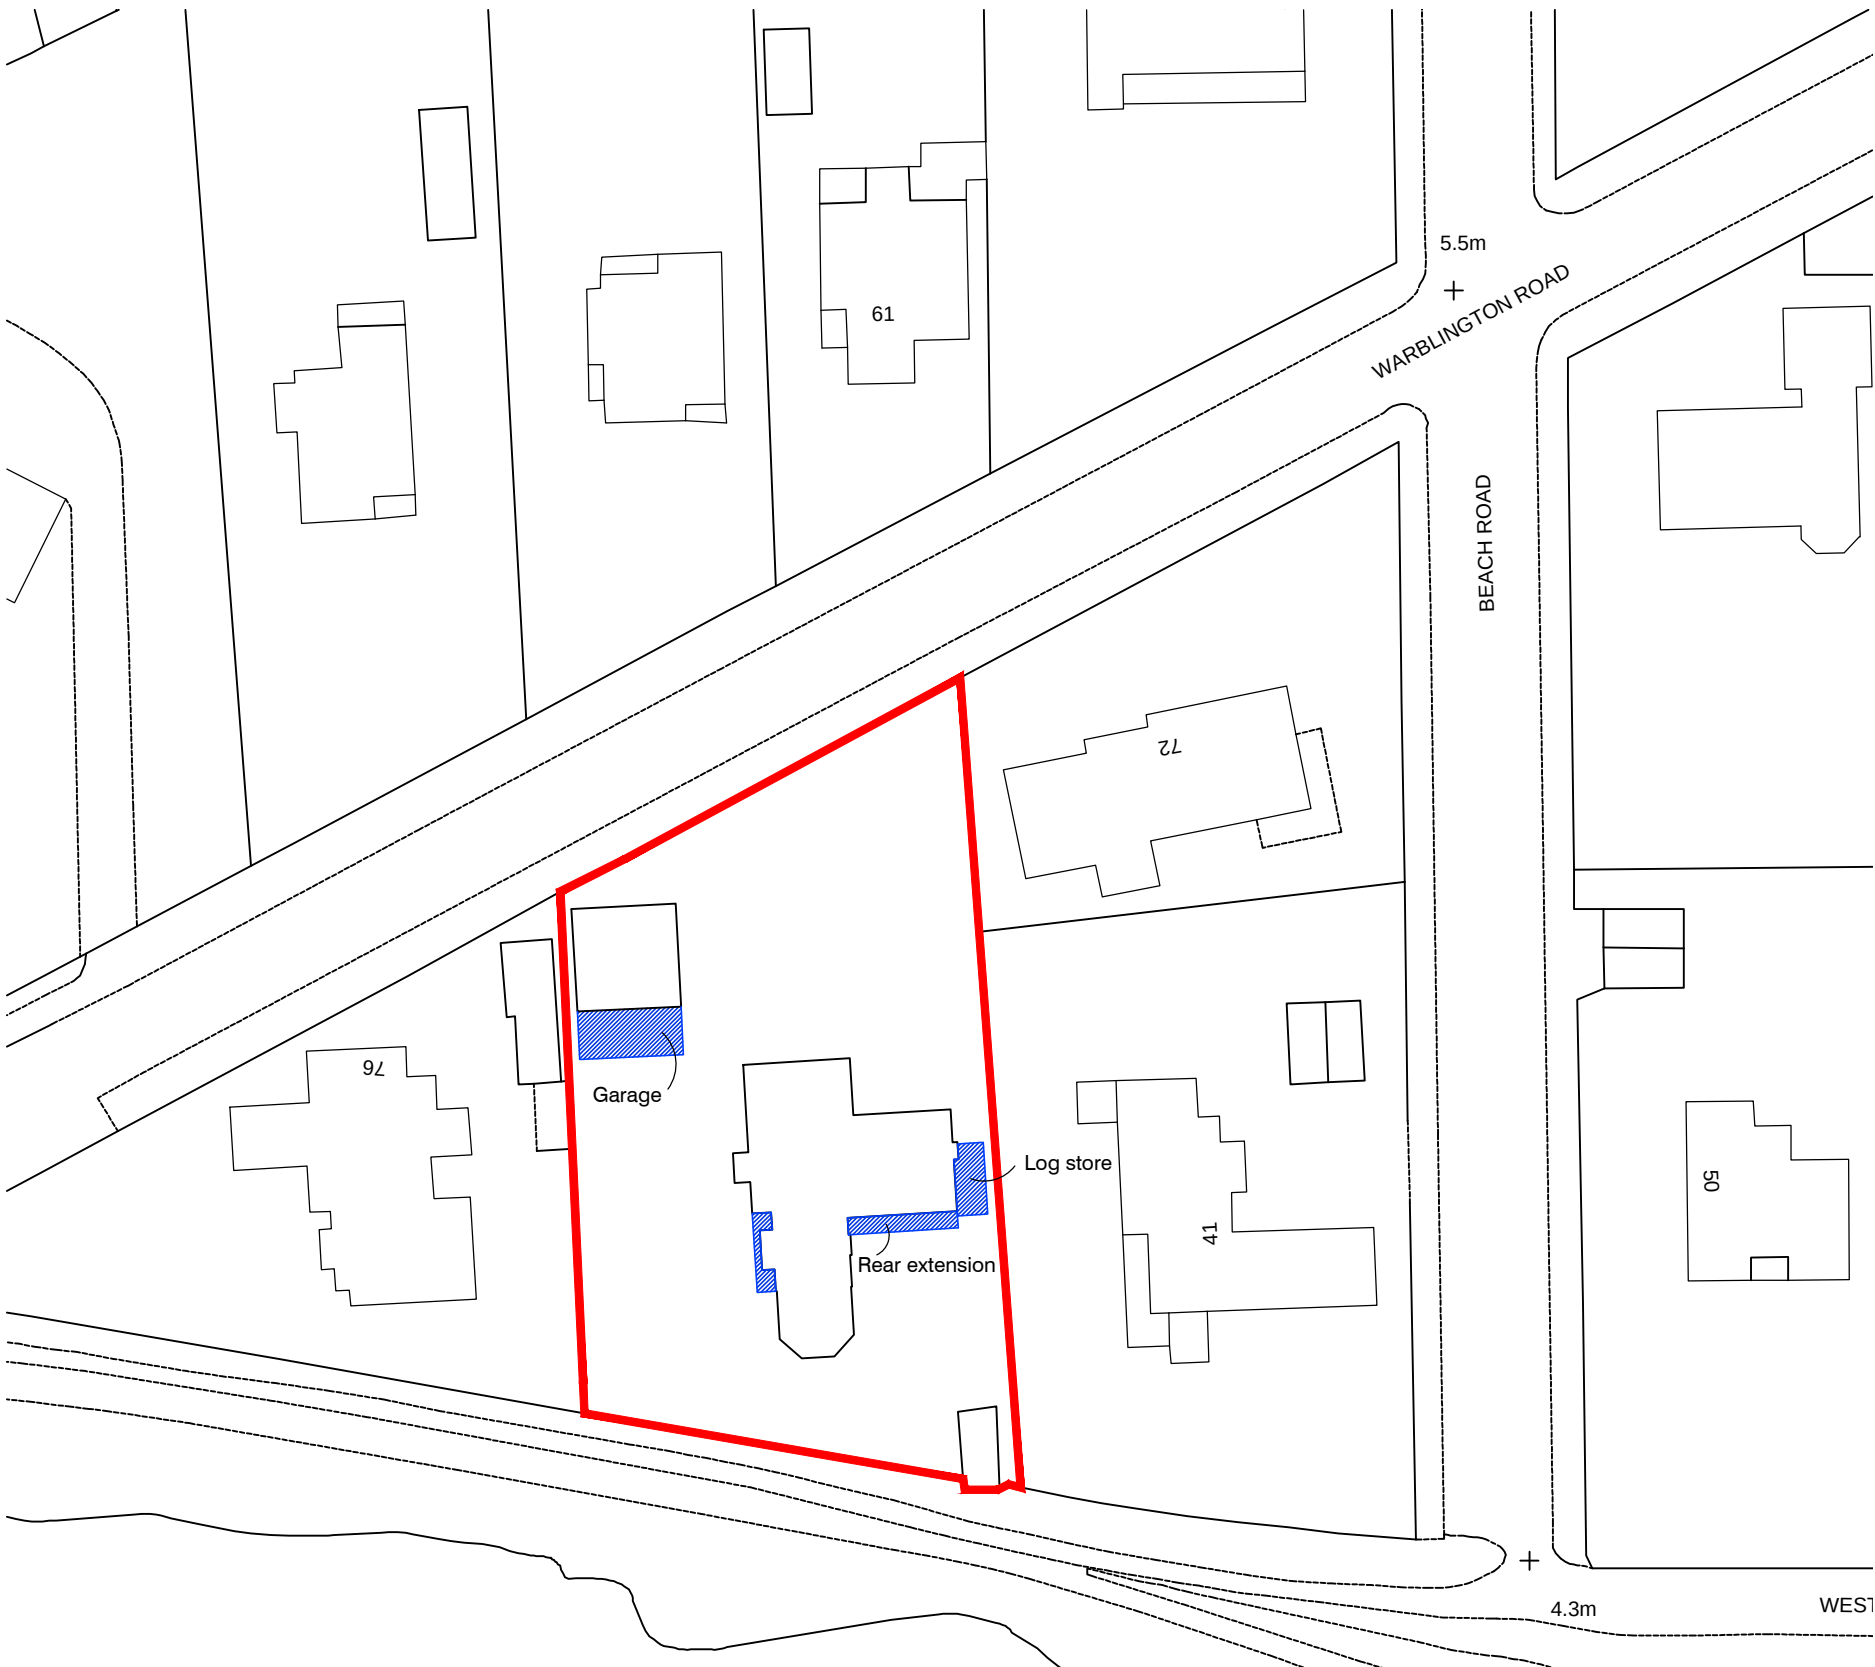

Site Block Plan @ 1:500 (A1)  
Ordnance Survey (c) Crown Copyright 2013. All rights reserved. Licence number 100020449

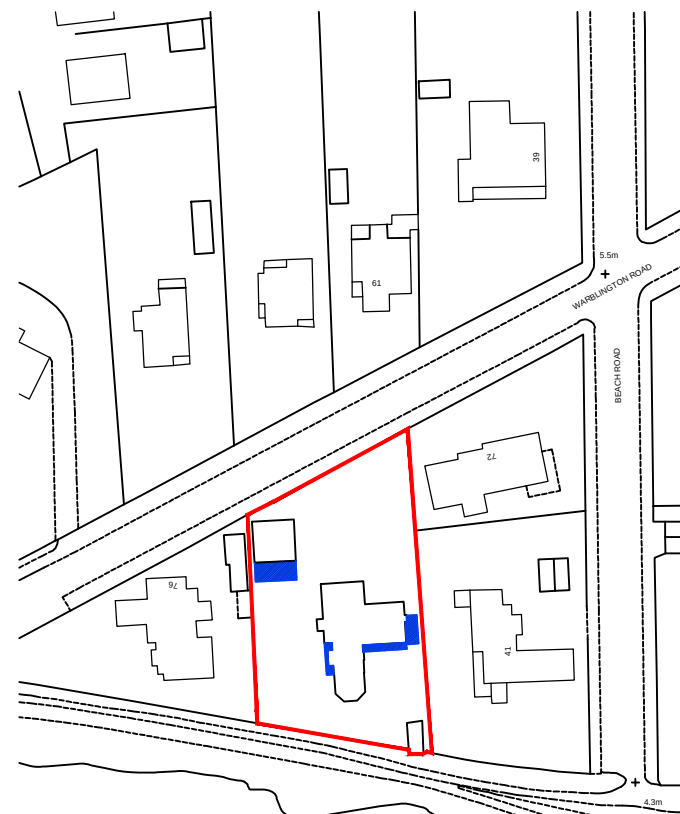

Site Location Plan @ 1:1250 (A1)  
Ordnance Survey (c) Crown Copyright 2013. All rights reserved. Licence number 100020449

| REV | DATE | AMENDMENT | DRAWN |
|-----|------|-----------|-------|
|     |      |           |       |

**hd**  
architects

Helyer Davies Architects Ltd  
1 The Old Flour Mill,  
Emsworth, PO10 7BT  
01243 370 715  
www.hdarchitects.co.uk mail@hdarchitects.co.uk

CLIENT  
Mrs P Gratton

PROJECT  
74 Warblington Road  
Emsworth  
Hampshire  
PO10 7HH

DRAWING  
Site Block Plan, Location Plan,  
Existing Plans and Elevations.

SCALE  
as noted @ A1

|                |               |          |    |
|----------------|---------------|----------|----|
| DATE           | February 2014 | DRAWN    | SR |
| DRAWING NUMBER | 13104/01      | REVISION | F  |

