


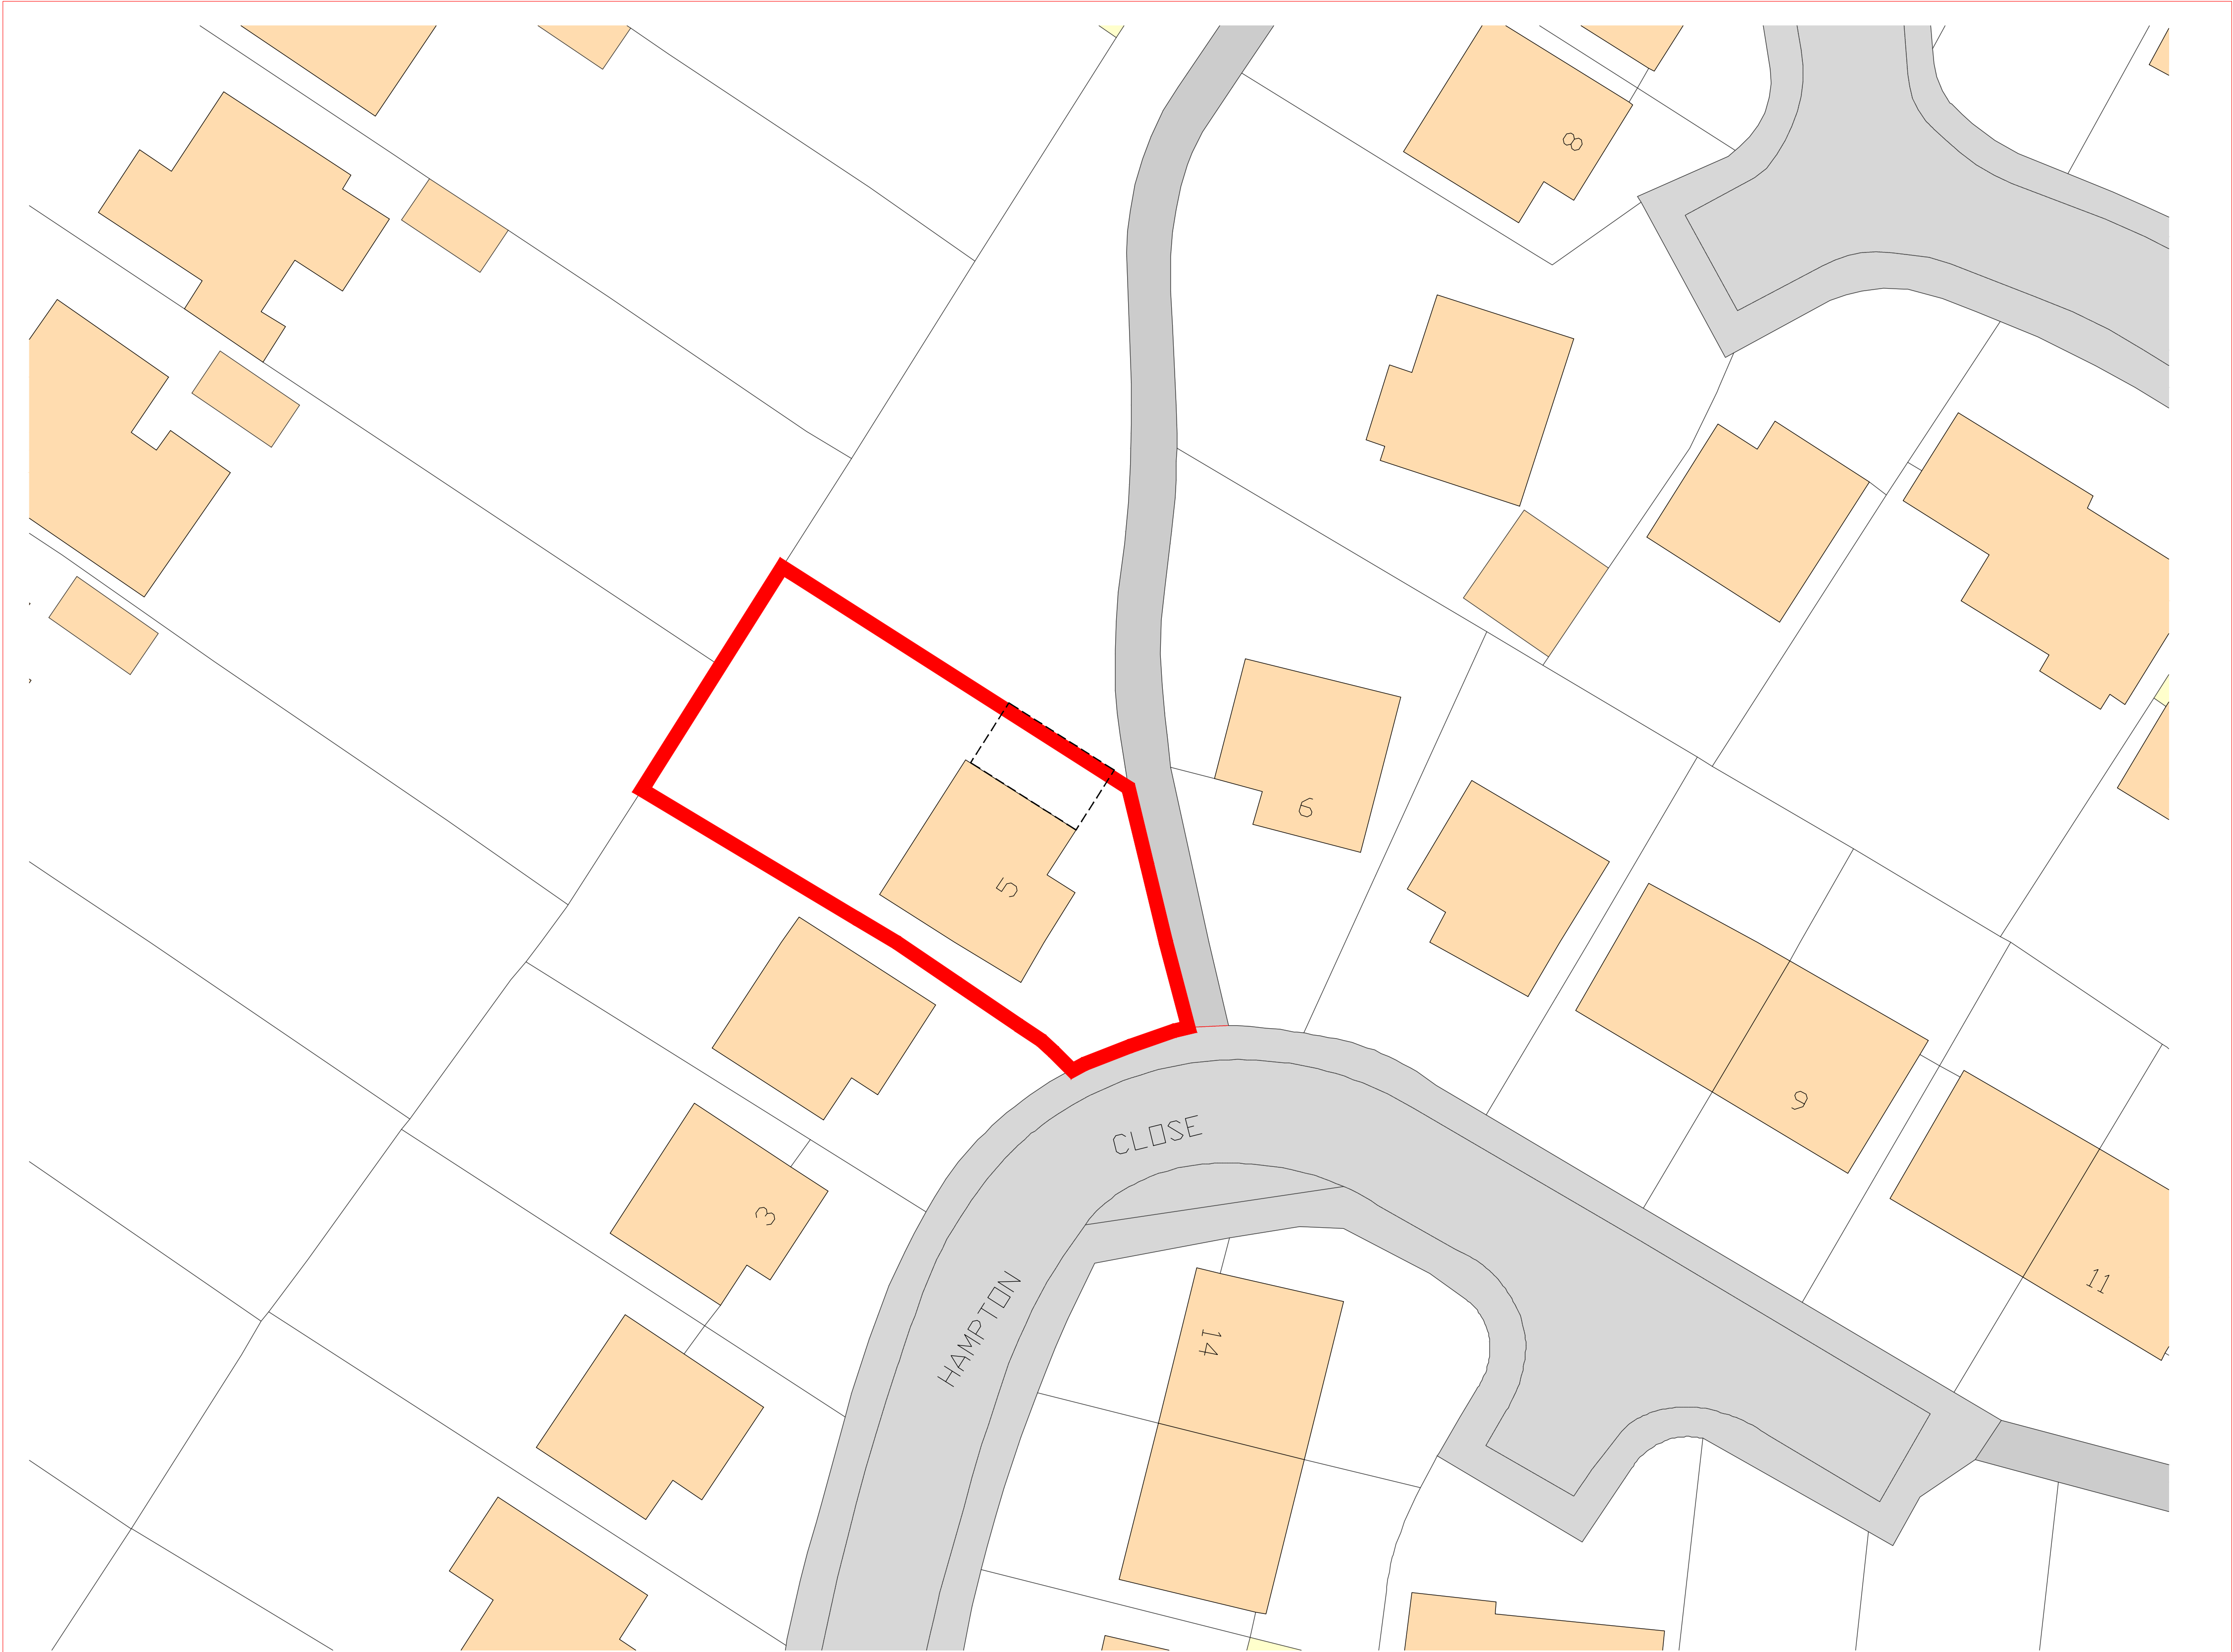

Ordnance Survey, (c) Crown Copyright 2010. All rights reserved. Licence number 100020449

BLOCK PLAN (1:200)

EXTENSION
Dotted lines show the boundary to the proposed first floor extension.


PARKING
The Proposed Roof Plan shows adequate parking for three vehicles.

NOTES
This drawing has been prepared for the purpose of Planning and / or Building Regulations approval, and should not be used for any other purpose.

All dimensions to be checked on site and any discrepancy notified to Martin Ralph. Written dimensions are to be used in preference to scaled dimensions.

This drawing is the property of Martin Ralph and must not be reproduced, in part or whole, or deviated from, without their permission.

It is essential that prior to commencement and during construction works, the contractor reviews the drawings and specification and discusses with the practice any inconsistencies, anomalies, non-industry standard features or other concerns.

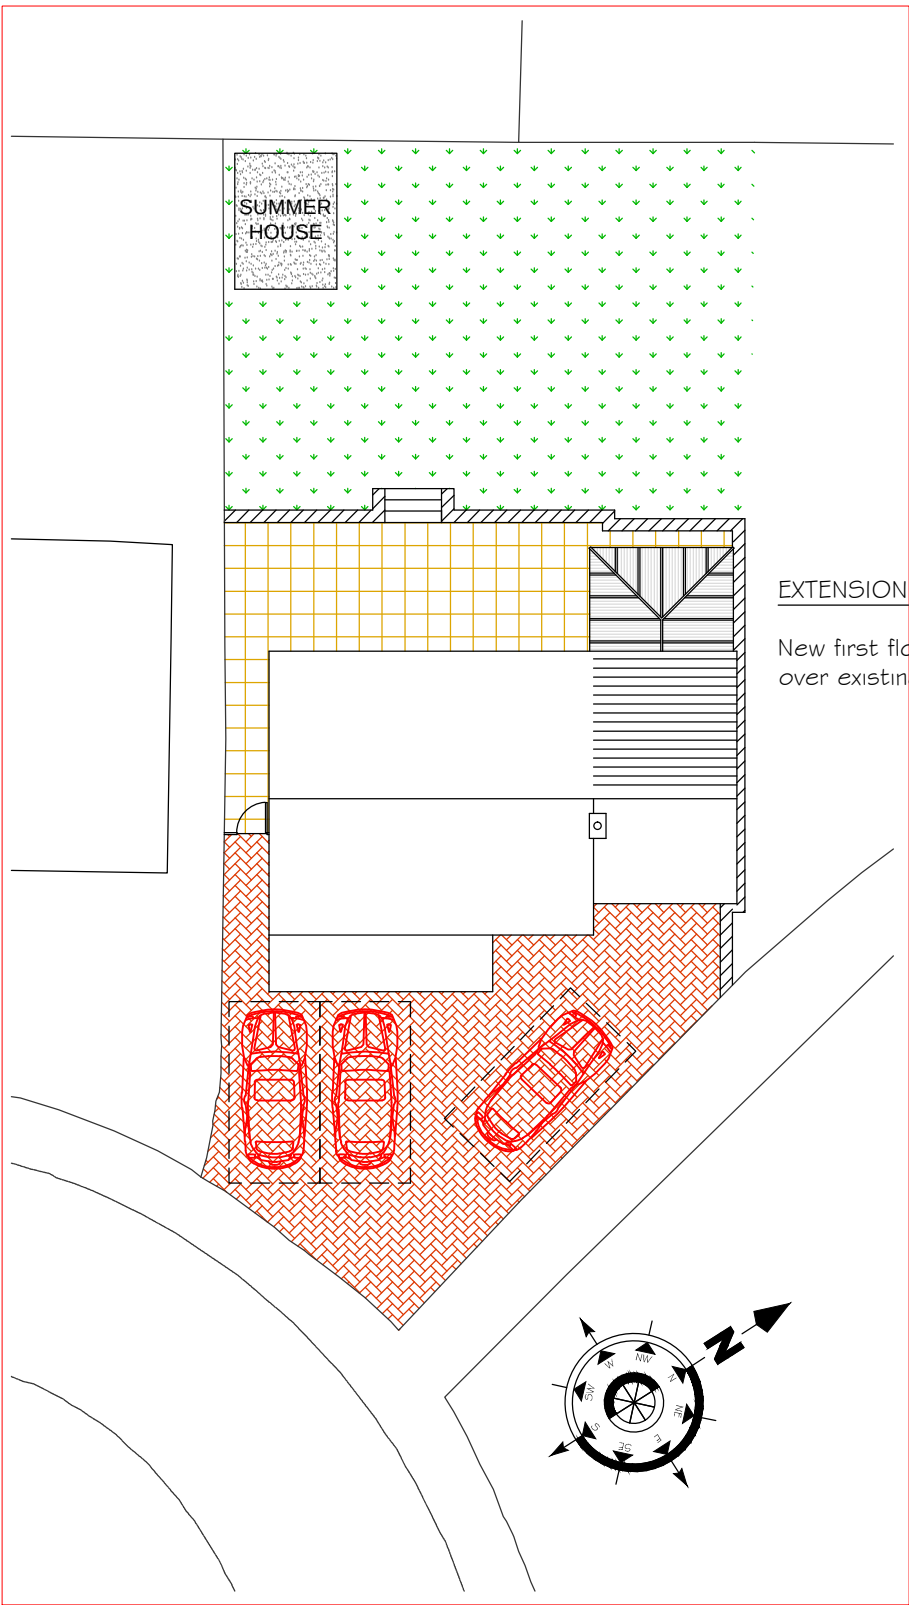

PROPOSED ROOF PLAN (1:200)

AMENDMENTS	DATE
CLIENT MR D. BREWER 5 Hampton Close Waterlooville Hampshire PO7 8JJ	
PROJECT Extension to: 5 Hampton Close Waterlooville	
DRAWING TITLE PLANNING APPLICATION BLOCK PLAN PARKING PLAN	
DATE 10.04.2014	
SCALE 1:200 @ A1	
DRAWING No. 14A_034 002	REVISION .
THE MARTIN RALPH studioLUNDI GROUP RICS CHARTERED SURVEYORS ARCHITECTS & ENGINEERS	
11 Dragon House Hussar Court Brambles Business Park Portsmouth Hampshire PO7 7SF www.martinralph.co.uk info@martinralph.co.uk T. 023 9225 7711 F. 023 9225 7712	