



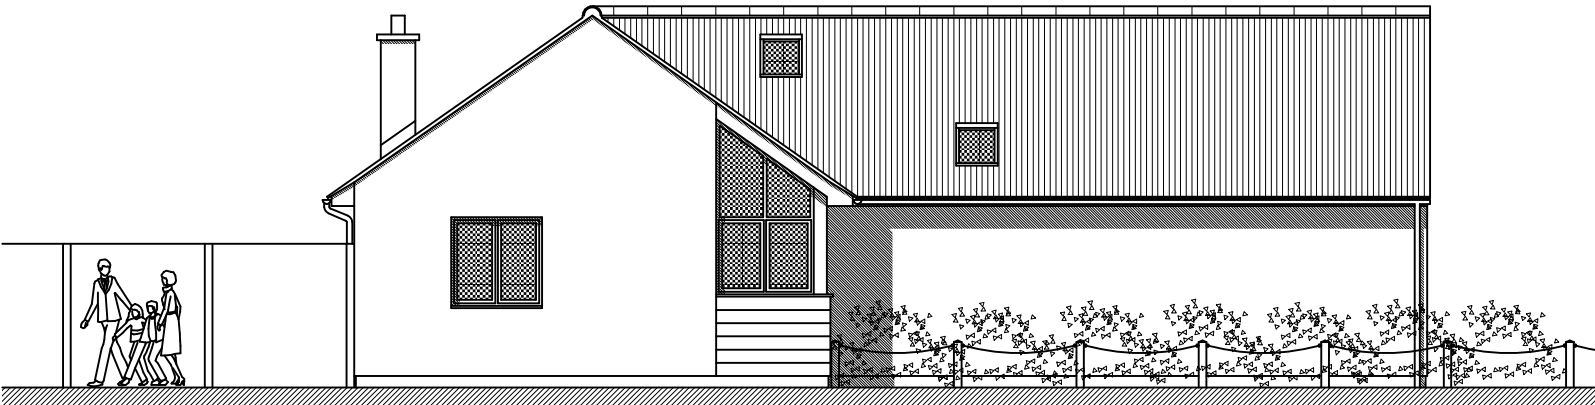

Proposed South Elevation

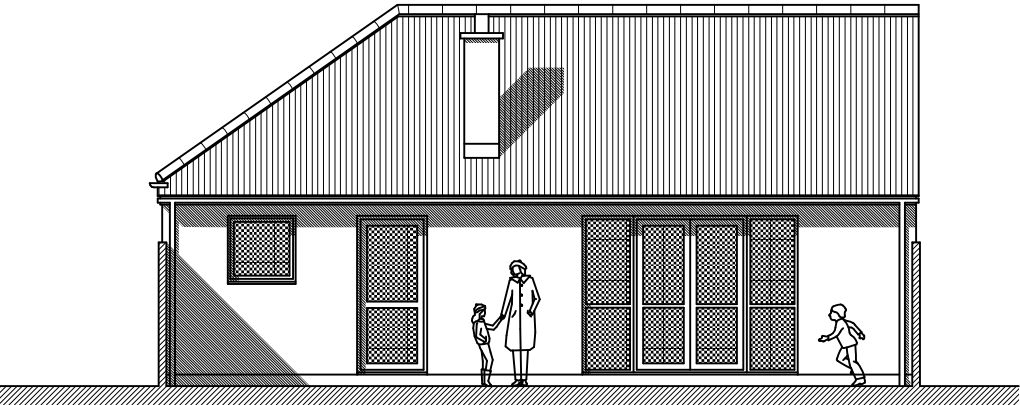


Proposed West Elevation




Proposed North Elevation



Proposed East Elevation

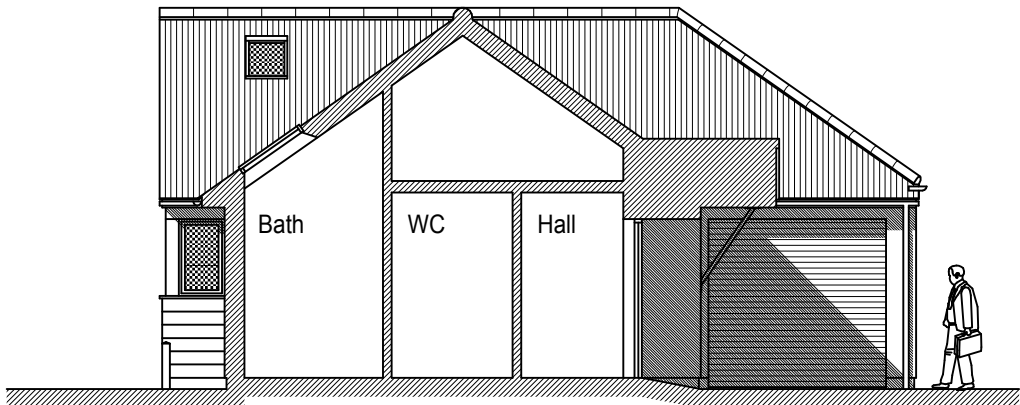

Section A-A

 

SEE SEPARATE 'SCHEDULE OF
EXTERNAL MATERIALS' FOR
DETAILS OF EXTERNAL FINISHES
TO HOUSE, PAVINGS, FENCES, ETC

This drawing is the copyright of the Architect and must not be reproduced without permission, except by the Local Planning Authority for planning purposes. Figured dimensions to be taken in preference to scaled. Dimensions to be checked on site before work commences. No deviation from this drawing will be permitted without the prior written consent of the Architect. Ground floor slabs, foundations, structure, etc., and all work below ground is shown provisionally and inspection of ground conditions is essential prior to work commencing. Reassessment is essential when the ground conditions are apparent and redesign may be necessary in the light of soil conditions found. The responsibility for establishing the soil and subsoil conditions rests with the Contractor.	drawing	drawing no. rev. date scale(s) sheet size			
		2413/203 JAN 2015 1:100 A3			
		PROPOSED ELEVATIONS & SECTION			
		client			
	project	MRS J TRIGGS			
		PROPOSED REPLACEMENT BUNGALOW			
		34 SEA FRONT ESTATE, HAYLING ISLAND			
		HAMPSHIRE PO11 9JJ			
		■ Jeffrey Douglas Chartered Architect			
		■ 60a Sinah Lane ■ Hayling Island ■ Hampshire ■ PO11 0HH ■ Tel: (023) 9246 8889 ■ E-mail: jdo@jeffreydouglas.co.uk			