


66 Worblington Avenue
Gmsworth
Herts

Scale 1:100

East Elevation
Extrins

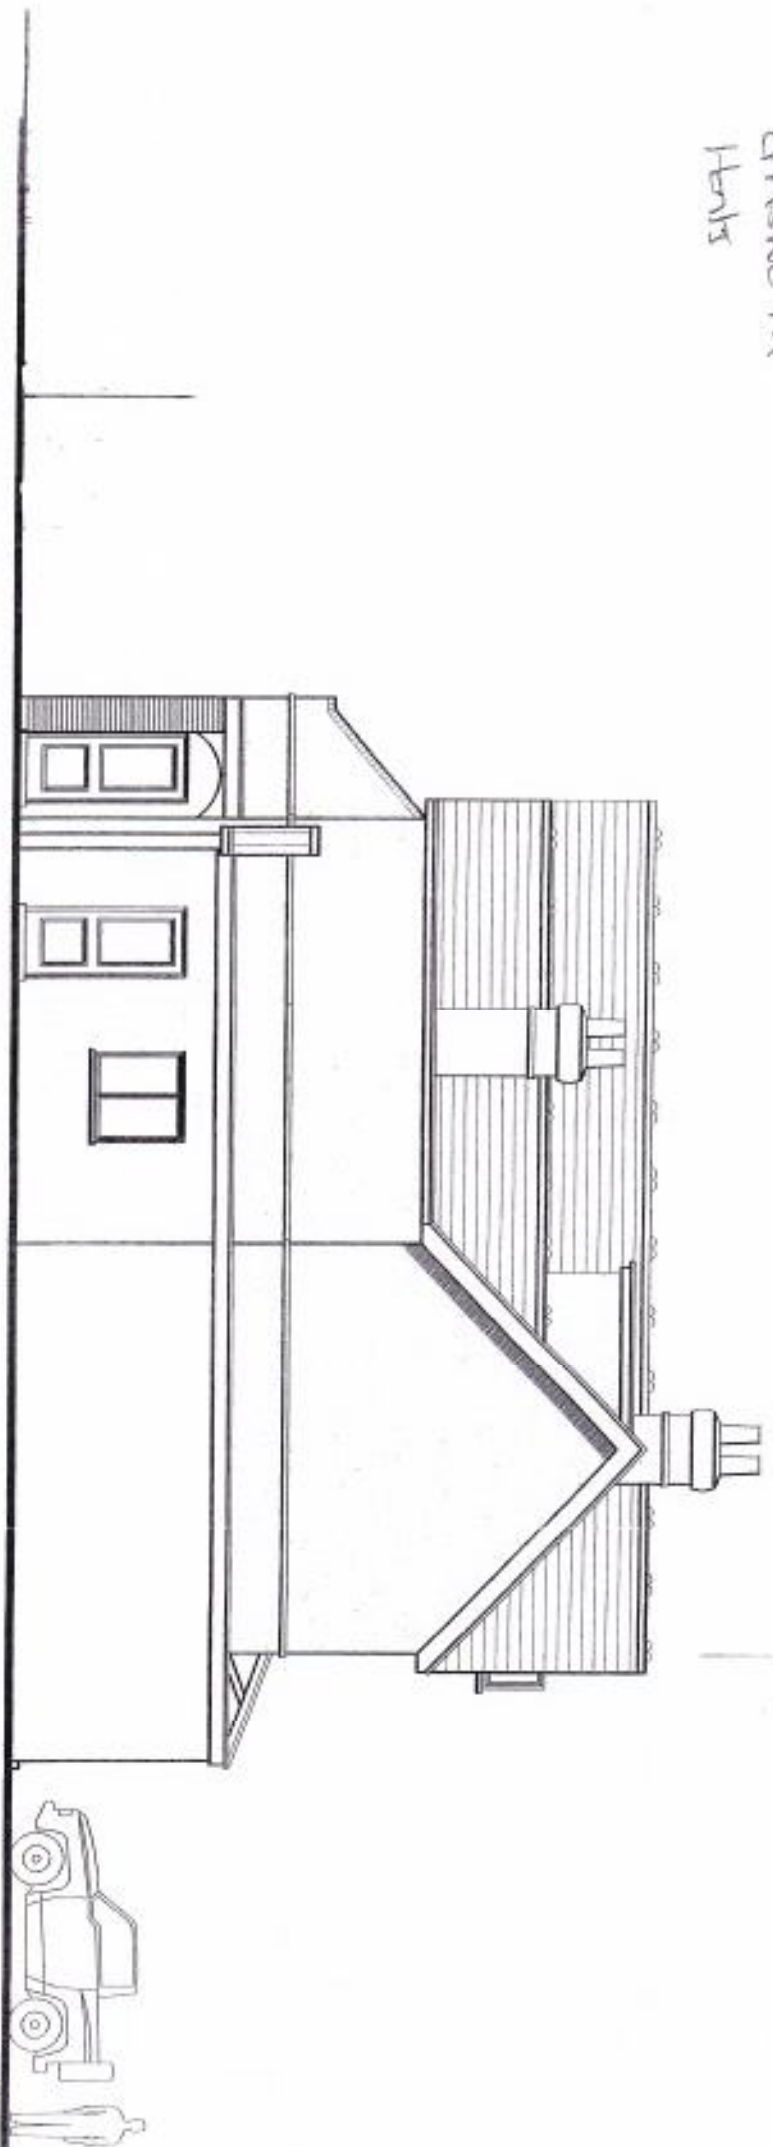

E A S T