


Slate tiled roof with red
concrete angular ridge
and hips

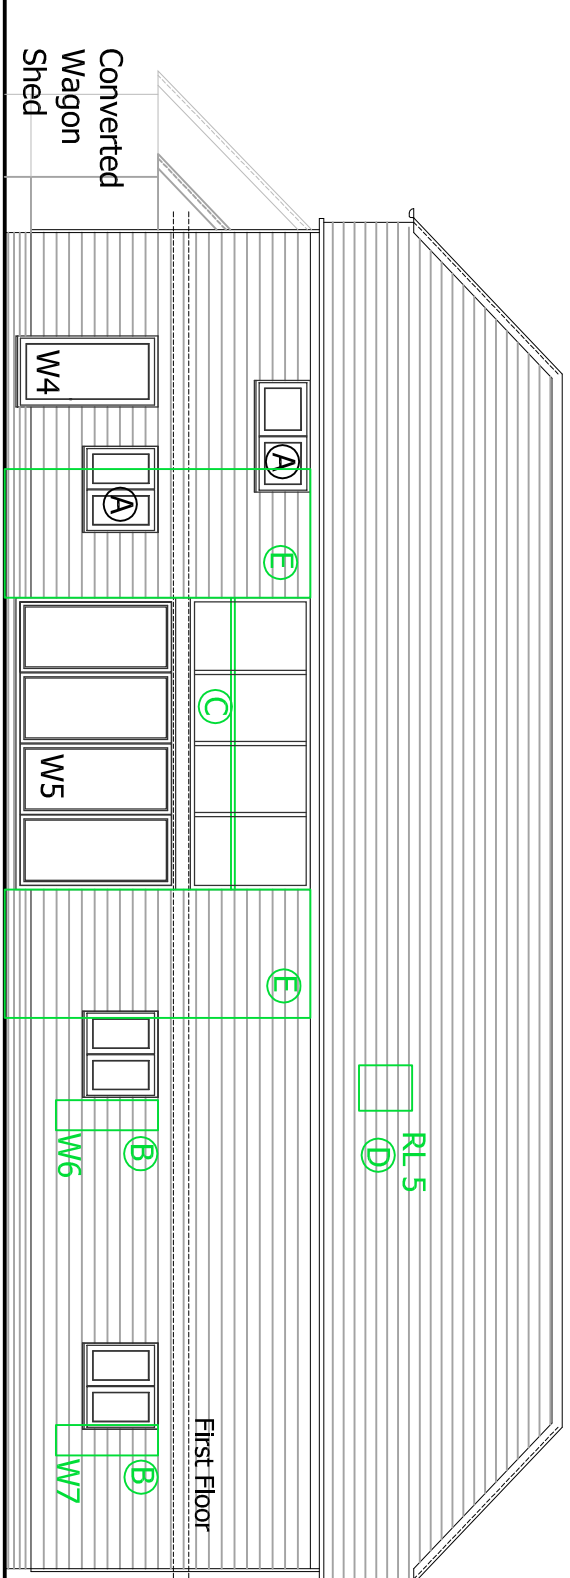

Rear West Elevation

Black powder coated
double glazed windows
and bi-fold doors


Exterior wall -
W8
215 brick plinth & tapered oak boarding

Side South Elevation

Additional windows
Original window positions

Additional windows
Original window positions
Original window transom bars
RL 5 not installed
Tall barn doors not constructed

Slate tiled roof with red
concrete angular ridge
and hips

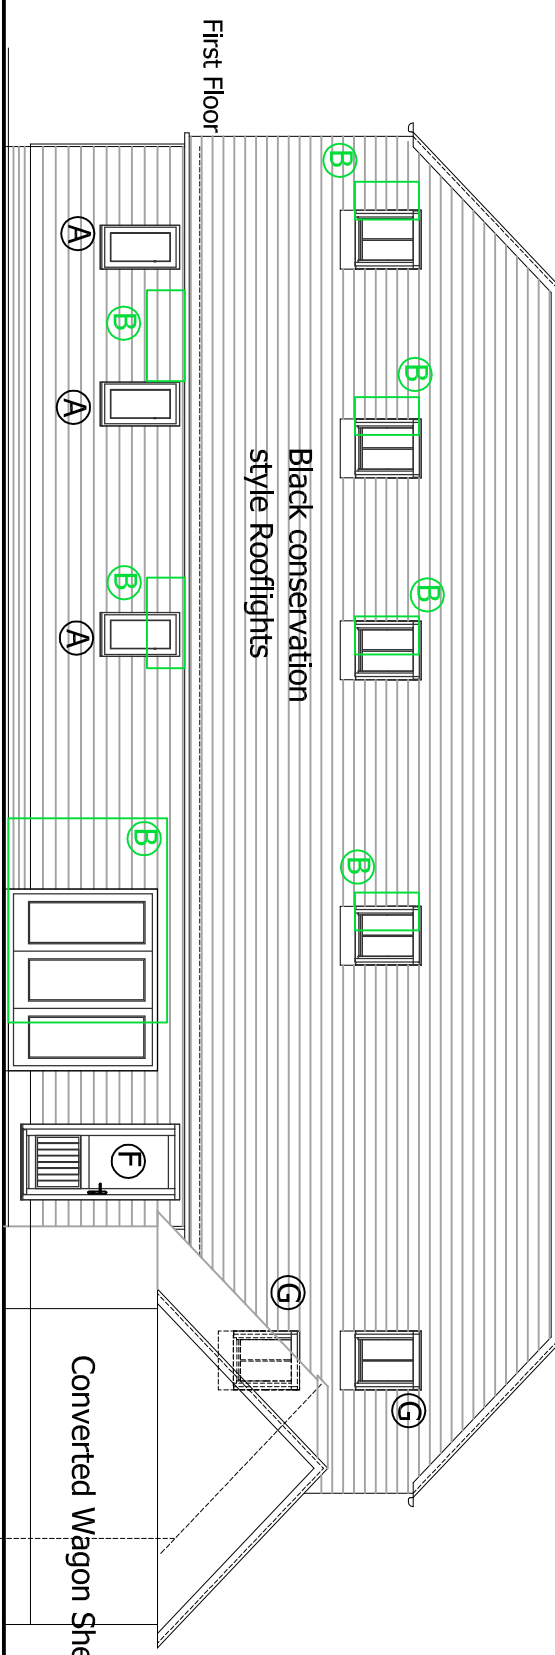


Front East Elevation

Black powder coated
double glazed windows
and bi-fold doors

0 0.5 1.0 1.5 2.0 2.5 3.0
1:100 scale bar (Metres)



Additional windows
Original window positions
Additional scale side door
Additional roof light

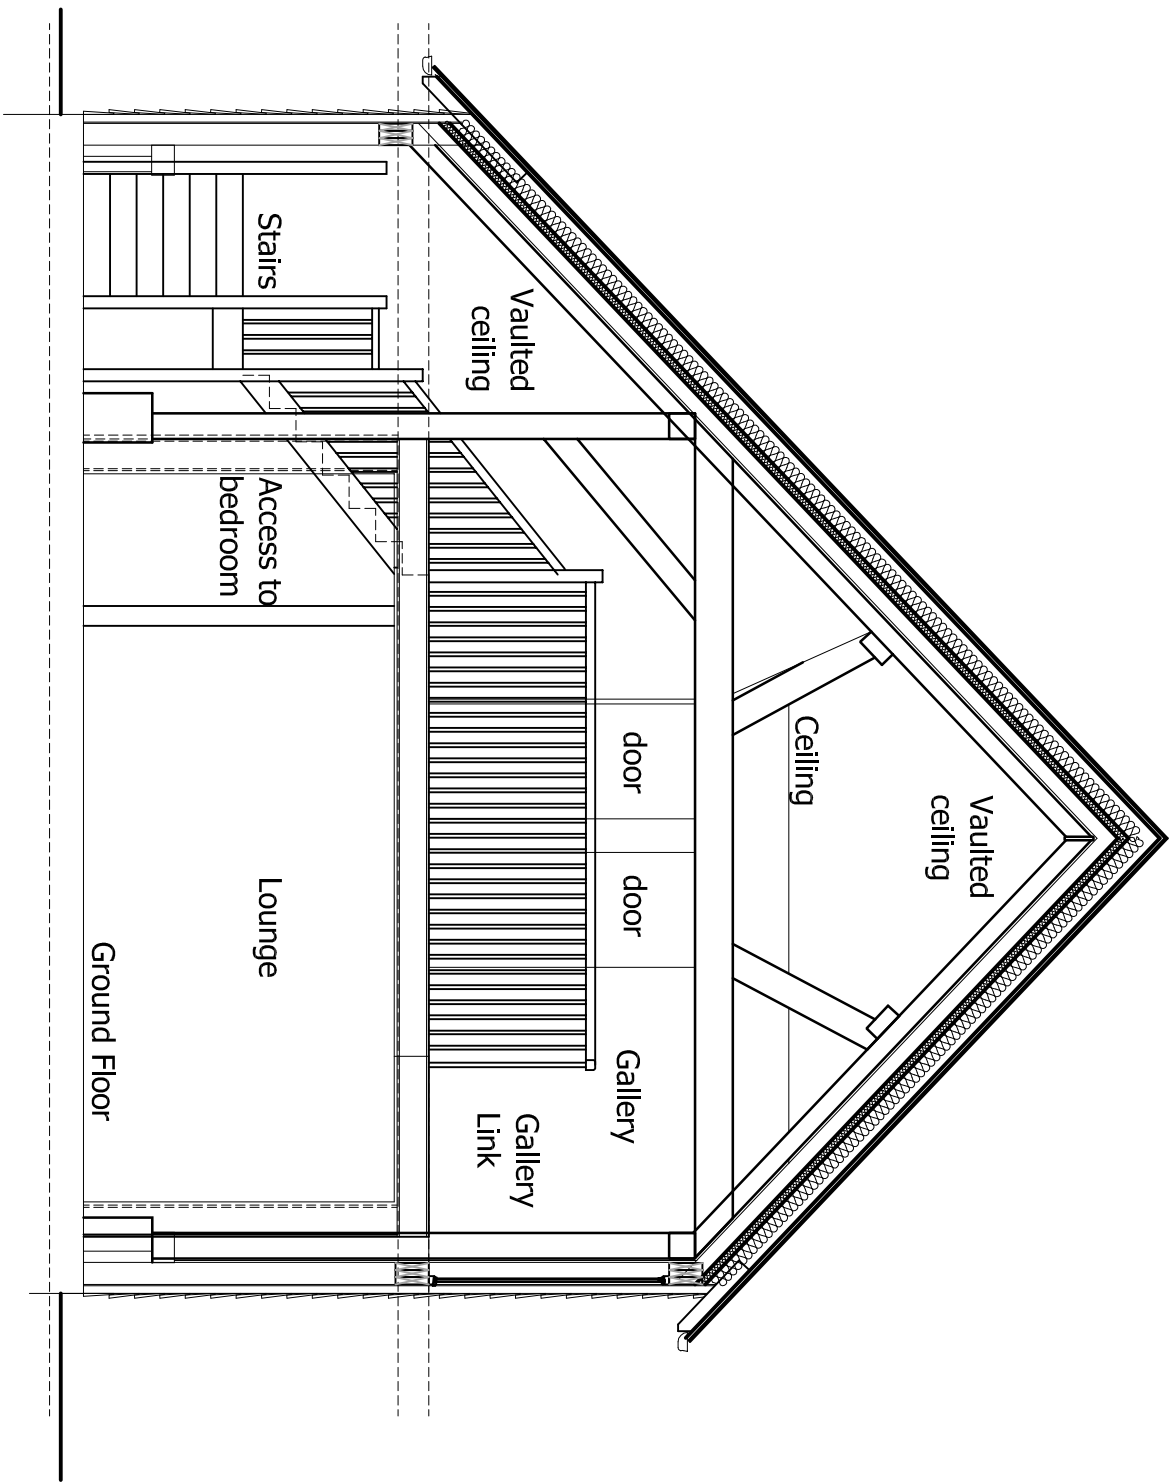

Cross Section (Frame 3)

Looking towards Frame 4


0 0.5 1.0 0.5 2.0 1.5 2.0
1:50 scale bar (Metres)

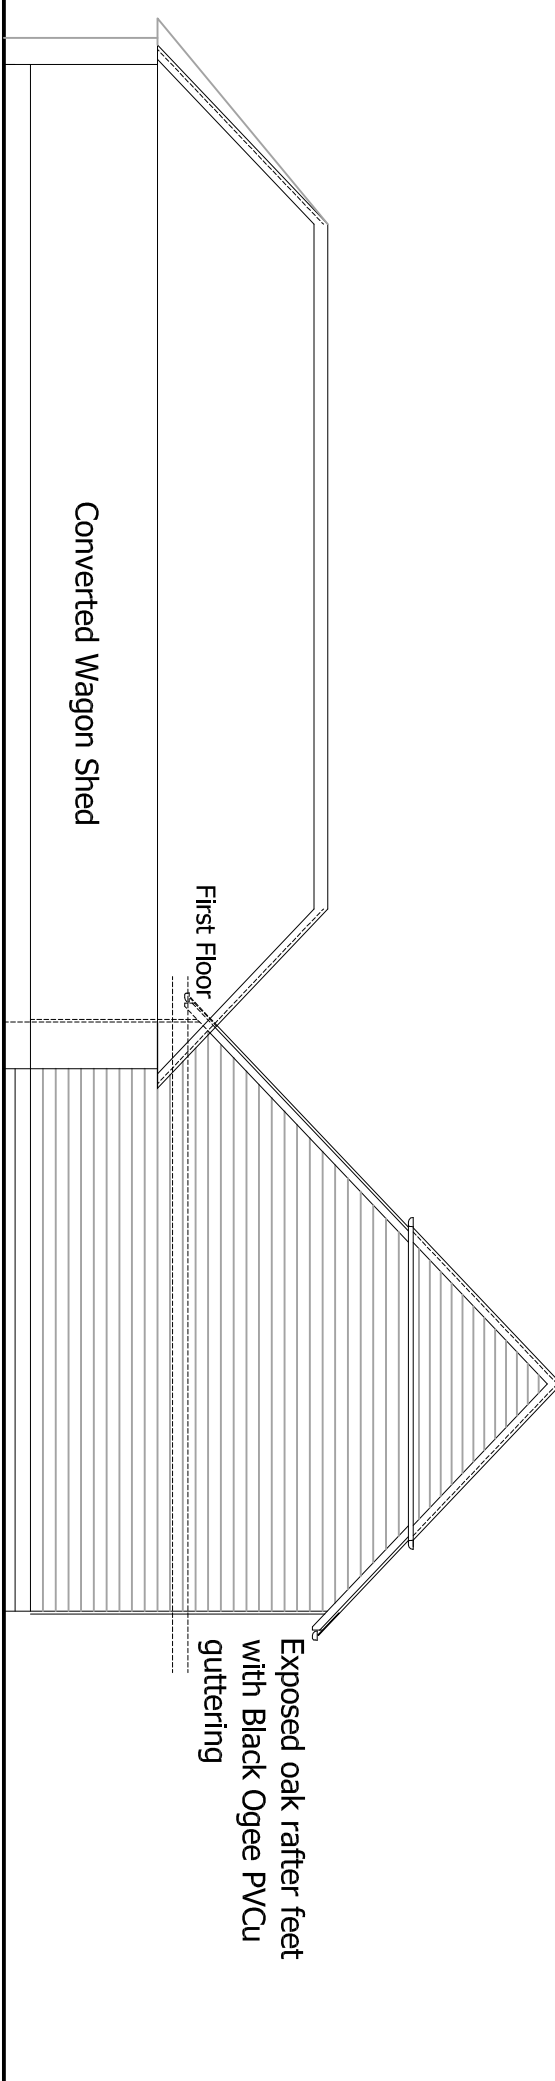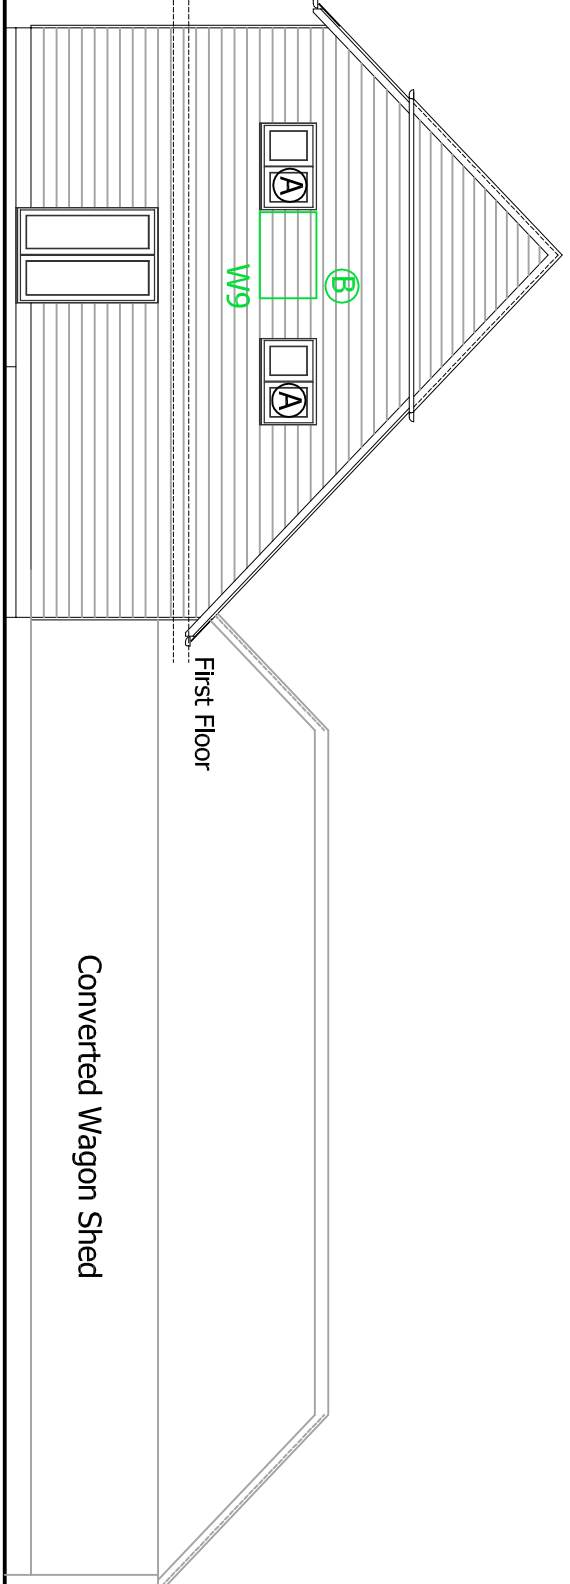

Side North Elevation

No additional elements

Exterior wall -
215 brick plinth & tapered oak boarding

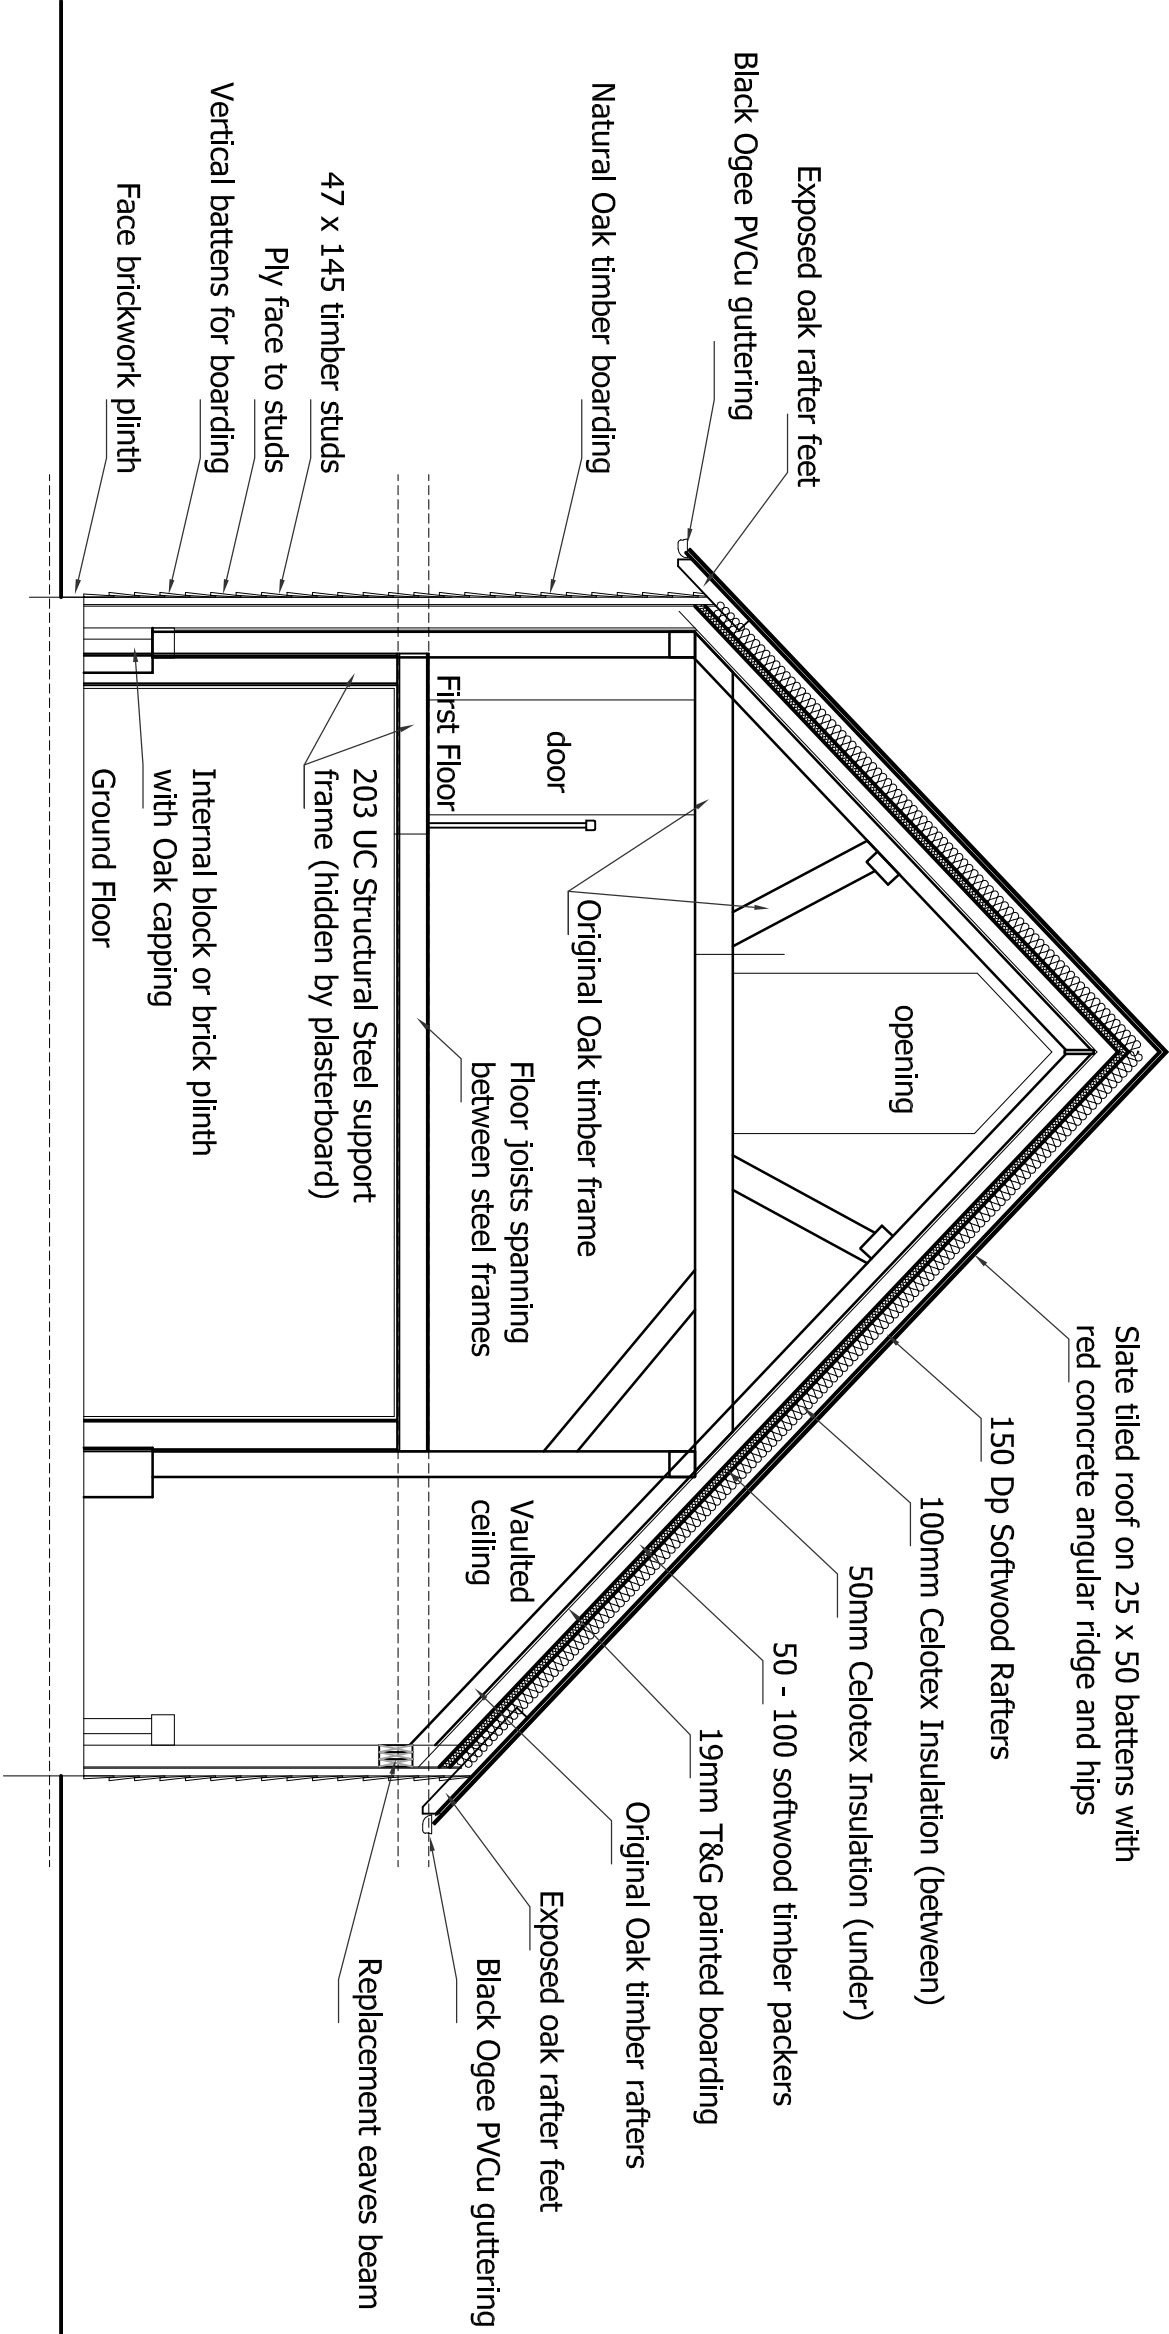

Cross Section (Frame 2)

Looking towards Frame 1

This drawing is the copyright of HJCONCEPTS LTD and may not be copied, altered or reproduced in any way without their written authority ©H1 Concepts Limited 2014

Do not scale this drawing. Use written dimensions only. All dimensions shall be checked on site prior to commencement of work.

IF IN DOUBT ASK

DO NOT SCALE - This note may be omitted for **PLANNING PURPOSES ONLY**. Original documents only may be relied upon. Inaccuracies may occur due to printing, scanning and other forms of copying.

This drawing has been produced for **Mr S Wilson** for the works at **Antkins Barn at Peters Road Hayling Island PO11 0RT** and is to be used as part of a planning application and is not intended for use by any other person or for any other purpose.

A 24 Sept 14 Updated with approved elements in Green
- 29 Jul 14 Initial Issue

REV/	DATE	DESCRIPTION	BY
------	------	-------------	----



HJCONCEPTS LTD
Suite 100, Fareham Reach
166 Fareham Road, Gosport,
Hampshire, PO13 0FW
Telephone: 01329 286854, Email: office@hjonceptsltd.co.uk

Mr S Wilson
Antkins Barn St Peters Road
Hayling Island PO11 0RT

166 Fareham Road, Gosport,
Hampshire, PO13 0FW
Telephone: 01329 286854, Email: office@hjonceptsltd.co.uk

DRAWING TITLE	
Elevations and Sections	
DRAWING DATE	
14-1002 — 02	

DRAWING DATE	
14-1002 — 02	

A1	A								
----	---	--	--	--	--	--	--	--	--