


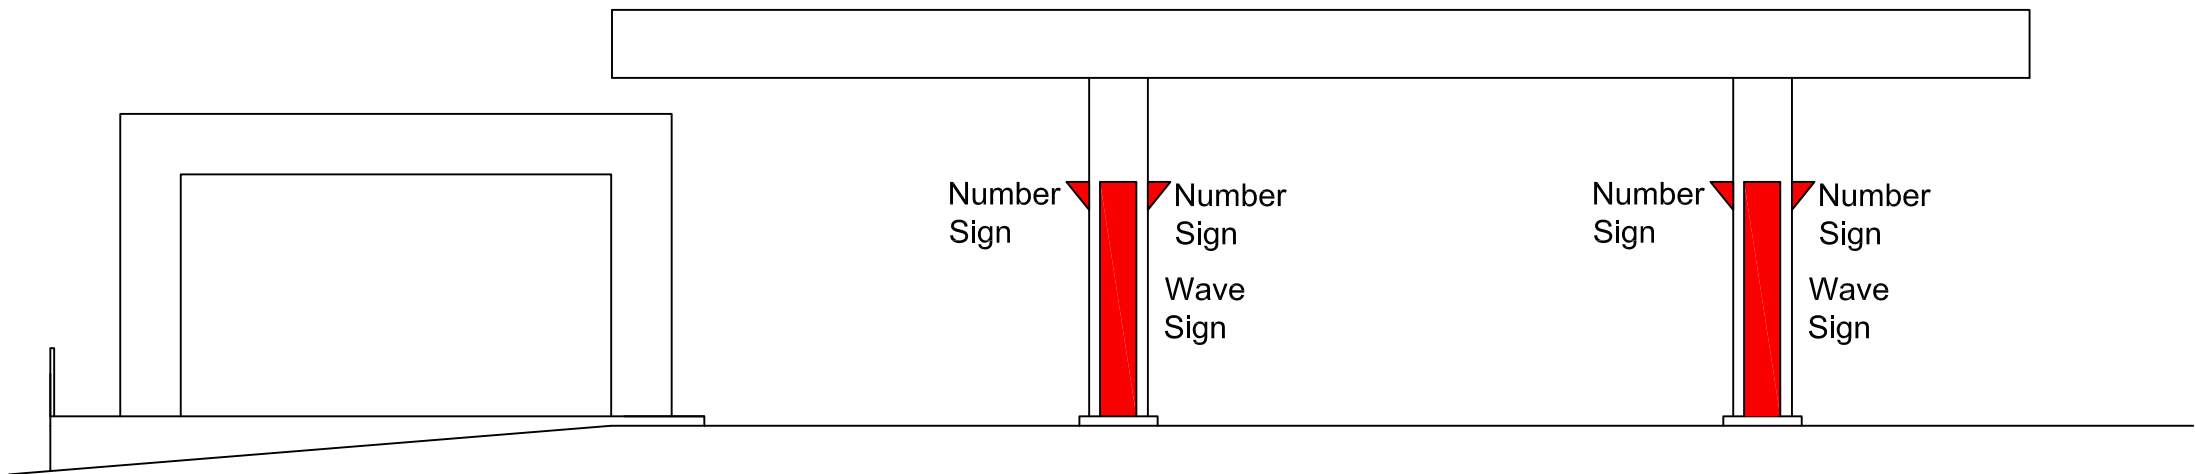


 


SOUTH ELEVATION

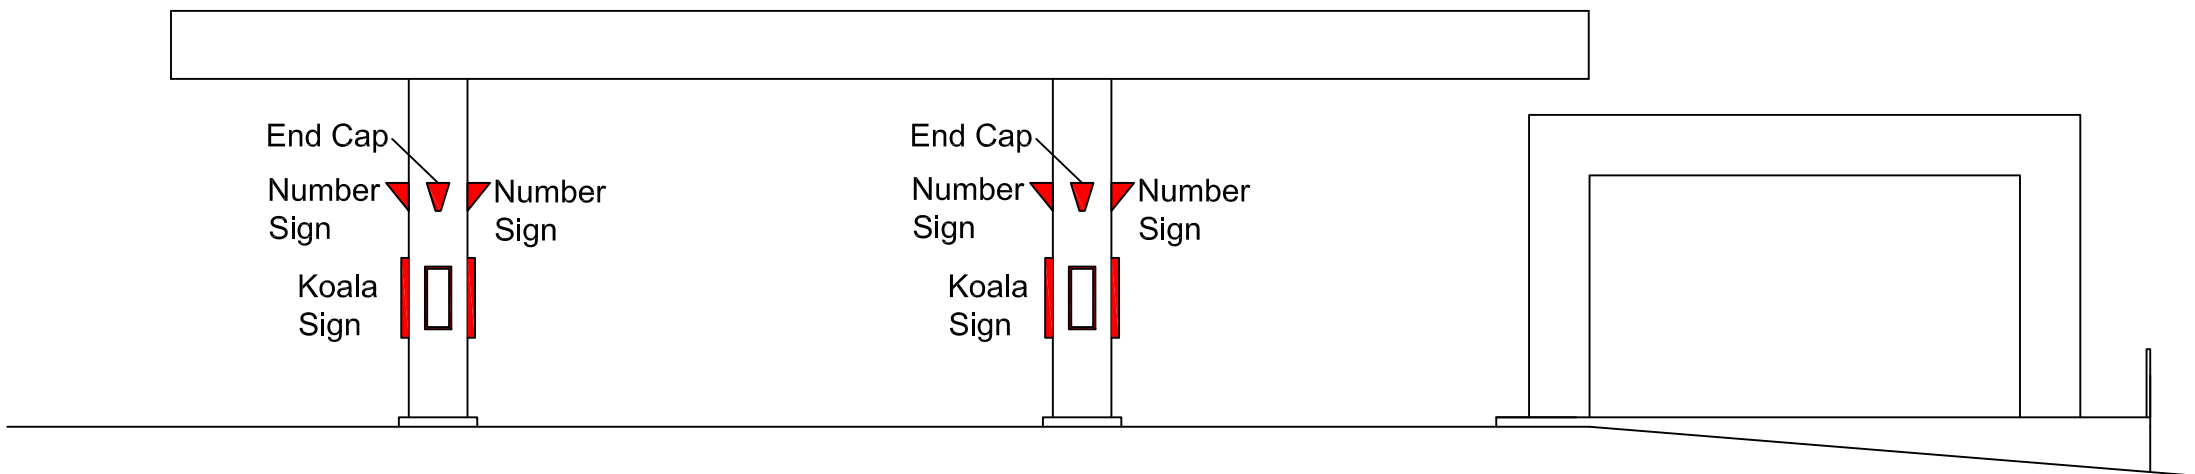

NORTH ELEVATION

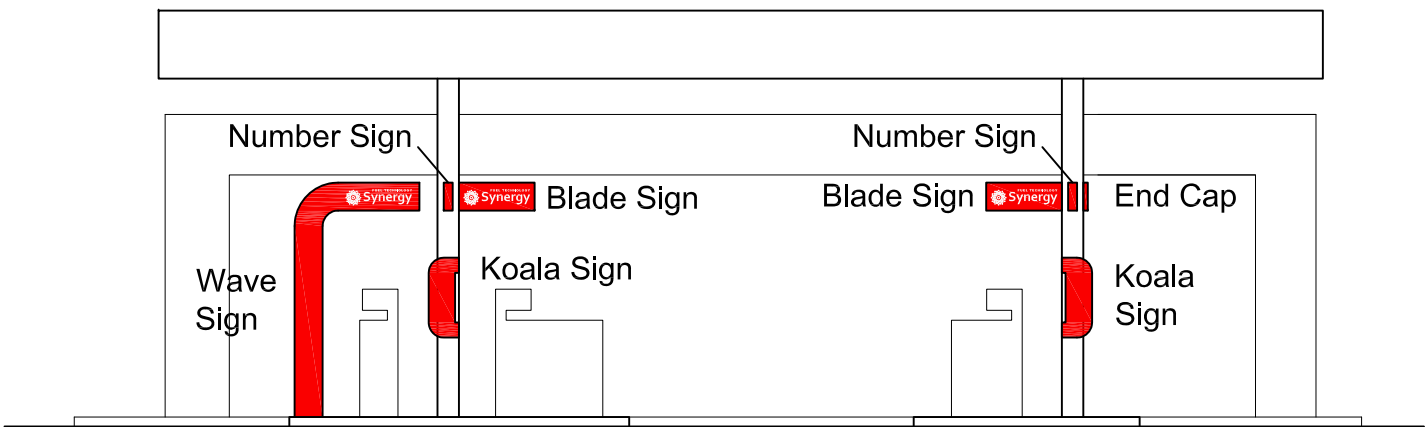

EAST ELEVATION

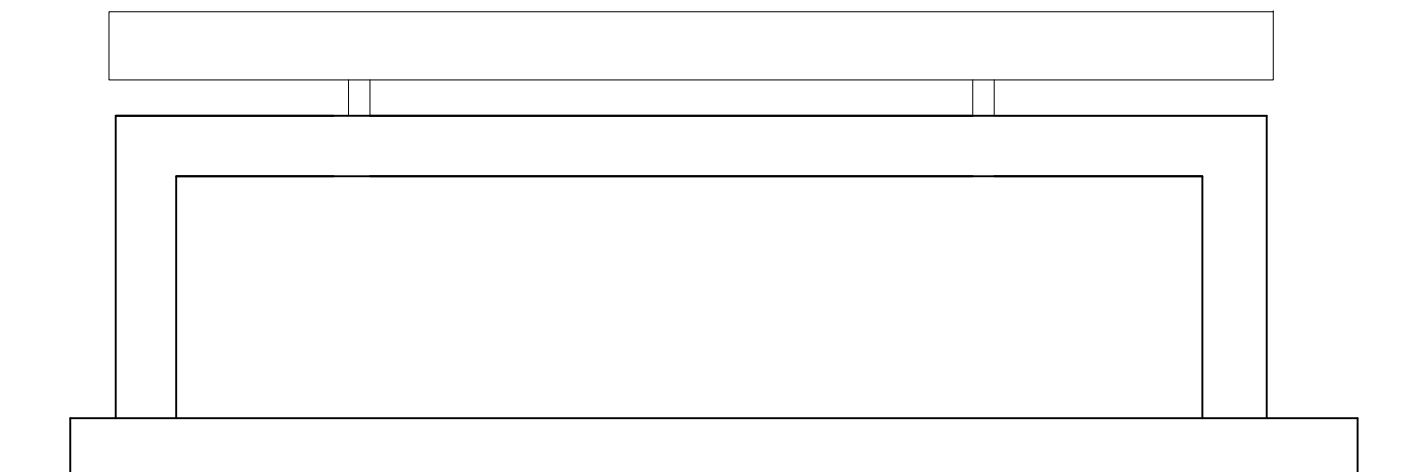

WEST ELEVATION

NOTES


Figured dimensions must be taken in preference to scaled dimensions. Contractors, Sub-Contractors and Suppliers must verify all dimensions on site before commencing or preparing shop drawings. All drawings are subject to Copyright.

REVISION		
no.	date	details

ALLAN.B. MATTHEWS A.R.I.B.A.



37 Fore Street,
Bovey Tracey, Devon
TQ13 9AD
Tel : (01626) 833727
Fax : (01626) 833102
drawingoffice@allanbmatthews.com
www.allanbmatthews.com

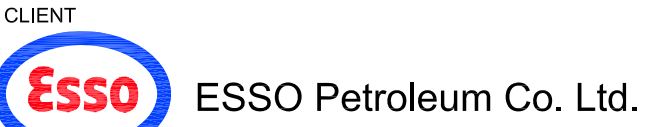

JOB
Westons Service Station
127 London Road,
Portsmouth,
Hampshire,
PO8 8XJ

DRAWING TITLE
Synergy Fuels Program

SITE ELEVATIONS
as proposed

drawn by: EH		date: 12/2014	
checked by:		date:	
Scale: 1:200 @ A3 1:100 @ A1		Type: ADV	
PBL 200814	ABM Job No. 2067-44	Drwg. No. 04	Revision: .