



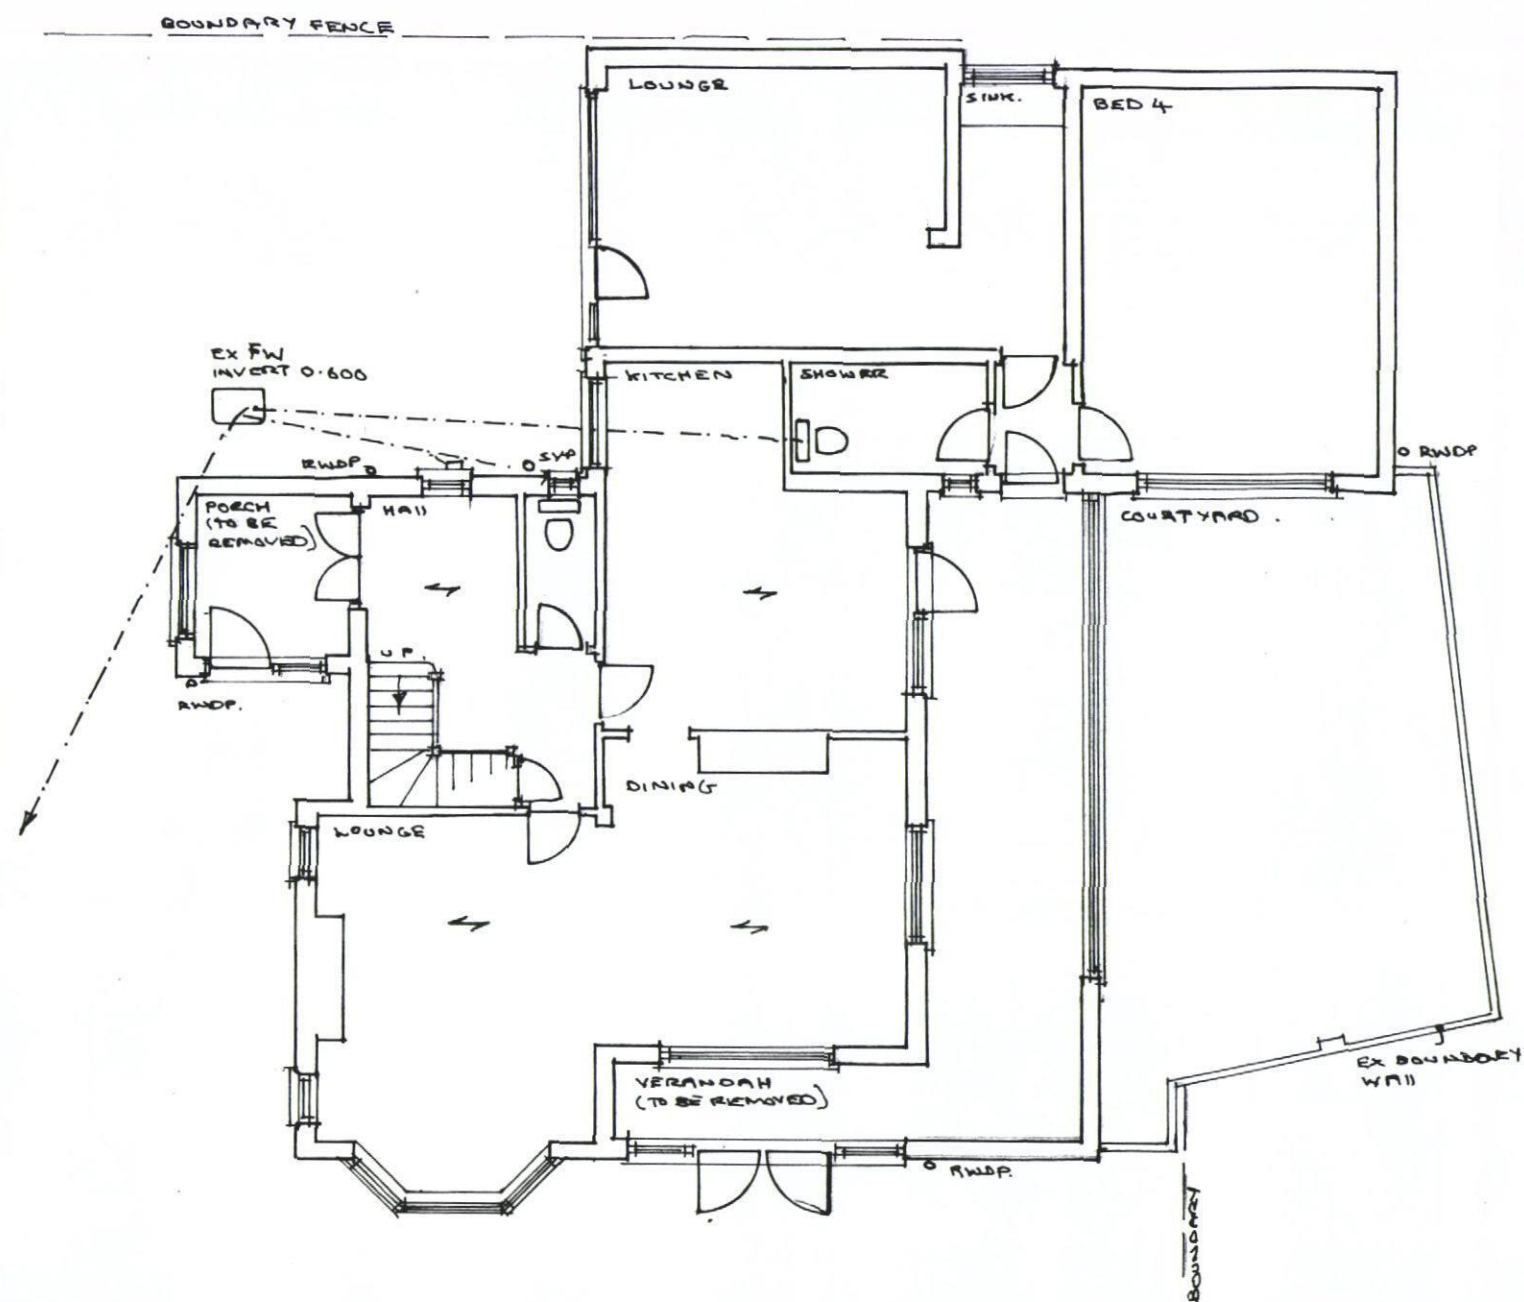

existing ground floor ← SPAN OF FLOOR.

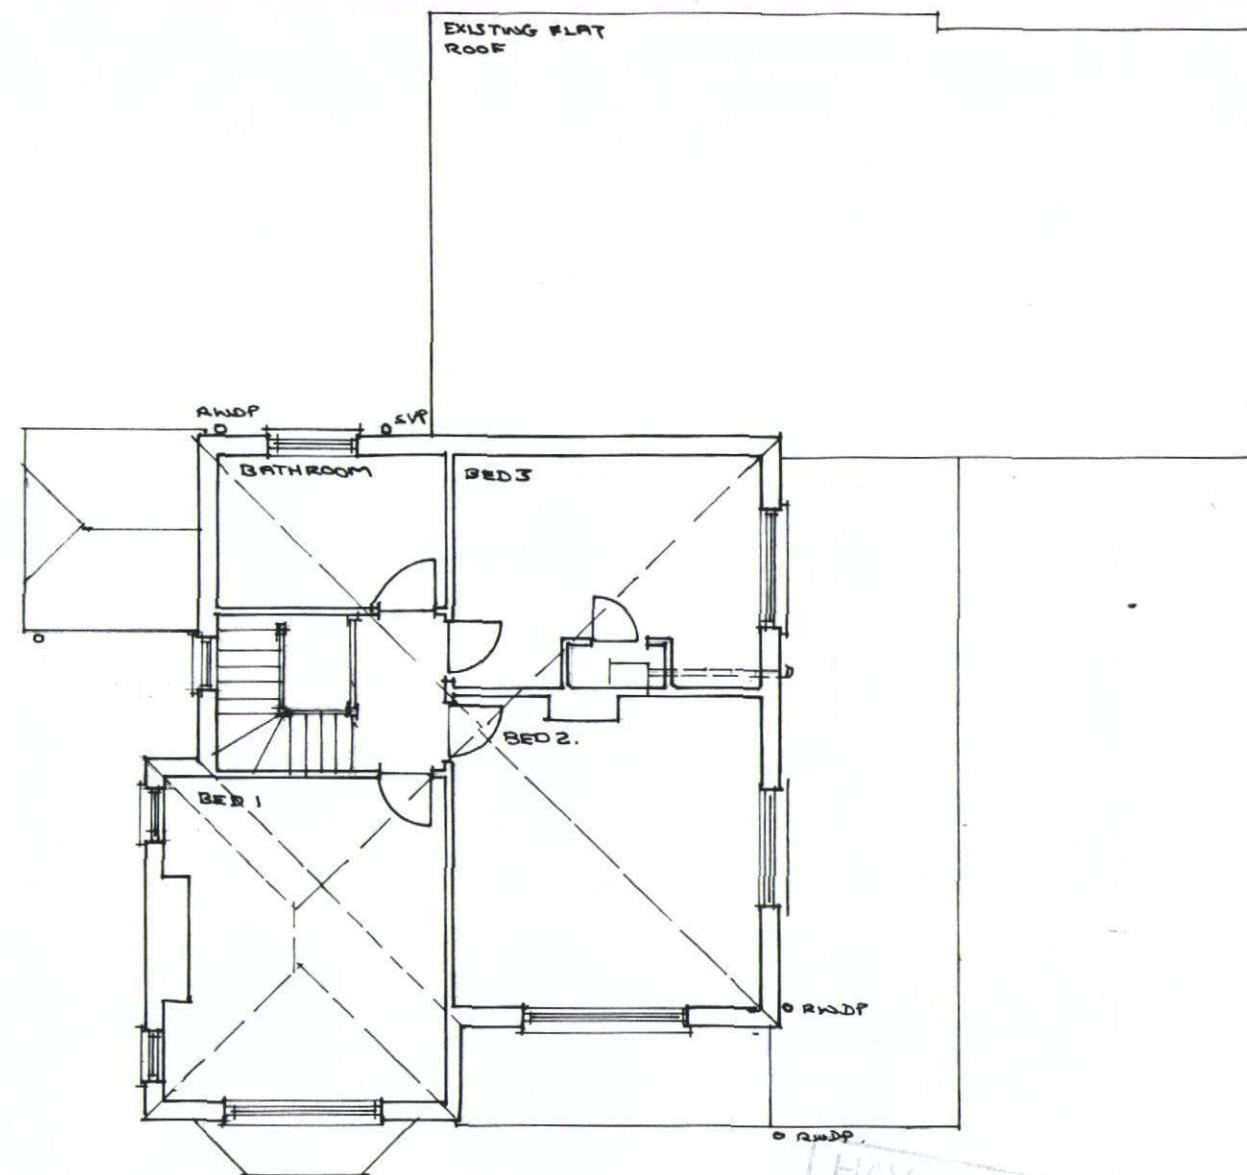

existing first floor



existing floor plans
1 woodbury ave langstone

scale 1:100 date SEPT 14 dwg SPL503