




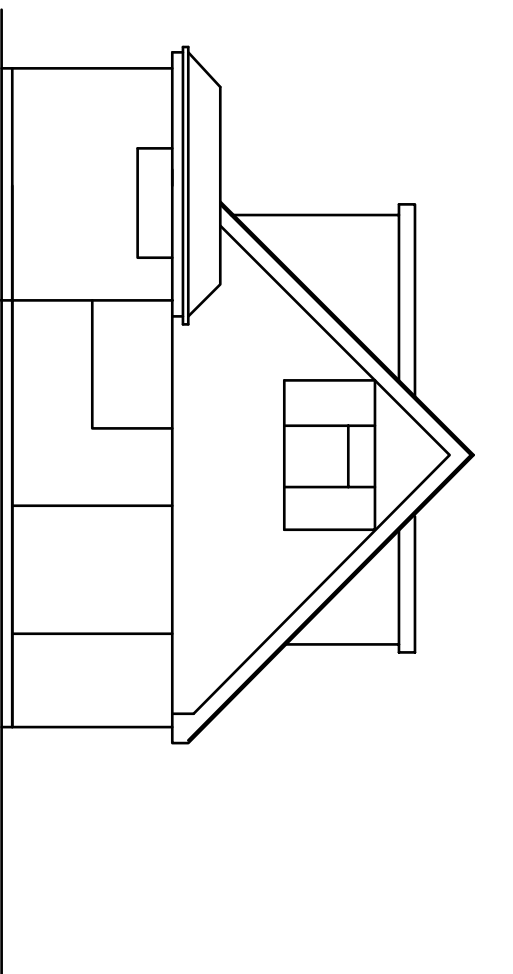


Existing Rear Elevation - South

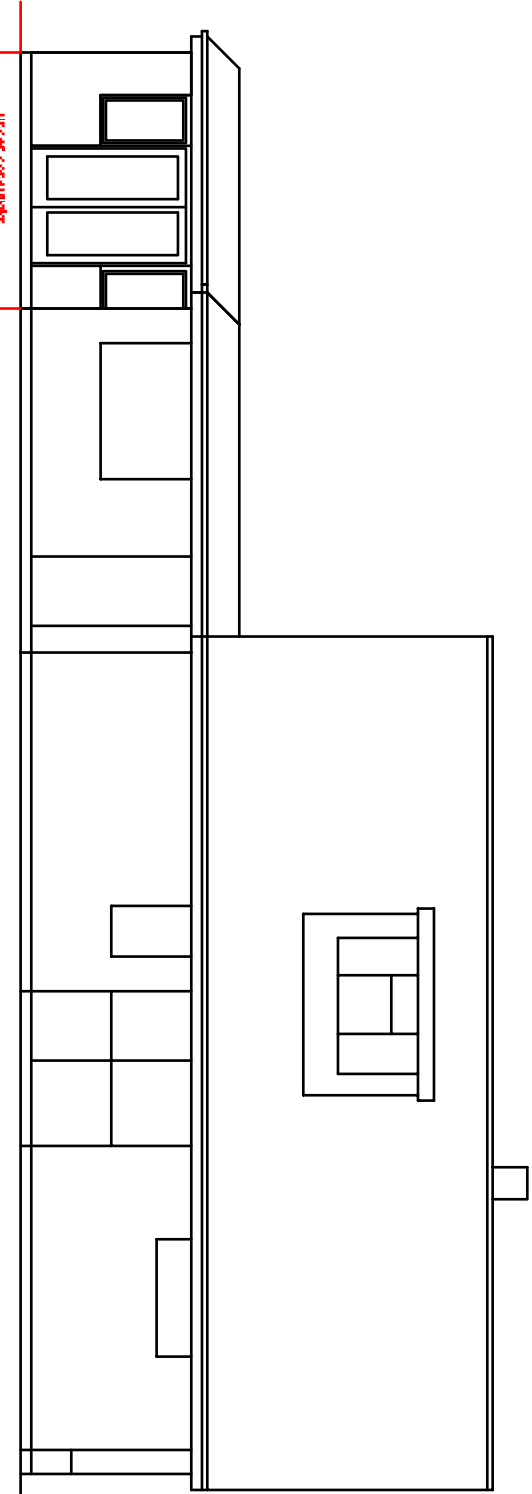


Existing Side Elevation - East

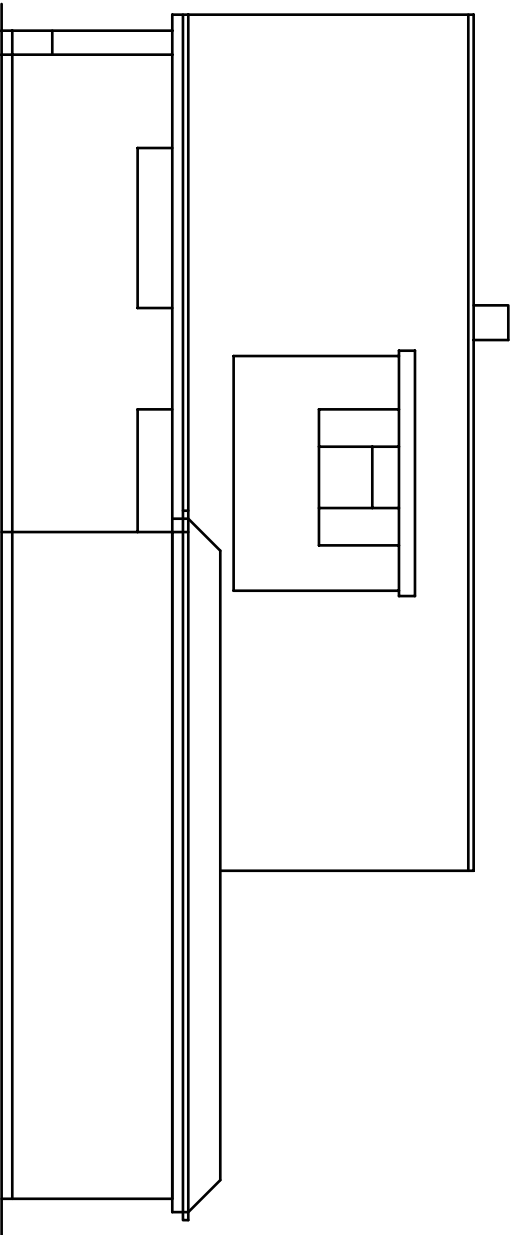


Existing Side Elevation - West

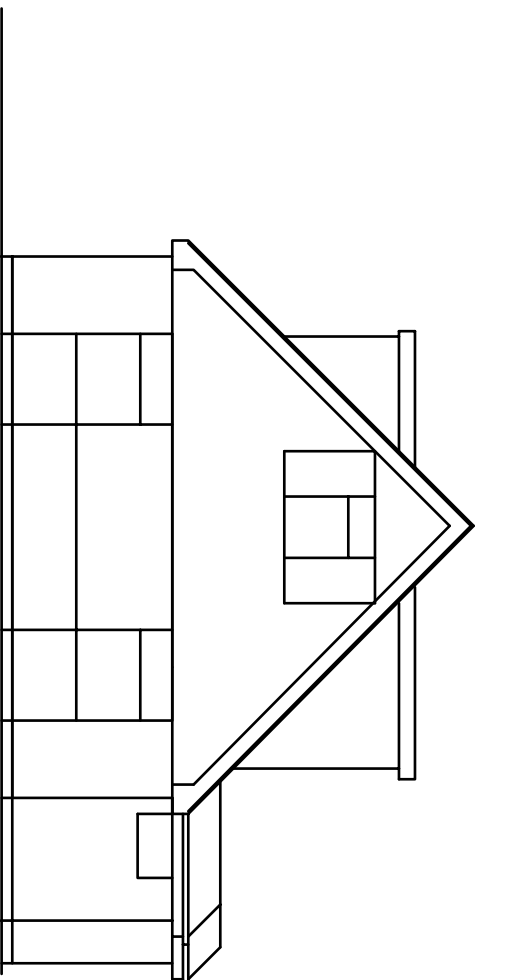


Existing Front Elevation - North
(unchanged)

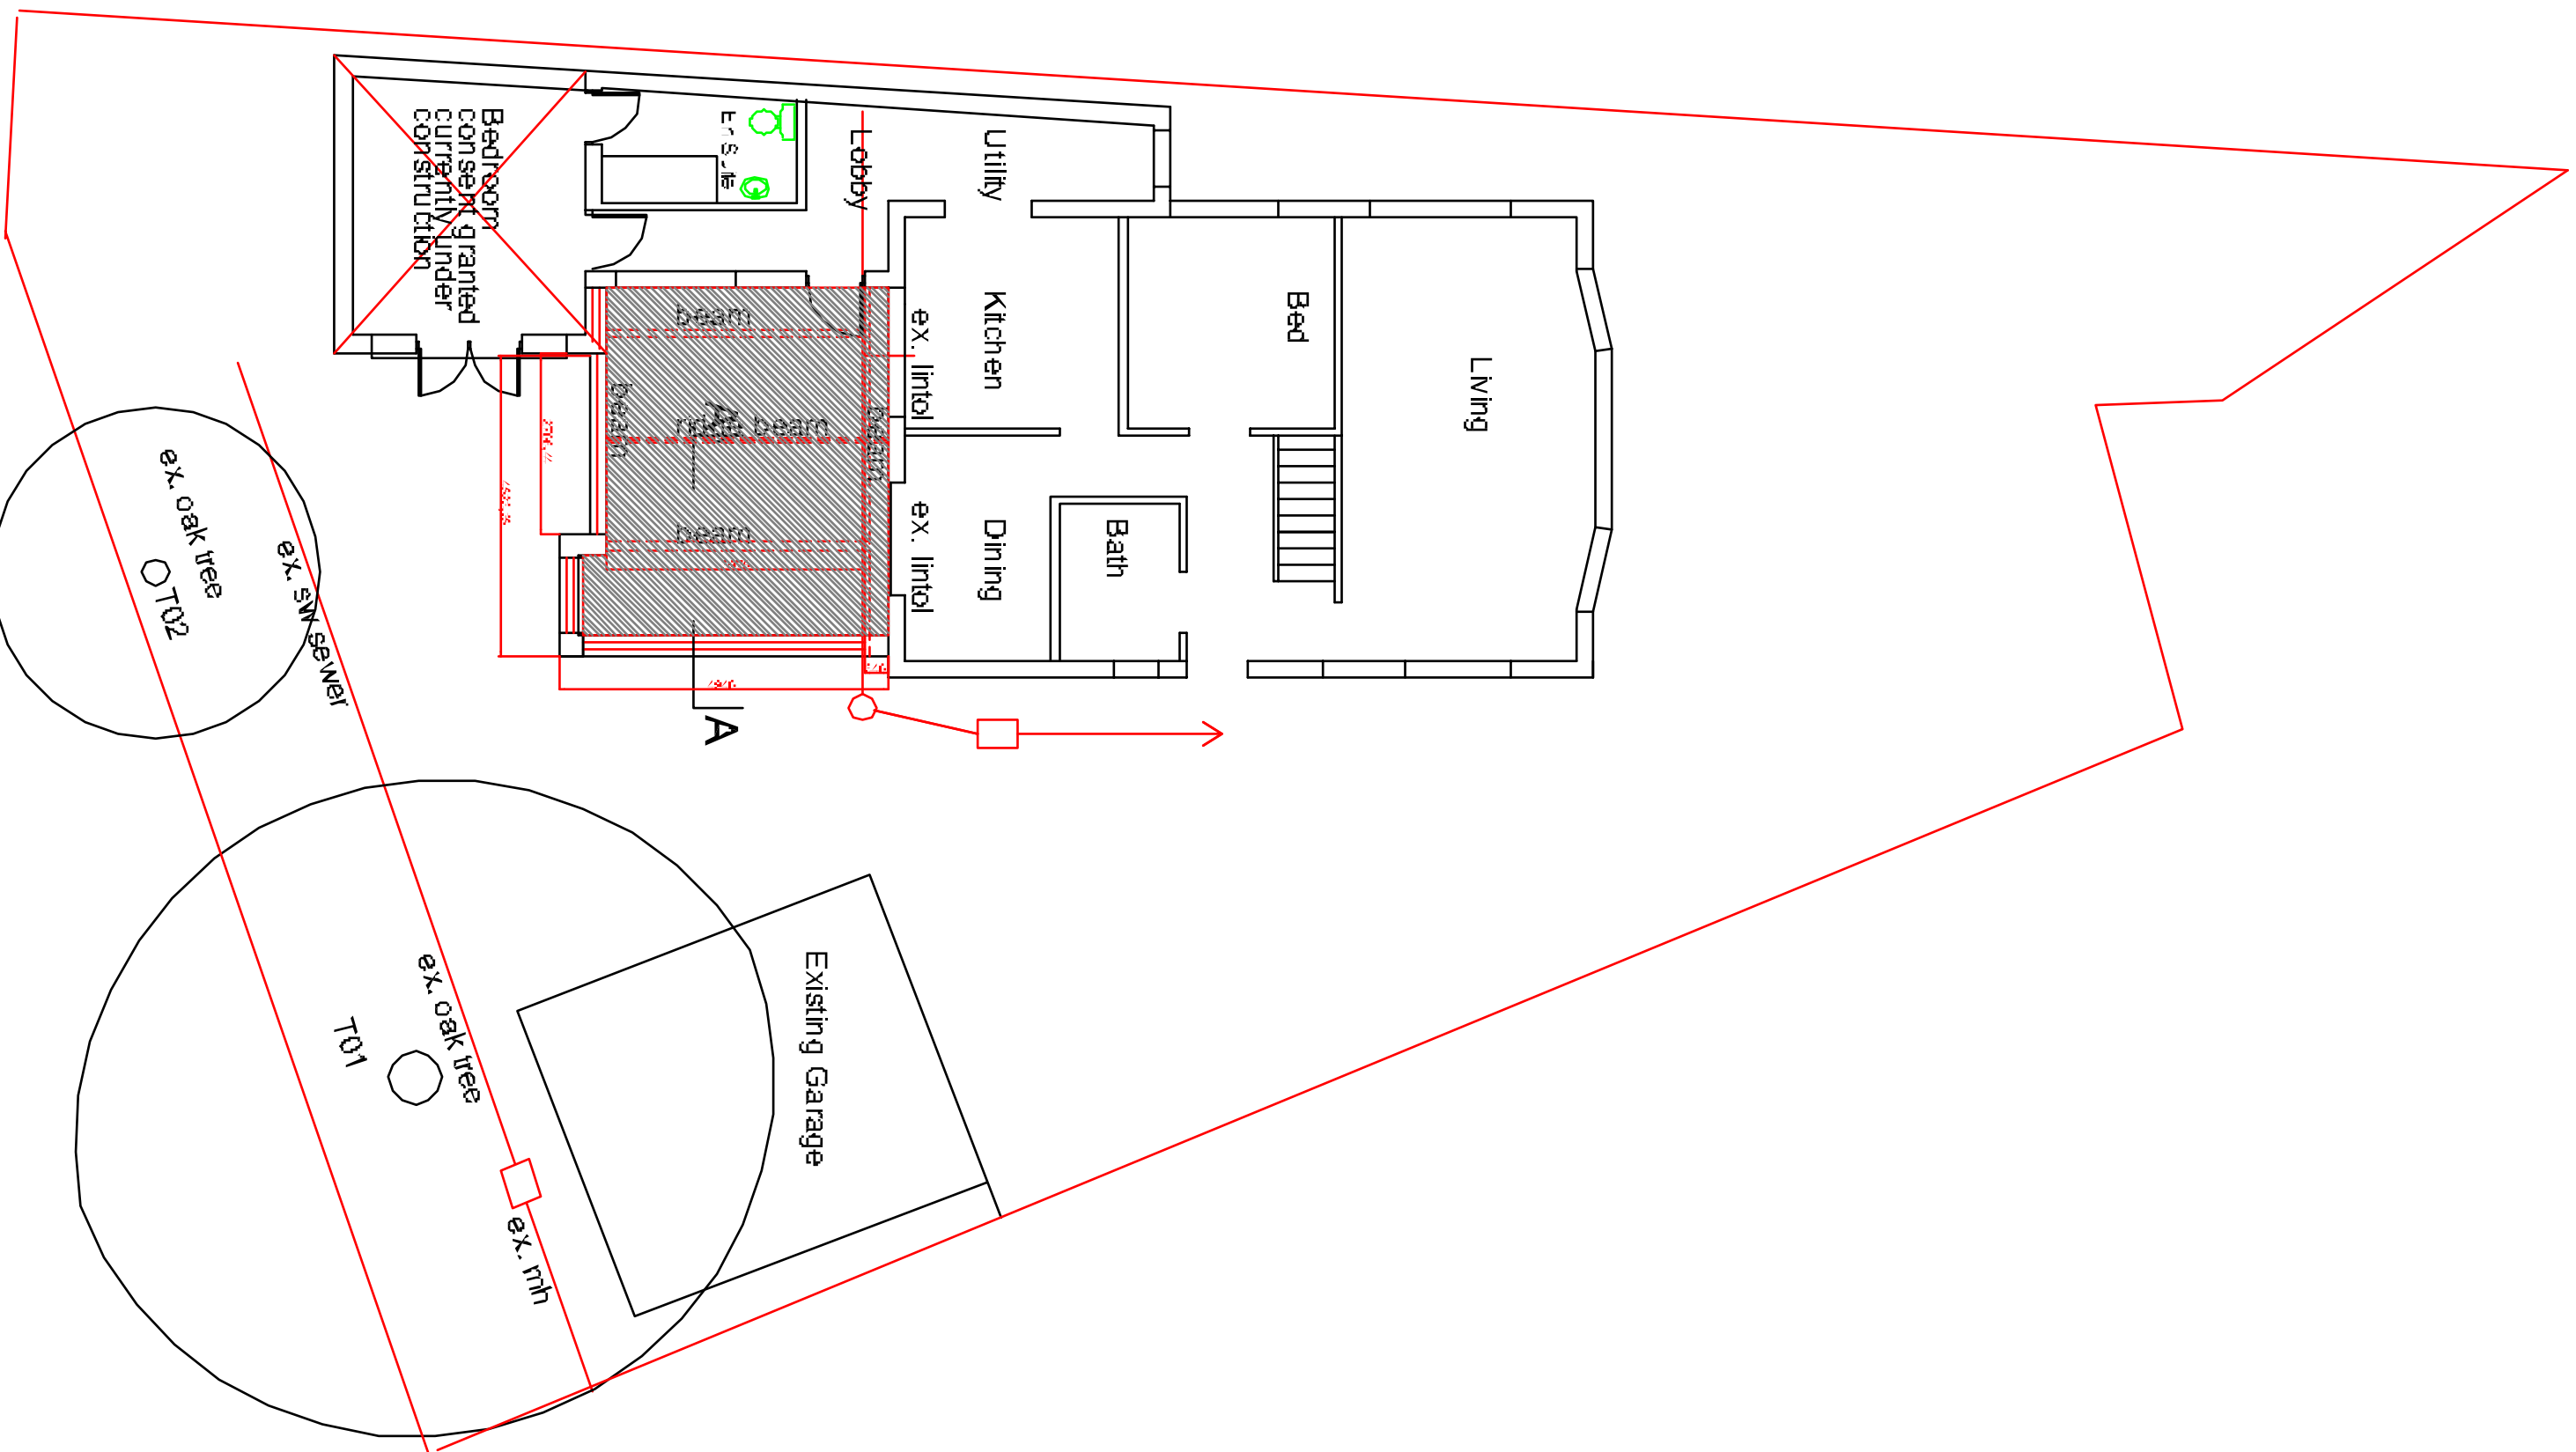


Proposed Ground Floor Plan

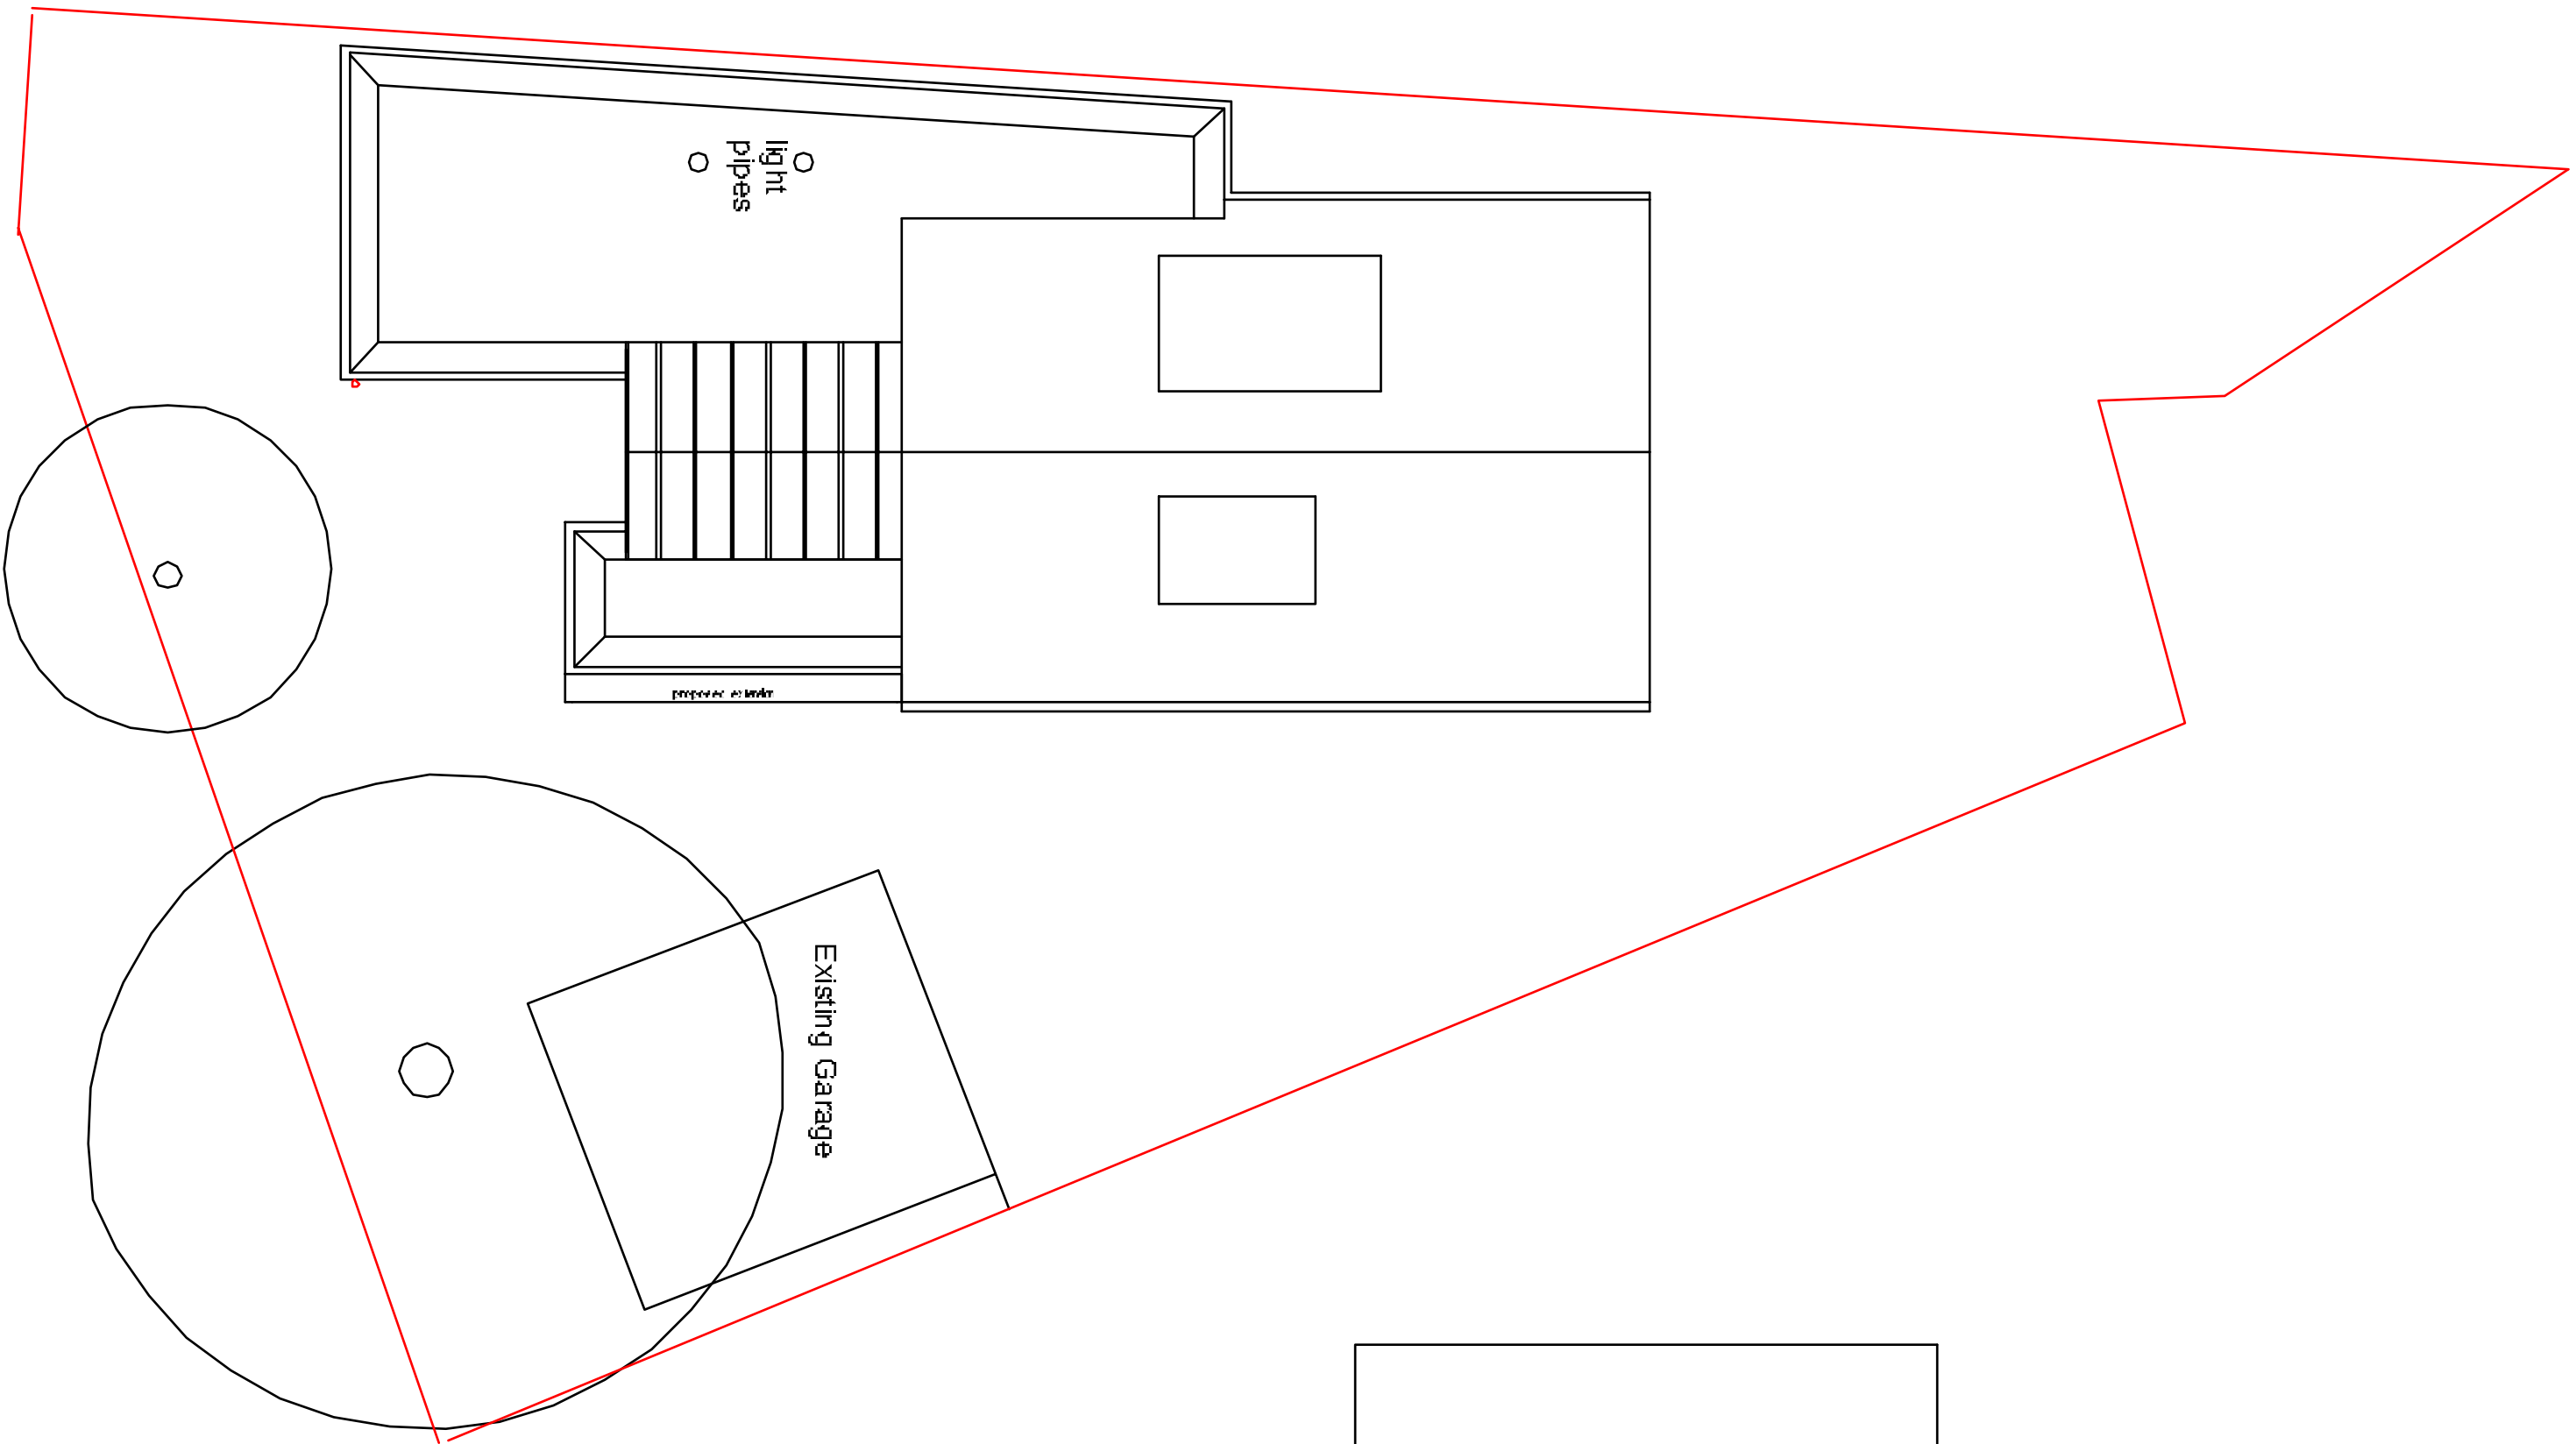


Proposed Roof Plan

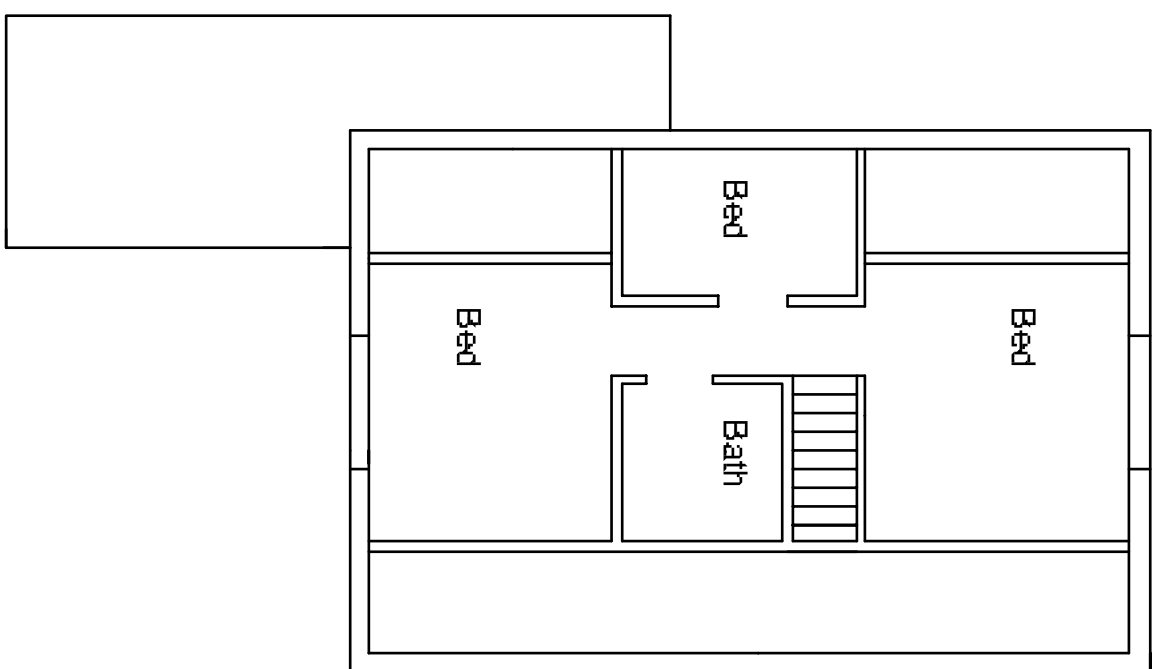


Existing (unchanged) First Floor

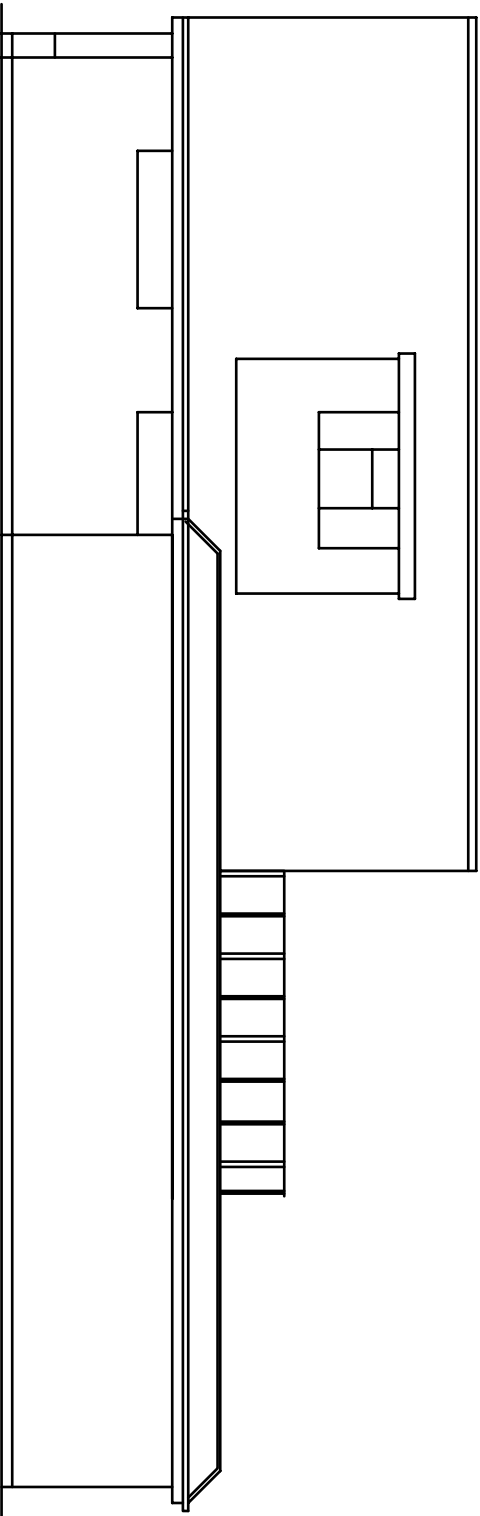


Proposed Side Elevation - West

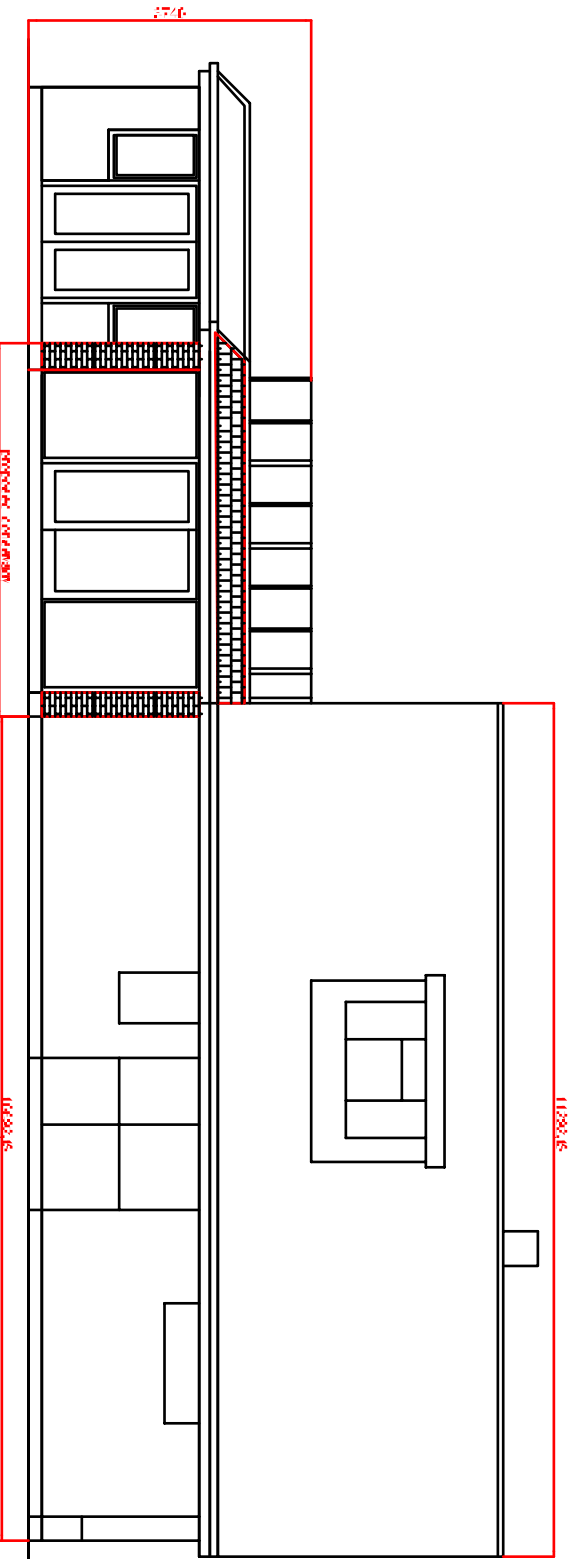



Proposed Side Elevation - East

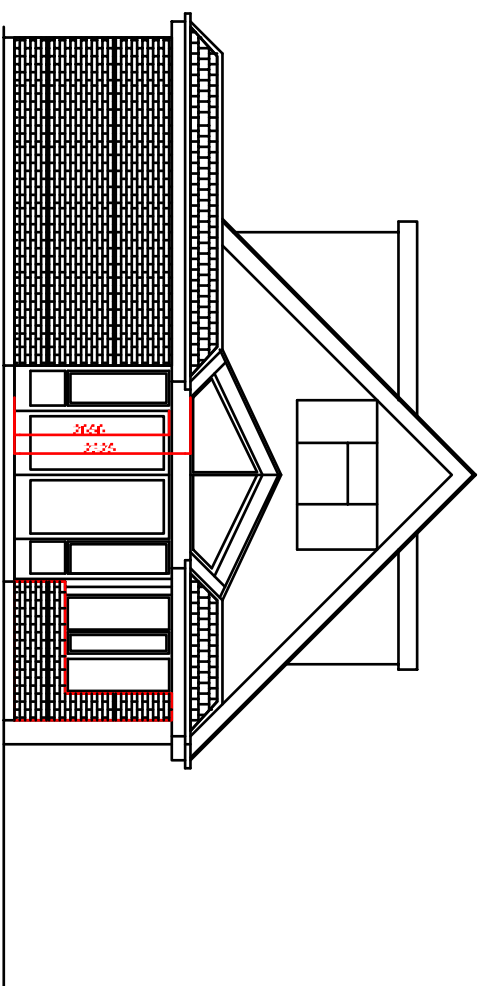

Proposed Rear Elevation - South

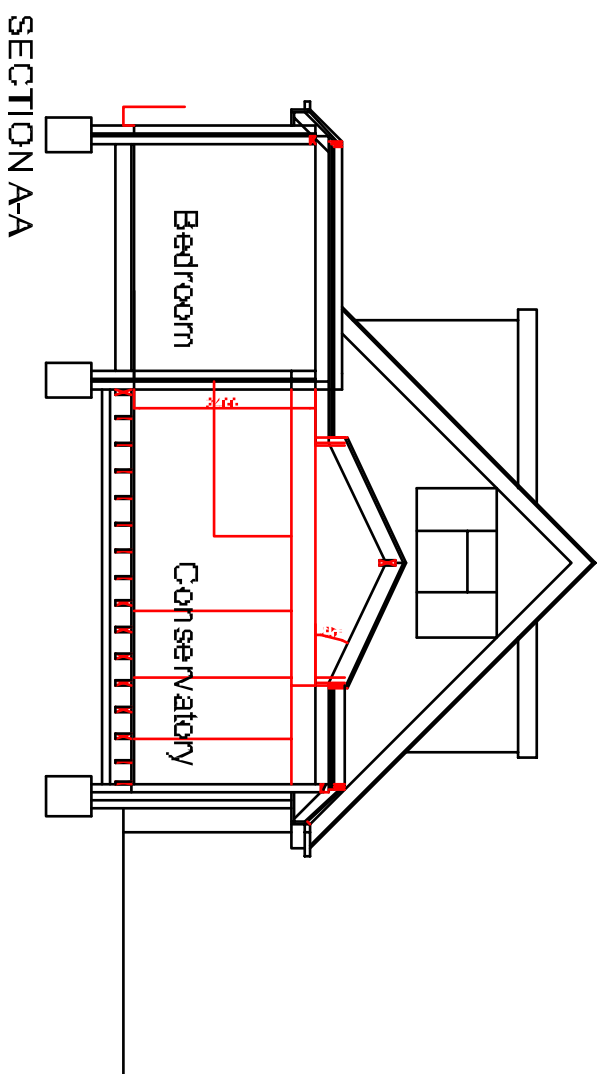

SECTION A-A

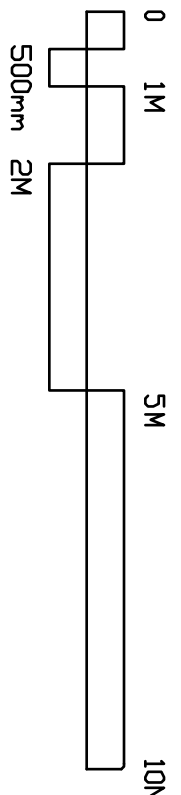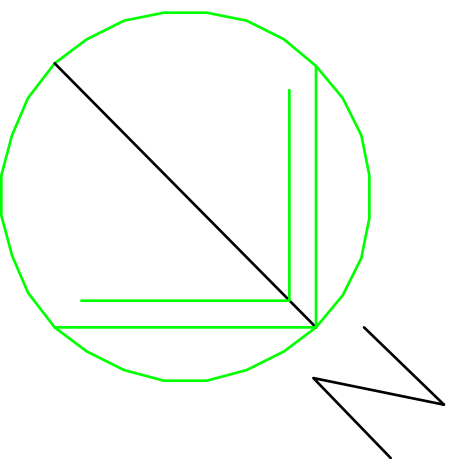

REVISION & UPDATED - 02/01/23 - PM		PETER GALLDWAY PARTNERSHIP	
SCALE	TITLE	DATE	DETAIL
1/100	Proposed Conservatory	19, Goodwood Close	
		Sept. '13	Watercourse
			General Arrangement
AUTHOR	DRAWING NO.	DATE	REVISION
PG	13/53/P01	21/01/23	1