




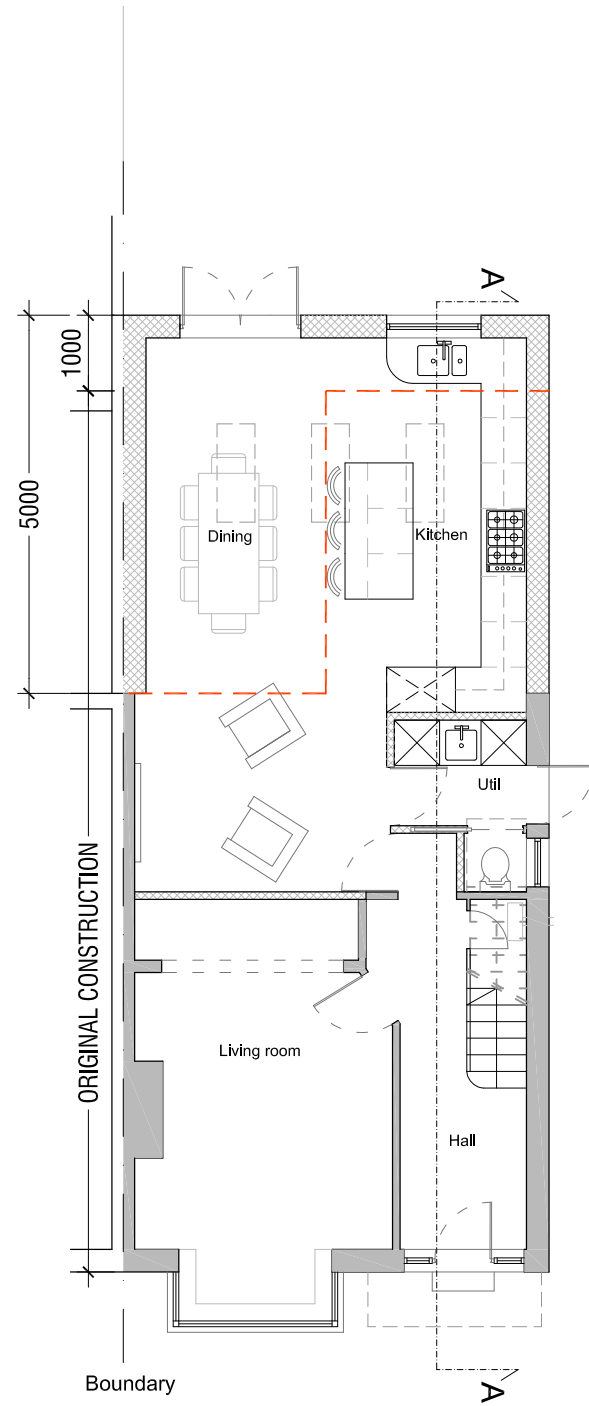


Proposed Ground Floor Plan

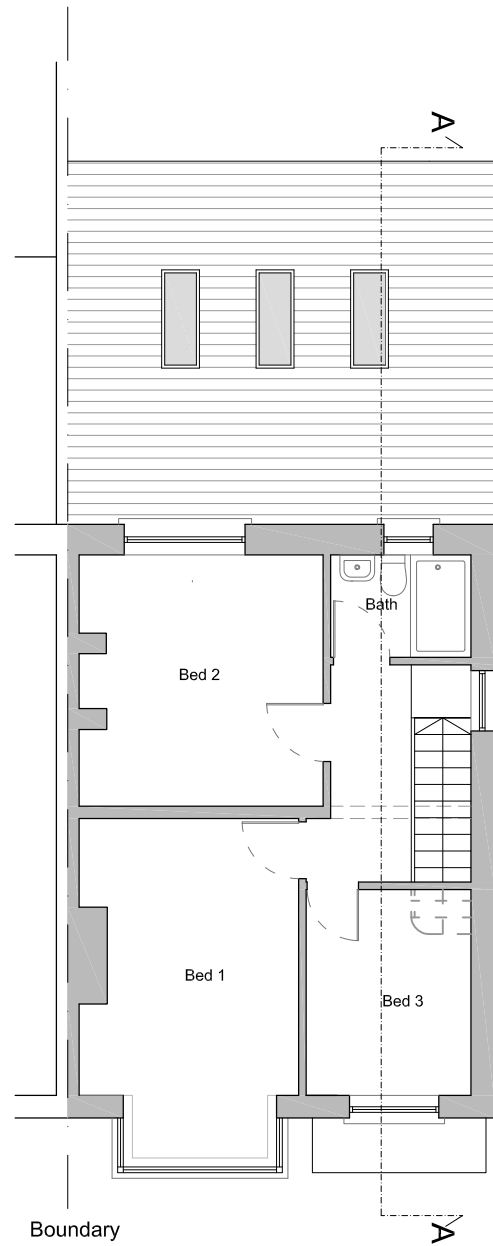

Proposed First Floor Plan

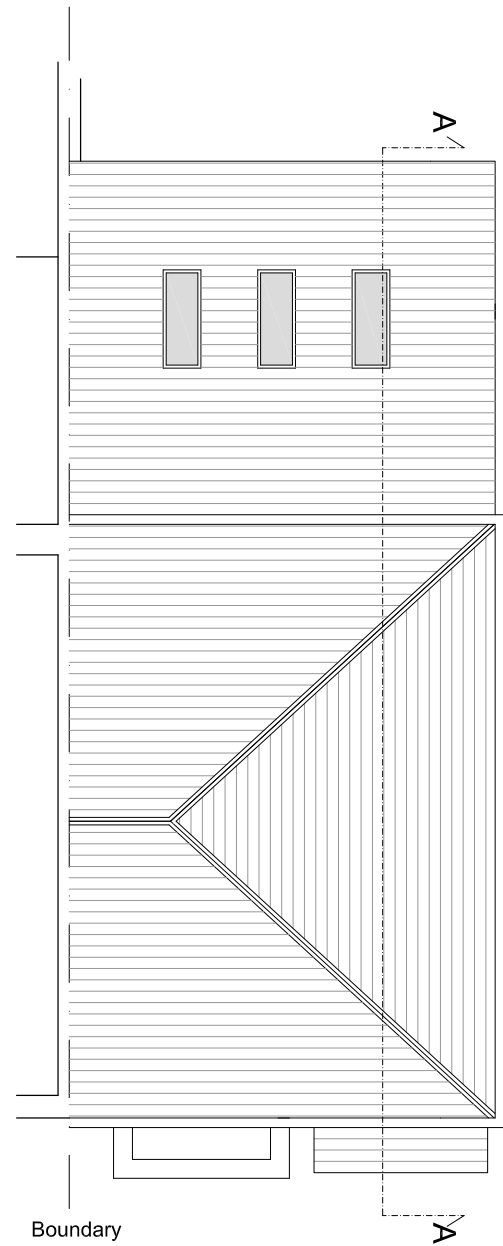

Proposed Roof Plan

 

|           |      |             |          |    |                      |  |              |  |                            |  |             |  |                   |  |                                                                                           |  |   |  |
|-----------|------|-------------|----------|----|----------------------|--|--------------|--|----------------------------|--|-------------|--|-------------------|--|-------------------------------------------------------------------------------------------|--|---|--|
| A         |      |             | 03.06.14 |    | Draft Planning Issue |  | RN           |  | JM                         |  | Planning    |  | Paul Stray        |  | 16 Rowlands Avenue<br>Waterlooville Hampshire P07 7RU<br>Rear Extension<br>Proposed Plans |  | Design Drawn Ltd<br>The Clock Tower<br>Great Southsea Street<br>Southsea, Hampshire<br>PO5 3BY<br>T: 02392 837 149<br>E: INFO@DESIGNDRAWN.COM<br>W: WWW.DESIGNDRAWN.COM |  |
| Rev       | Date | Description | By       | PM | Scale @ A3: 1:100    |  | Drawn by: RN |  | Drawing No: 135.14.D23_111 |  | Revision: A |  | Date: © June 2014 |  | Checked by: JM                                                                            |  | PS 10342   |  |
| REVISIONS |      |             |          |    |                      |  |              |  |                            |  |             |  |                   |  |                                                                                           |  | DESIGN DRAWN LTD<br>Copyright Reserved.<br>Check dims. on site.   |  |