


PROPOSED


This drawing is copyright and may not be altered, traced, photographed, copied nor used for any purpose other than that for which it is issued, without the written permission of Messers, Stride & Son.

All dimensions are to be checked on site before commencement of works. All details of dimensions relating to sub-contractors or suppliers work must be checked and agreed between the general contractor and the sub-contractor or suppliers.


All foundation details to be finalised on excavation of foundation trenches in accordance with C.P. 2004, and B.S. 8110. Depths and type to be agreed with Building Inspectors, bearing in mind the soil strata and sit conditions.

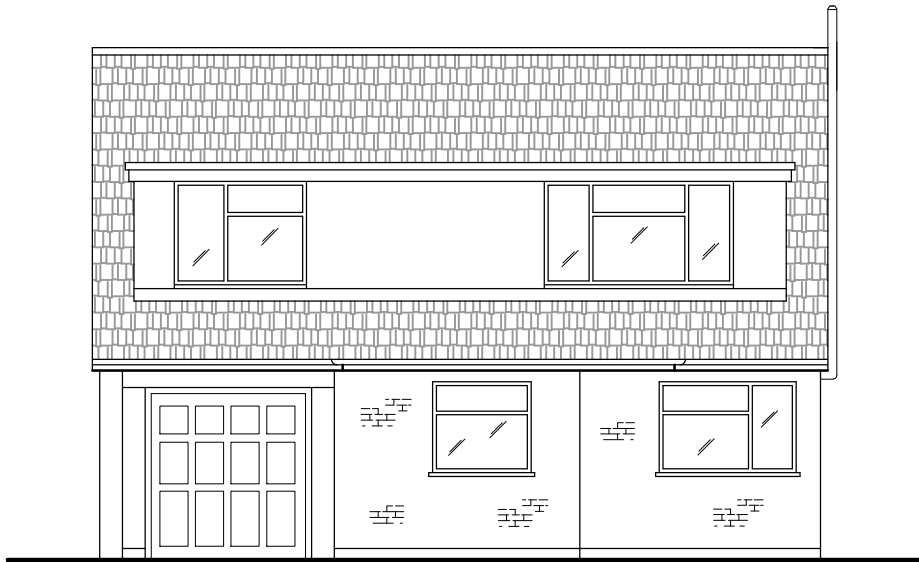


South Elevation scale 1:100 @ A3

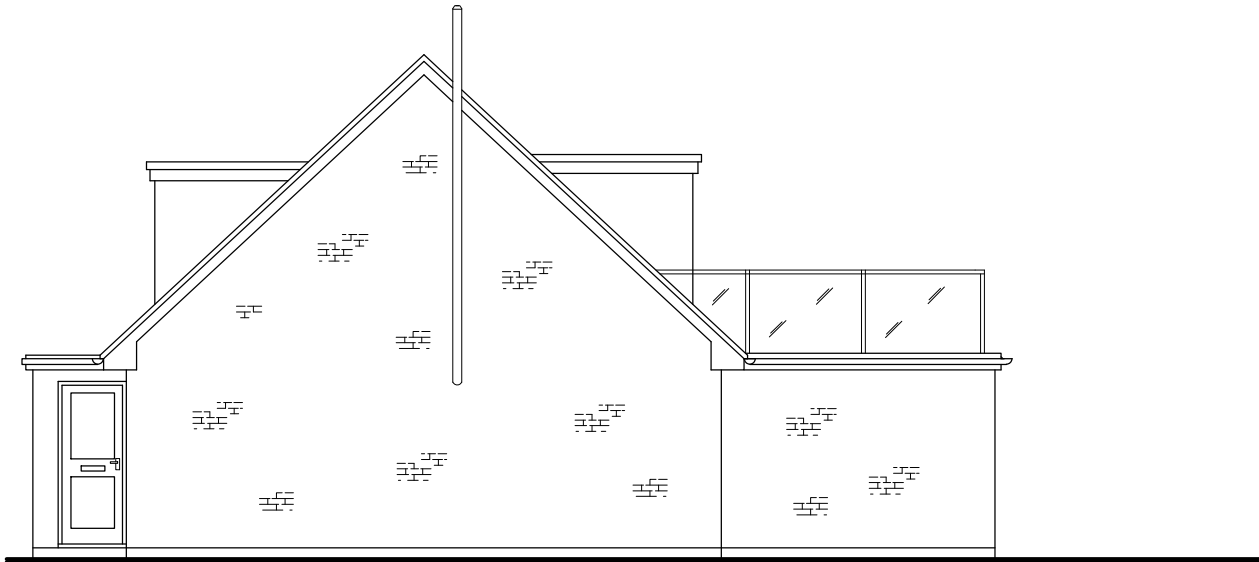

East Elevation scale 1:100 @ A3

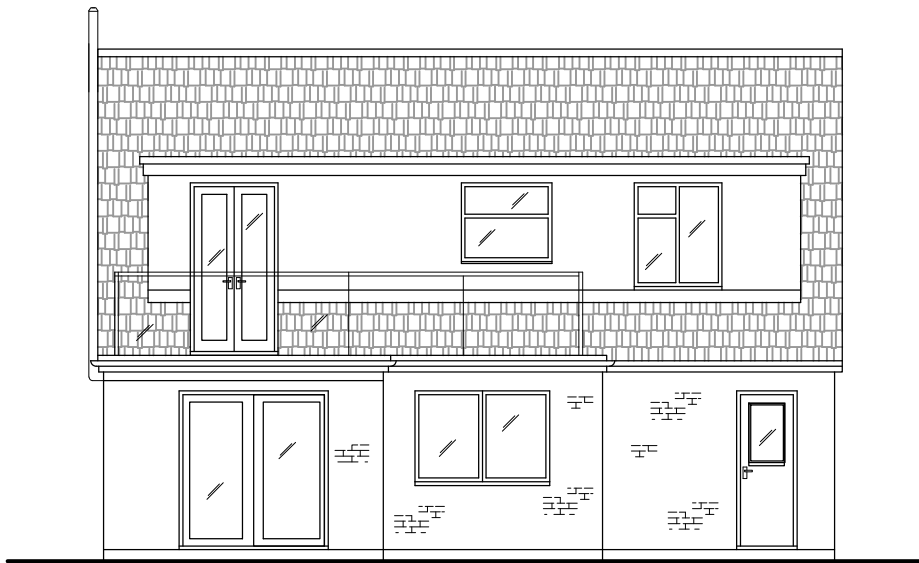

North Elevation scale 1:100 @ A3

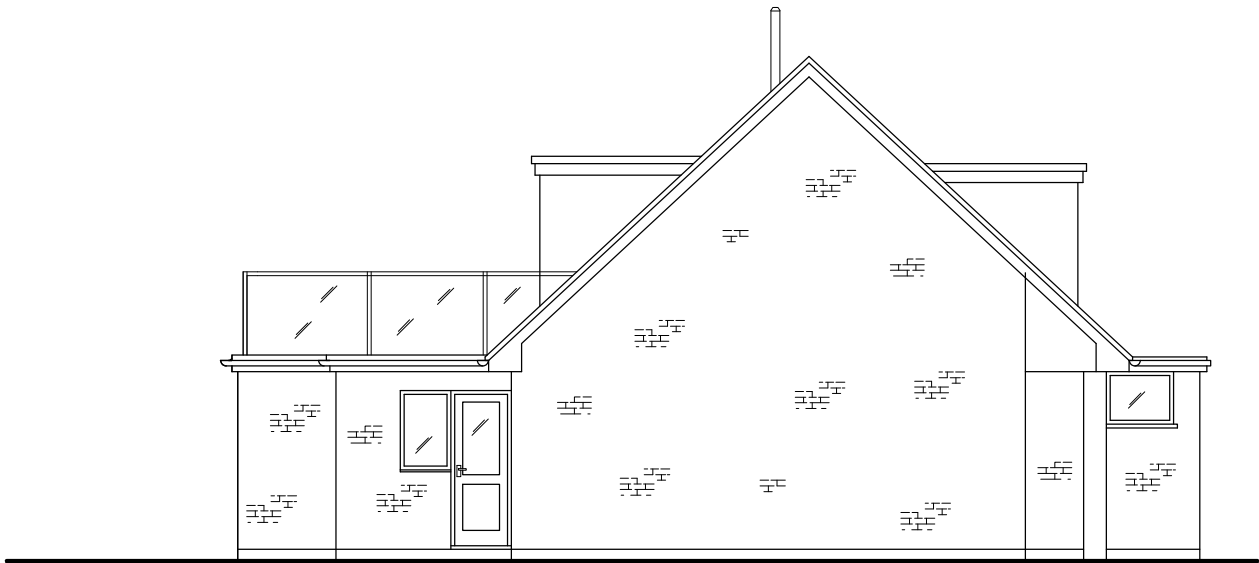

West Elevation scale 1:100 @ A3

3 Earnley Road Hayling Island Hants PO11 9SU	DRG. No.	1094-dpa-05
	SCALE	as shown
	DATE	Jan 2014
	DRAWN	NE
	CHECKED	DB

STRIDE & SON

SURVEYORS, VALUERS, LAND & ESTATE AGENTS

SOUTHDOWN HOUSE
St. JOHN'S STREET
CHICHESTER
SUSSEX
PO19 1XQ

TEL: (01243) 782626
FAX: (01243) 786713