




Scale: 1:100 @A1

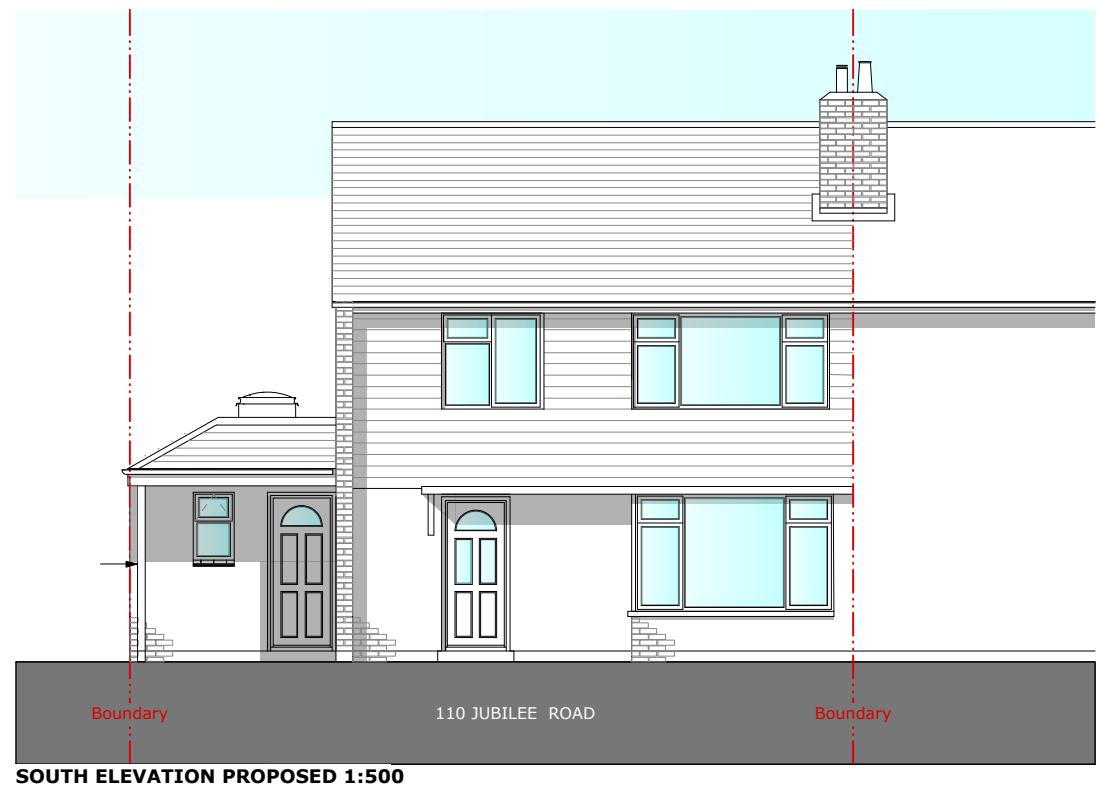


SOUTH ELEVATION PROPOSED 1:500

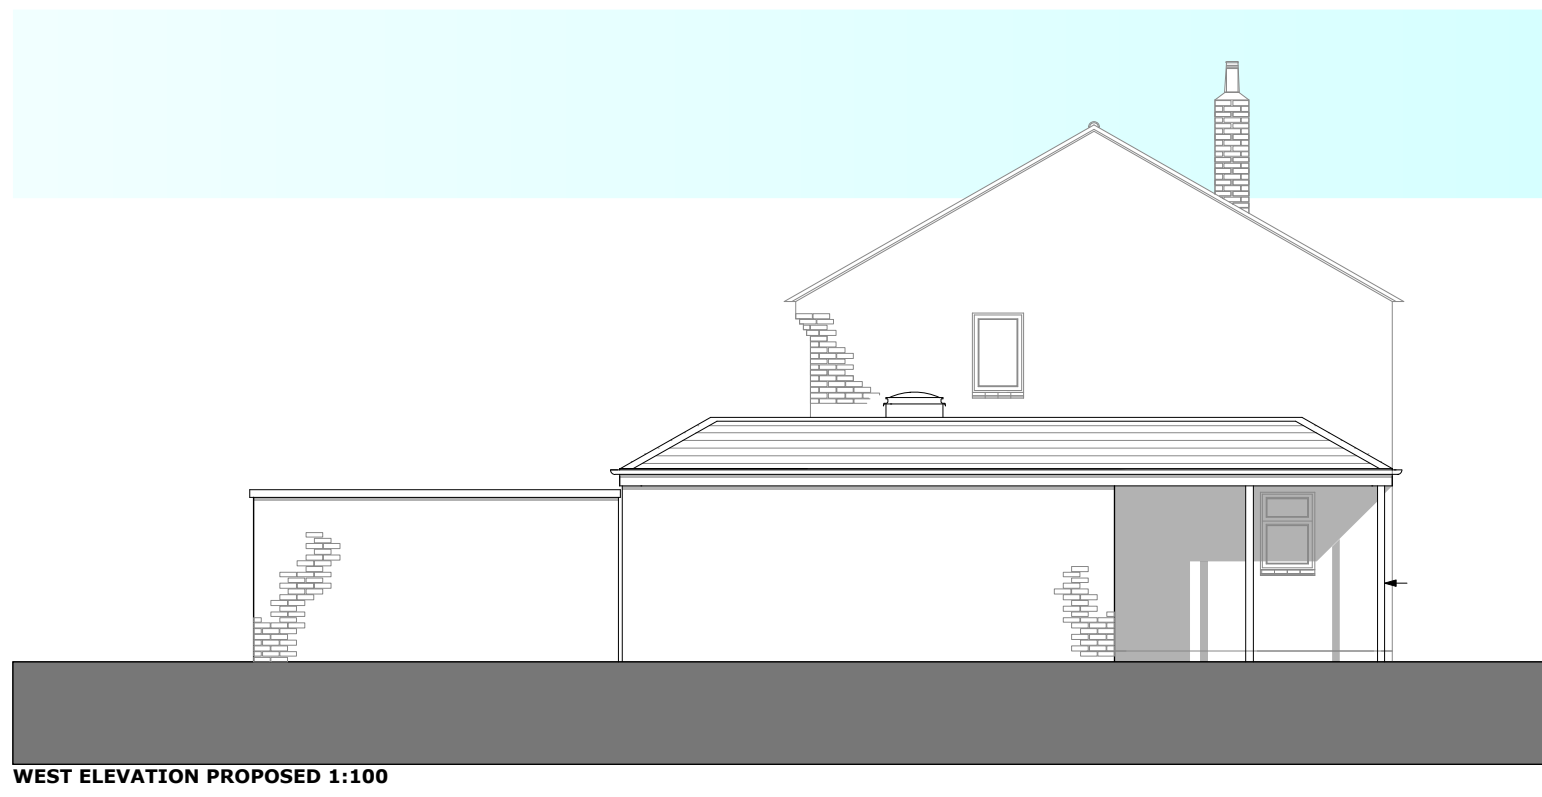


WEST ELEVATION PROPOSED 1:100

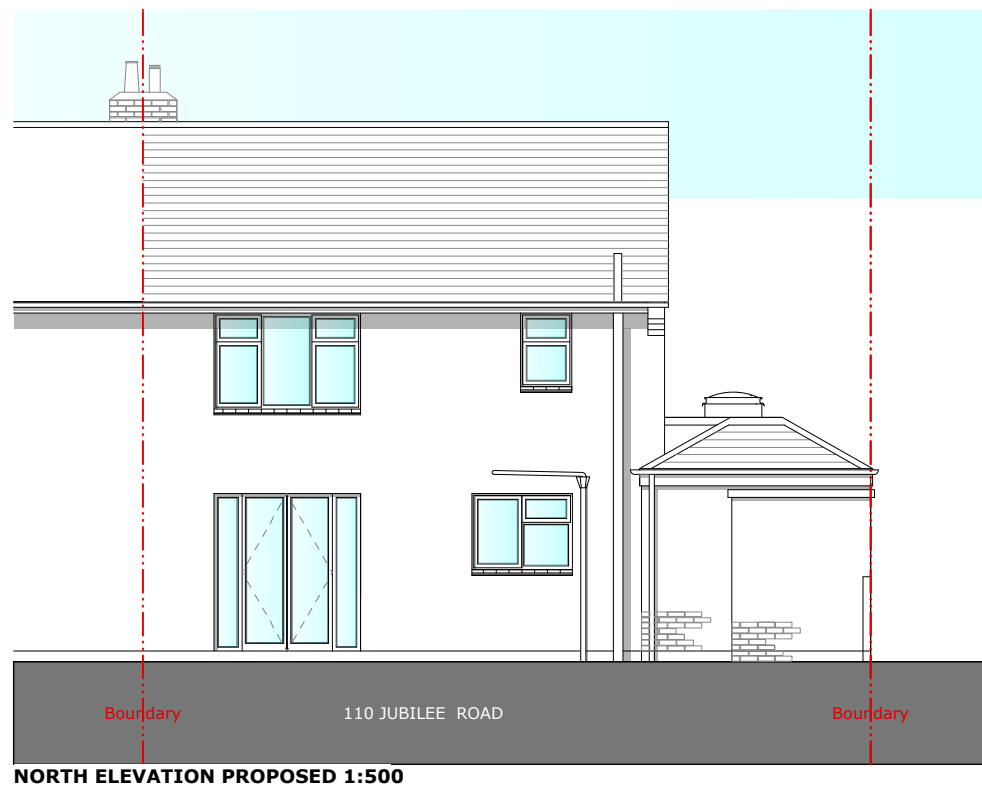


NORTH ELEVATION PROPOSED 1:500

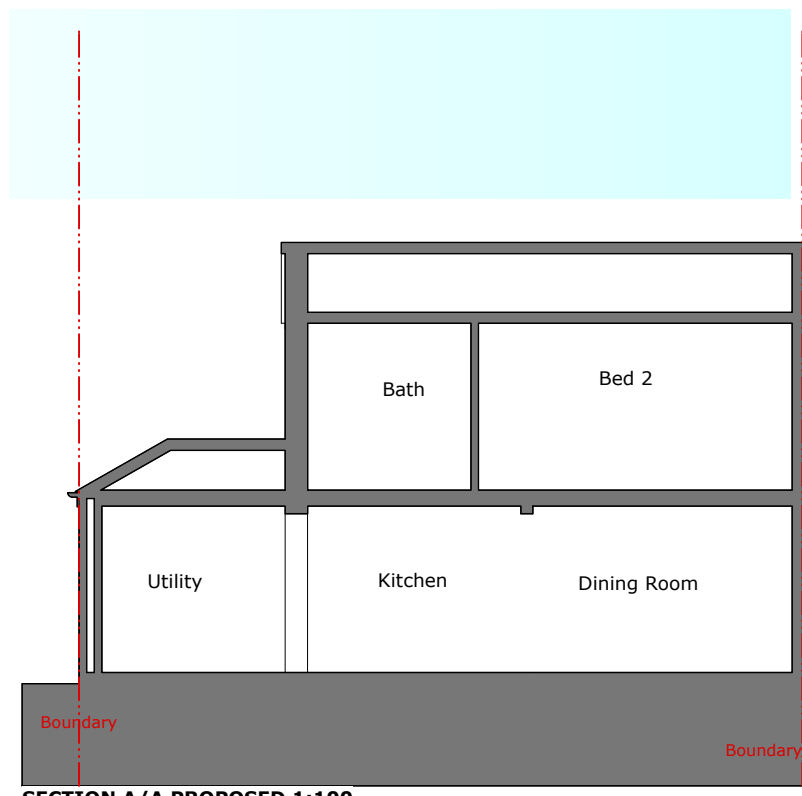

SECTION A/A PROPOSED 1:100

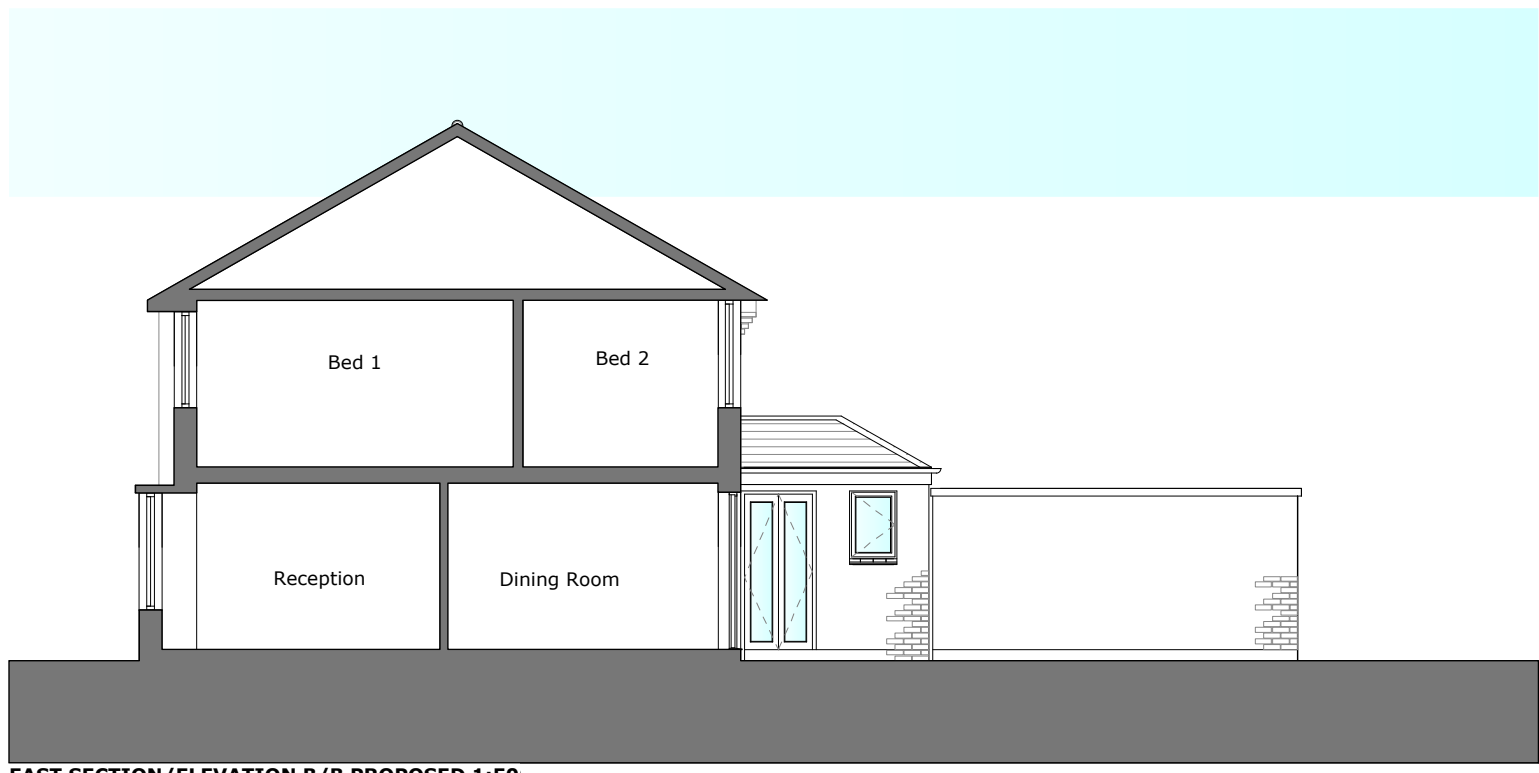


EAST SECTION/ELEVATION B/B PROPOSED 1:50

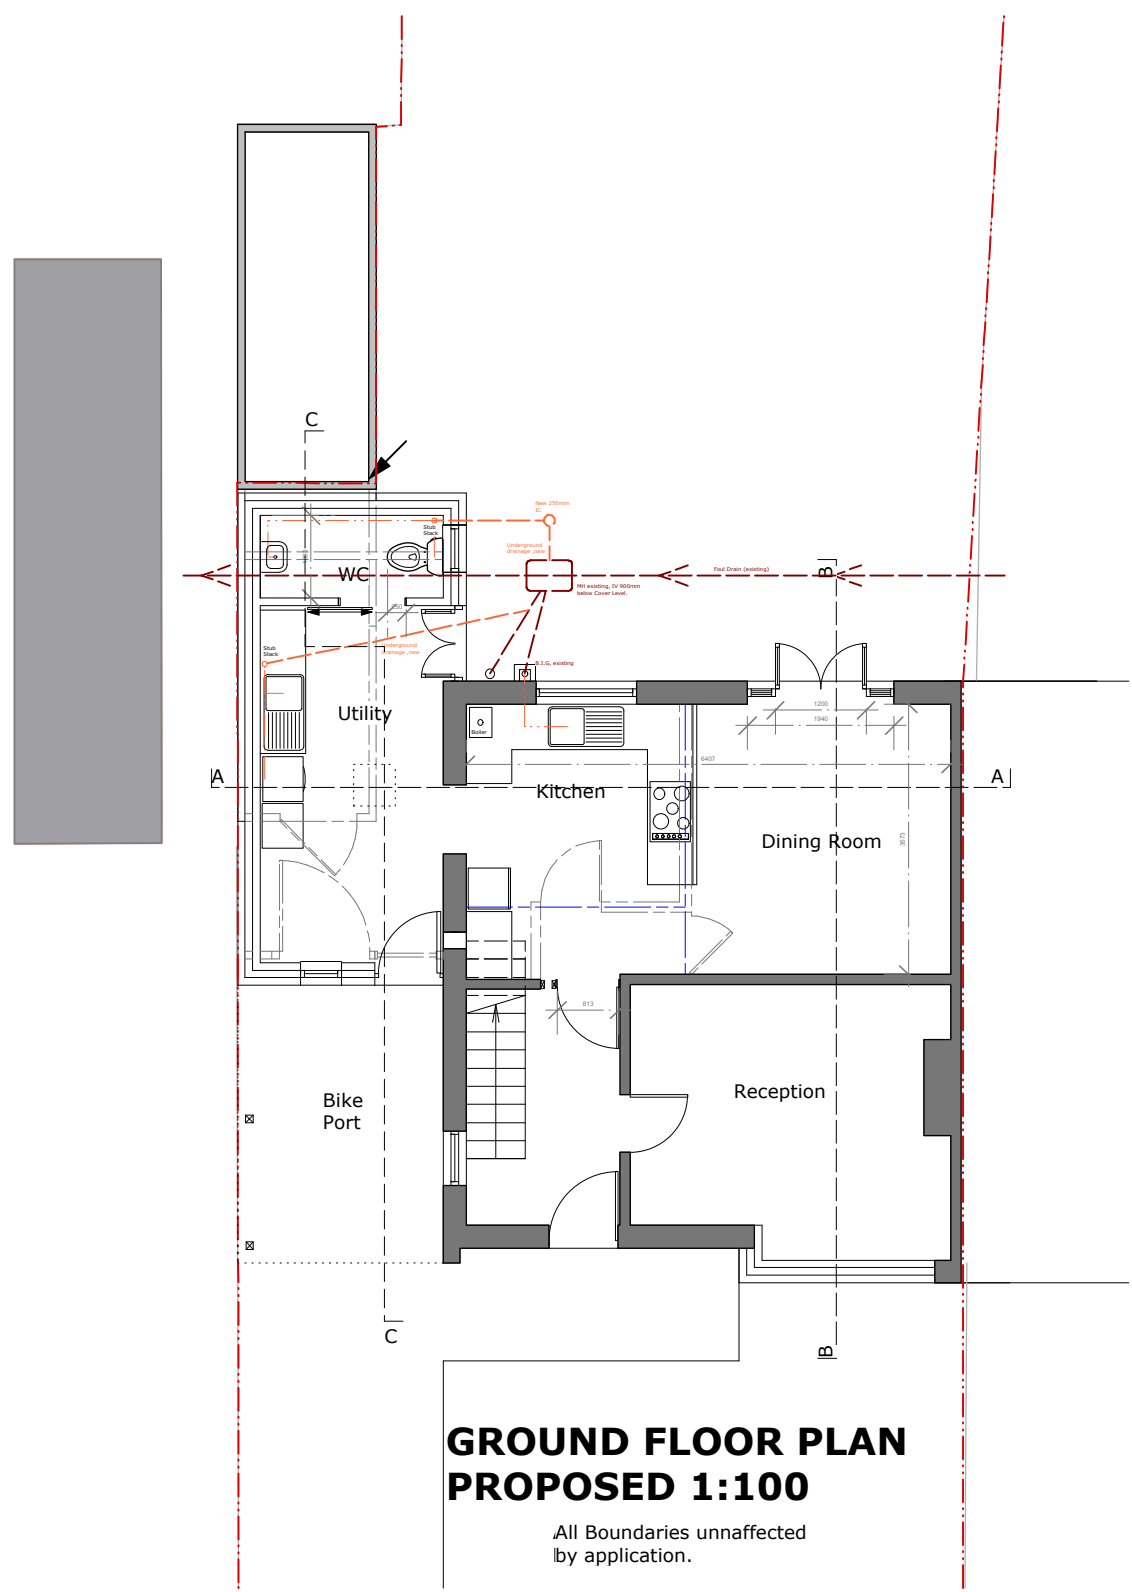


GROUND FLOOR PLAN
PROPOSED 1:100

All Boundaries unaffected
by application.

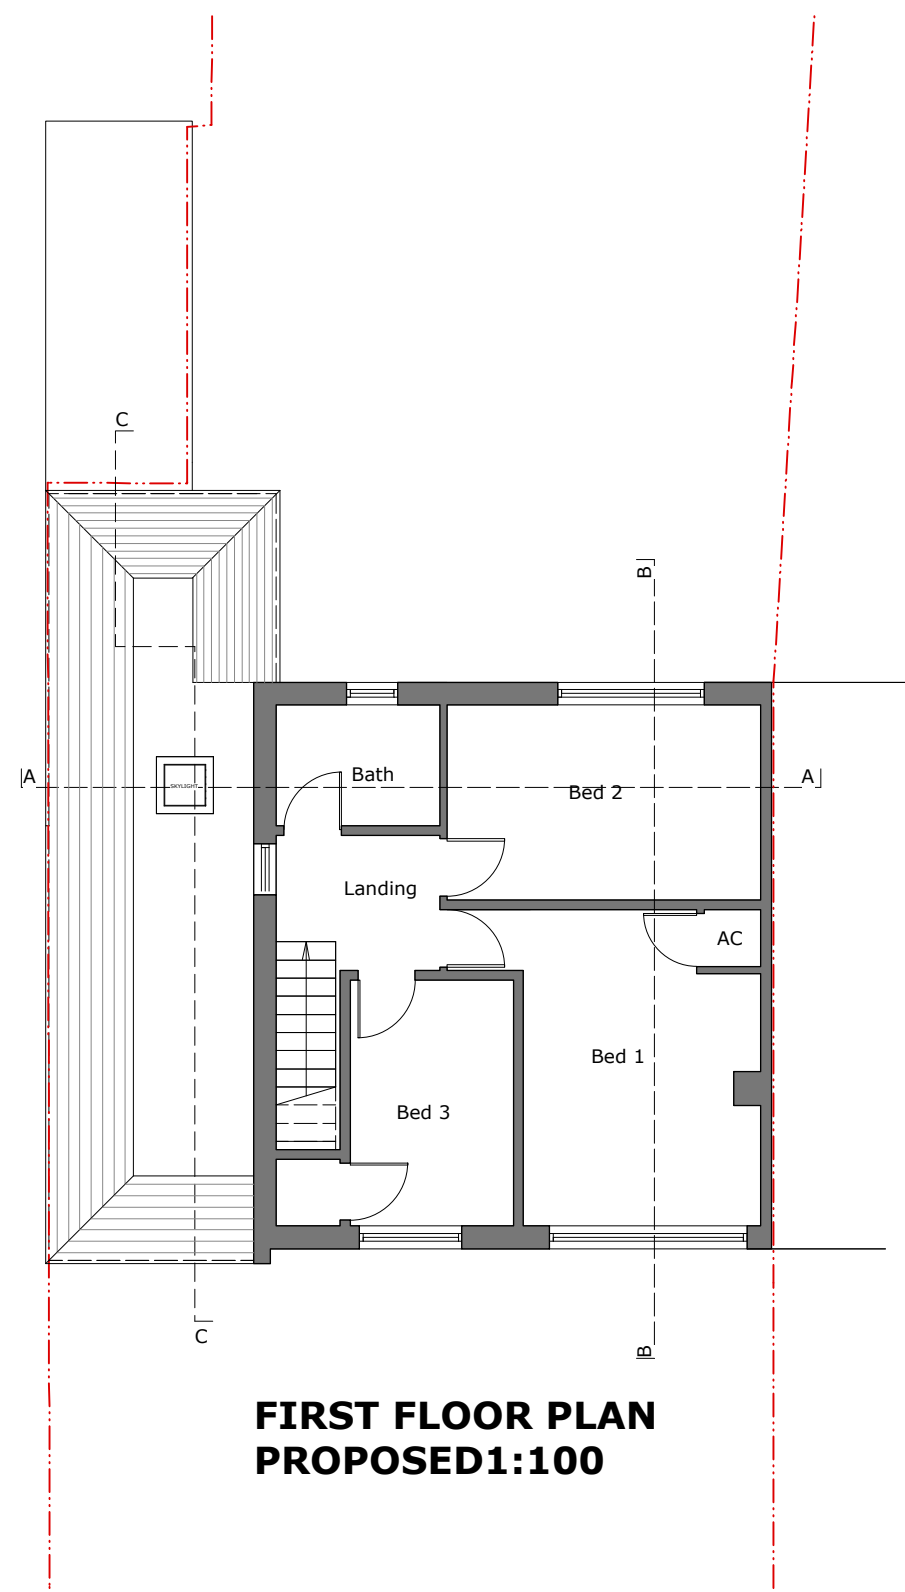

FIRST FLOOR PLAN
PROPOSED 1:100

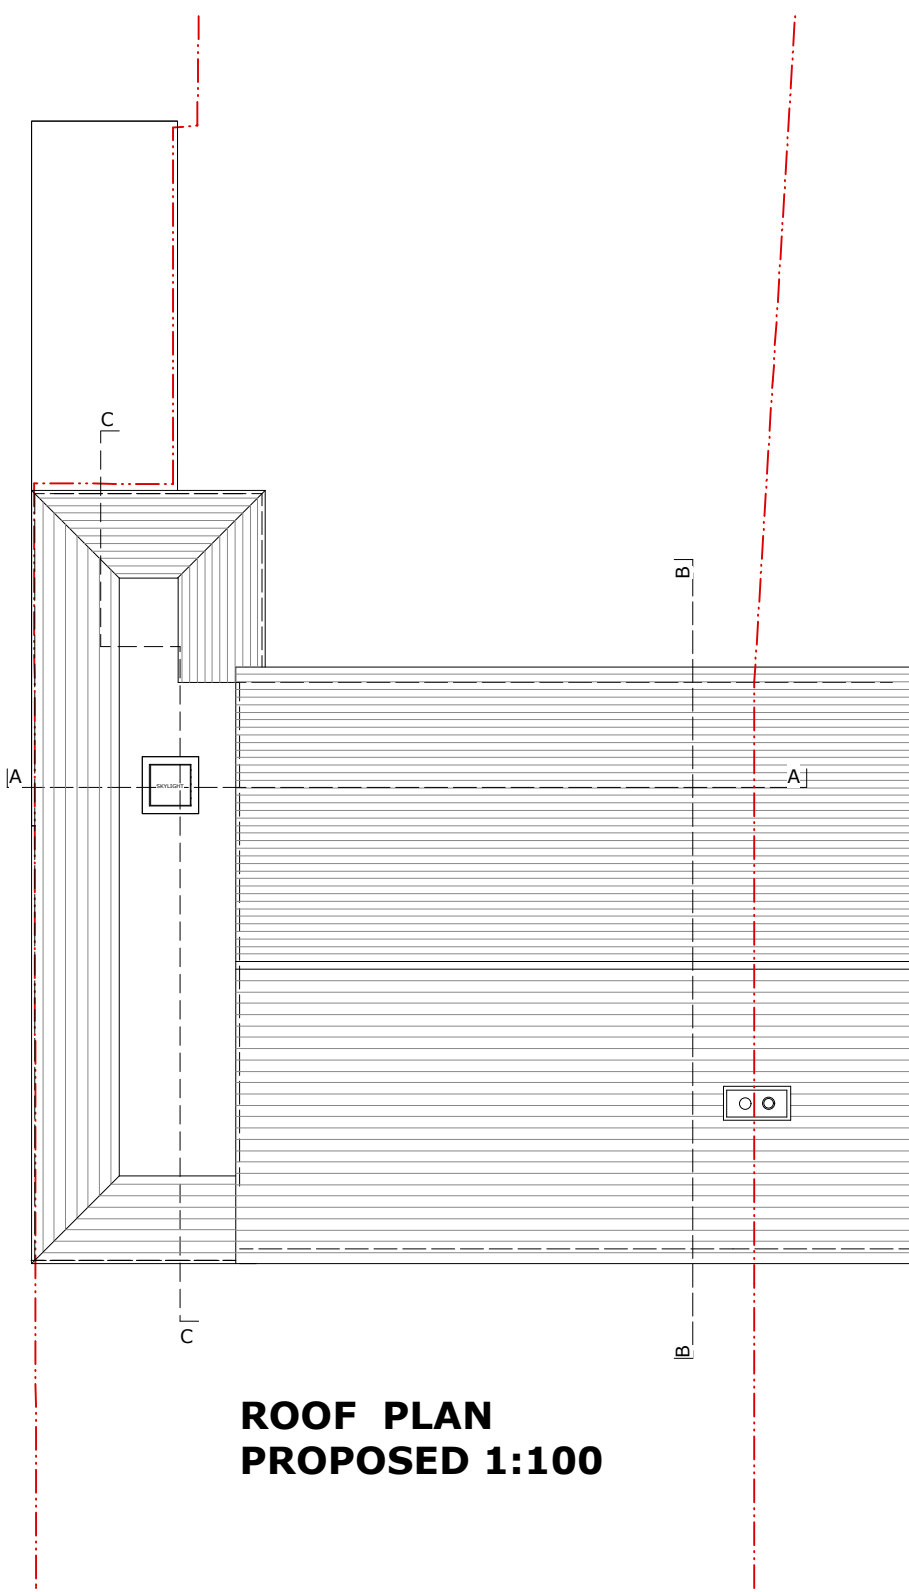

ROOF PLAN
PROPOSED 1:100

Notes
Use only Figured Dimensions
Always check dimensions on site and report any
discrepancies to the Architect.
Not for construction unless marked for this purpose.

REVISION	DESCRIPTION	DRAWN BY	DATE
D	Bike port added	SWR	05/12/13
C	Bike port omitted, roof light omitted	SWR	16/10/12
B	Extension moved, roof lowered	SWR	08/10/12
A	Elevation amendments	SWR	10/09/12

SWR ARCHITECT SWR Architect 5 Furze Meadow, Nyewood Petersfield, Hants GU31 5JB T: 01730 821072 E: swr.architect@gmail.com			
TITLE Elevations/Plans proposed 110 Jubilee Road, Waterloooville, PO7 7RG			
DRAWING NUMBER	REVISION	STATUS	DATE
1003/102	D	Planning	Dec 2013
DRAWN BY	SWR		