



Blue line = outline section through existing dwelling.
Green line = outline section through 84 West Street.

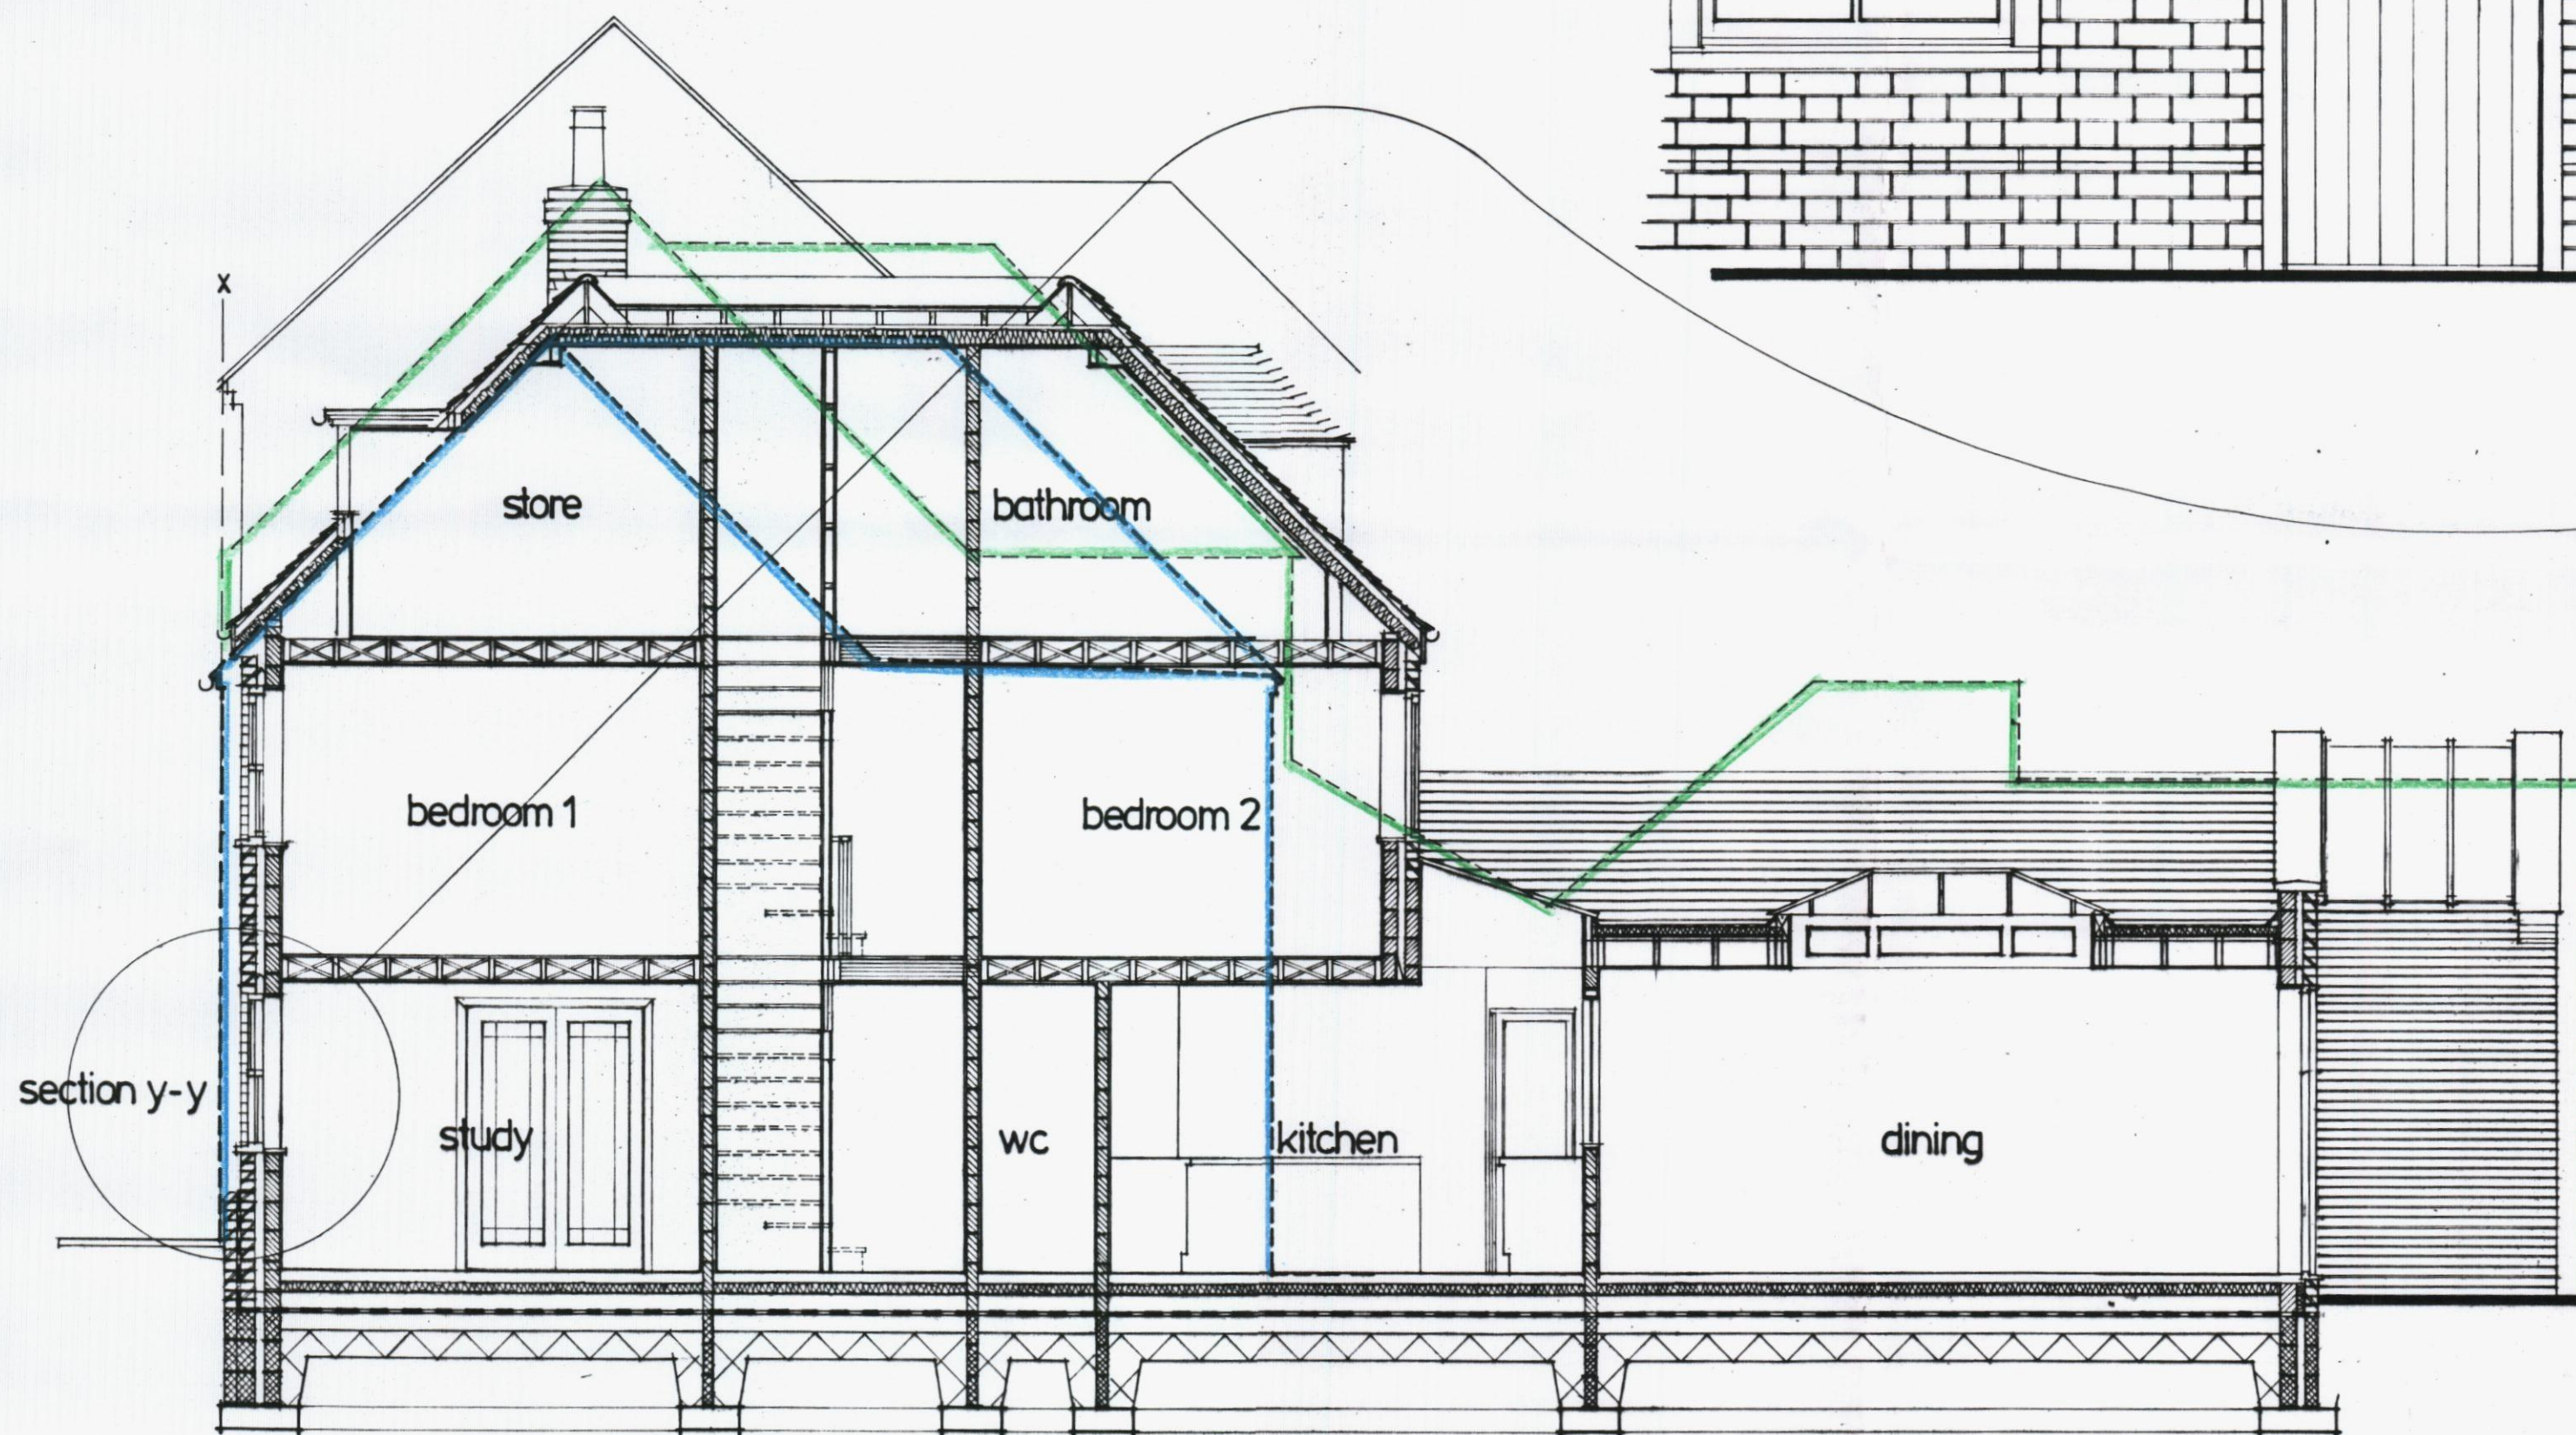

section y-y

section a-a
1:50

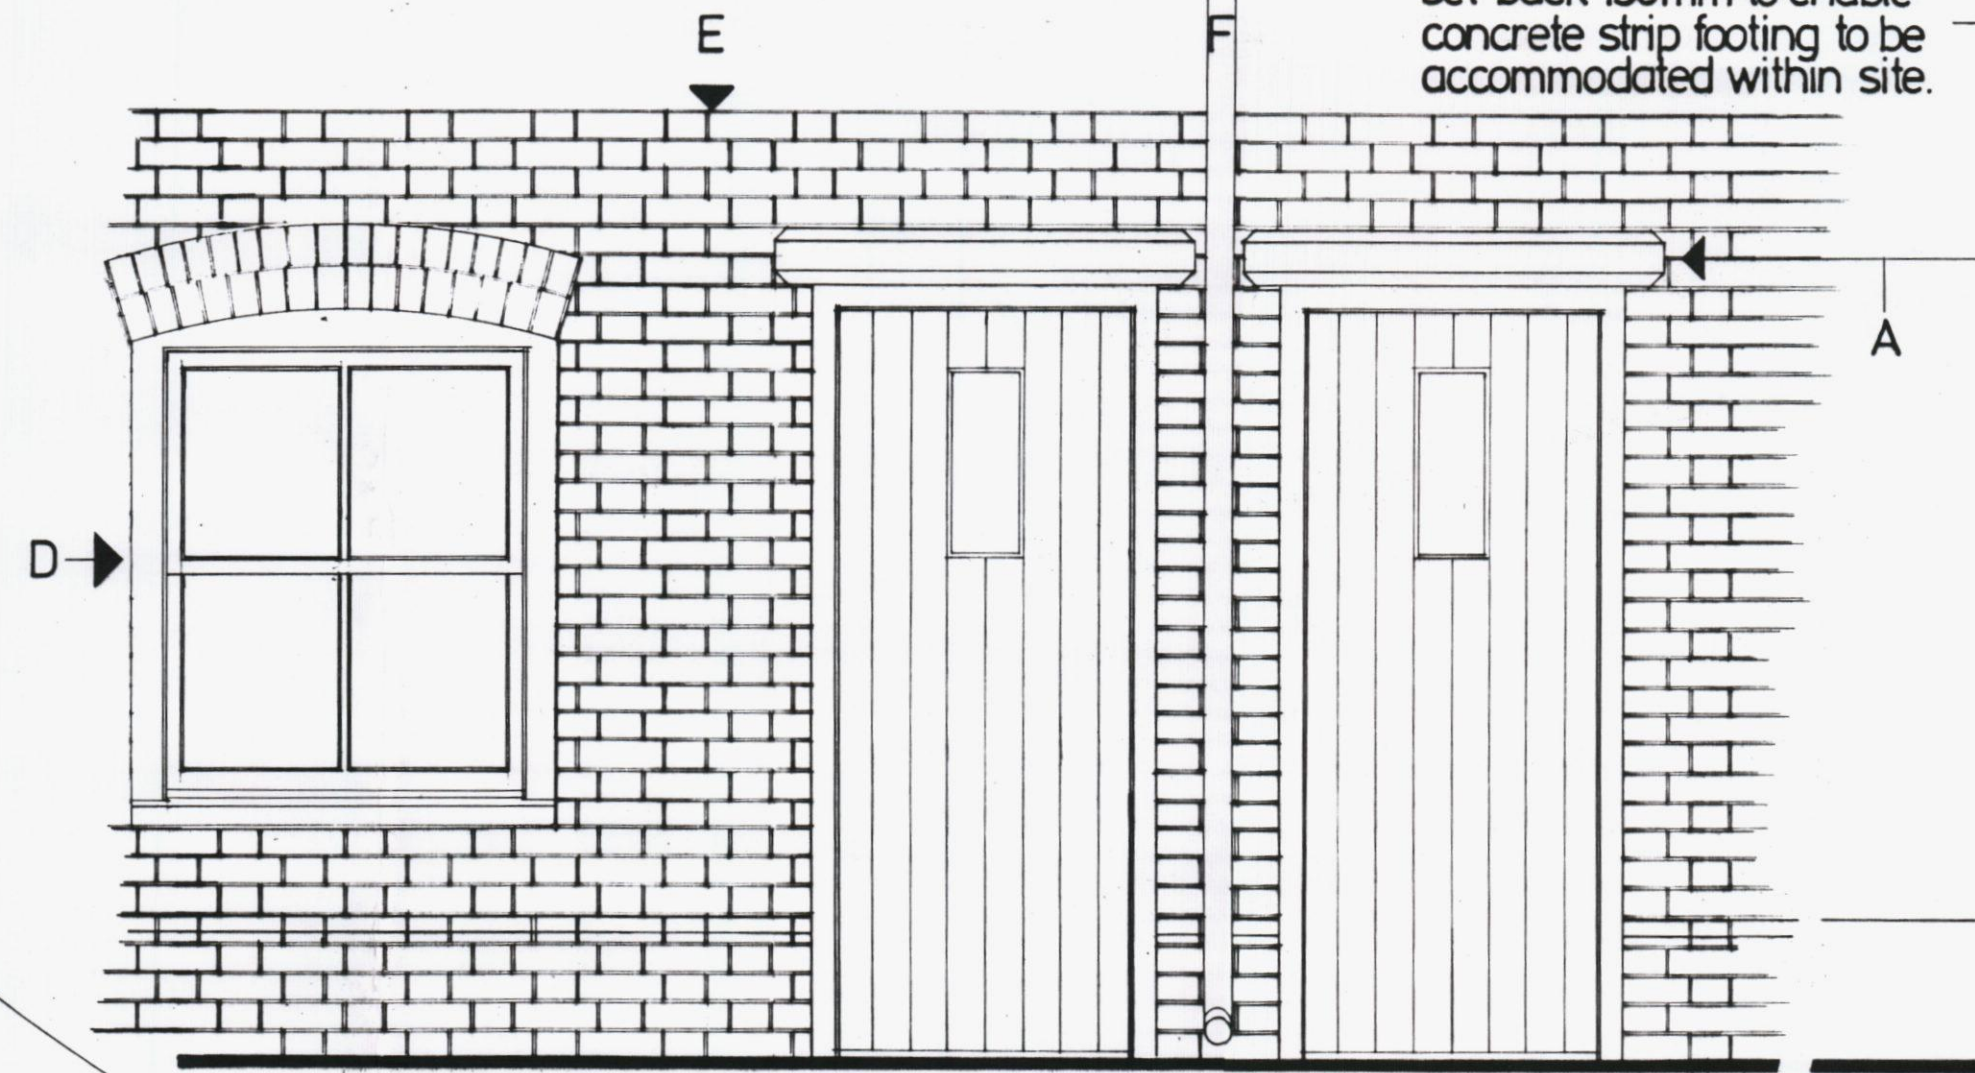

part front elevation
1:20

Line of front face of existing dwelling. New wall line to be set back 150mm to enable concrete strip footing to be accommodated within site.

Notes


- A. 150x150 oak 'canopy' bolted to wall.
- B. 375 high brick plinth to retain tanking, accommodated within X-X.
- C. Bituminous tanking (required as floor to be formed at existing level).
- D. Wooden double-hung sash window (outward-opening onto pavement not permissible).
- E. Facing brickwork in flemish bond.
- F. 75 dia. cast iron rainwater pipe defining properties.

C

B

A

section y-y
1:20

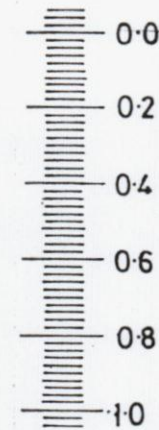

Revisions:	Client: The Rt Hon & Mrs D Willetts	
	Drawing title: Sections	
	Job title: Proposed dwellings to replace 86 West Street, Havant, Hampshire. PO9 1LN	
	Drawn: <i>R Hill</i> Date: March 2013 Drwg No. 732-05	
		Roger Hill Building Design Roger Hill MCIAT ABEng Chartered Architectural Technologist 30 Tilmore Gardens Petersfield Hampshire GU32 2JE Fax: 01730 300244 Telephone: 01730 300233 E-mail: roger@rogerhilldesign.co.uk