



EXISTING ELEVATIONS
SCALE 1:100

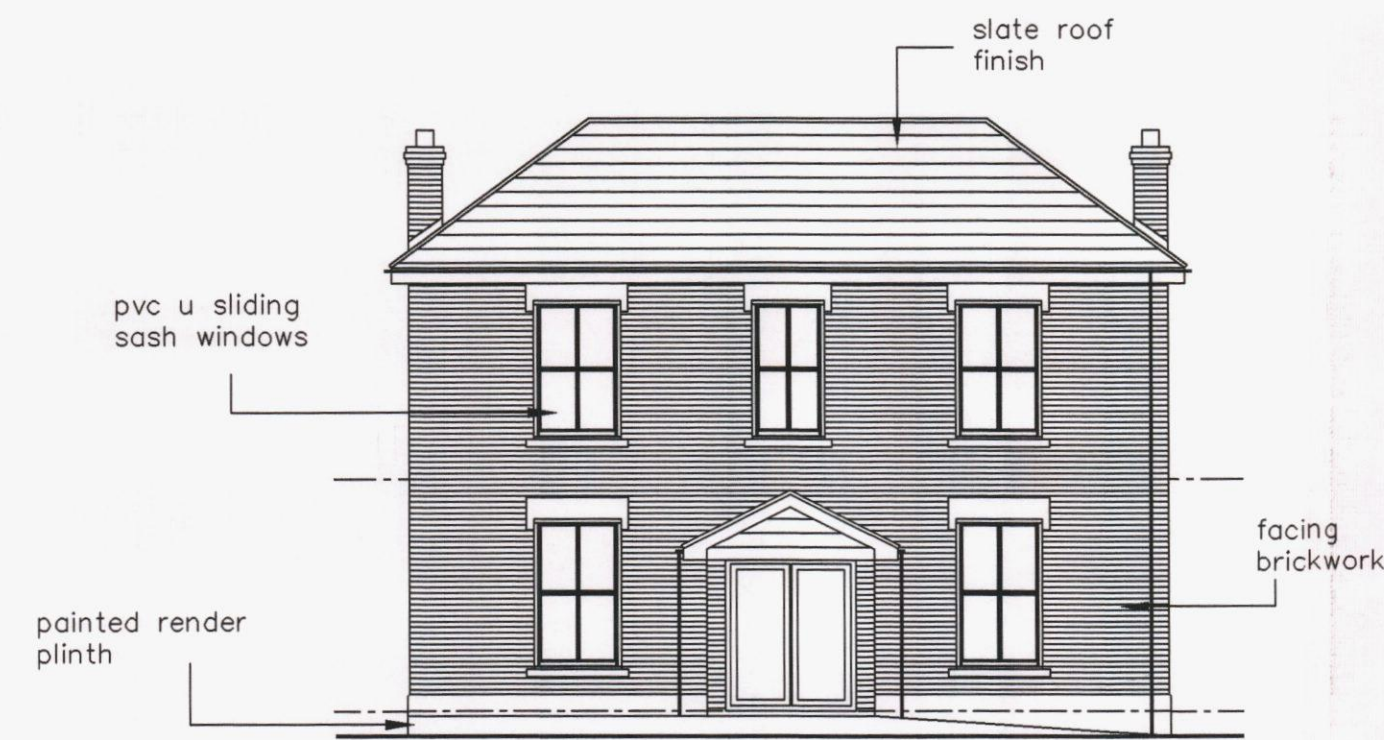


SOUTH WEST ELEVATION



NORTH EAST ELEVATION

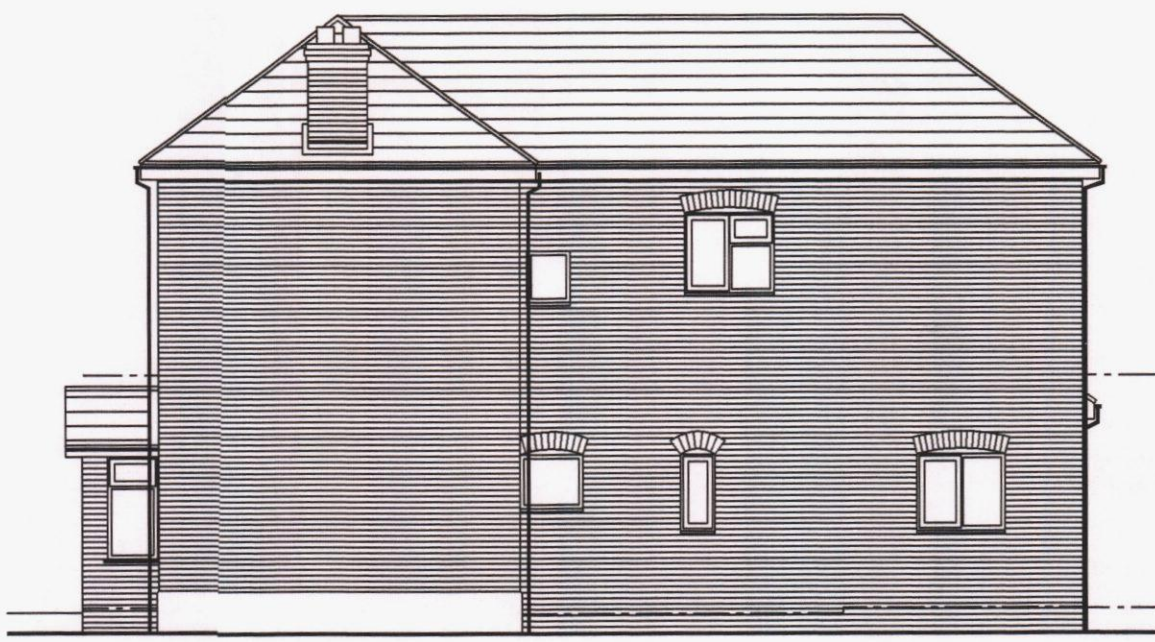


SOUTH EAST ELEVATION

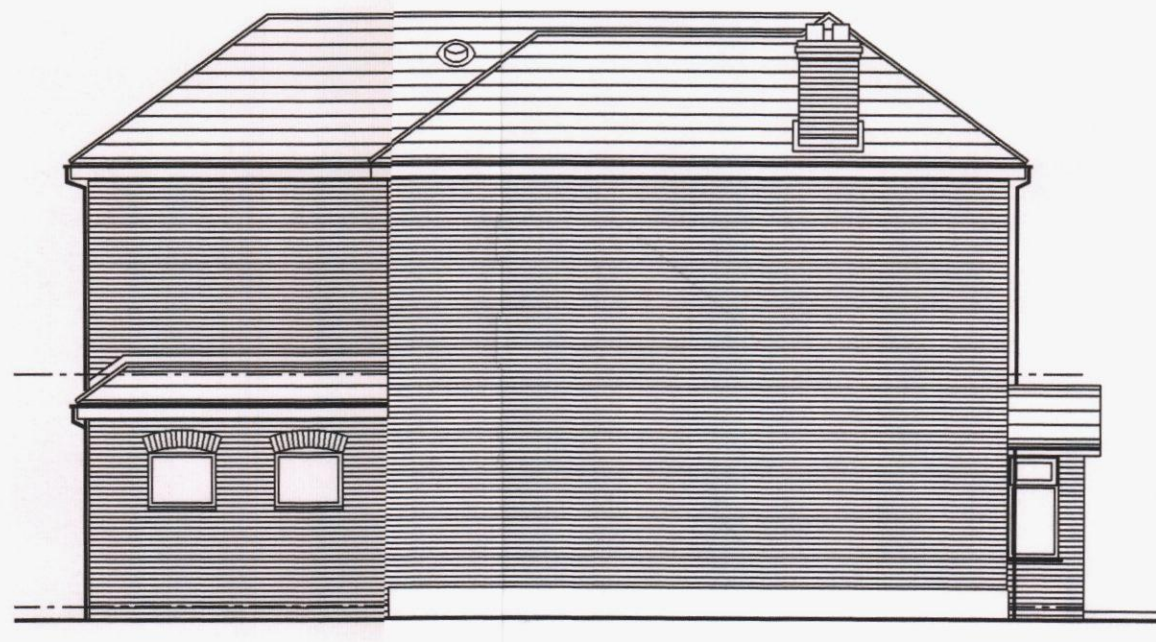


NORTH WEST ELEVATION


EXISTING FLOOR LAYOUTS
SCALE 1:50

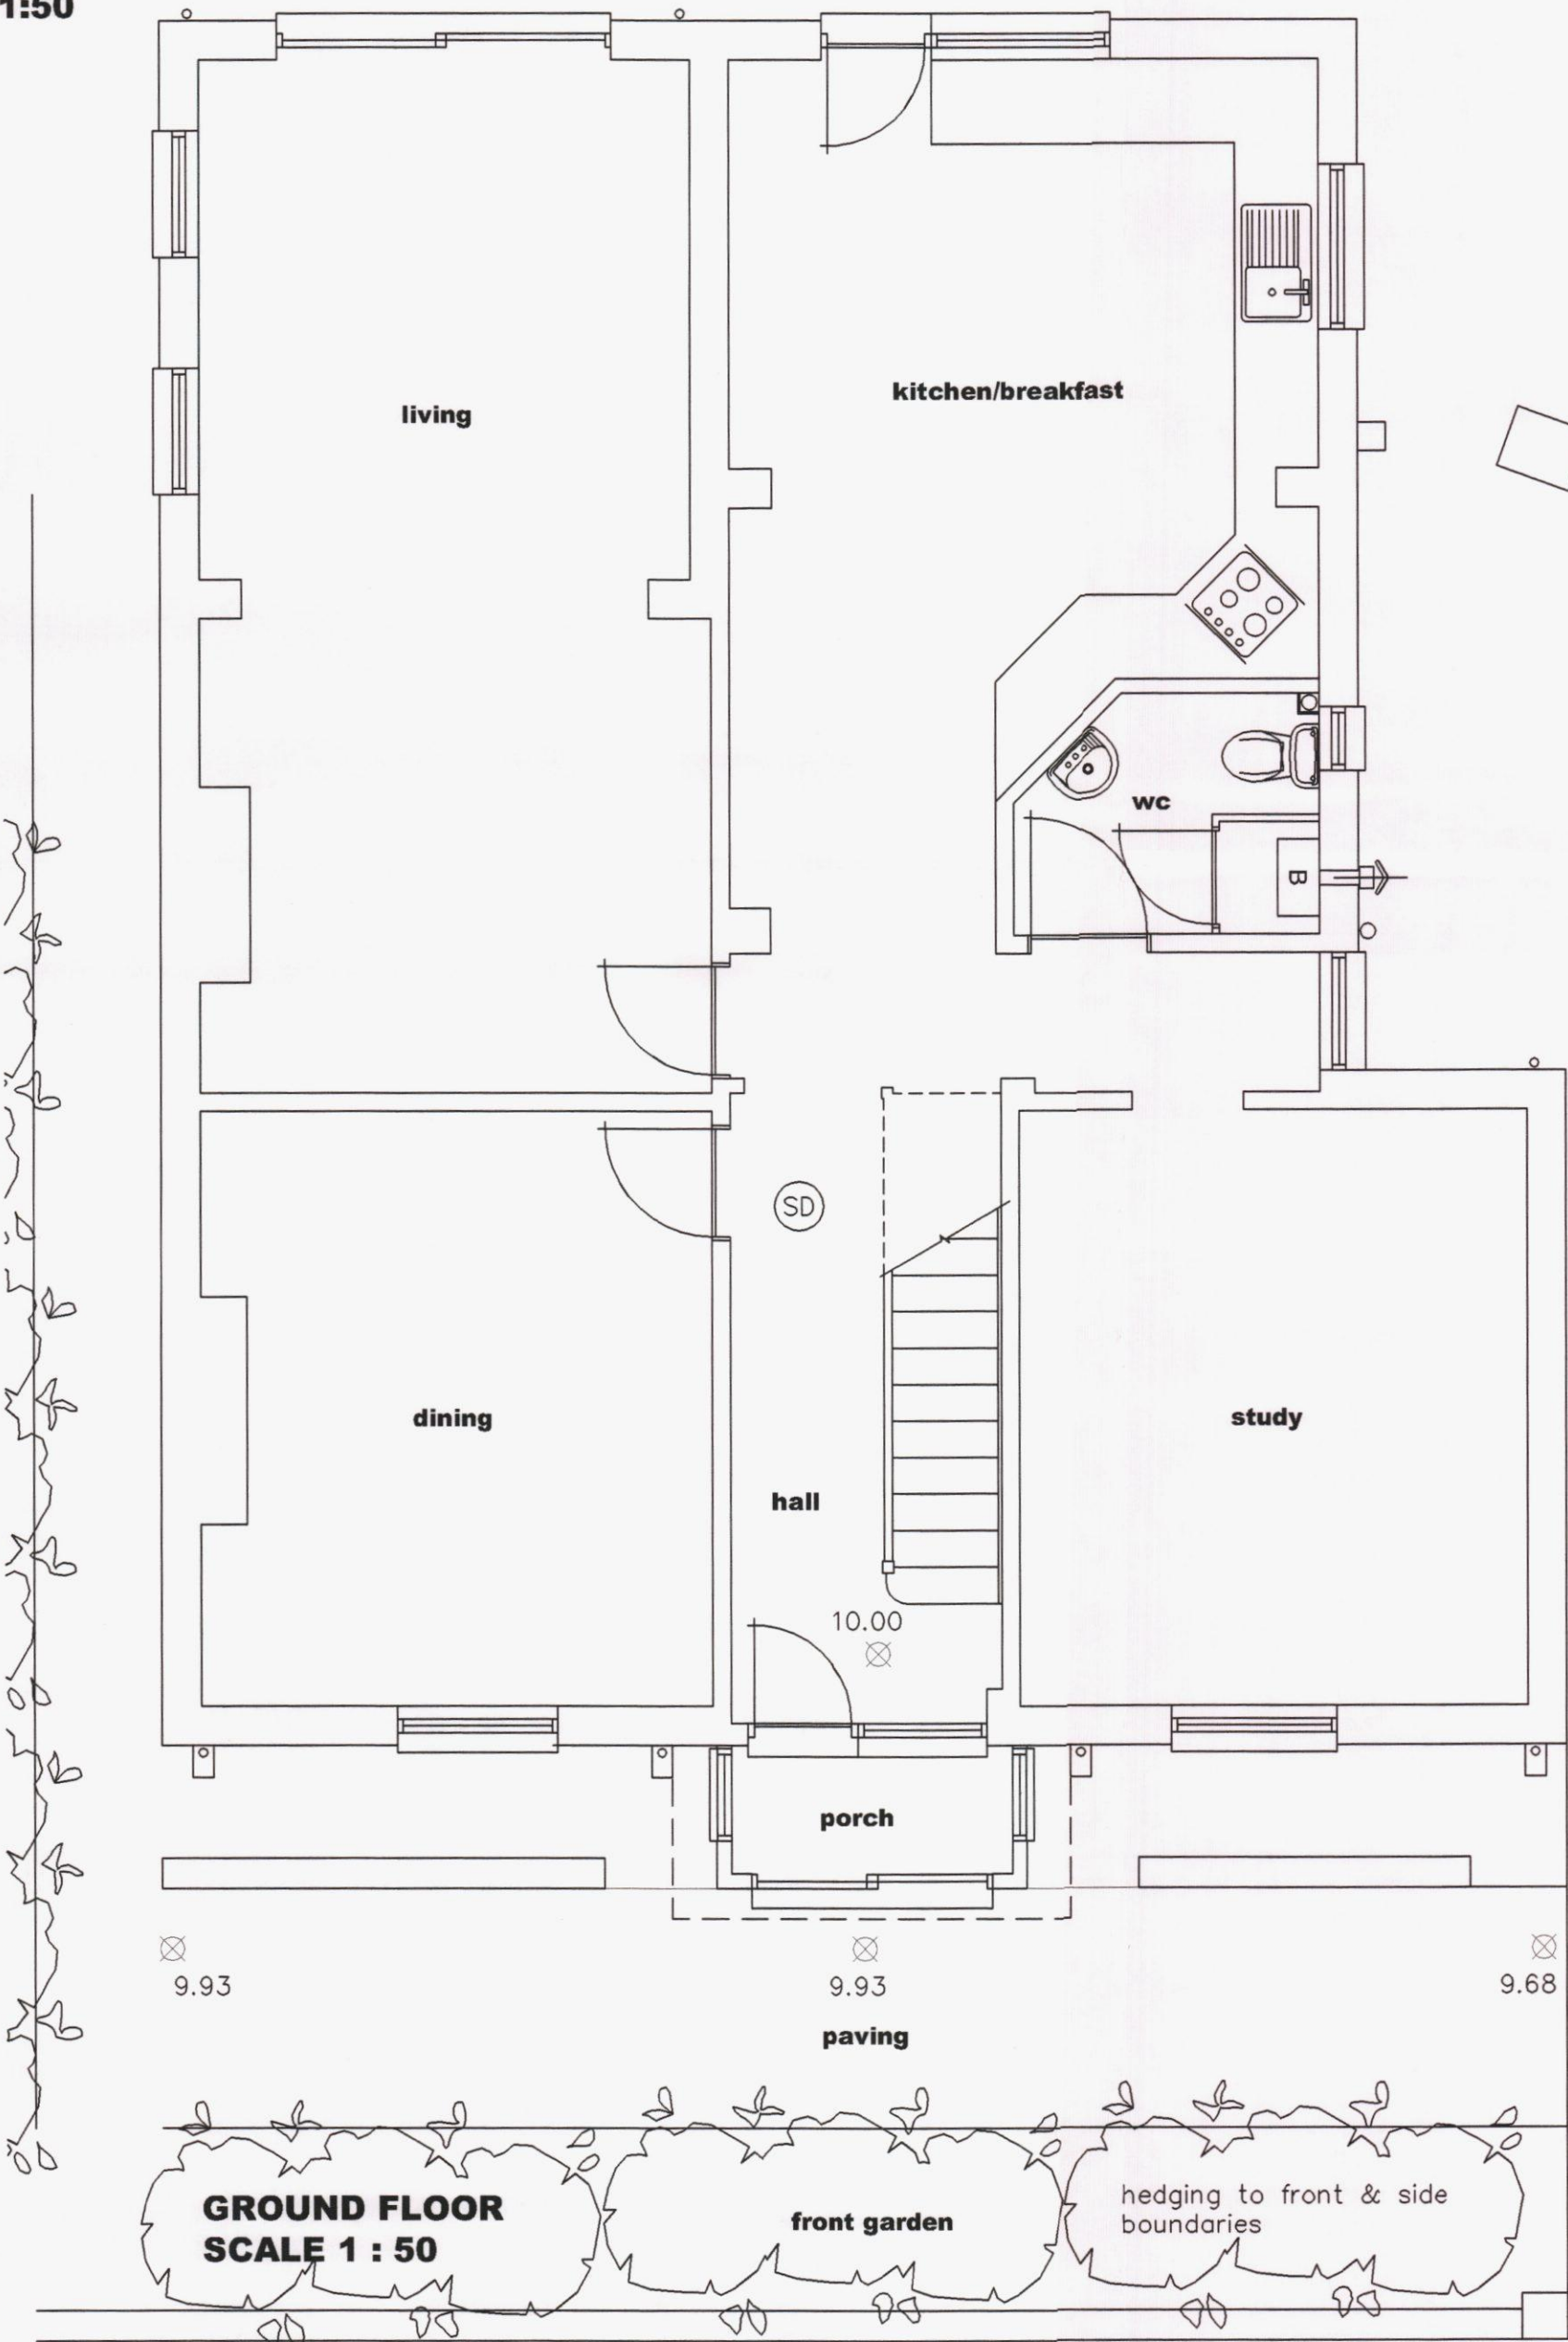

GROUND FLOOR
SCALE 1 : 50

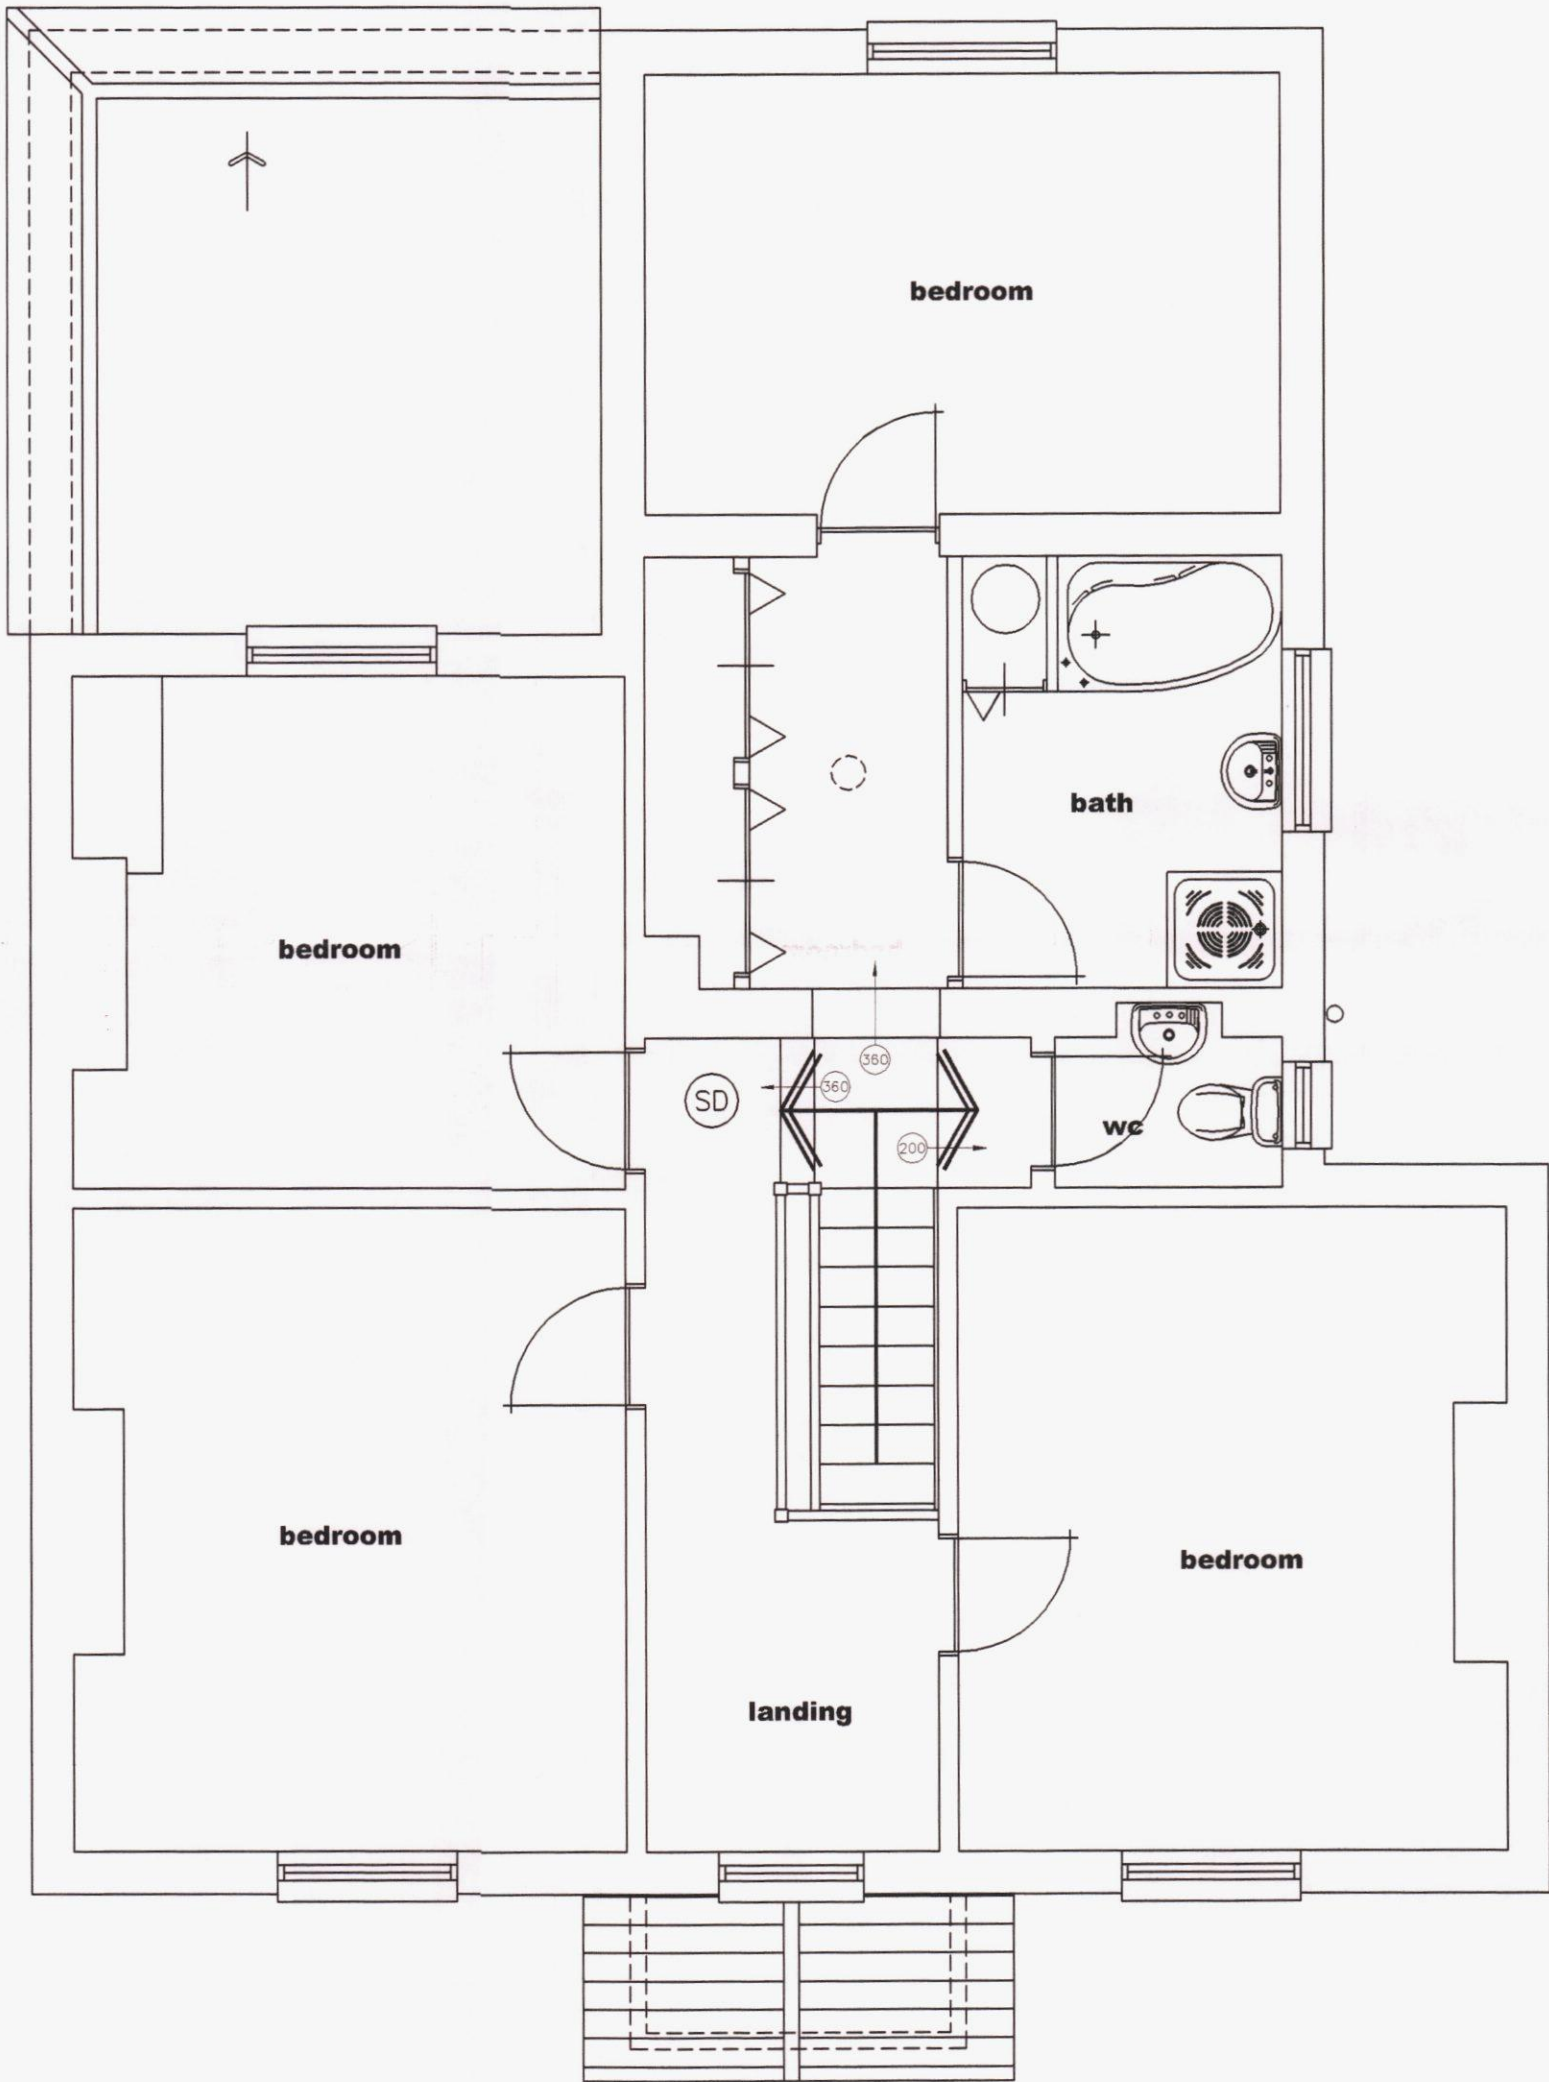

FIRST FLOOR
SCALE 1 : 50

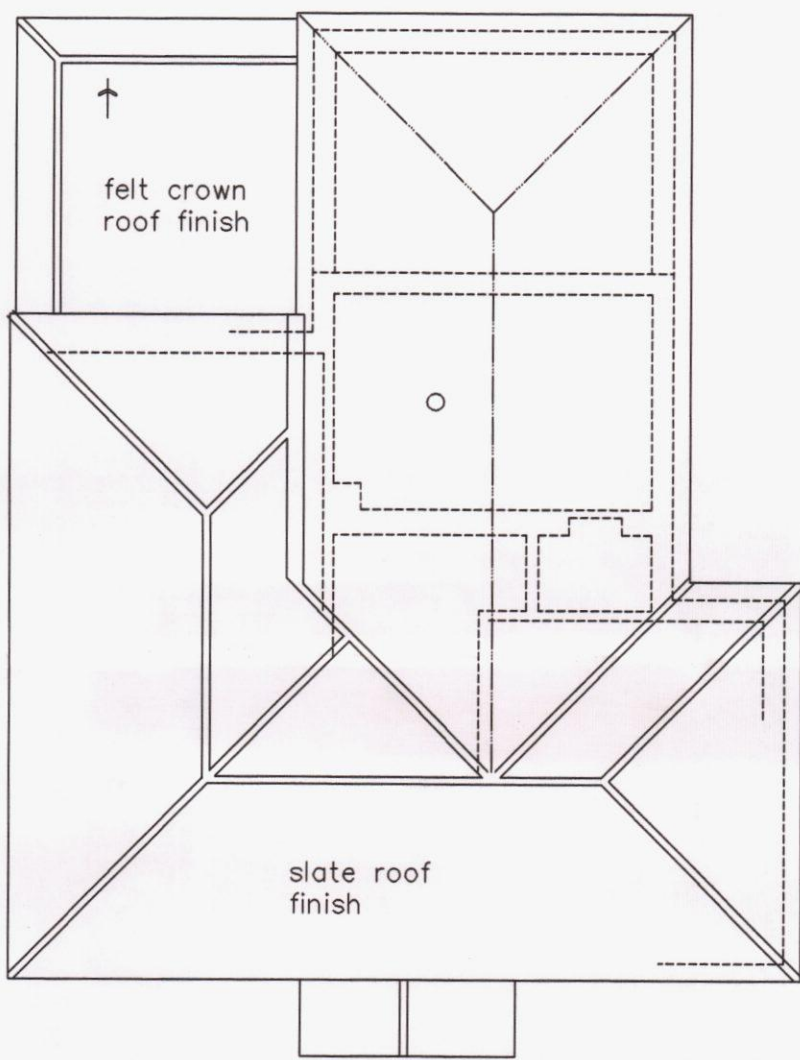


EXISTING ROOF PLAN
SCALE 1 : 100

- KEY:
- Blockwork
 - External brickwork
 - Timber/metal framed stud walling
 - Mains Powered Extract Fan
 - Mains Powered interconnecting smoke detectors
 - SVP Soil & vent pipe
 - SS Stub stack
 - RWP Rain water pipe
 - Spot levels

NOTES:
The design and construction of this project shall be in accordance with the current Building Regulations & NHBC Standards. These notes & drawings have been prepared solely for the purpose of Planning & Building Regulation approval.
Do not scale from this drawing unless for Planning purposes. All dimensions to be checked on-site and any alterations to be approved by the Architect and/or client prior to any work commencing.
Ordnance Survey Licence No: 100047591

AMENDMENTS:

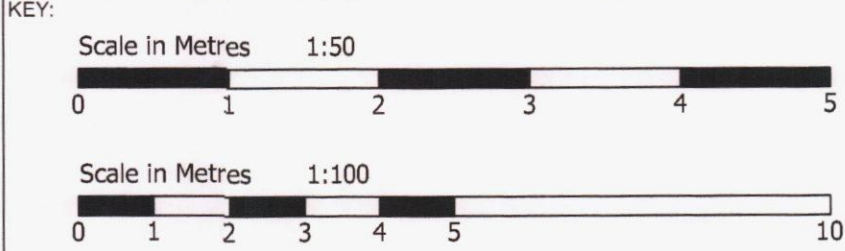

CLIENT NAME & ADDRESS
Mr & Mrs D Rowlinson
5 Avondale Road
Waterlooville
PO7 7ST

PROJECT ADDRESS
5 Avondale Road
Waterlooville
PO7 7ST

DRAWING DETAILS
PLANNING DRAWING
Existing floor layouts, Elevations & Roof Layout

PROJECT No 810	DWG No 1	REV No
SCALE 1:50/100 @ A1	DRAWN BWH	DATE 31/10/14

BH ARCHITECTURE Ltd
Heath Cottage
Newlands Lane
Purbrook
Waterlooville
Hants
PO7 5SQ
Tel: 023 9223 2322
Mob: 07747 771808
E-mail: bernard@bernardharding.com

HAVANT BOROUGH COUNCIL
19 NOV 2014
RECEIVED