




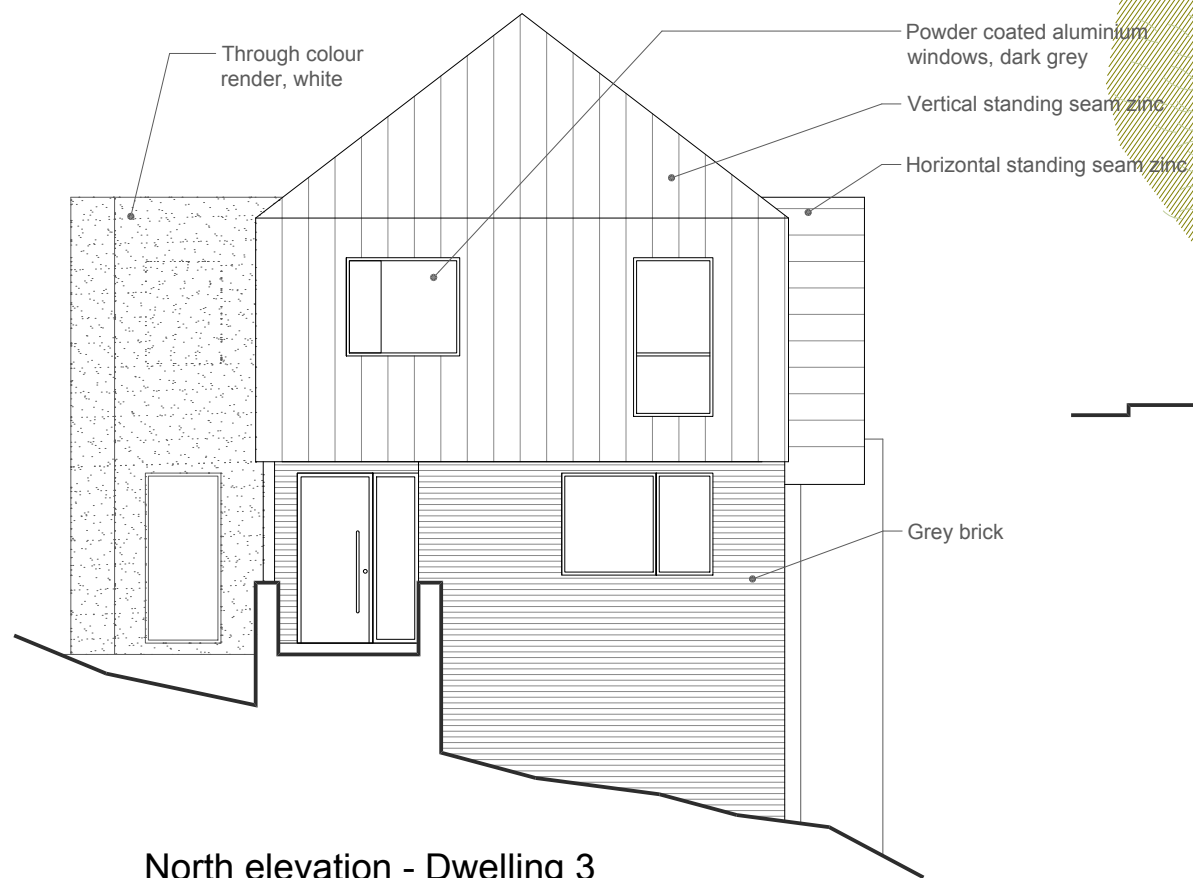


North elevation - Dwelling 3
Scale 1:100

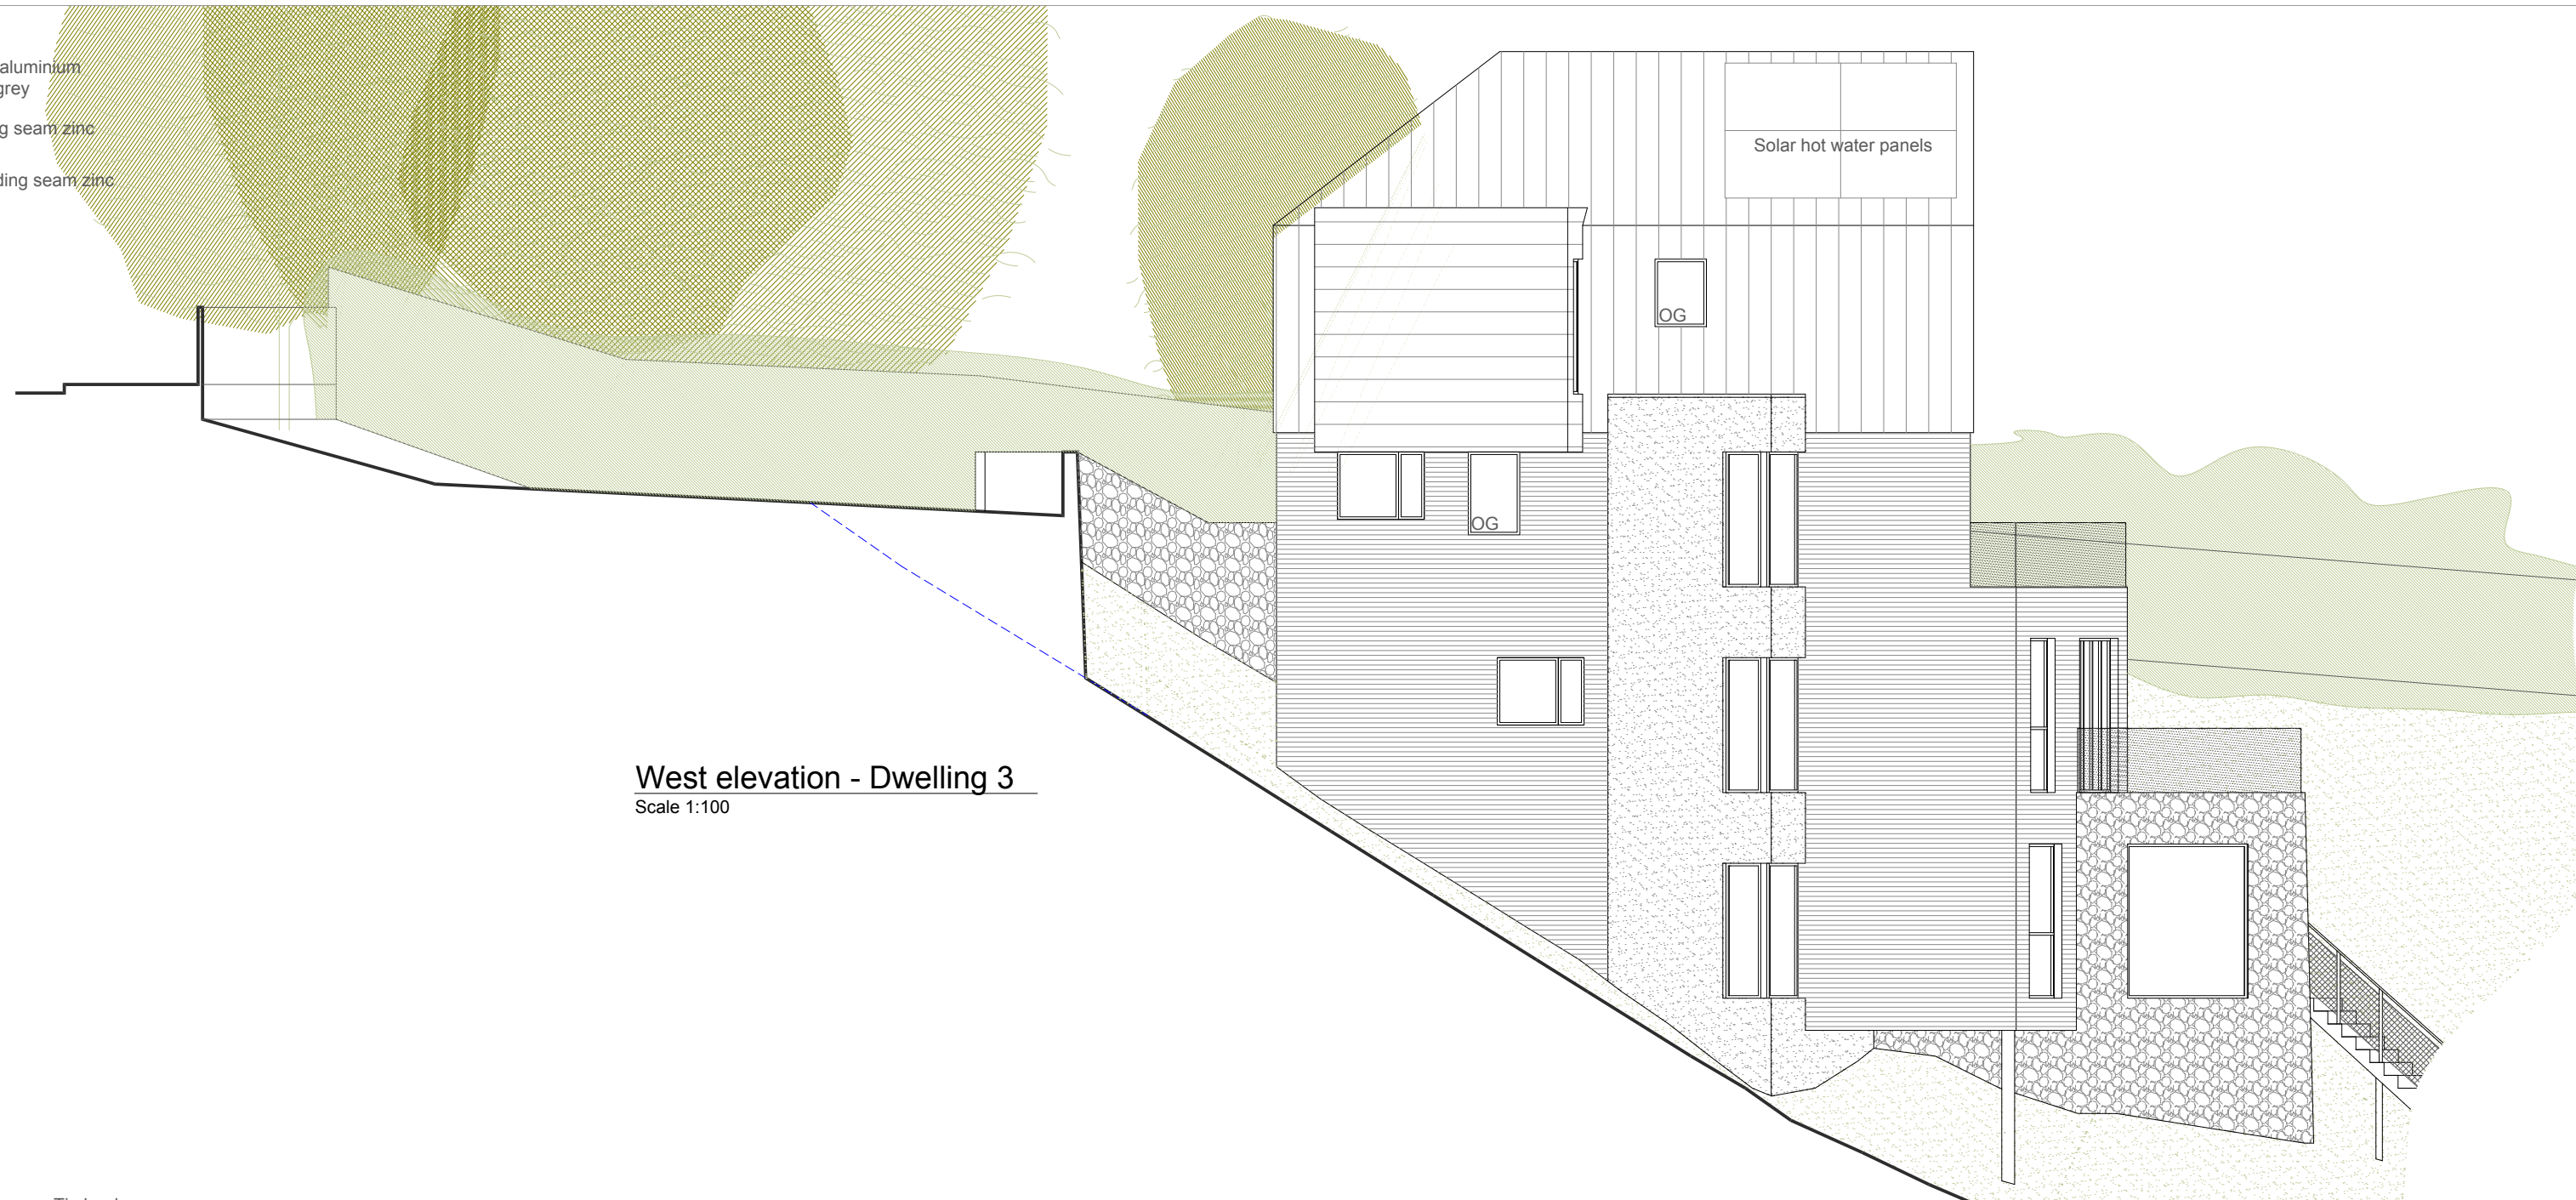

West elevation - Dwelling 3
Scale 1:100

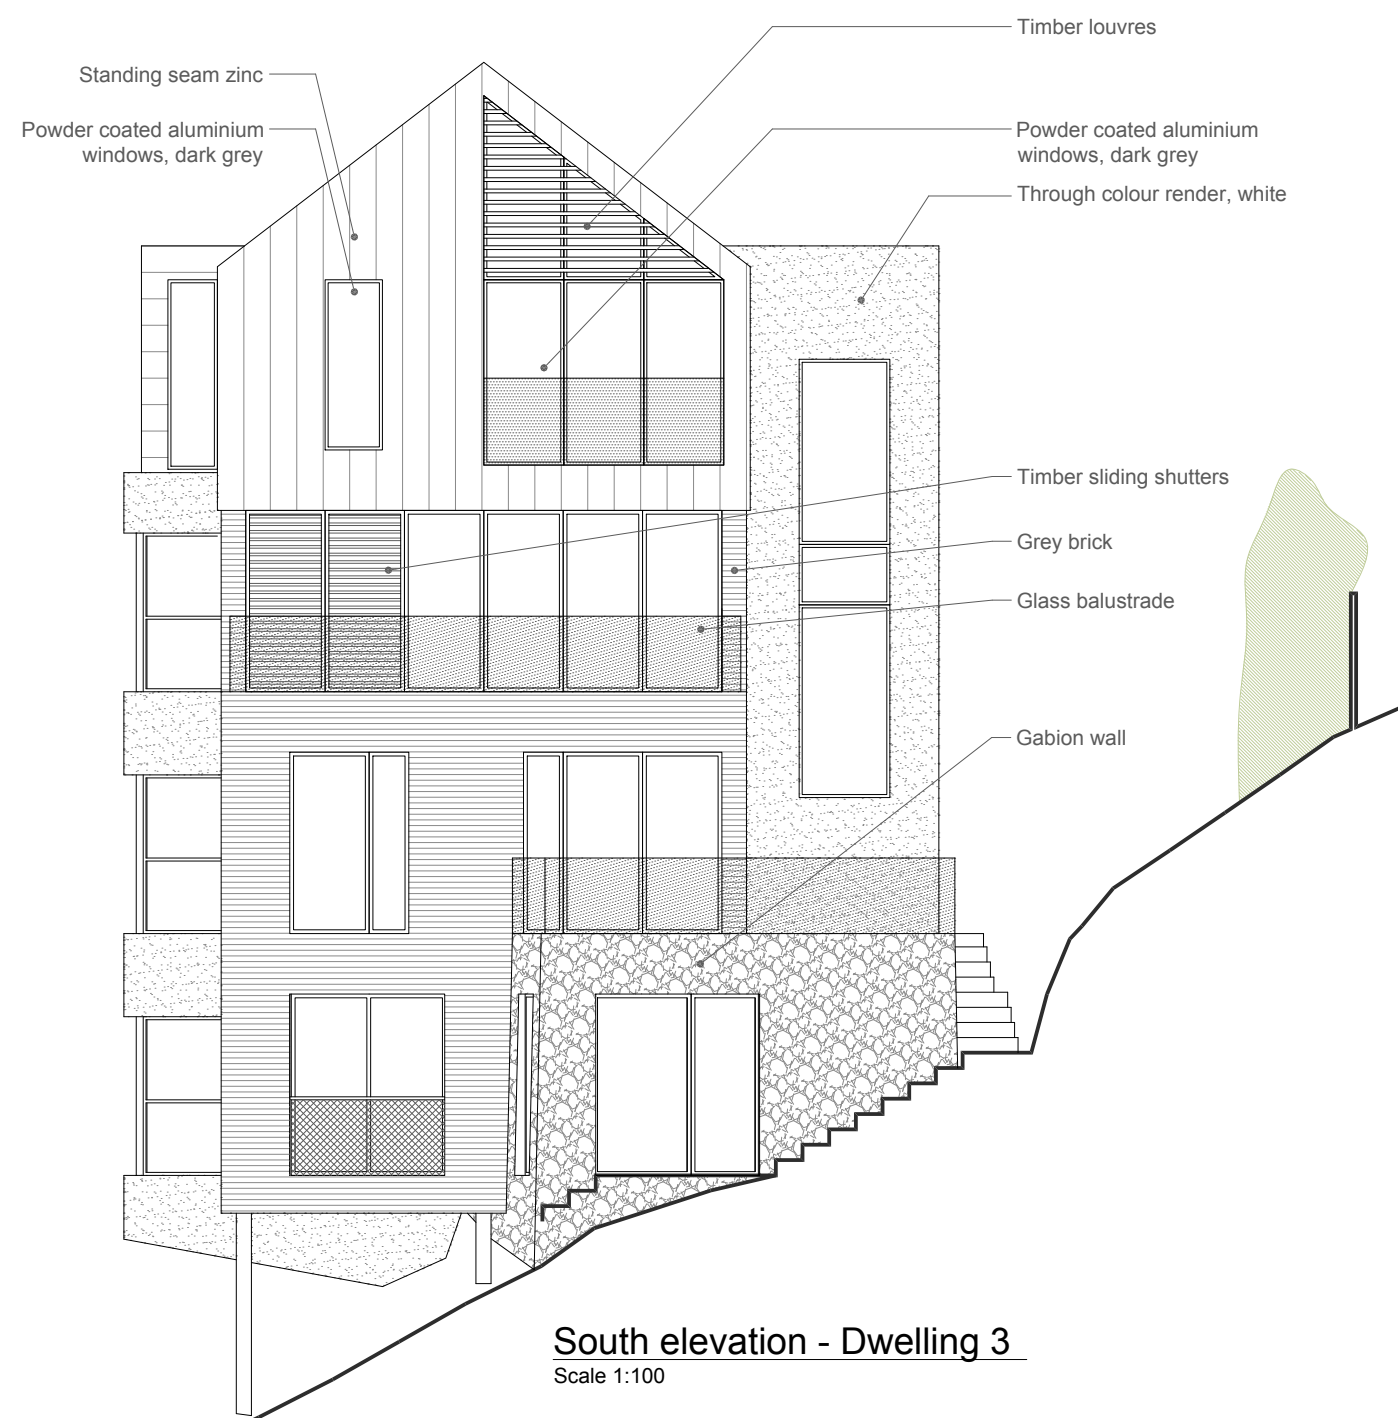

South elevation - Dwelling 3
Scale 1:100

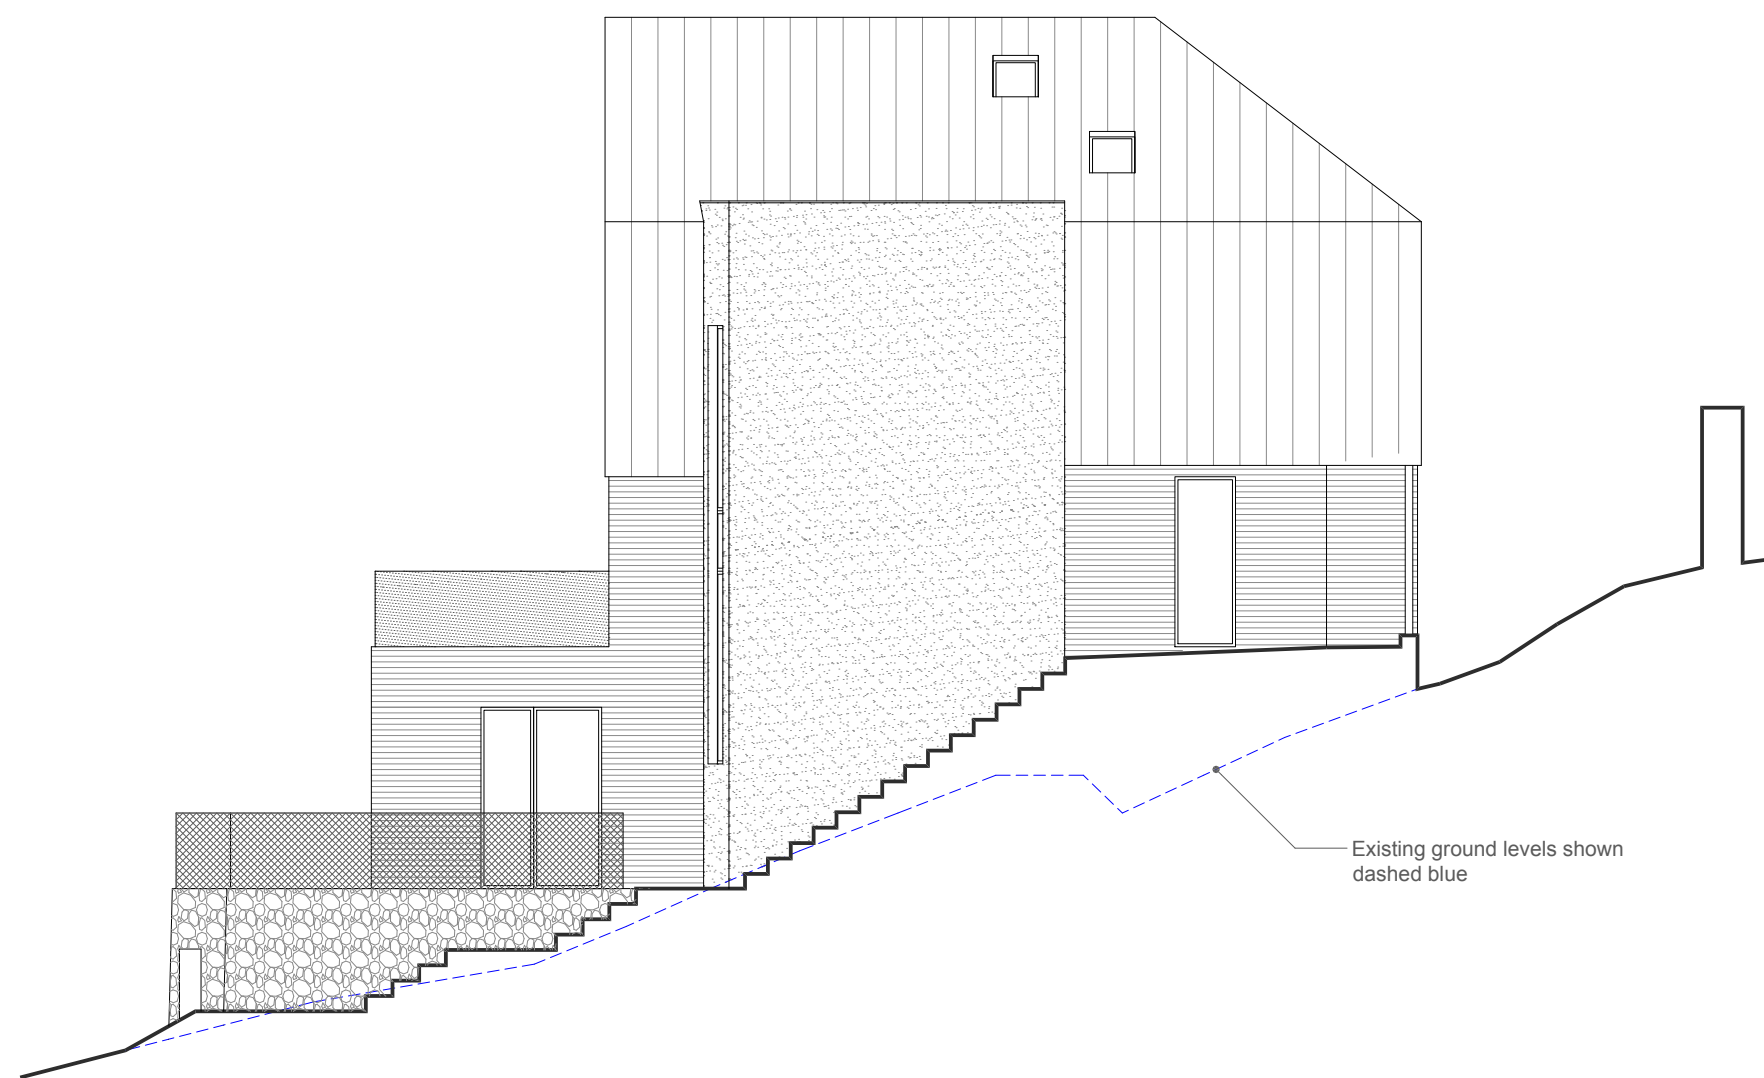

East elevation - Dwelling 3
Scale 1:100

CLIENT: Portsdown Hill Ltd
PROJECT: Residential Development
DRAWING TITLE: Elevations Dwelling 3

DRAWN BY: NH
DATE: Apr 14
DRAWING NO: PO53 - 2.13C



randell design group
more than architecture
the studio, 2 blackboy lane fishbourne PO18 8BE +44(0)1243 214204
mail@randelldesigngroup.com www.randelldesigngroup.com

NOTES:
This drawing is copyright and shall not be reproduced nor used for any other purpose without the written permission of the architects. This drawing must be read in conjunction with all other related drawings and documentation.

©more than architecture

