


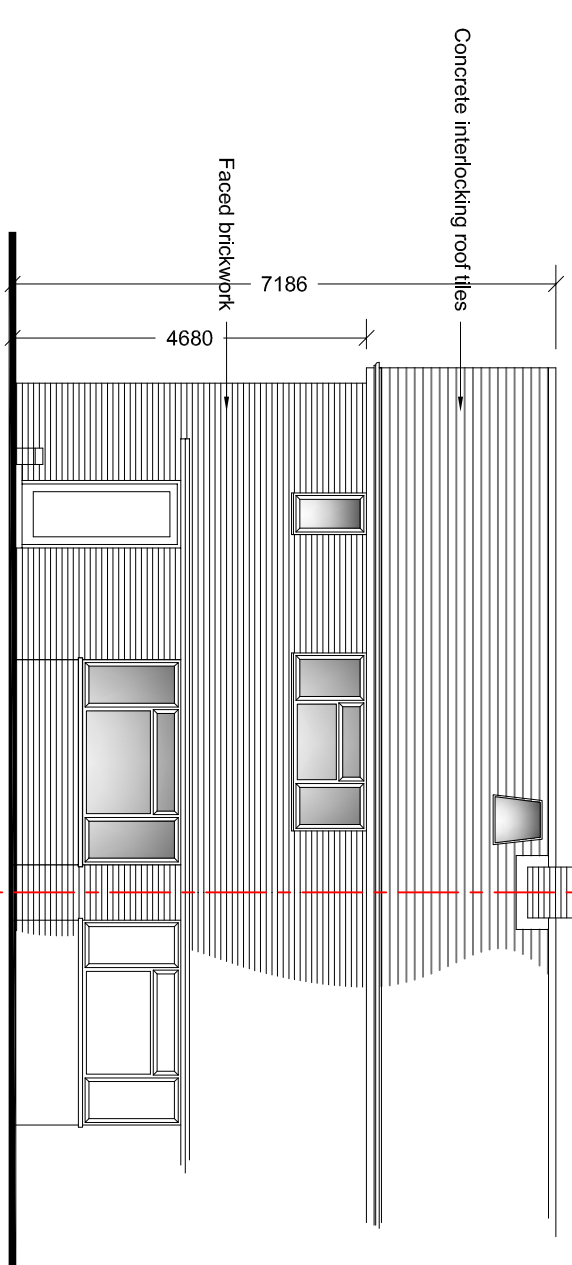


 


EXISTING FRONT (WEST)
ELEVATION (1:100)

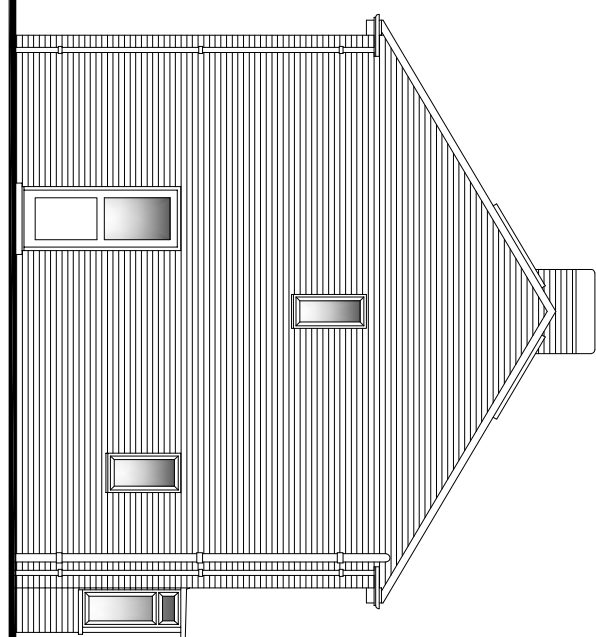


EXISTING SIDE (NORTH)
ELEVATION (1:100)

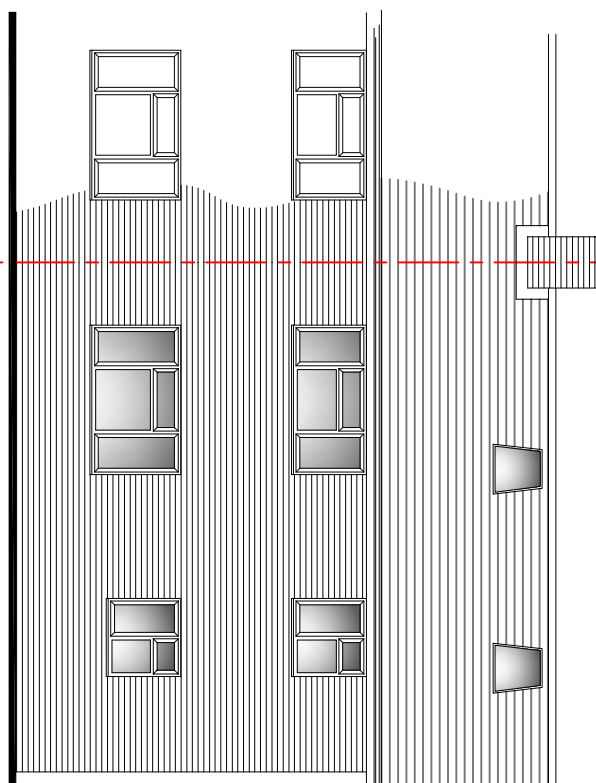


EXISTING REAR (EAST)
ELEVATION (1:100)

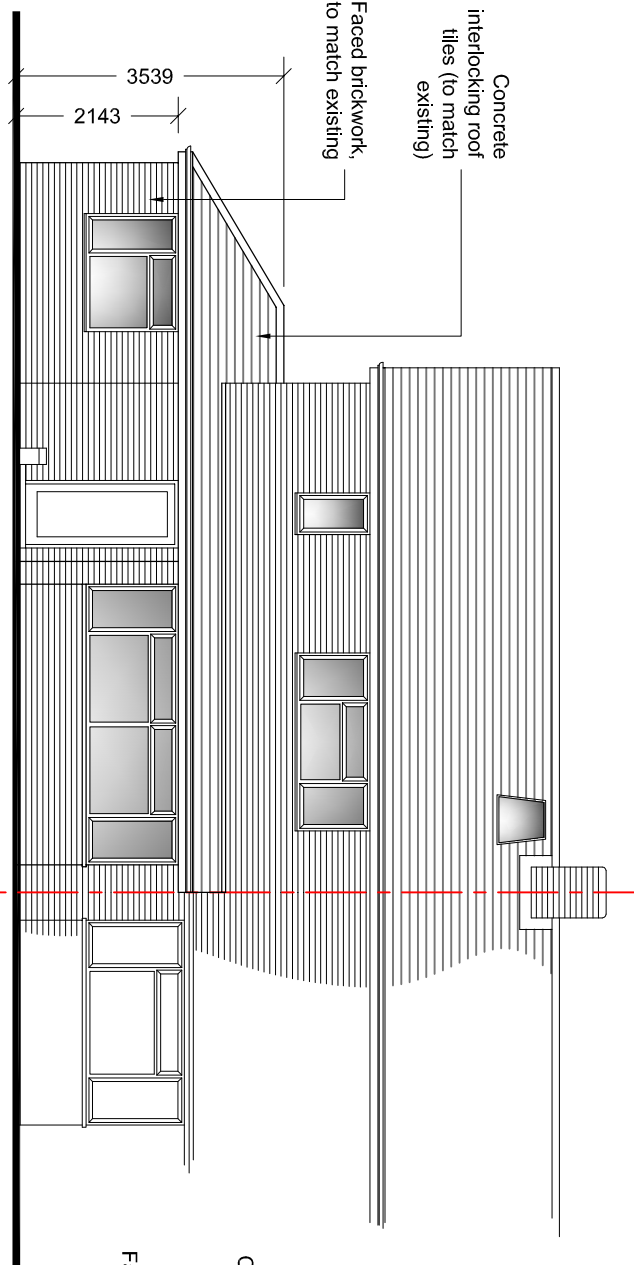



PROPOSED FRONT (WEST)
ELEVATION (1:100)

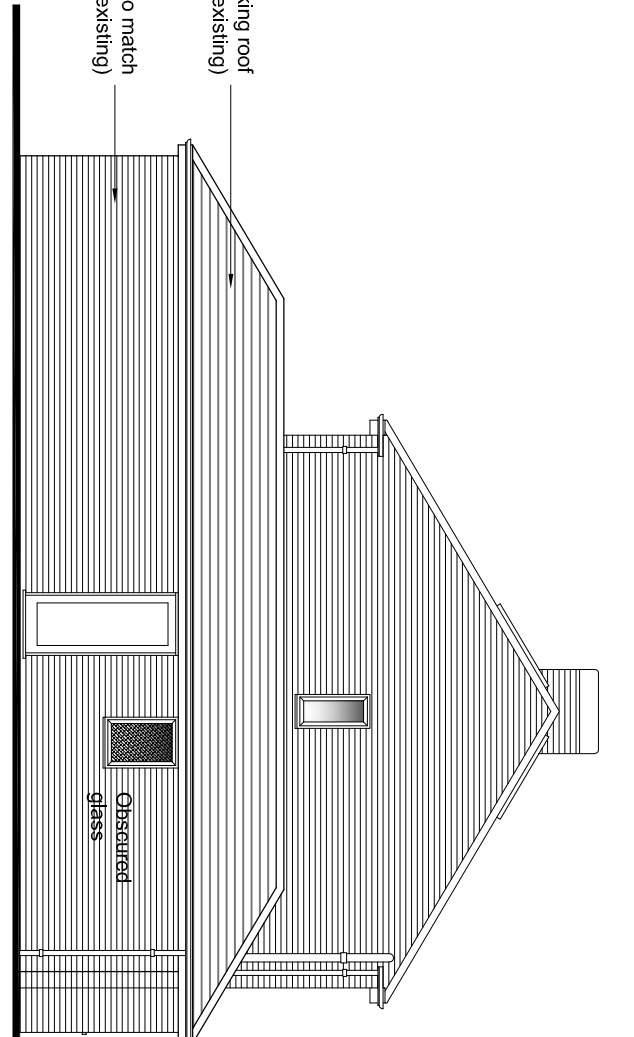

PROPOSED SIDE (NORTH)
ELEVATION (1:100)

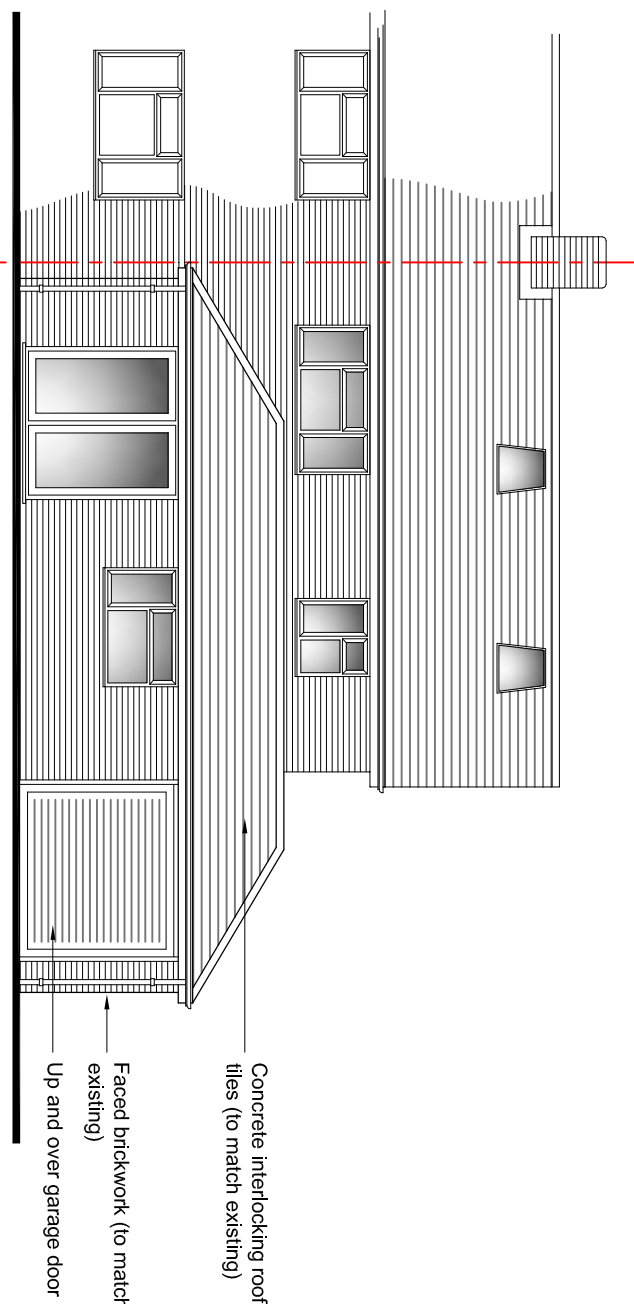

PROPOSED REAR (EAST)
ELEVATION (1:100)

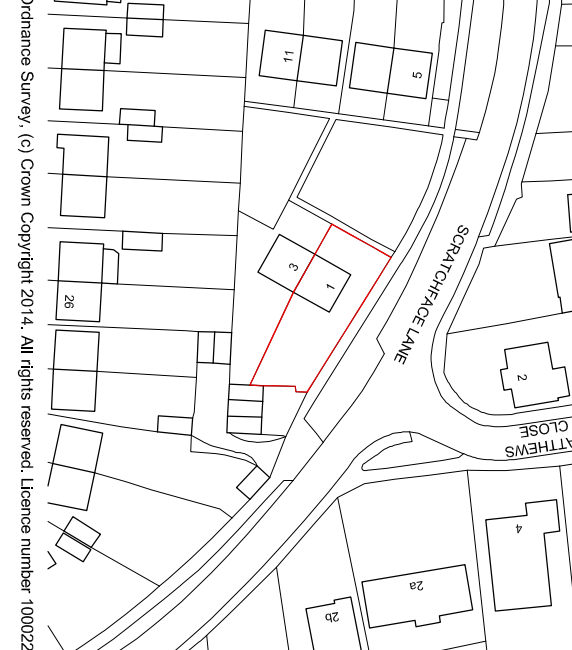 

LOCATION PLAN (1:1250)


NOTES:

All dimensions to be checked on site and any discrepancy notified to the client immediately. All dimensions are to be used in preference to scaled dimensions.


This drawing is the property of The Martin Ralph Group and must not be reproduced, stored in a retrieval system, or transmitted in any form or by any means, electronic, mechanical, photocopying, recording, or by any information storage and retrieval system, without the prior written permission of The Martin Ralph Group.

It is essential that prior to commencement and during construction the contractor is made aware of the design and construction details and any discrepancies are notified immediately to the design team. It is the responsibility of the contractor to ensure that the construction complies with the practice any inconsistencies, anomalies, non-industry standard features or other concerns.


For both pricing and construction purposes Structural, Mechanical and Electrical Engineers designs, calculations and sizes etc are to take preference over the layout drawings. Any discrepancies are to be brought to the immediate attention of The Martin Ralph Group.

 

PROPOSED BLOCK PLAN (1:200)

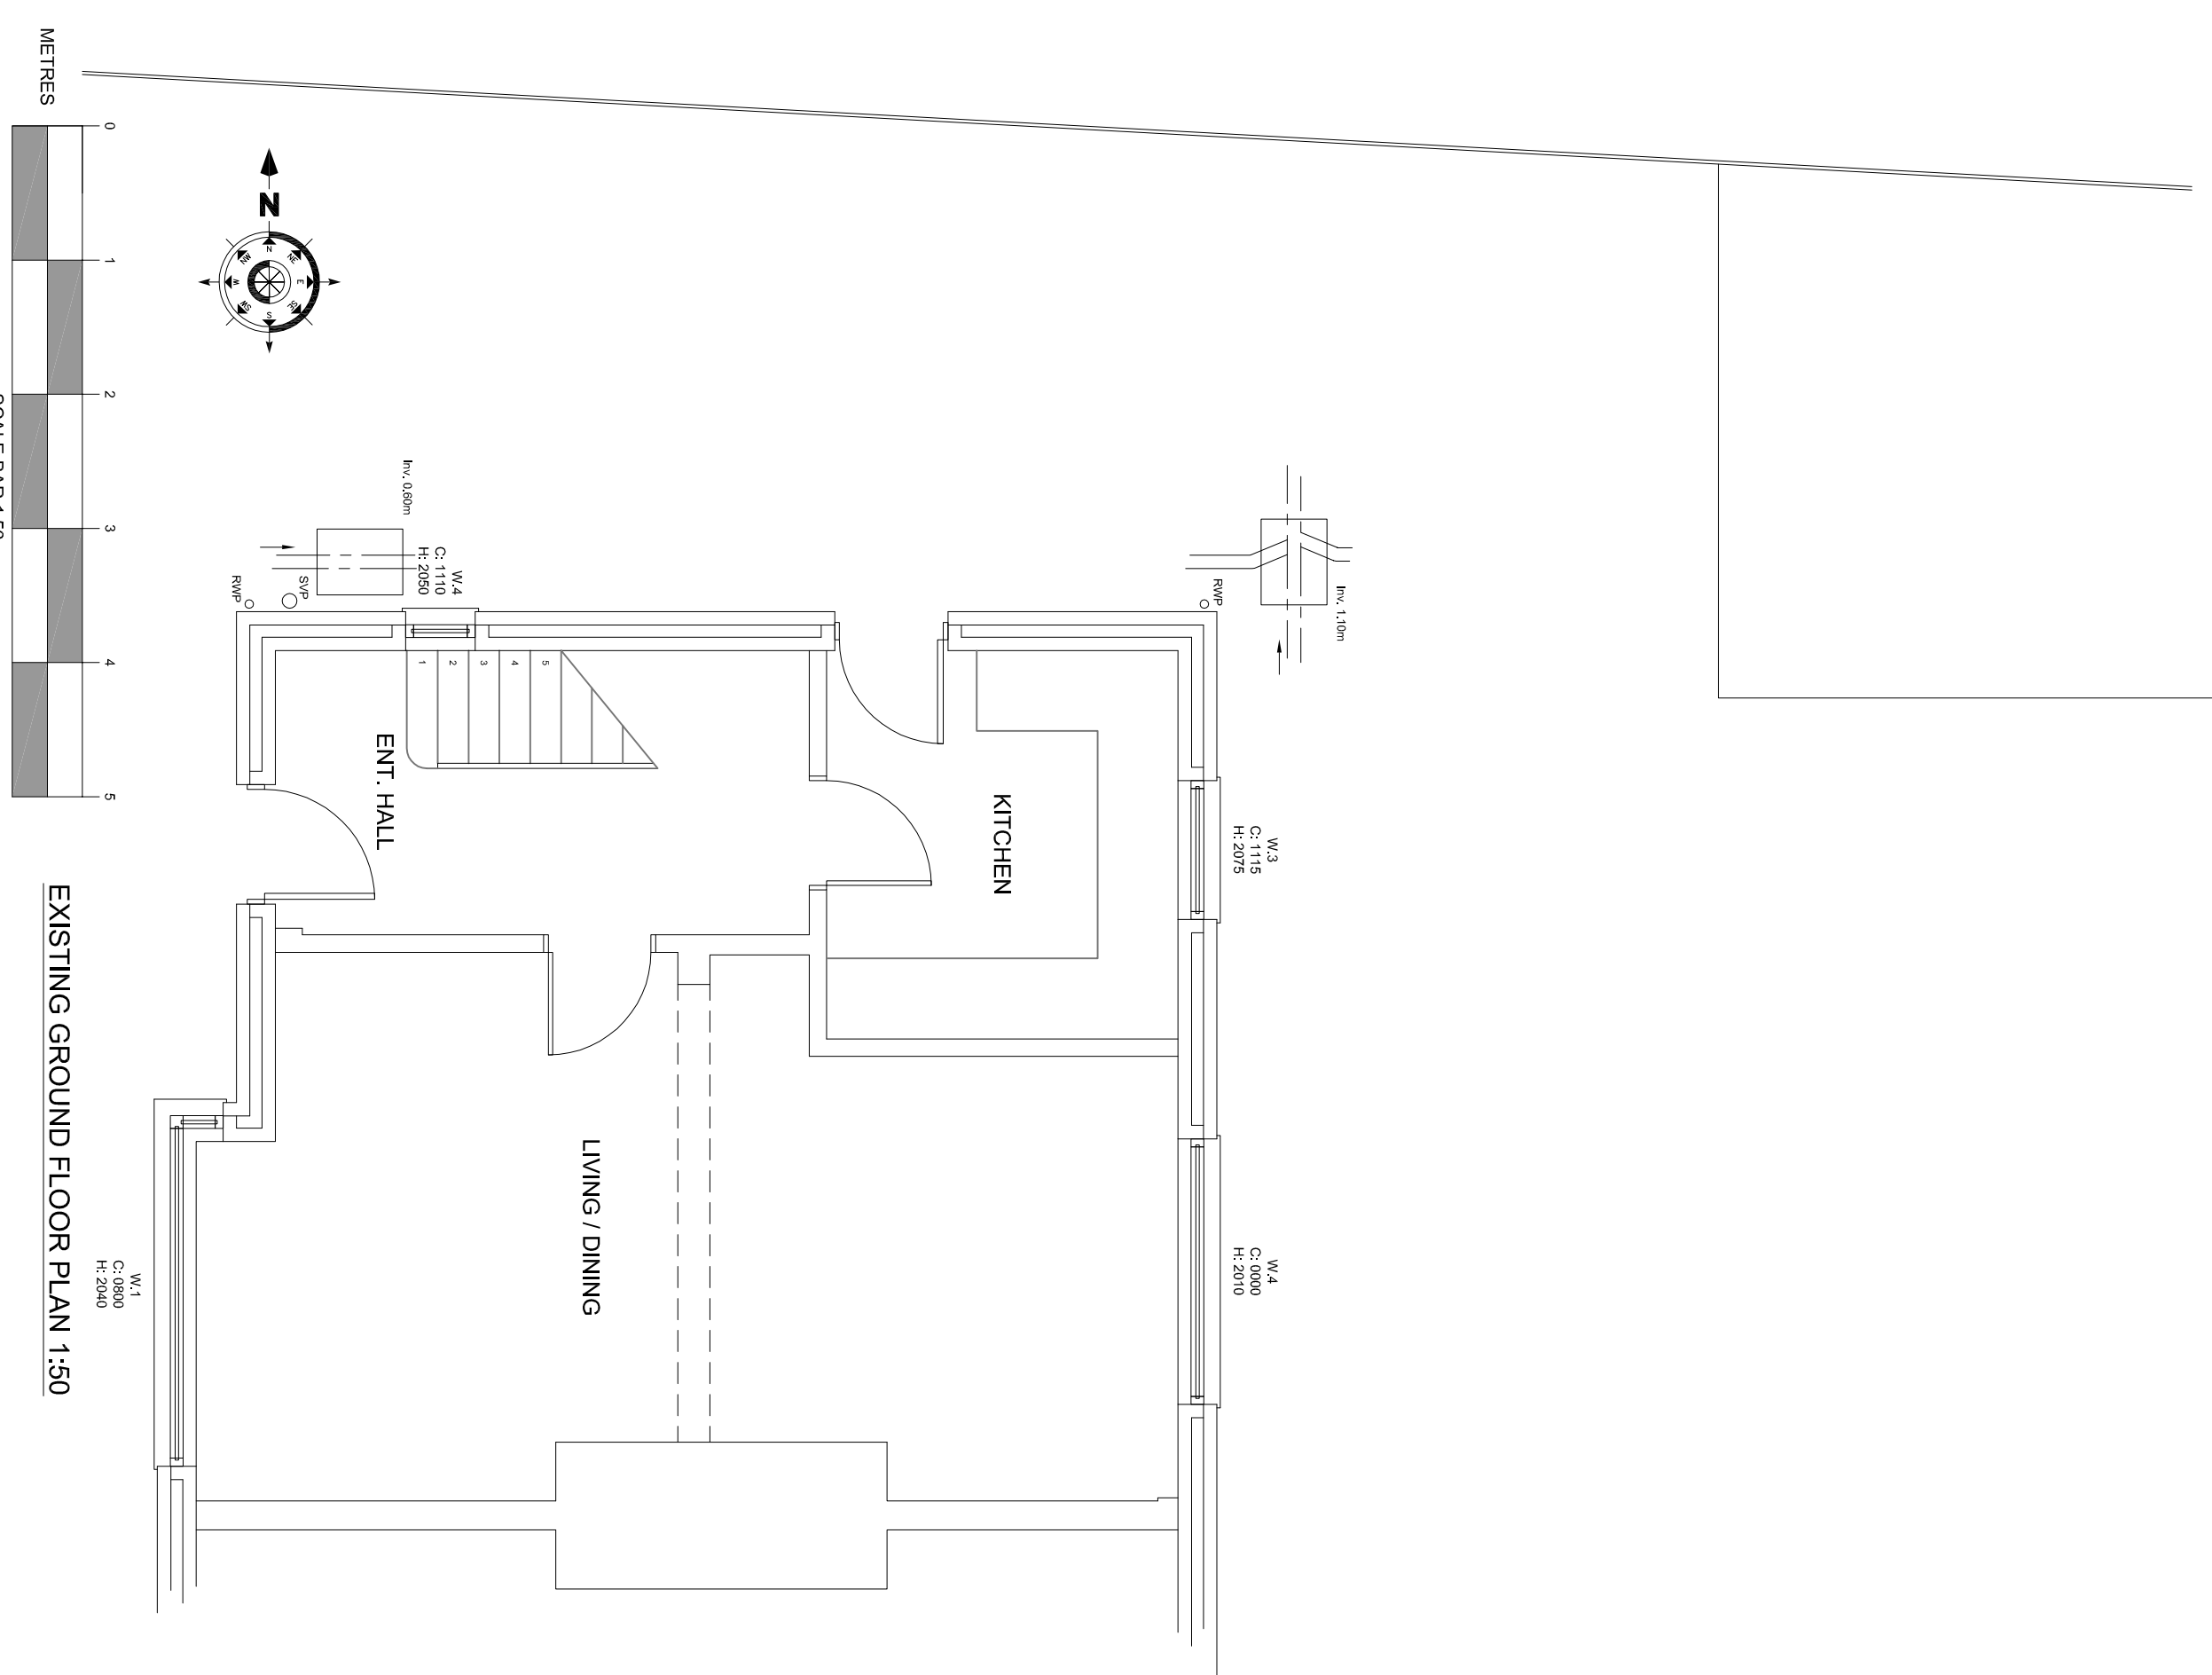

EXISTING GROUND FLOOR PLAN 1:50

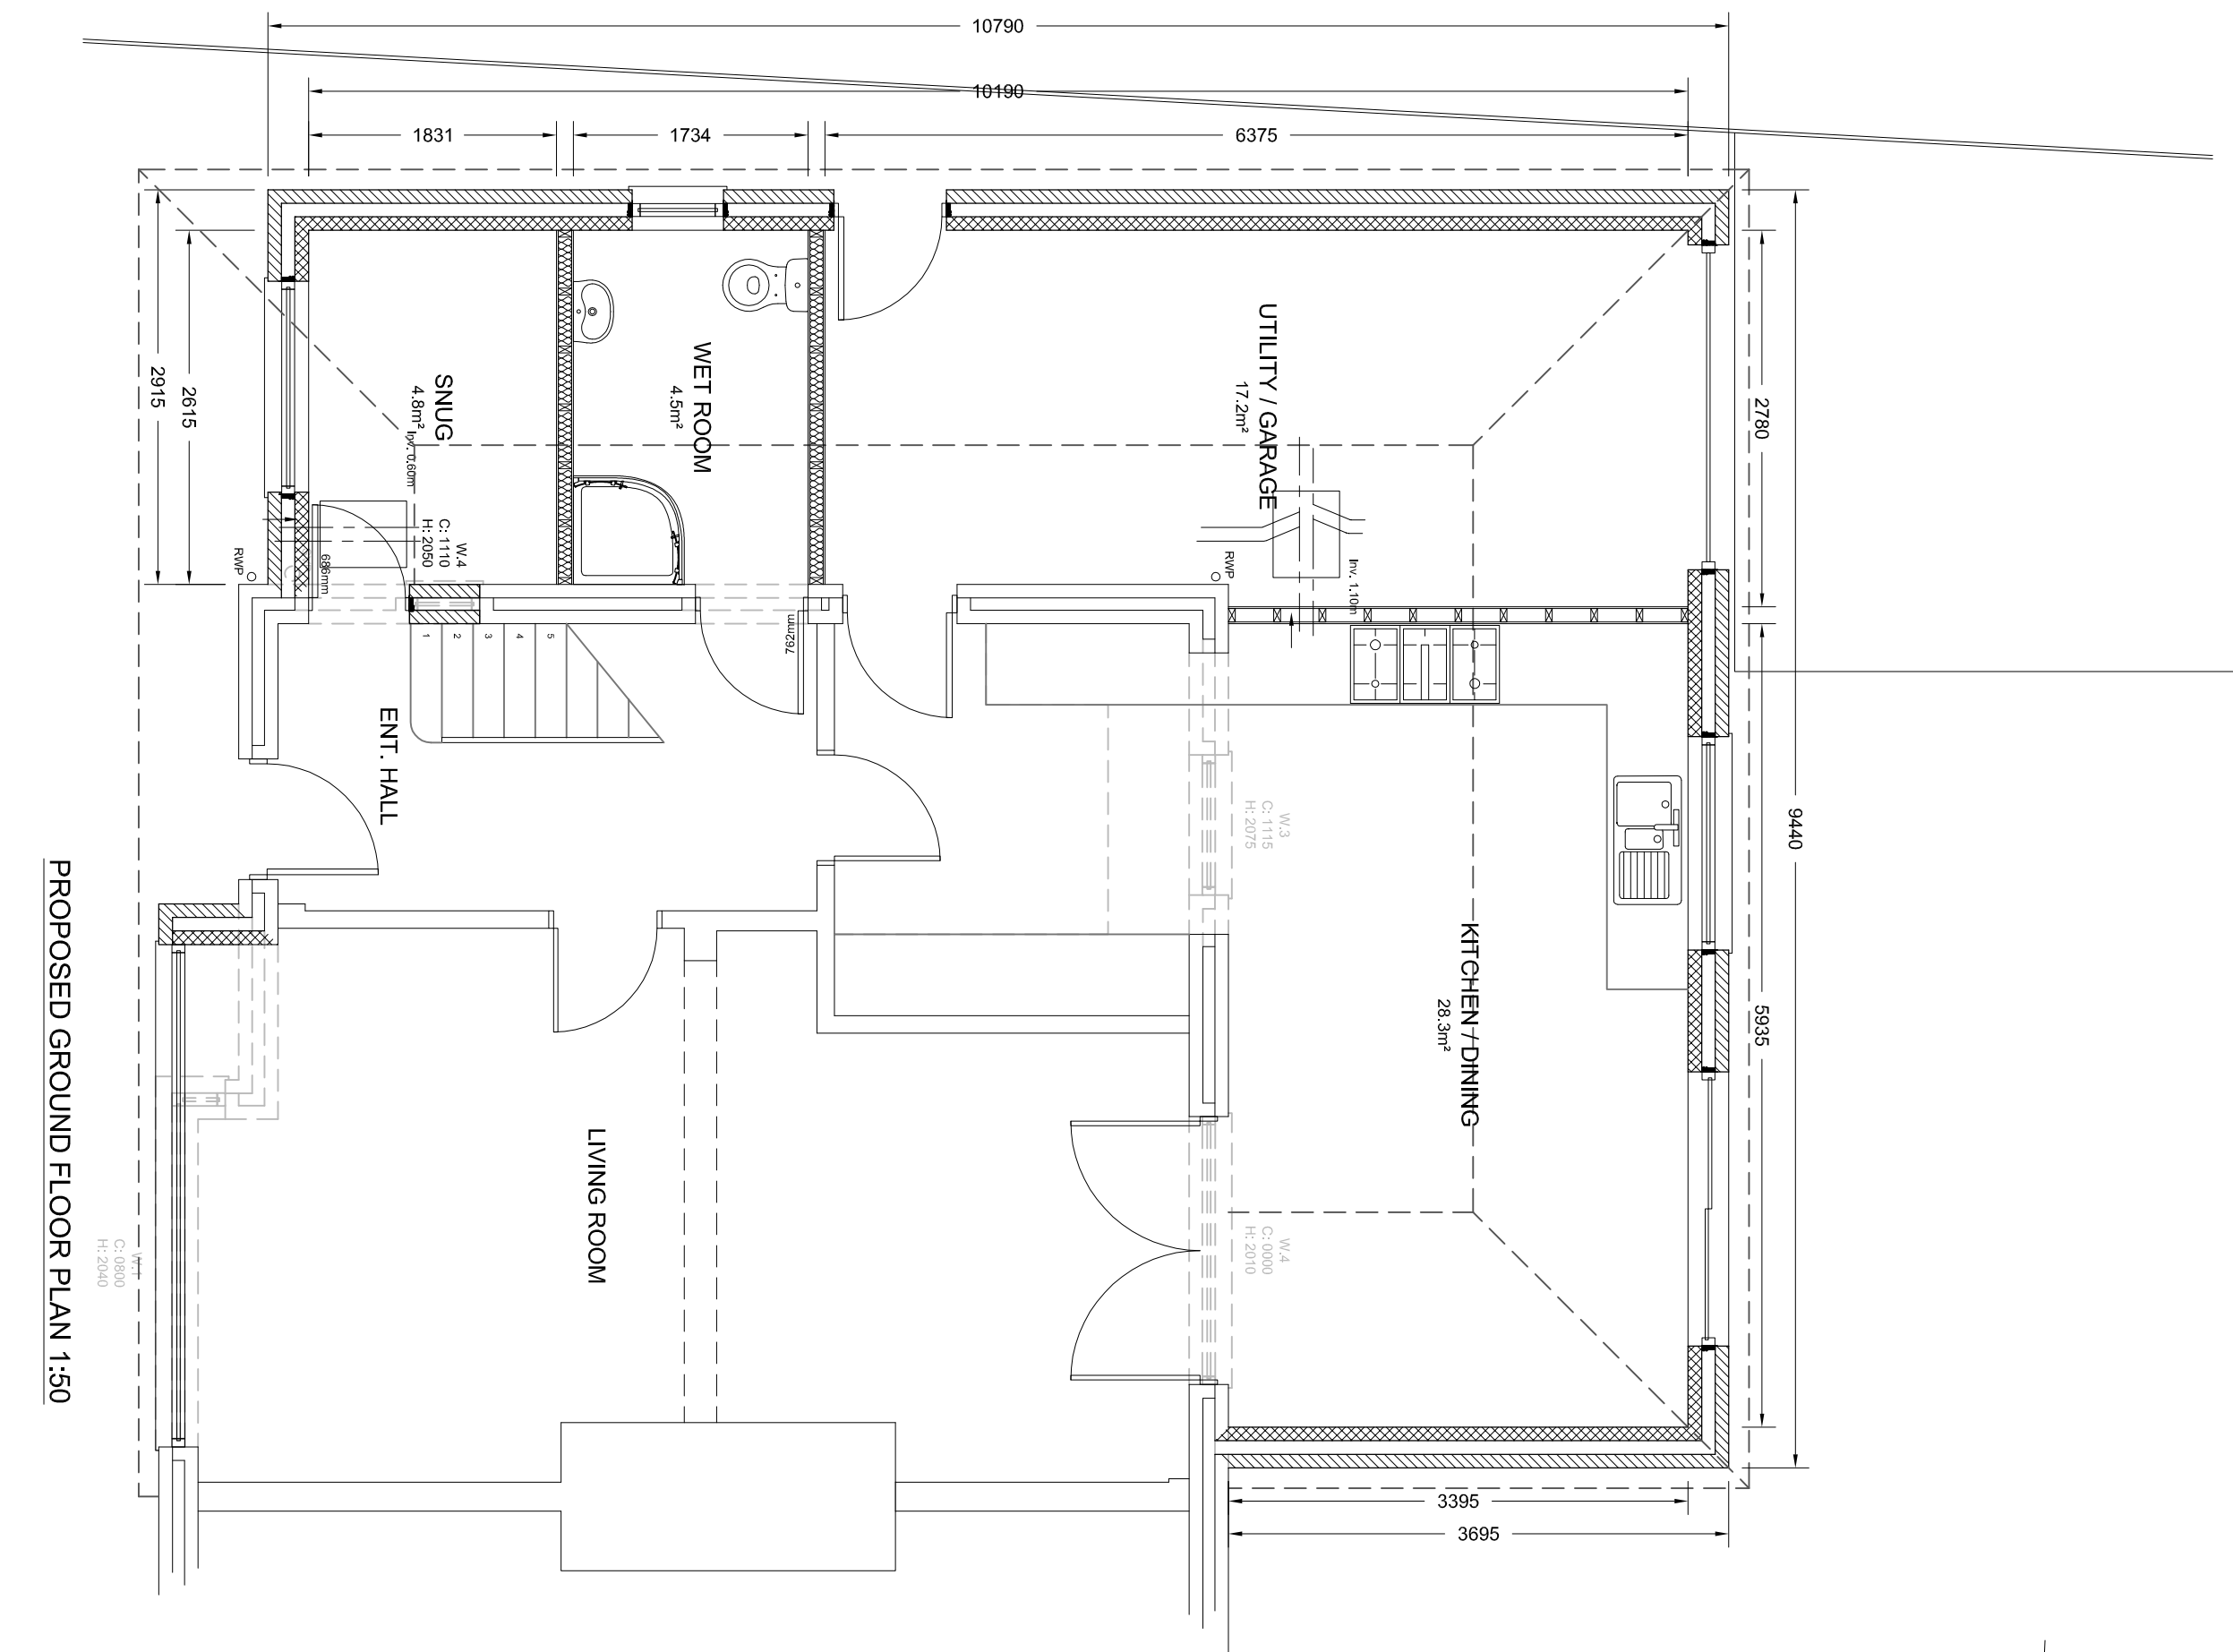

PROPOSED GROUND FLOOR PLAN 1:50

AMENDMENTS	DATE

C1	LOCATION PLAN ADDED AND PROPOSED BLOCK PLAN ADDED	11/02/2014
B1	PROPOSED PORCH ADDED TO PORCH AND NEW ACCESS DOOR ADDED TO EXTENSION	06/03/2014

CLIENT
MR & MRS D YATES
15 SOUTHVIEW LANE
BEDHAMPTON
HAMPSHIRE
PO9 3NG

PROJECT
SINGLE STOREY SIDE & REAR EXTENSION WITH NEW PITCHED PORCH ROOF TO FRONT
15 SOUTHVIEW LANE
BEDHAMPTON
HAMPSHIRE
PO9 3NG

DRAWING TITLE	EXISTING AND PROPOSED FLOOR PLANS, ELEVATIONS, LOCATION PLAN AND BLOCK PLAN
DATE	28/02/2014
SCALE	1:50, 1:100, 1:200 & 1:1250 @ A1
DRAWING NO.	14/004/01
REVISION	C1



11 Dogwood House
Barnhill Business Park
Purtonmouth
PO9 3NG
www.martinralph.co.uk
info@martinralph.co.uk
T: 023 9225 7711
F: 023 9225 7712