


Materials

- ① Red Facing Brickwork
- ② Tile Hanging
- ③ Concrete Roof Tile
- ④ UPVC / Windows or Doors
- ⑤ Felt Flat Roof

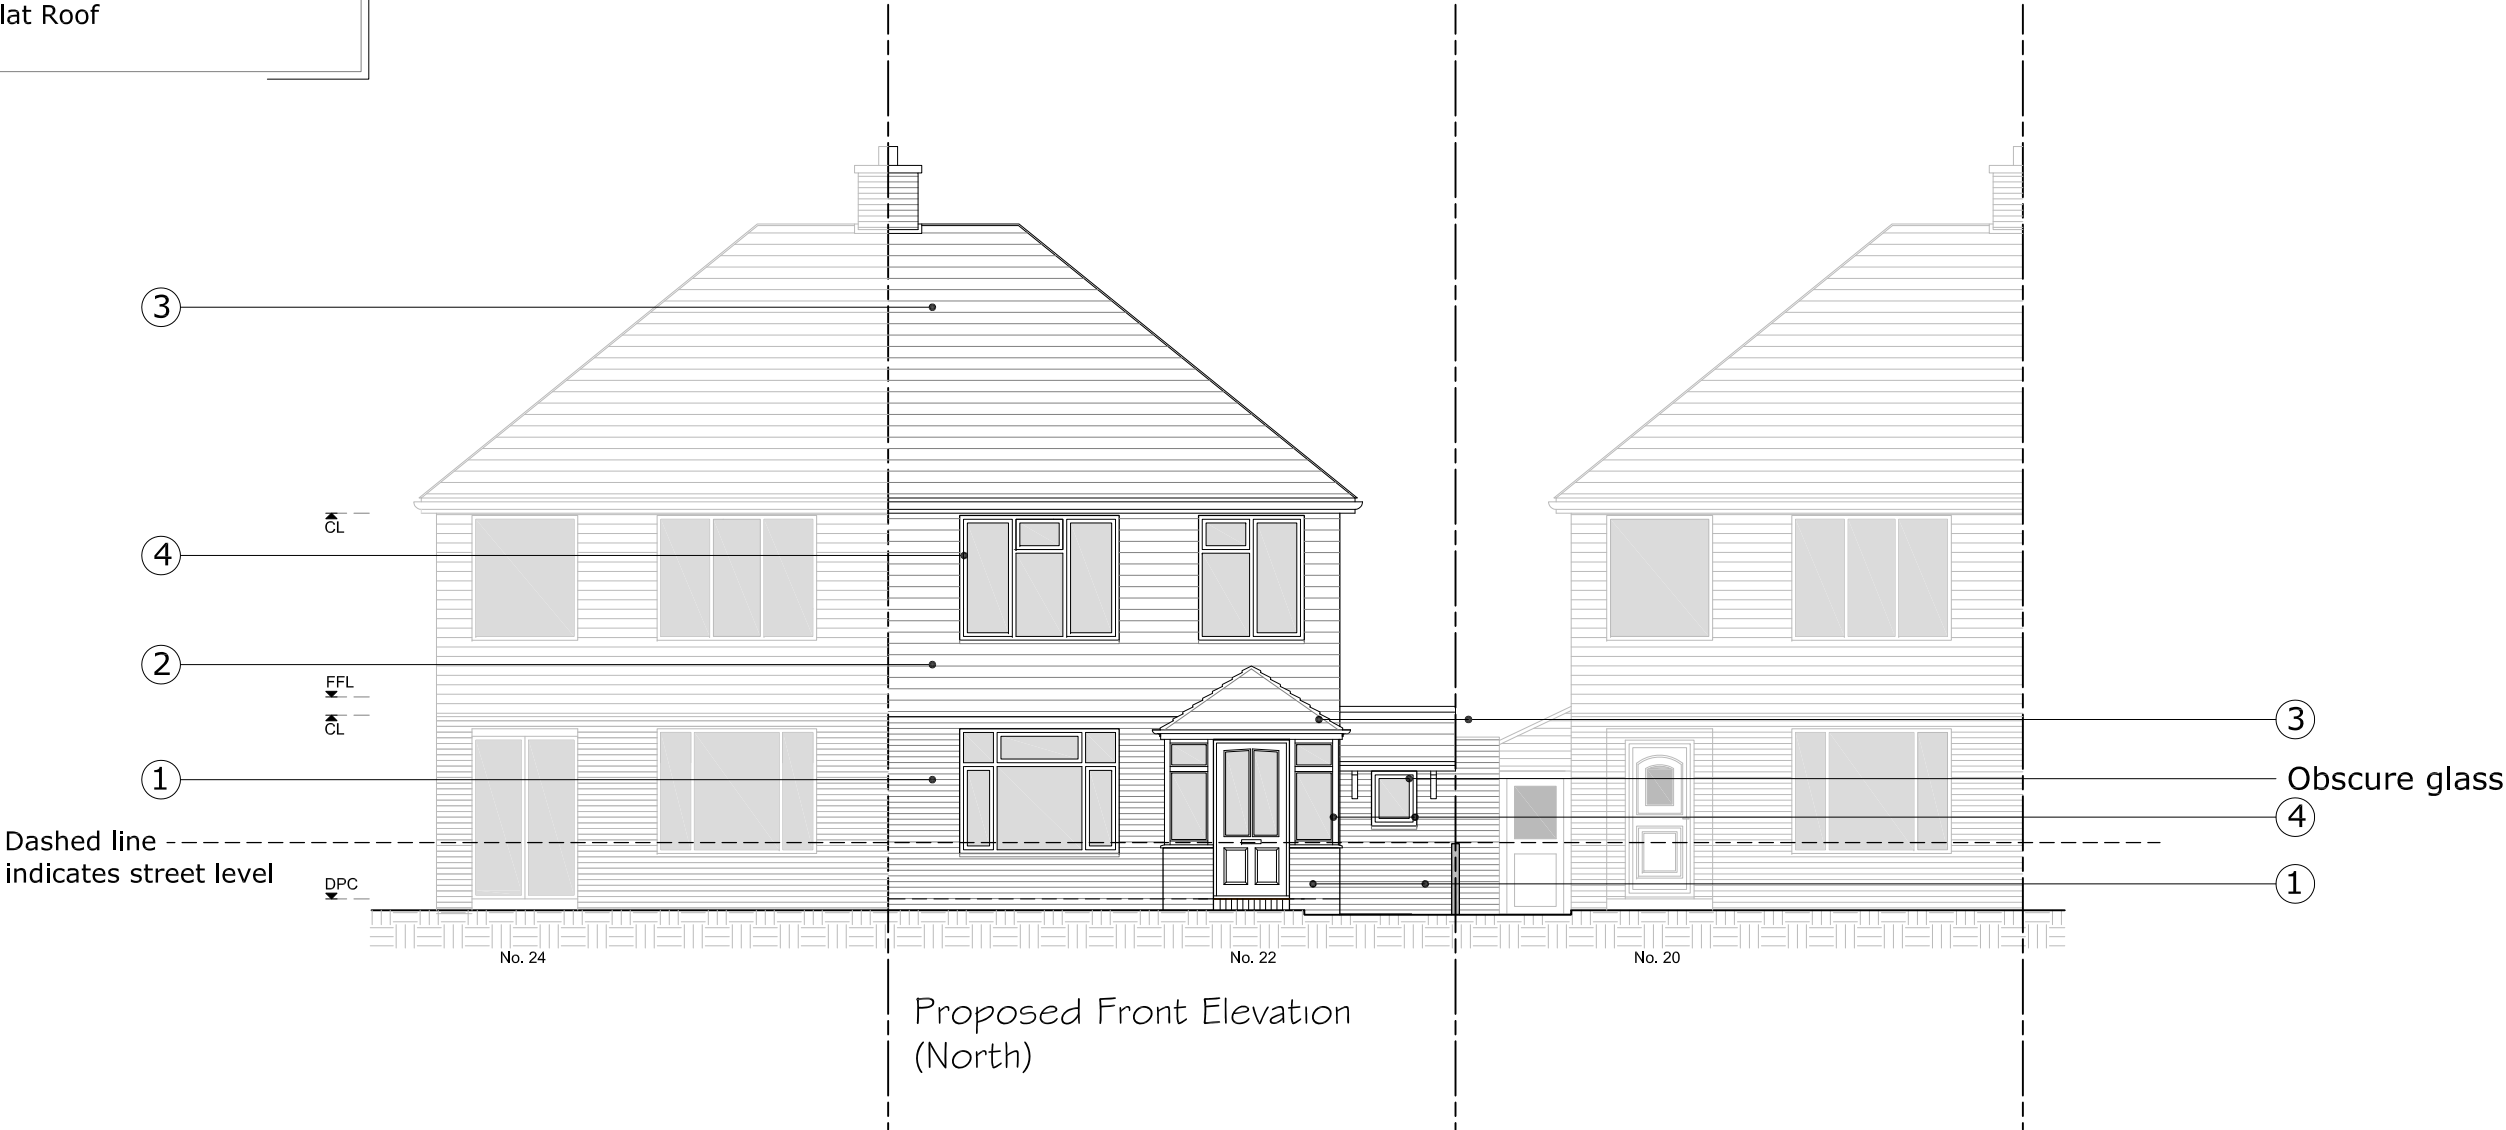

Proposed Front Elevation
(North)



Rev		Date	Description	By	PM	Design		CLIENT Mr & Mrs Plummer 22 Fortunes Way Havant, Hampshire PO9		TITLE Alterations to 22 Fortunes Way Proposed North Elevation		DESIGN DRAWN LTD THE CLOCK TOWER GREAT SOUTHSEA STREET SOUTHSEA, HAMPSHIRE PO5 3BY T: 02392 837 149 E: INFO@DESIGNDRAWN.COM W: WWW.DESIGNDRAWN.COM	
A		15.12.14	First Issue	MD	MD							Design Drawn Ltd	
REVISIONS								Scale @ A3: 1:100		Drawn by: SN		Drawing No: 191.14.K06_107	
								Date: © Dec 2014		Checked by: MD		Revision: A	
													