


NOTES:


This drawing has been prepared for the purposes of concept and design development and is not to be used for any other purpose. Dimensions are indicative and should be referenced against measured surveys only.

This drawing is the property of Martin Ralph and must not be reproduced, in part or whole, or deviated from, without their permission.

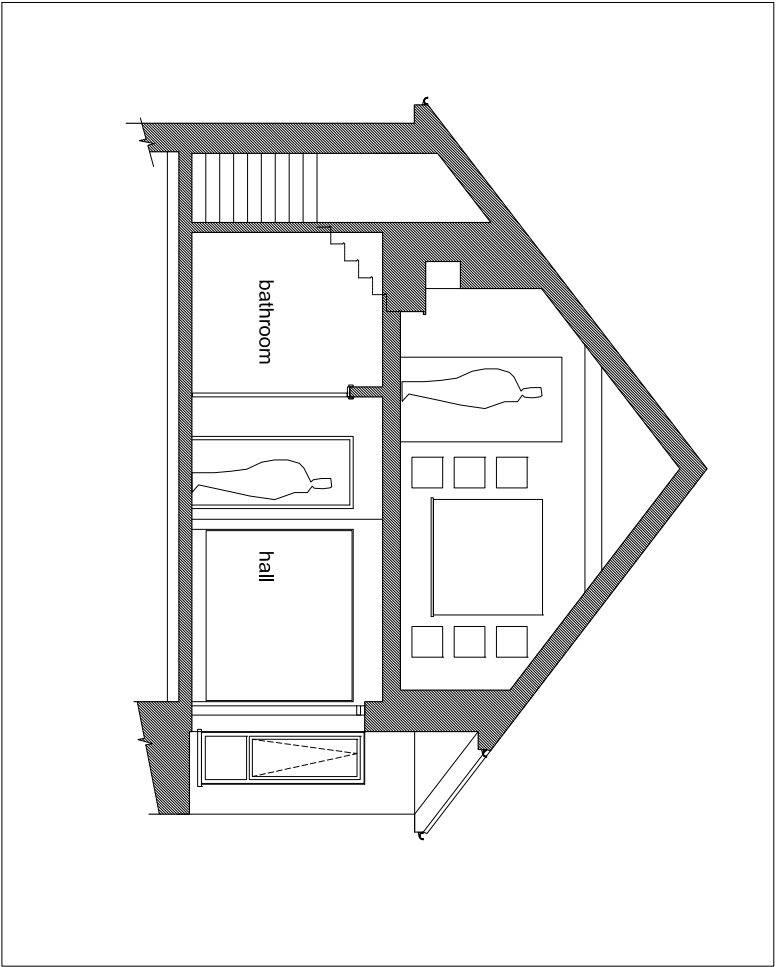


CROSS SECTION

1:100

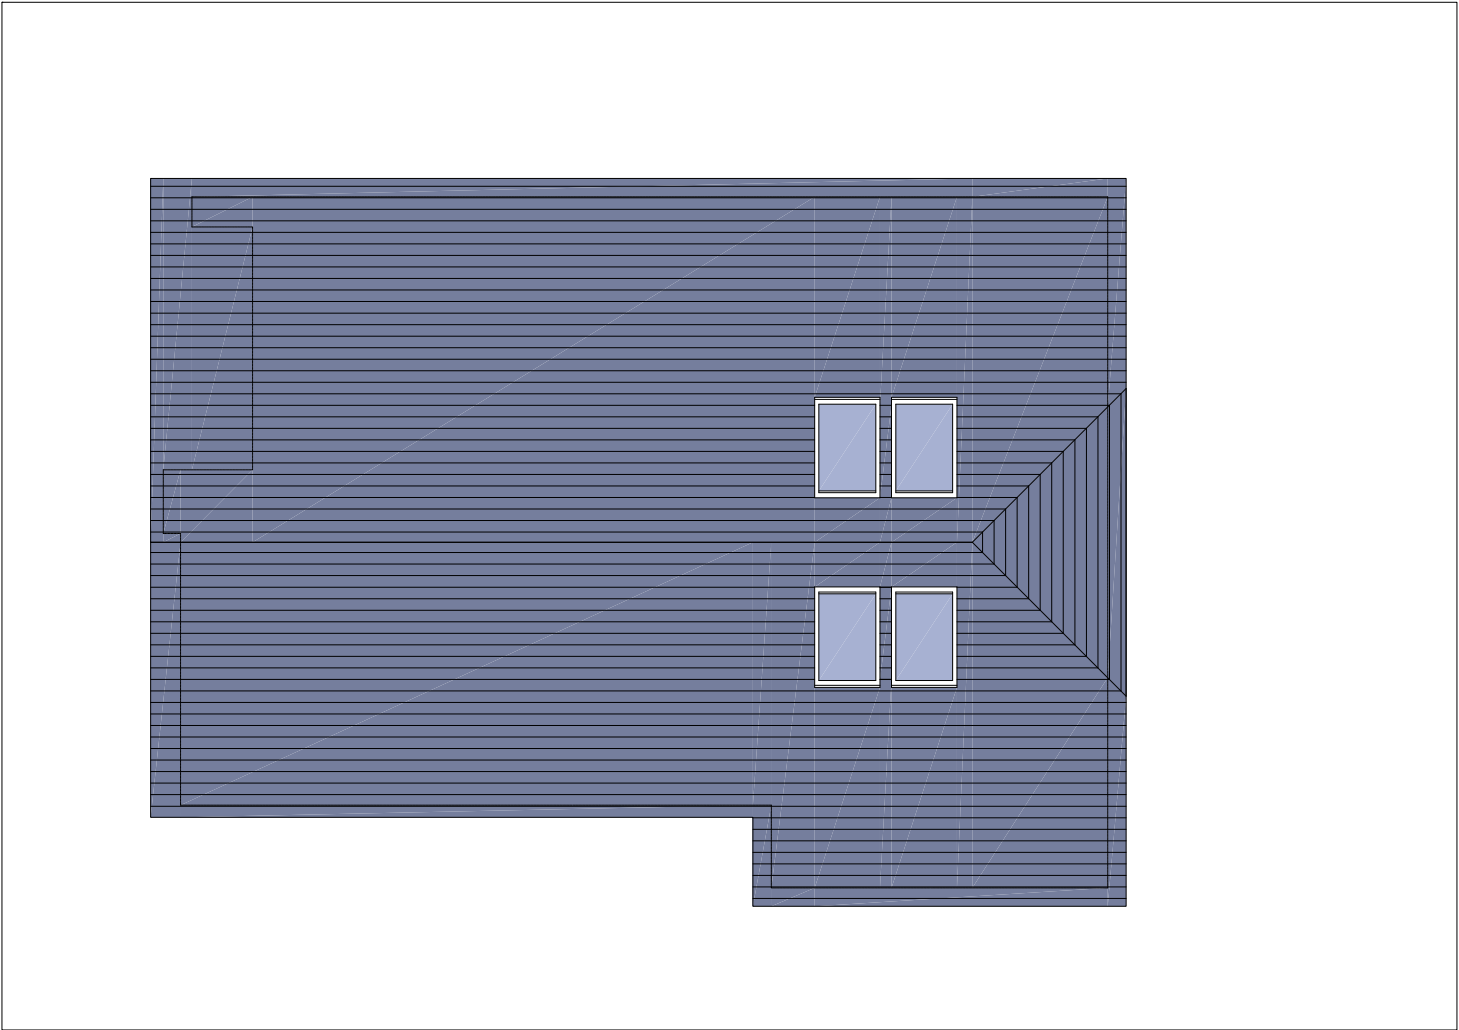

ROOF PLAN

1:100

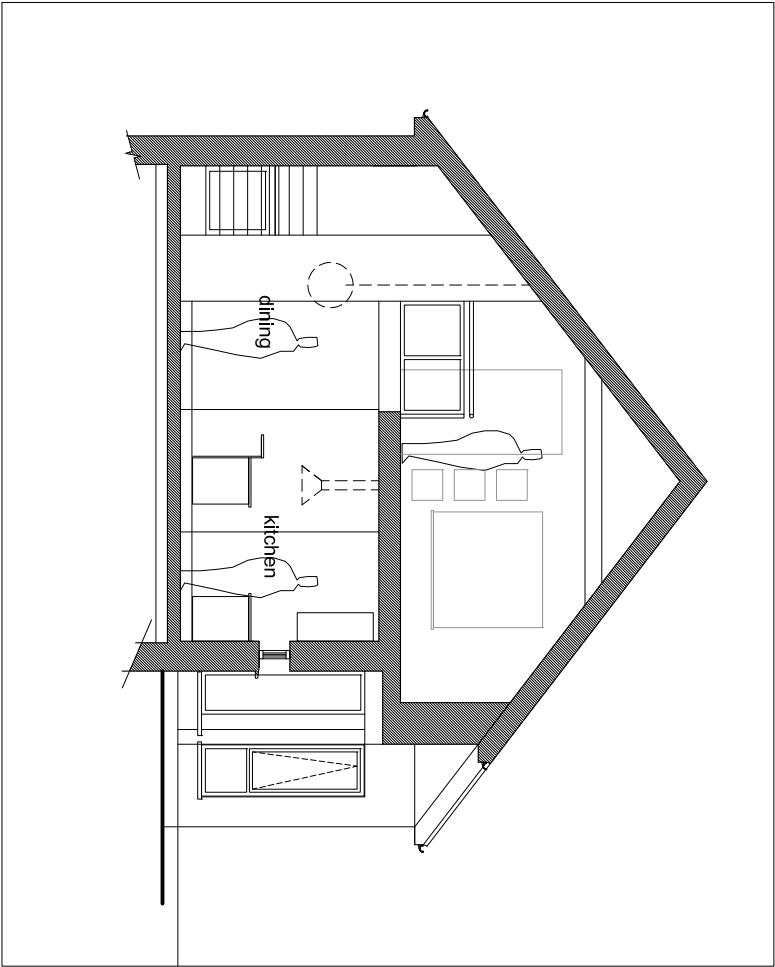

CROSS SECTION

1:100

AMENDMENTS		DATE
A	PLANNING SUBMISSION	21.11.14
CLIENT		
Mr. Gary Cook 3 Queens Road Waterlooville Hants		
PROJECT		
NEW RESIDENTIAL UNIT Rear of 3 Queens Road		
DRAWING TITLE		
ROOF PLAN AND CROSS SECTIONS AS PROPOSED		
DATE		
29.09.2014		
SCALE		
1:100 @ A3		
DRAWING No.		REVISION
14A_025 007		A



CHARTERED SURVEYORS
ARCHITECTS & ENGINEERS



ROOF & SECTIONS

3 QUEENS ROAD, WATERLOOVILLE

11 Dragon House
Hussar Court
Brambles Business Park
Portsmouth
Hampshire
PO7 7SF

www.martinralph.co.uk
info@martinralph.co.uk

T. 023 9225 7711
F. 023 9225 7712