

lead covered porch
roof

clay facing brickwork

upvc windows

timber front door &
fanlight




FRONT ELEVATION

- angular ridge tile
- concrete interlocking roof tiles
- steel gable frame, columns & balcony
frame
- upvc rainwater goods
- upvc eaves & verge
- artificial timber weatherboarding
- sliding folding powder coated aluminium
doors
- timber balcony decking & joists
- glass balustrading with stainless steel
posts & handrail
- timber veranda decking & joists




SIDE ELEVATION

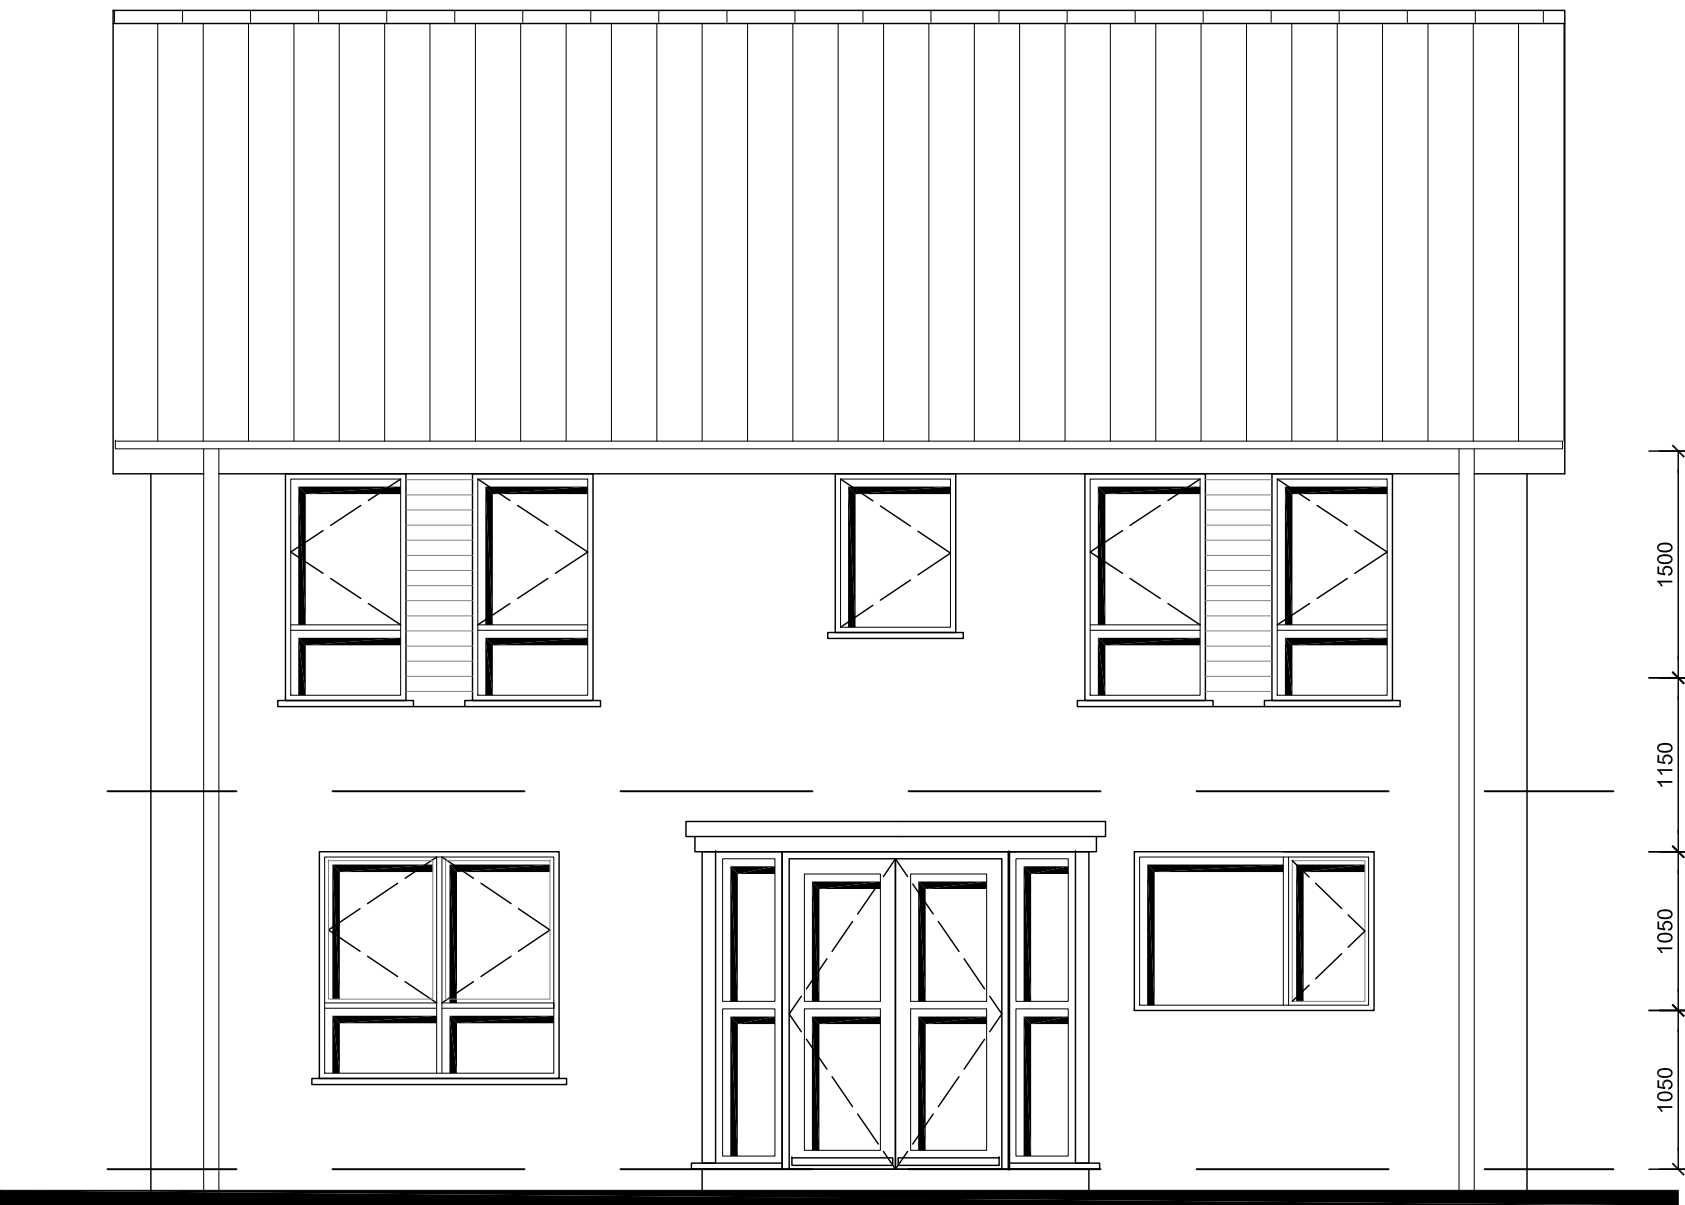

REAR ELEVATION



SIDE ELEVATION

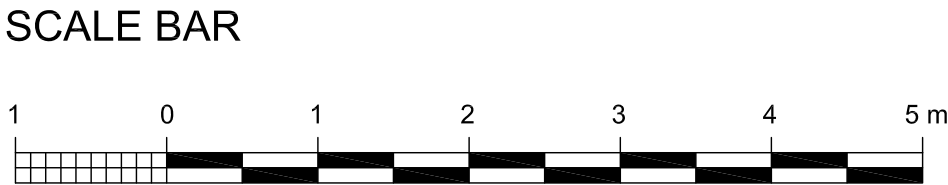

REVISION	DATE	COMMENTS	AUTHOR / CHECKED	
lhc LHC GROUP www.lhc.net architecture urbanism safety			TITLE HOUSE H414 (PORTSDOWN) FRONT ASPECT	
			DETAIL PLANNING 2 of 2	
			DATE FEB 2014	SCALE 1:50 @ A1 1:100 @ A3
			DRAWING NO. 10774 - P.01.37	REV. -
			DRAWING-STATUS PLANNING	AUTHOR / CHECKED AC/IF
☐ EXETER 01392 444334 ☐PLYMOUTH 01752 693698 ☒SOUTHAMPTON 08450 714565				
CONTRACTORS MUST CHECK ALL DIMENSIONS ON SITE, ONLY FIGURED DIMENSIONS ARE TO BE WORKED FROM. DISCREPANCIES MUST BE REPORTED TO THE ARCHITECT BEFORE PROCEEDING. © THIS DRAWING IS COPYRIGHT.				