


EXISTING PLAN AND ELEVATIONS
BUNGALOW PLOT 3 AT 17C EASTOKE AVENUE HAYLING ISLAND PO11 9QW



SCALE 1:100 DRAWING NO: PJ/07

HAVANT BOROUGH
COUNCIL
22 MAY 2014
RECEIVED

WEST ELEVATION

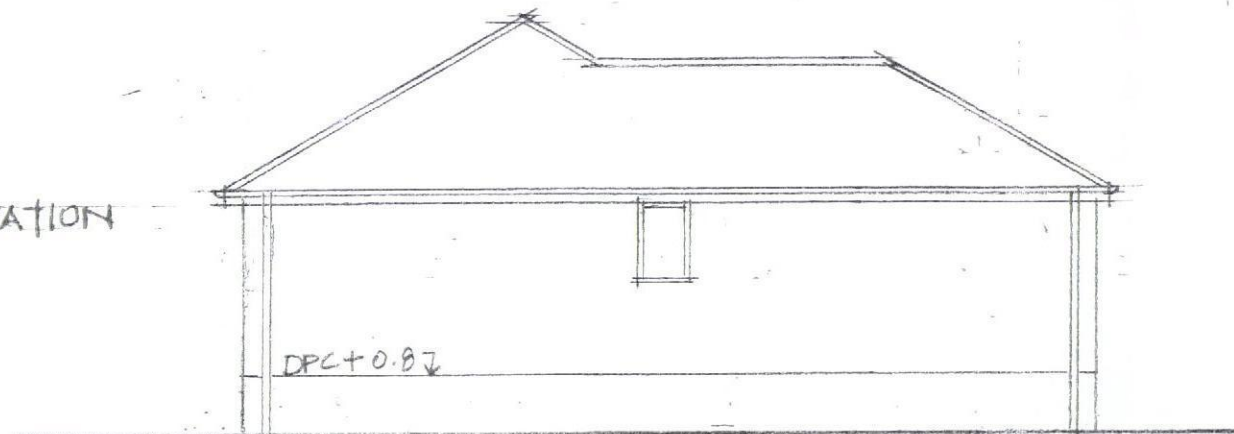


SOUTH ELEVATION

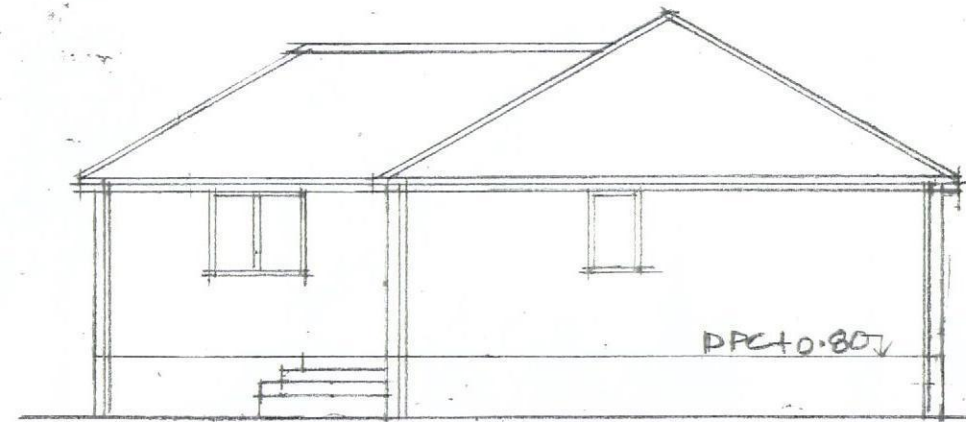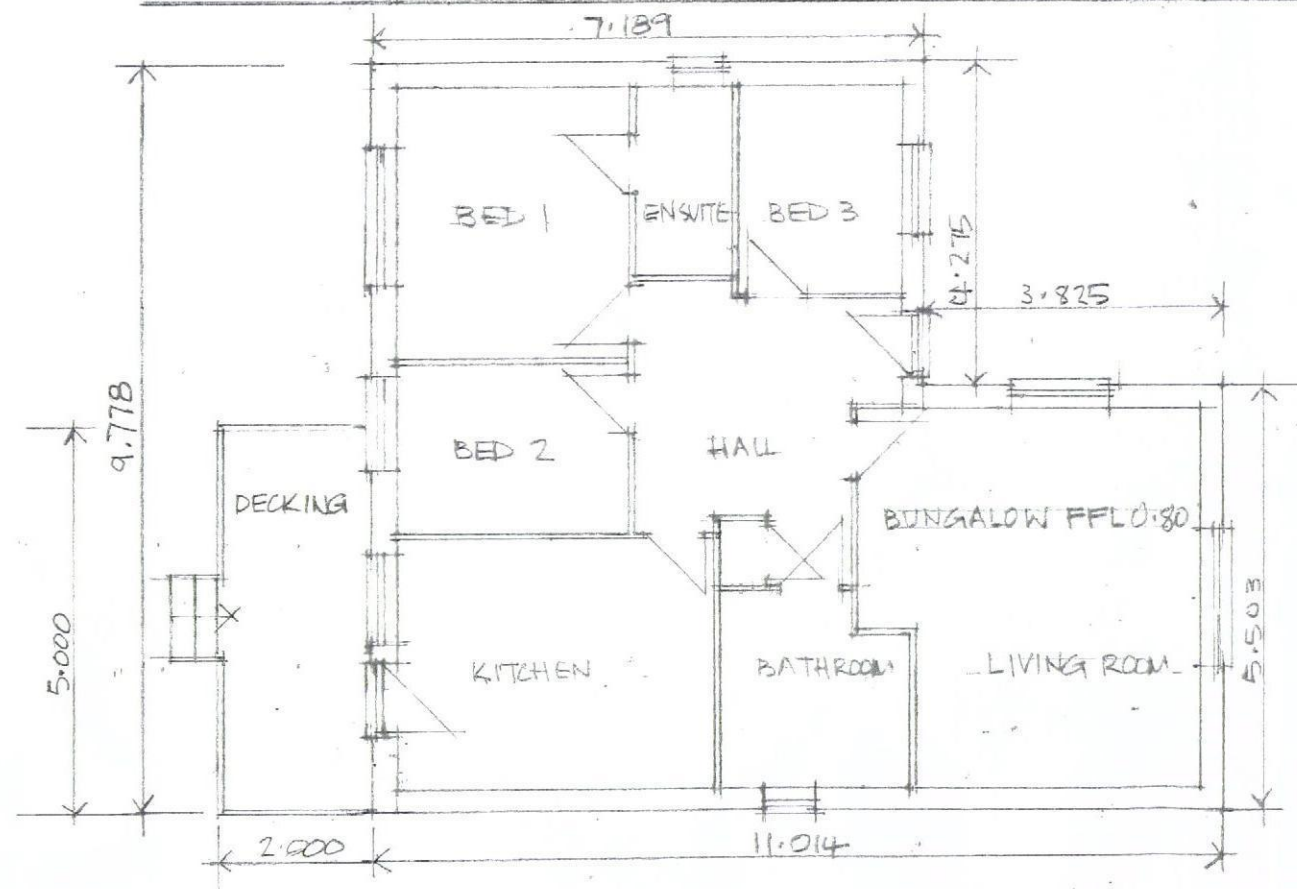

EAST ELEVATION

EXISTING PLAN - GROSS FLOOR AREA 91.35 m²

NORTH ELEVATION

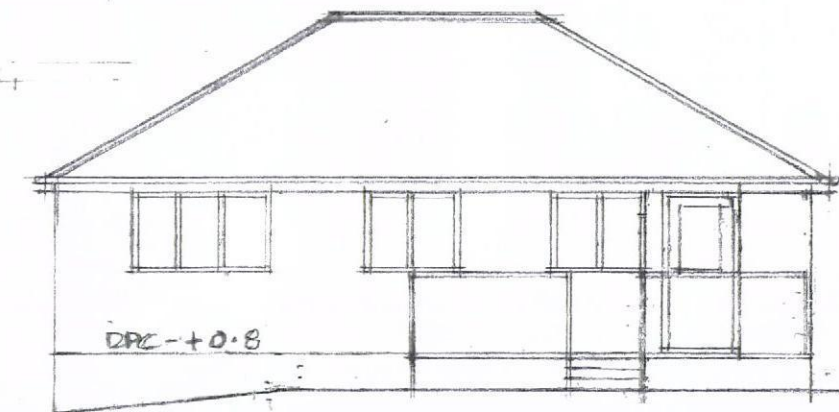

GL - 0.07