

- MATERIALS LEGEND:**
- ROOF SLATES TO MATCH EXISTING WITH RED CLAY MITRED RIDGE TILES
 - FLAT ROOF DARK GREY SINGLE PLY OR ROOFING FELT MEMBRANE
 - ROOF LIGHT WHITE UPVC WITH FIXED DOUBLE GLAZED UNITS
 - WALLS RED FACING BRICKWORK TO MATCH EXISTING
 - WINDOWS WHITE UPVC TO MATCH EXISTING WITH DOUBLE GLAZED FIXED AND OPENABLE LIGHTS
 - DOORS WHITE UPVC TO MATCH EXISTING
 - RAINWATER GOODS WHITE UPVC GUTTERS, FASCIAS, SOFFITS AND SQUARE DOWNPIPES TO MATCH EXISTING

NOTES:


Dimensions to be checked on site before commencing work. Any discrepancies shall be reported to the architect immediately.

Do not scale from these drawings except for planning purposes. Use figures dimensions only.

Where applicable this drawing is to be read in conjunction with other consultants drawings.

Ordinance Survey Licence Number: 10002849.


This drawing is the copyright of Harrington Design Architects Ltd.

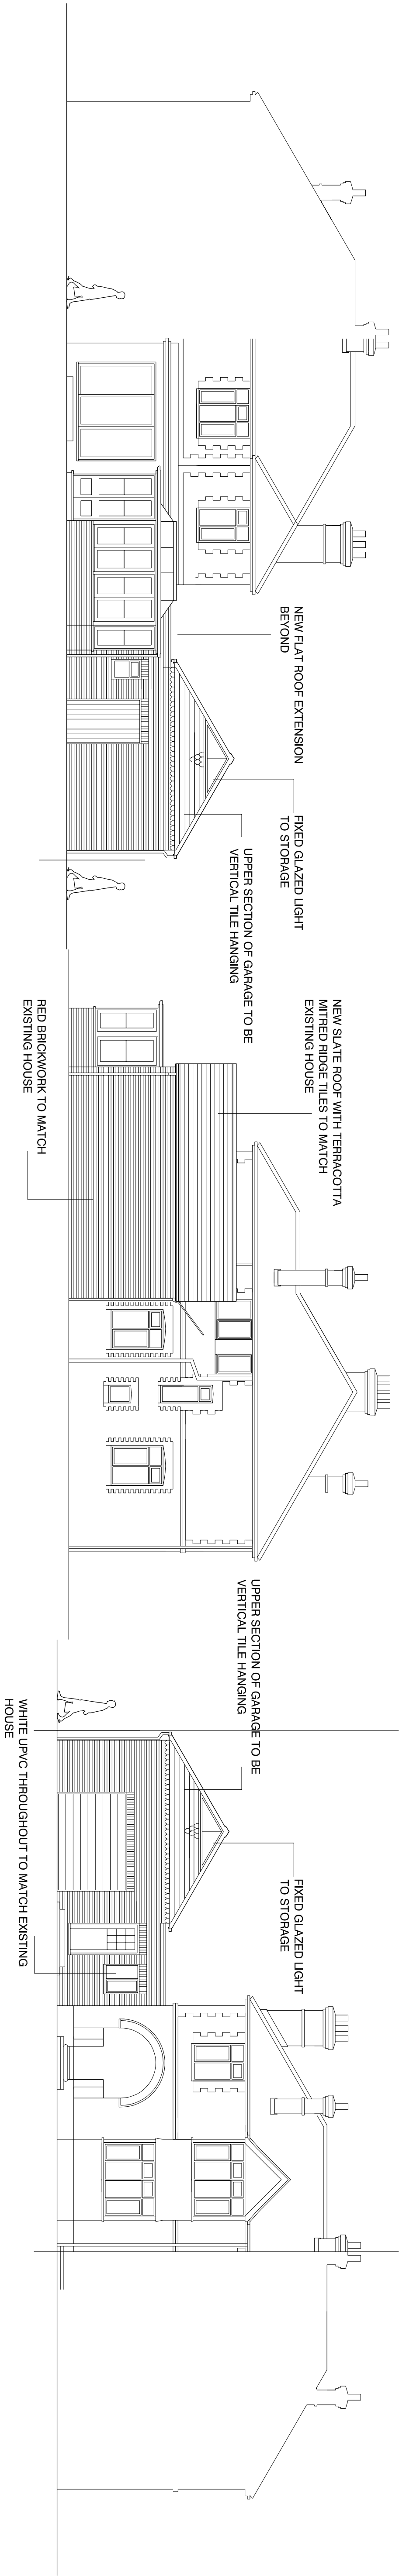

PROPOSED REAR ELEVATION 1:100@A1

PROPOSED SIDE ELEVATION 1:100@A1

PROPOSED FRONT ELEVATION 1:100@A1

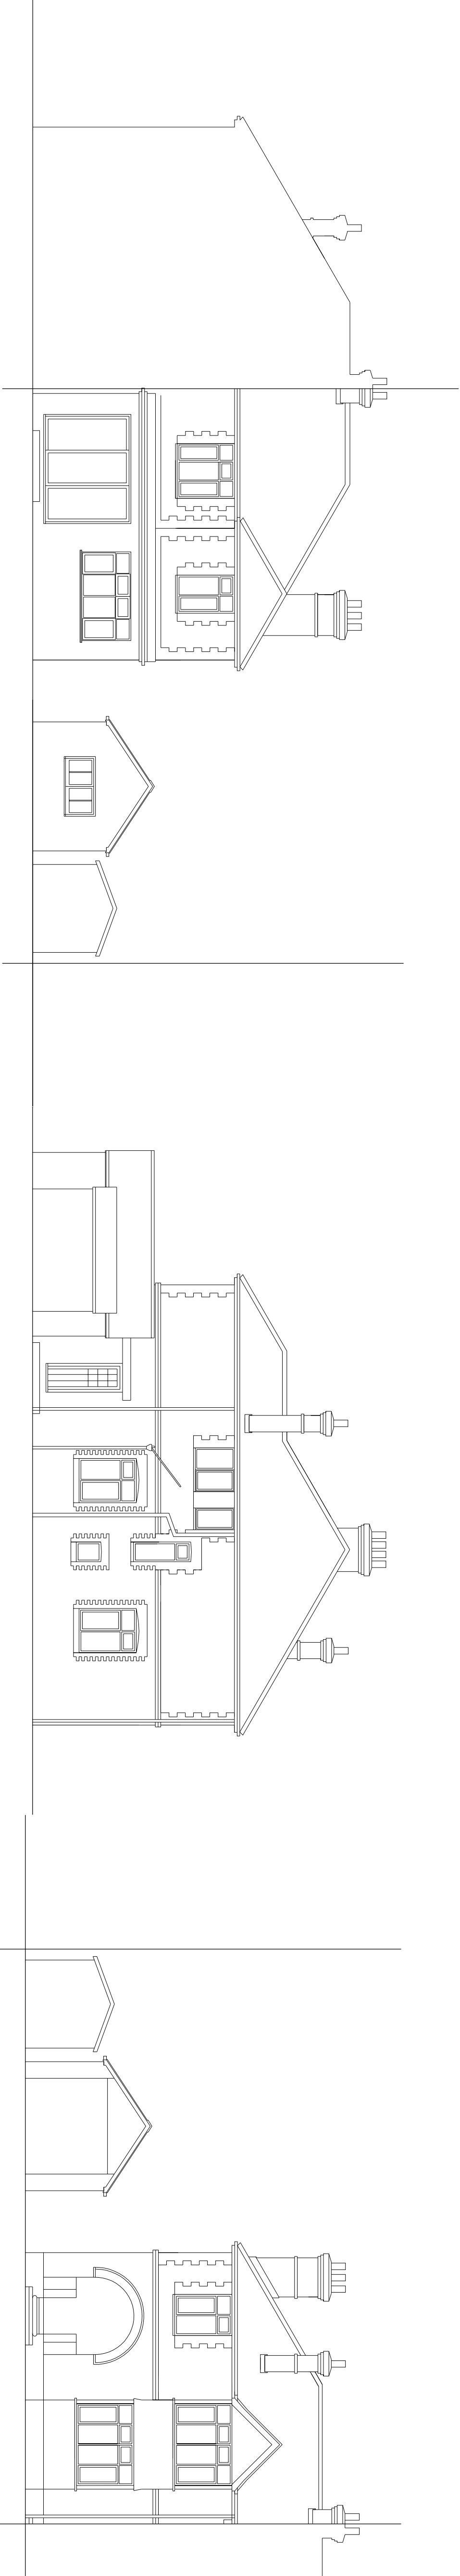

EXISTING REAR ELEVATION 1:100@A1

EXISTING SIDE ELEVATION 1:100@A1

EXISTING FRONT ELEVATION 1:100@A1

Date	Drawn	Scale	Checked
16.09.13	SR	1:100 @ A1	M/W
Job Number	Project	Drawing Number	Revision
13020		101	

**PROPOSED ELEVATIONS
AND EXISTING ELEVATIONS**

MR & MRS STILL

**NEW GARAGE, UTILITY AND
CONSERVATORY**

197 LONDON ROAD

COMPLAIN

Harrington Design Architects
Broadbridge Business Centre
Deiling Lane
Bosham
West Sussex
PO19 5NF

Tel: 01243 574600
Fax: 0870 7060193
info@harrigondesign.co.uk

**harrington
design
architects**

For
Project

Rev	Date	Amendment
-----	------	-----------