



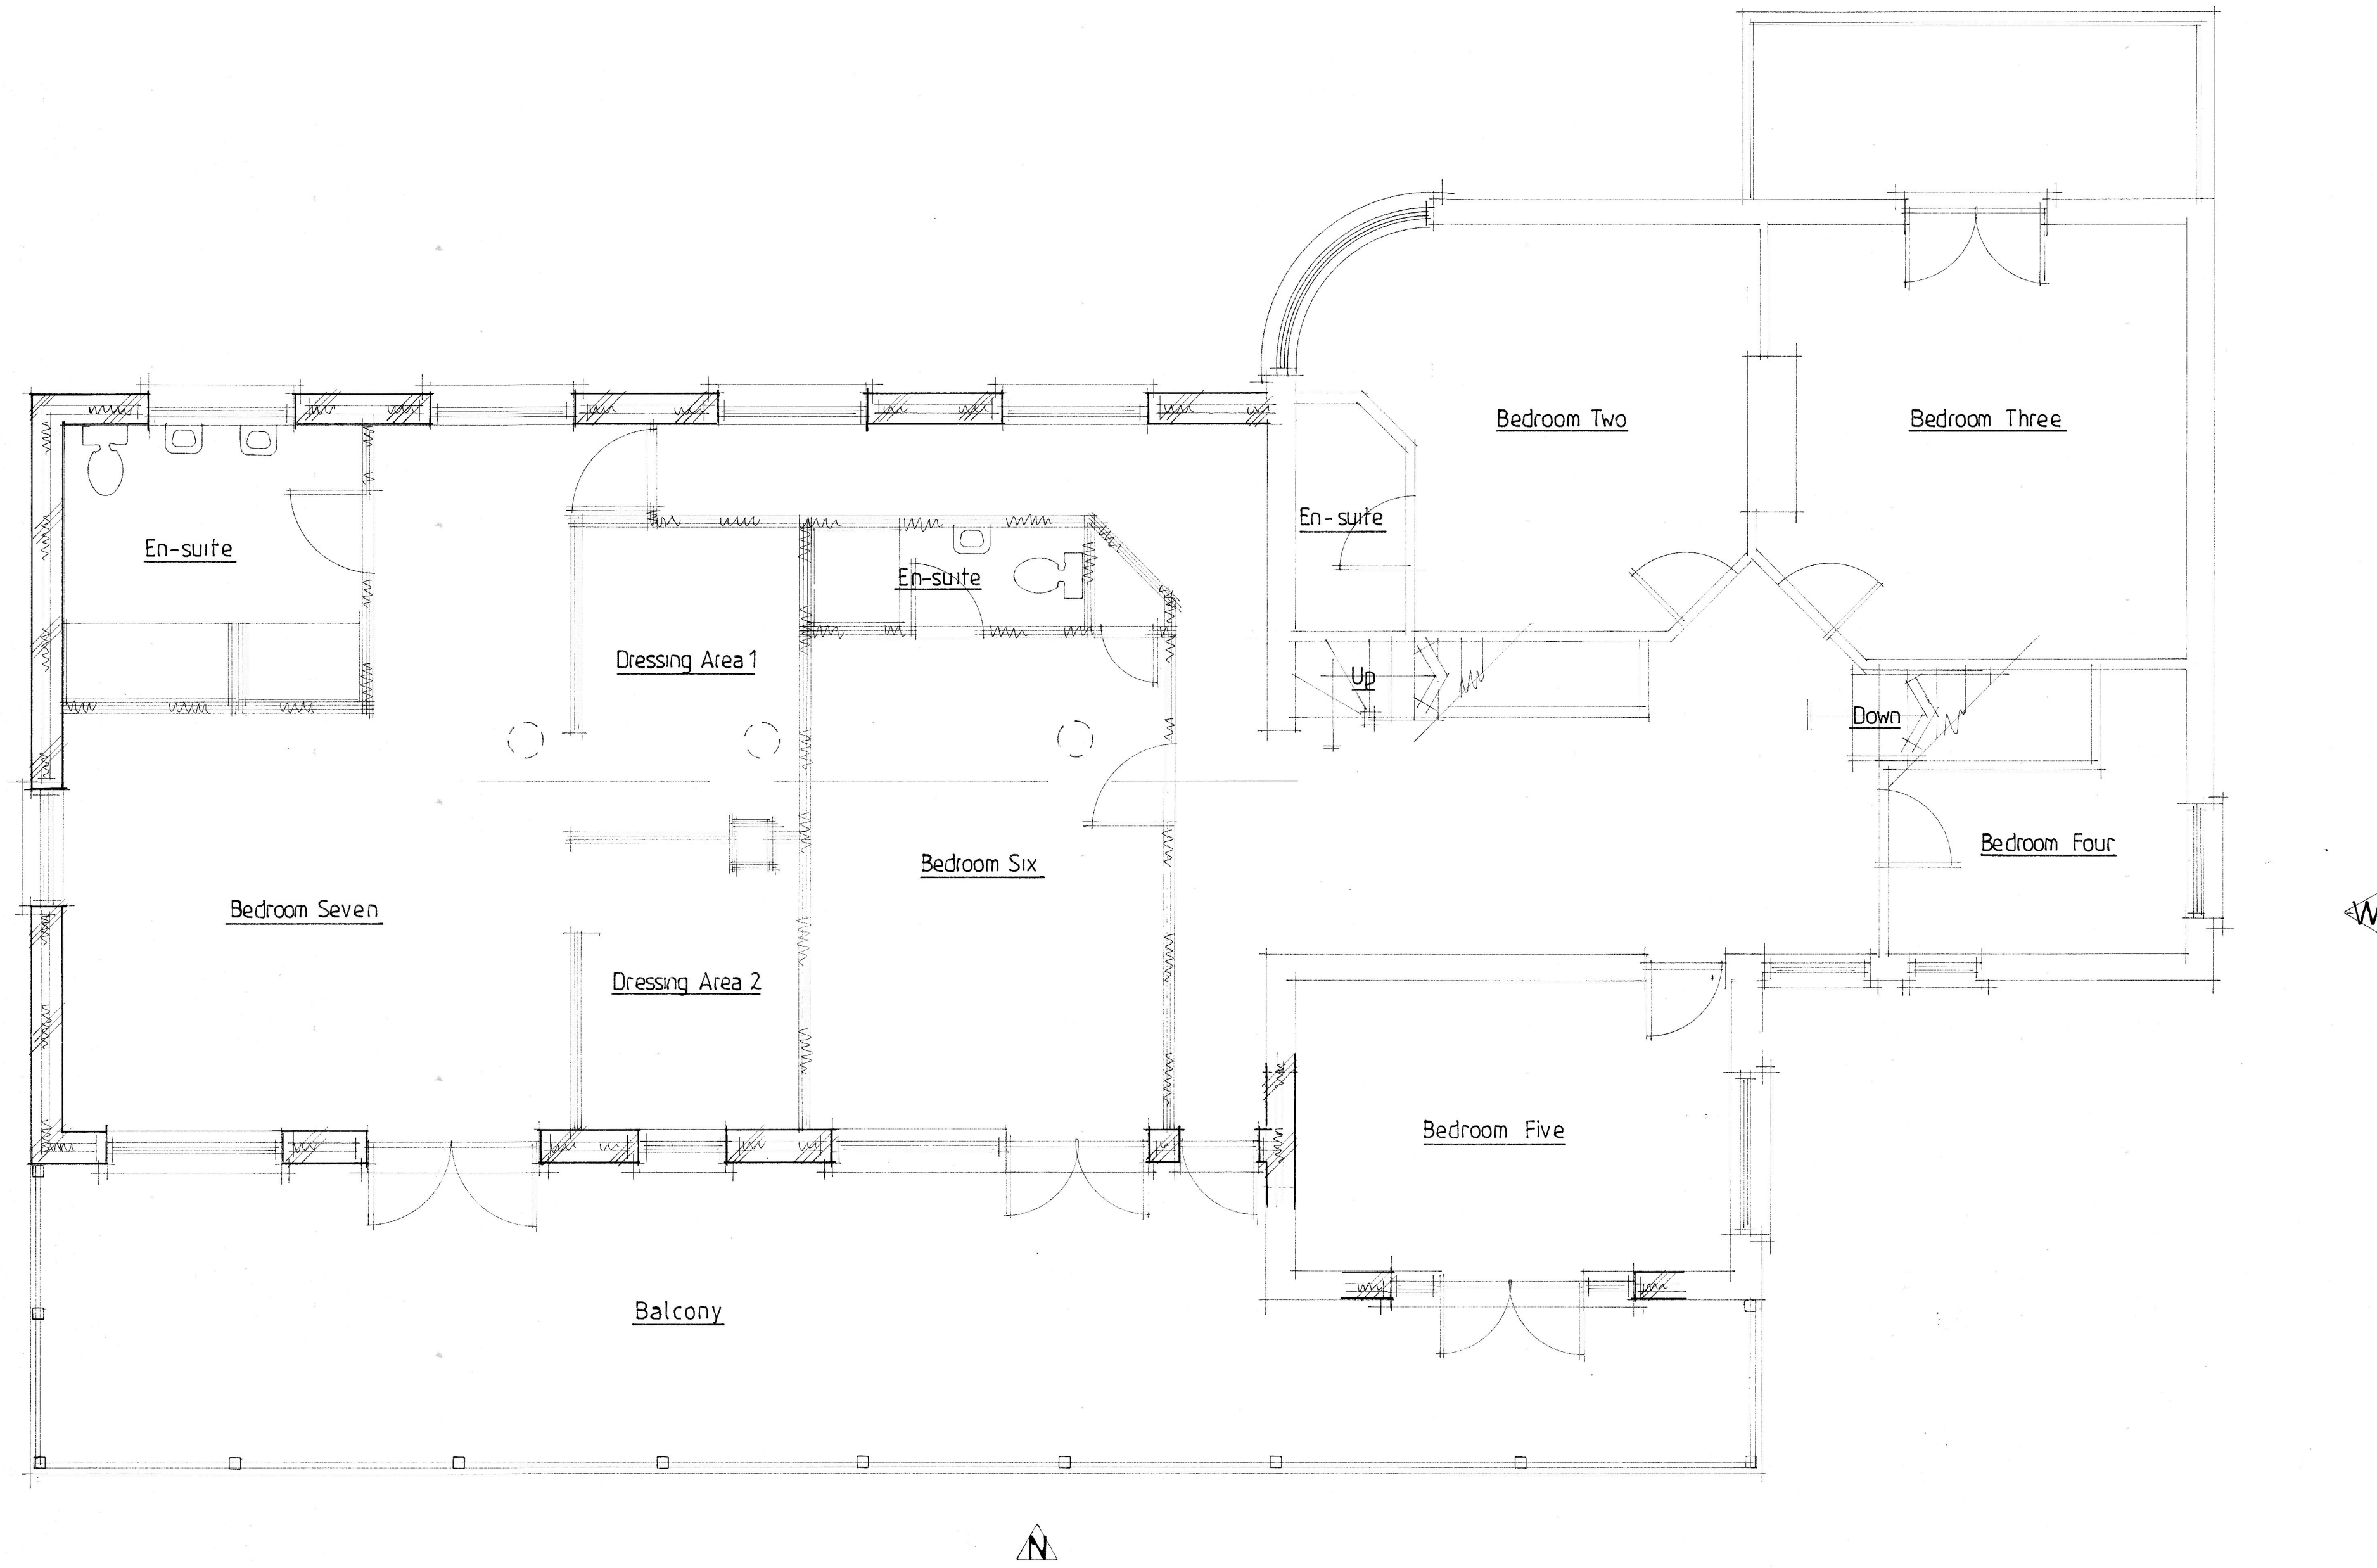

Proposed First Floor Plan. - 1:50

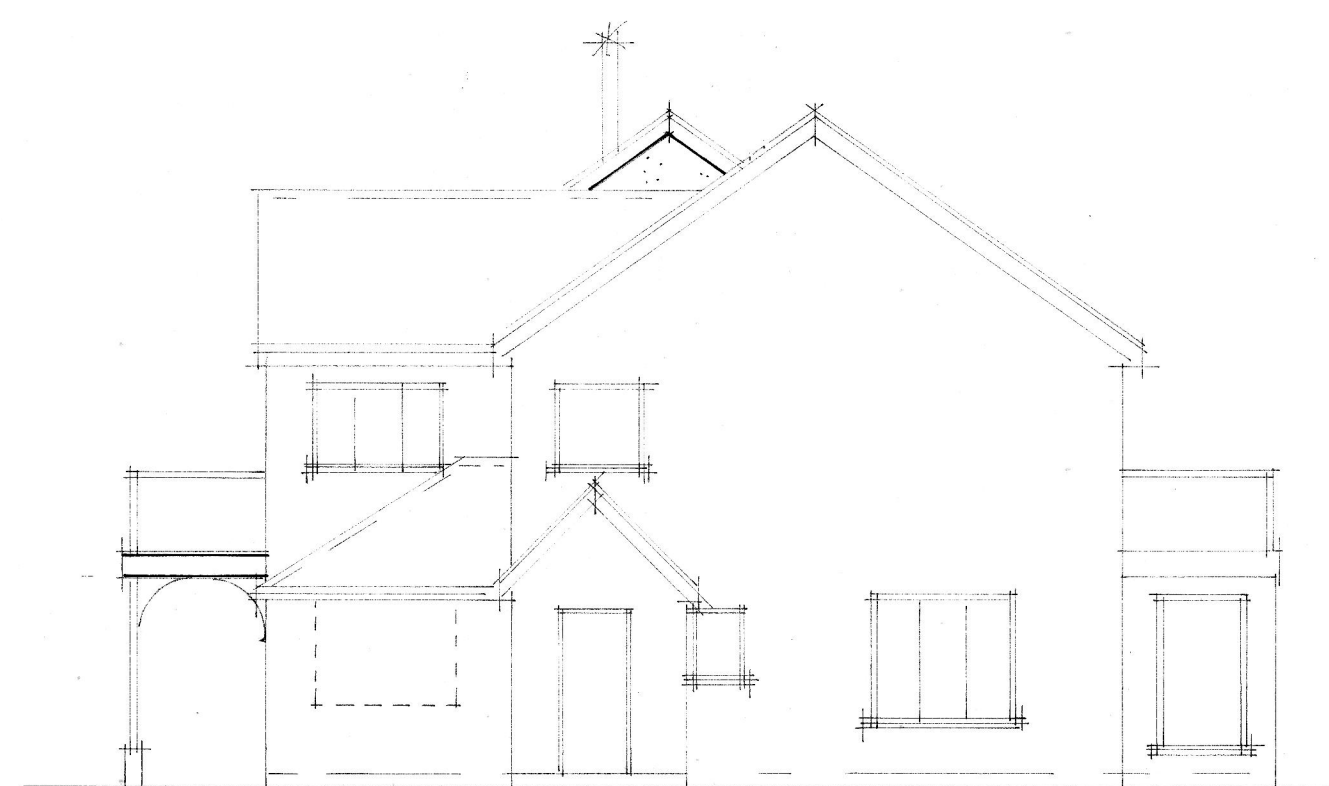

Proposed North Elevation. - 1:100



Proposed West Elevation. - 1:100

A	ASG 2014	NEW SCHEME
	Date	Revision
© copyright		
THORNS-YOUNG ARCHITECTURAL		
THORNS-YOUNG LTD CHARTERED BUILDING CONSULTANTS 232 London Road, North End, Portsmouth PO2 9JQ Tel: (023) 9267 2883 Fax: (023) 9266 3457 Website: www.thornsyoun.co.uk		
Client		
Ms. W. King.		
Job Title		
3 Eastern Road Havant		
Drawing Title PROPOSED: First floor plan & north & west elevations		
Scale 1:50, 1:100 :at A1		
Date aug 2014		Drawn by sa
Drg. No. 7199-14-3.		Rev. A.