



NOTES:
Directions to be checked on site before commencing work. Any discrepancies shall be reported to the architect immediately.
Do not scale from these drawings except for planning purposes. Use figure dimensions only.
Where applicable the drawing is to be read in conjunction with other consultant drawings.

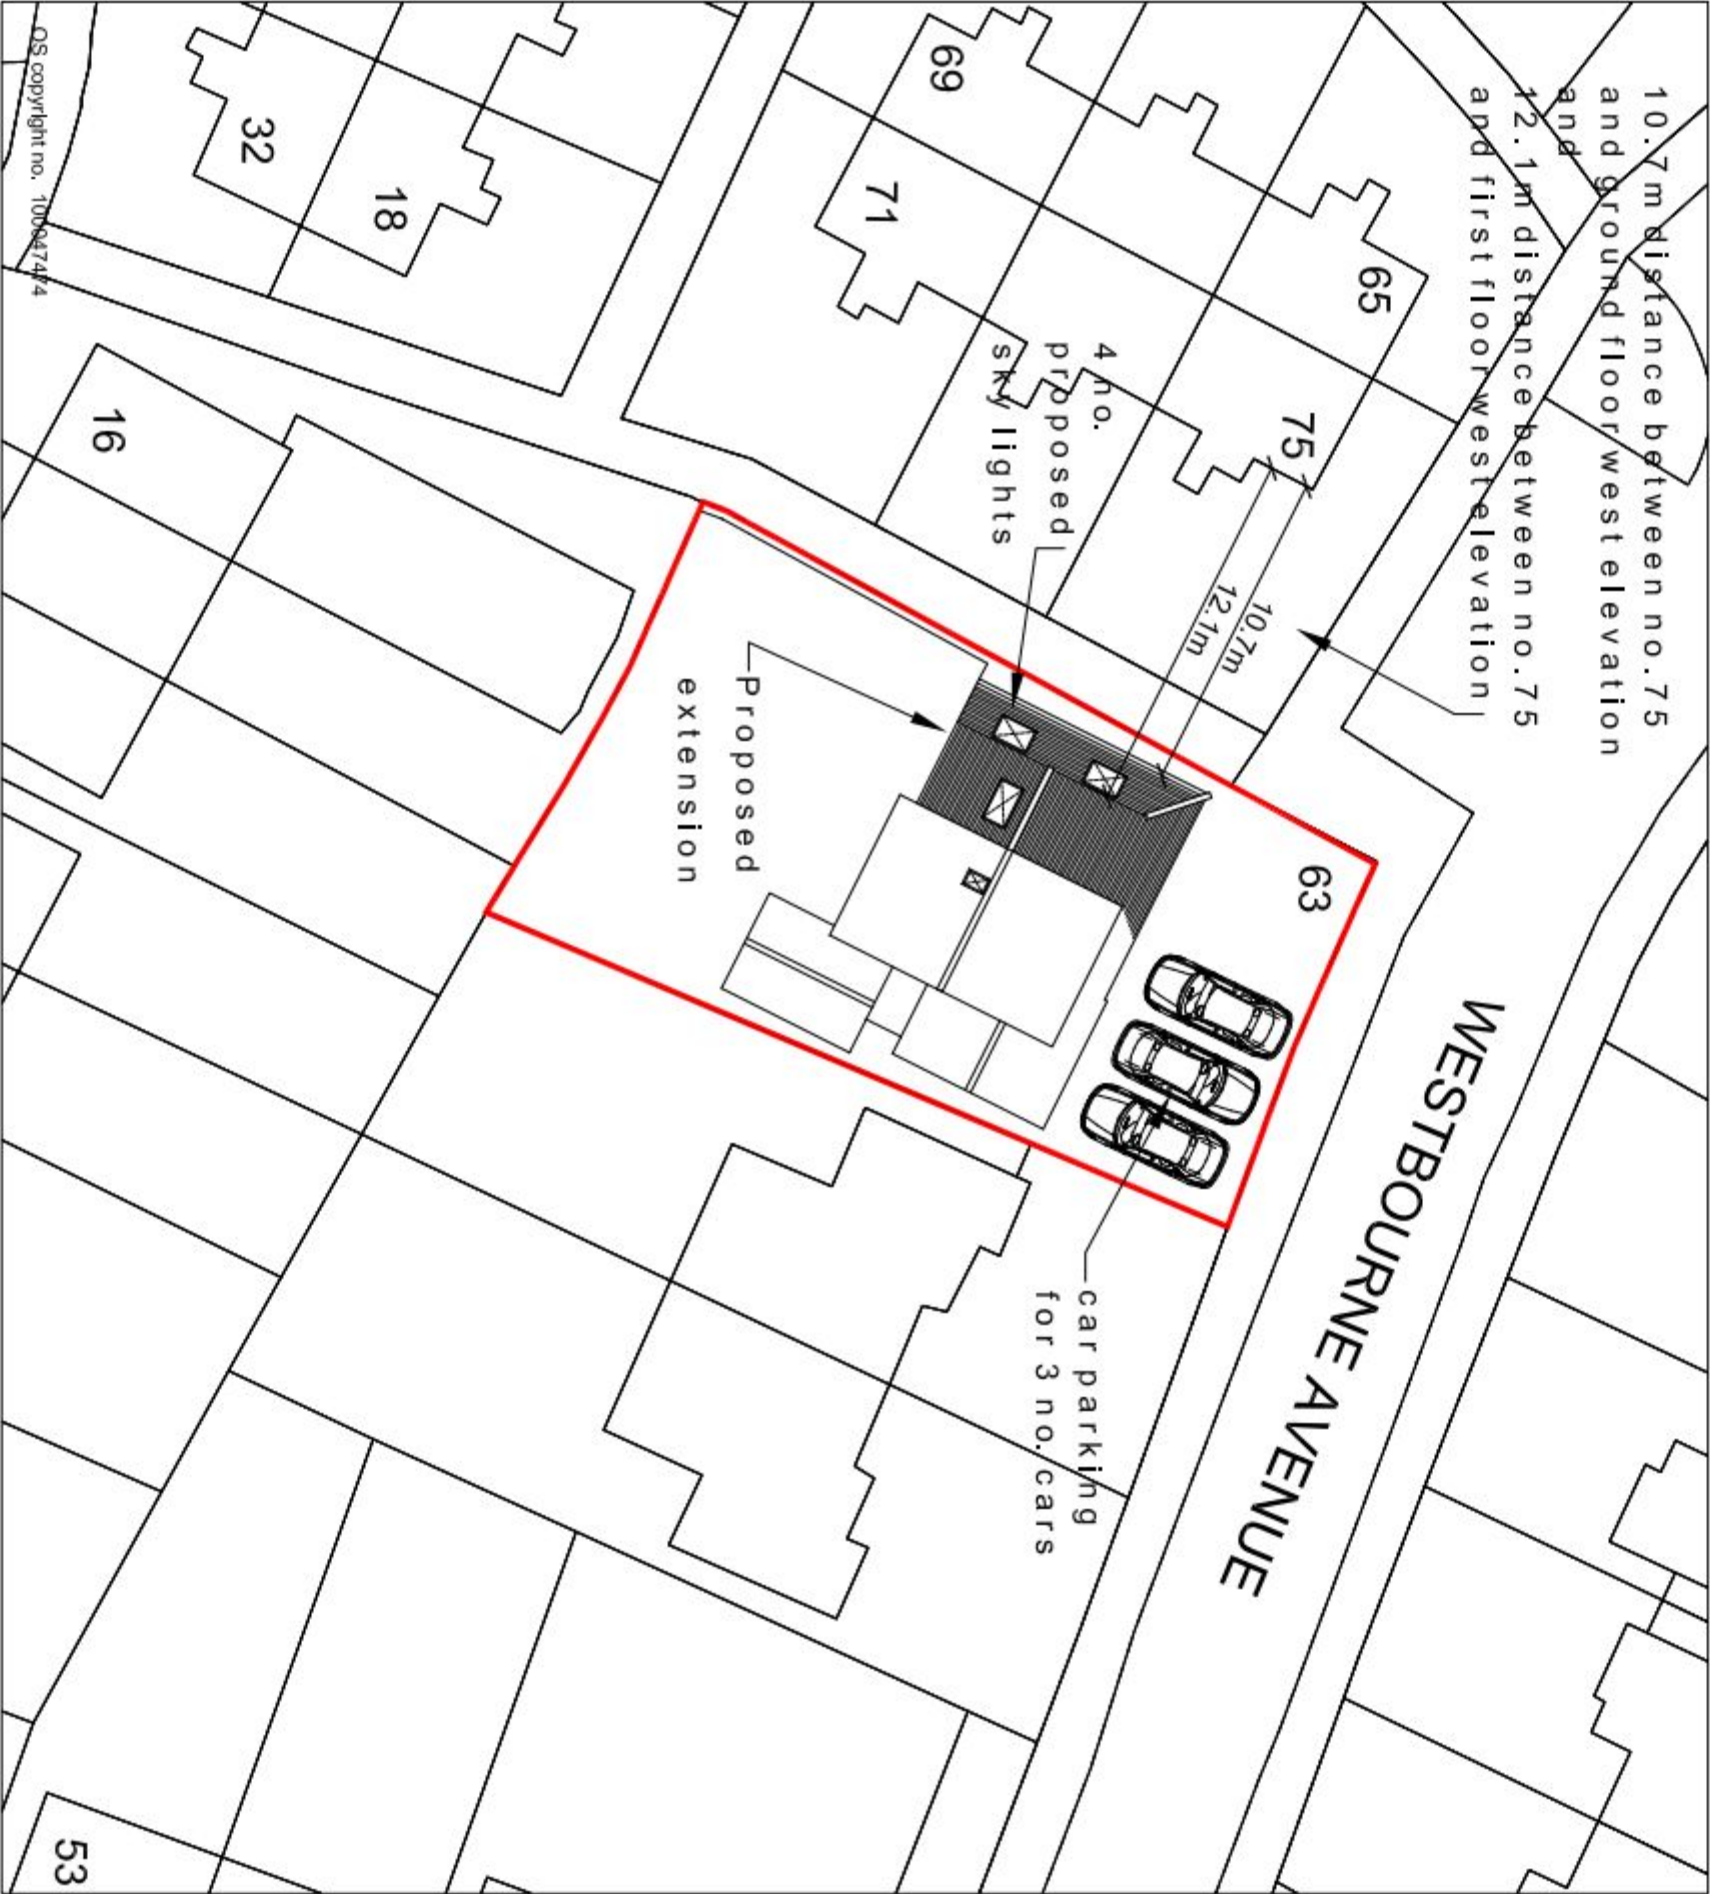

Proposed site plan scale 1:250

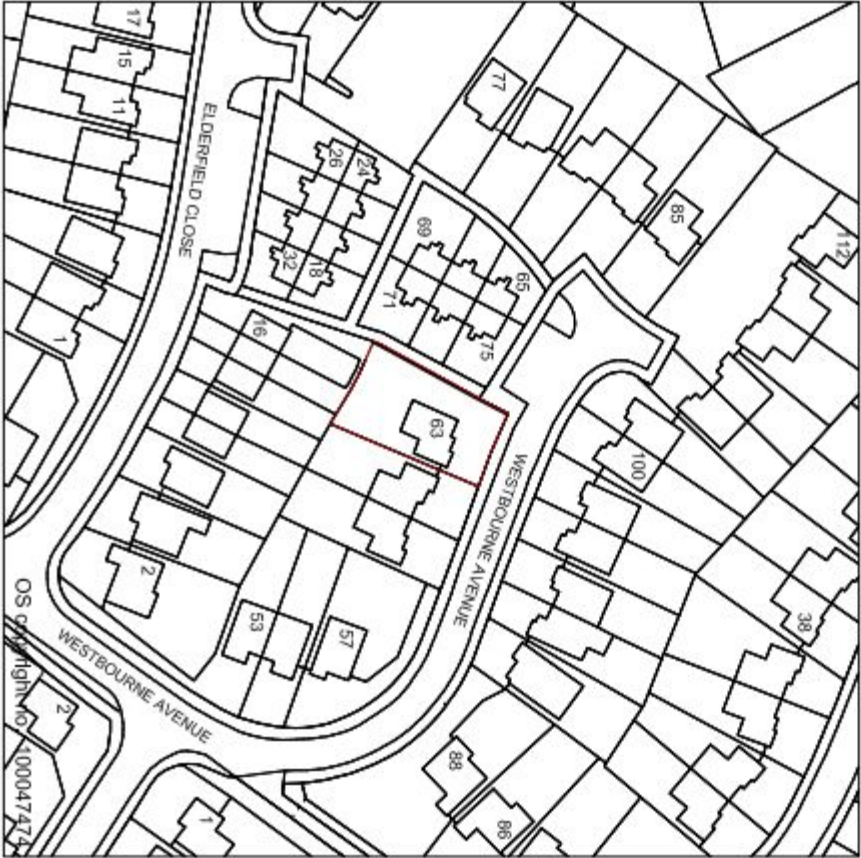

Location plan scale 1:1250



TEL: 01243 373620 M: 07769904282
E: jimmy@jb-architecture.co.uk
Web: www.jb-architecture.co.uk

JIMMY BESSANT ARCHITECTURE

NO.	DATE	DESCRIPTION	BY	CHKD.
1	10/01/14	Site plan for the proposed extension	JB	JB

For
MR & MRS WALSH
Project
**PROPOSED SIDE EXTENSION
AT 63 WESTBOURNE AVENUE
EMSWORTH
PO10 7QJ**

TITLE
SITE AND LOCATION PLAN

Date	Drawn	Scale	Checked
14/1/2014	JB	As shown on A3	-
Job Number	Drawing Number	Revision	FL0014
41	A		