

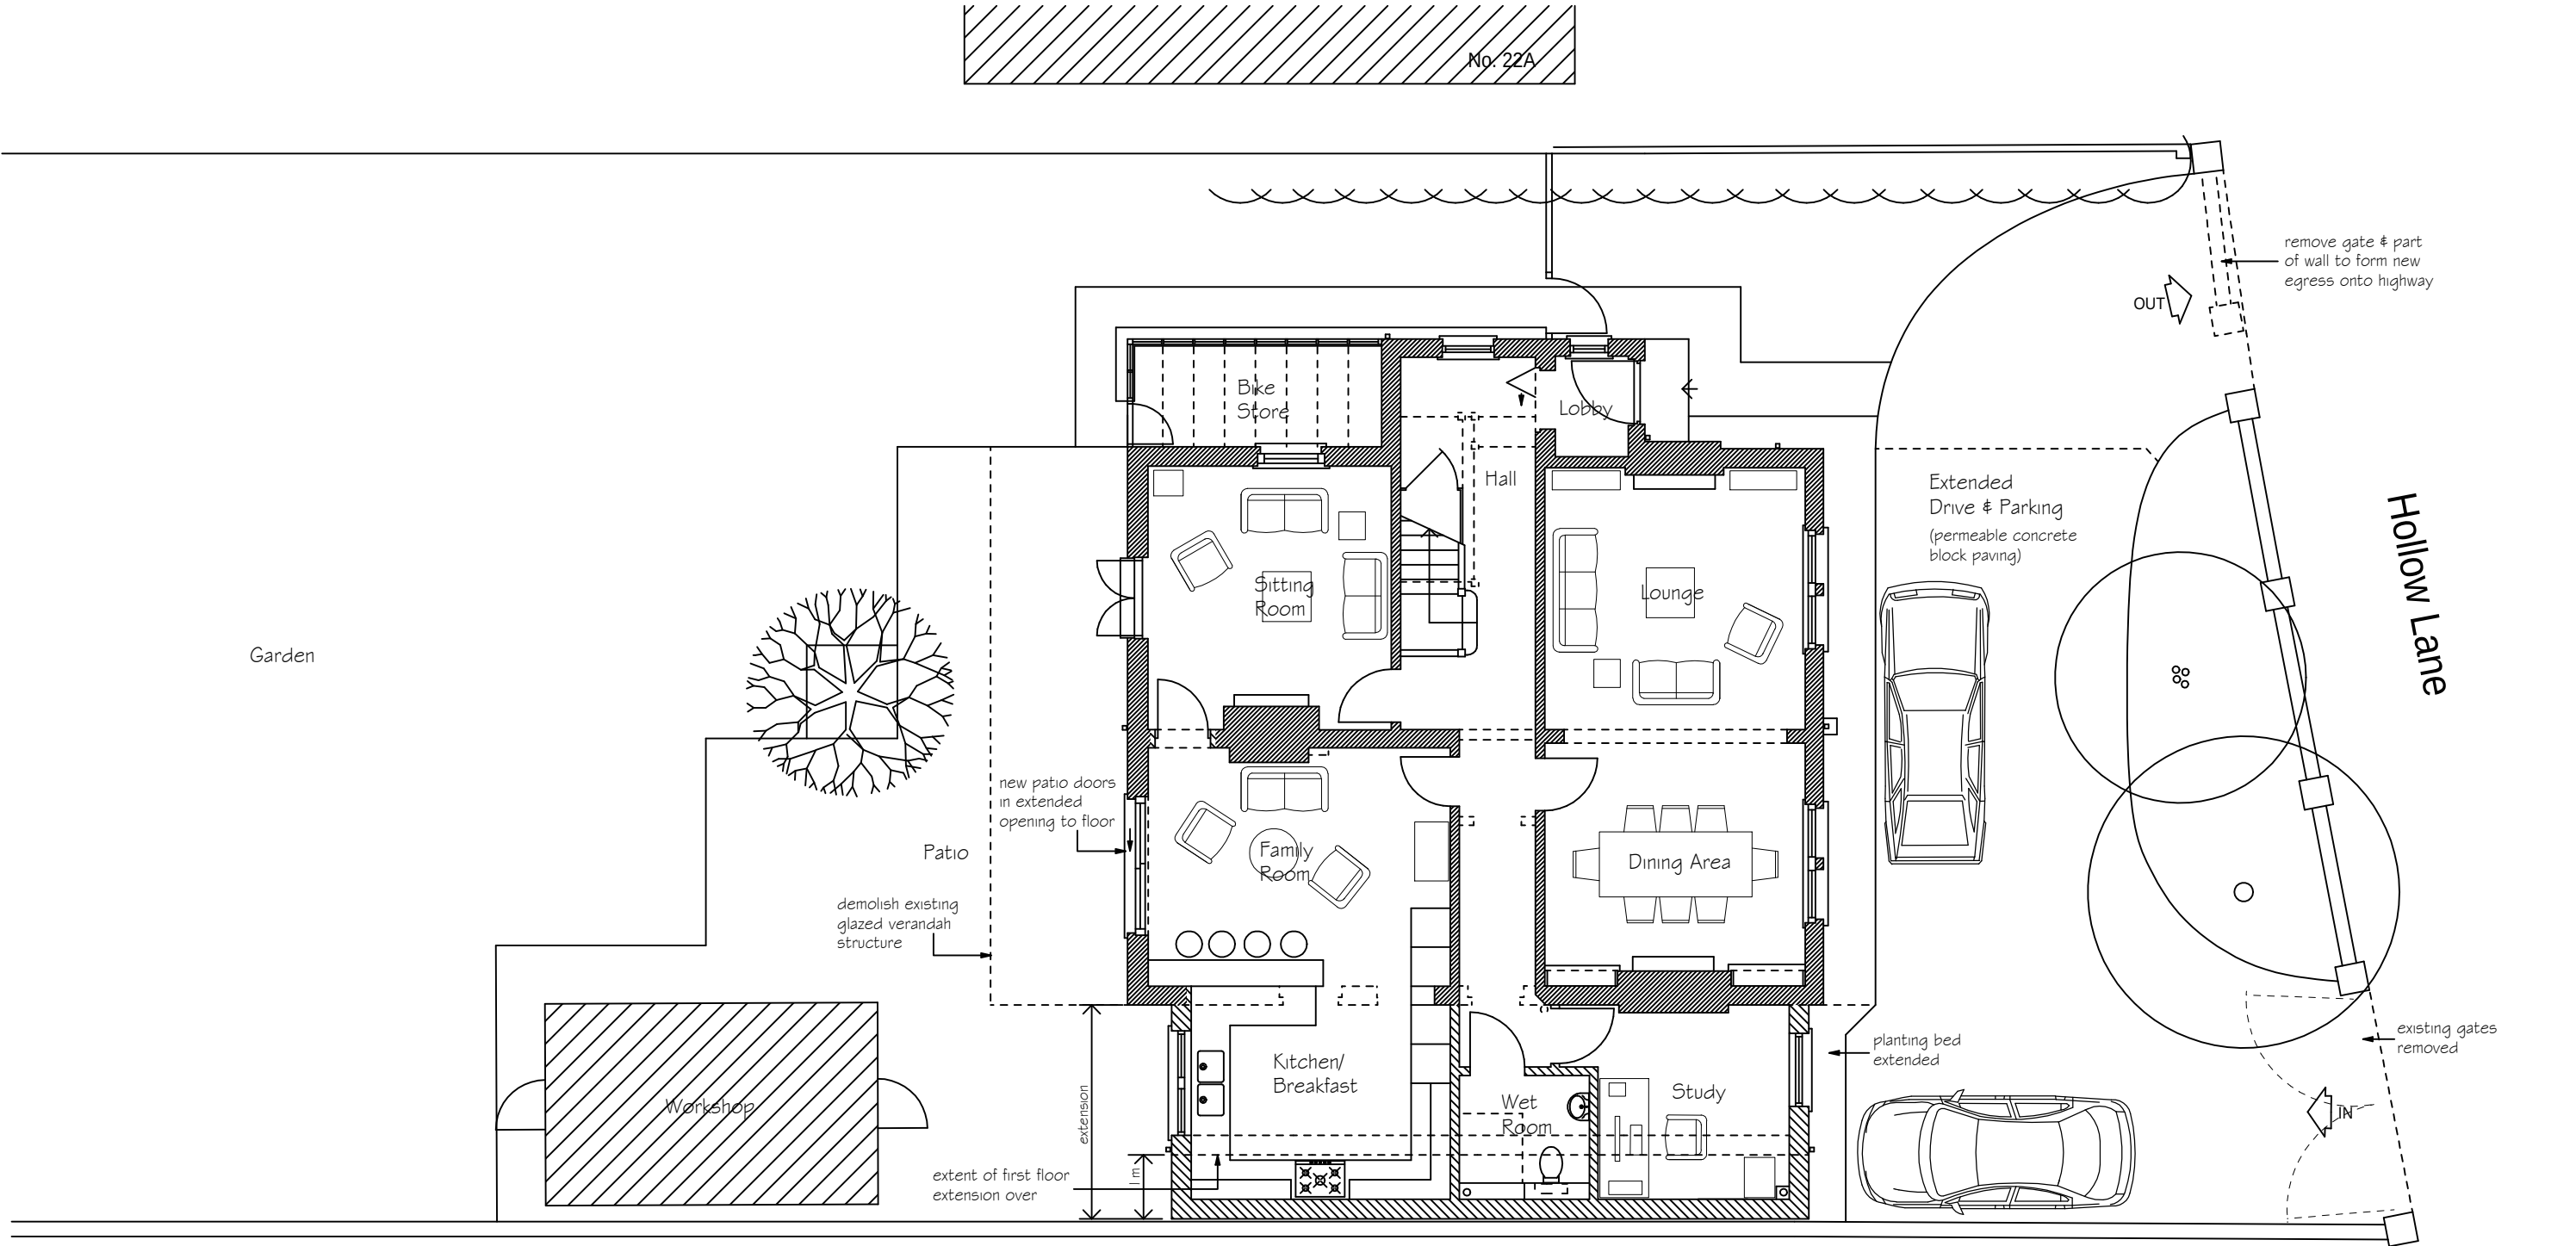


 

Proposed Ground Floor Plan

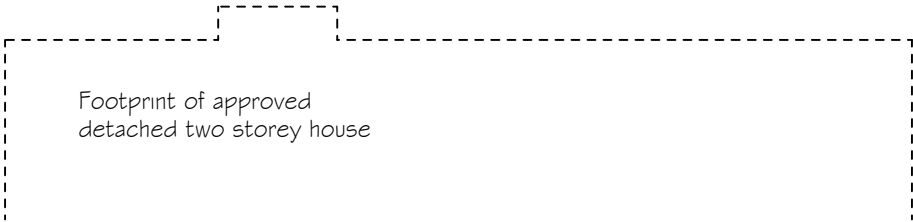

B - First floor to extension reduced in width (1m from east wall to ground floor extension). 20-02-14
A - First floor to extension reduced in width (1m from east boundary). 18-02-14
revisions date

This drawing is the copyright of the Architect and must not be reproduced without permission, except by the Local Planning Authority for planning purposes. Figured dimensions to be taken in preference to scaled. Dimensions to be checked on site before work commences. No deviation from this drawing will be permitted without the prior written consent of the Architect. Ground floor slabs, foundations, structure, etc., and all work below ground is shown provisionally and inspection of ground conditions is essential prior to work commencing. Reassessment is essential when the ground conditions are apparent and redesign may be necessary in the light of soil conditions found. The responsibility for establishing the soil and subsoil conditions rests with the Contractor.	drawing	drawing no.	rev.	date	scale(s)	sheet size
	PROPOSED GROUND FLOOR PLAN	21305/202	B	JAN 2014	1:100	A3
	project	client MR. M. STOCKS				
PROPOSED TWO STOREY SIDE EXTENSION & ALTERATIONS, 22 HOLLOW LANE HAYLING ISLAND, HAMPSHIRE PO11 9EX		Jeffrey Douglas Chartered Architect 60a Sinah Lane Hayling Island Hampshire PO11 0HH Tel: (023) 9246 8889 E-mail: jdo@jeffreydouglas.co.uk				