




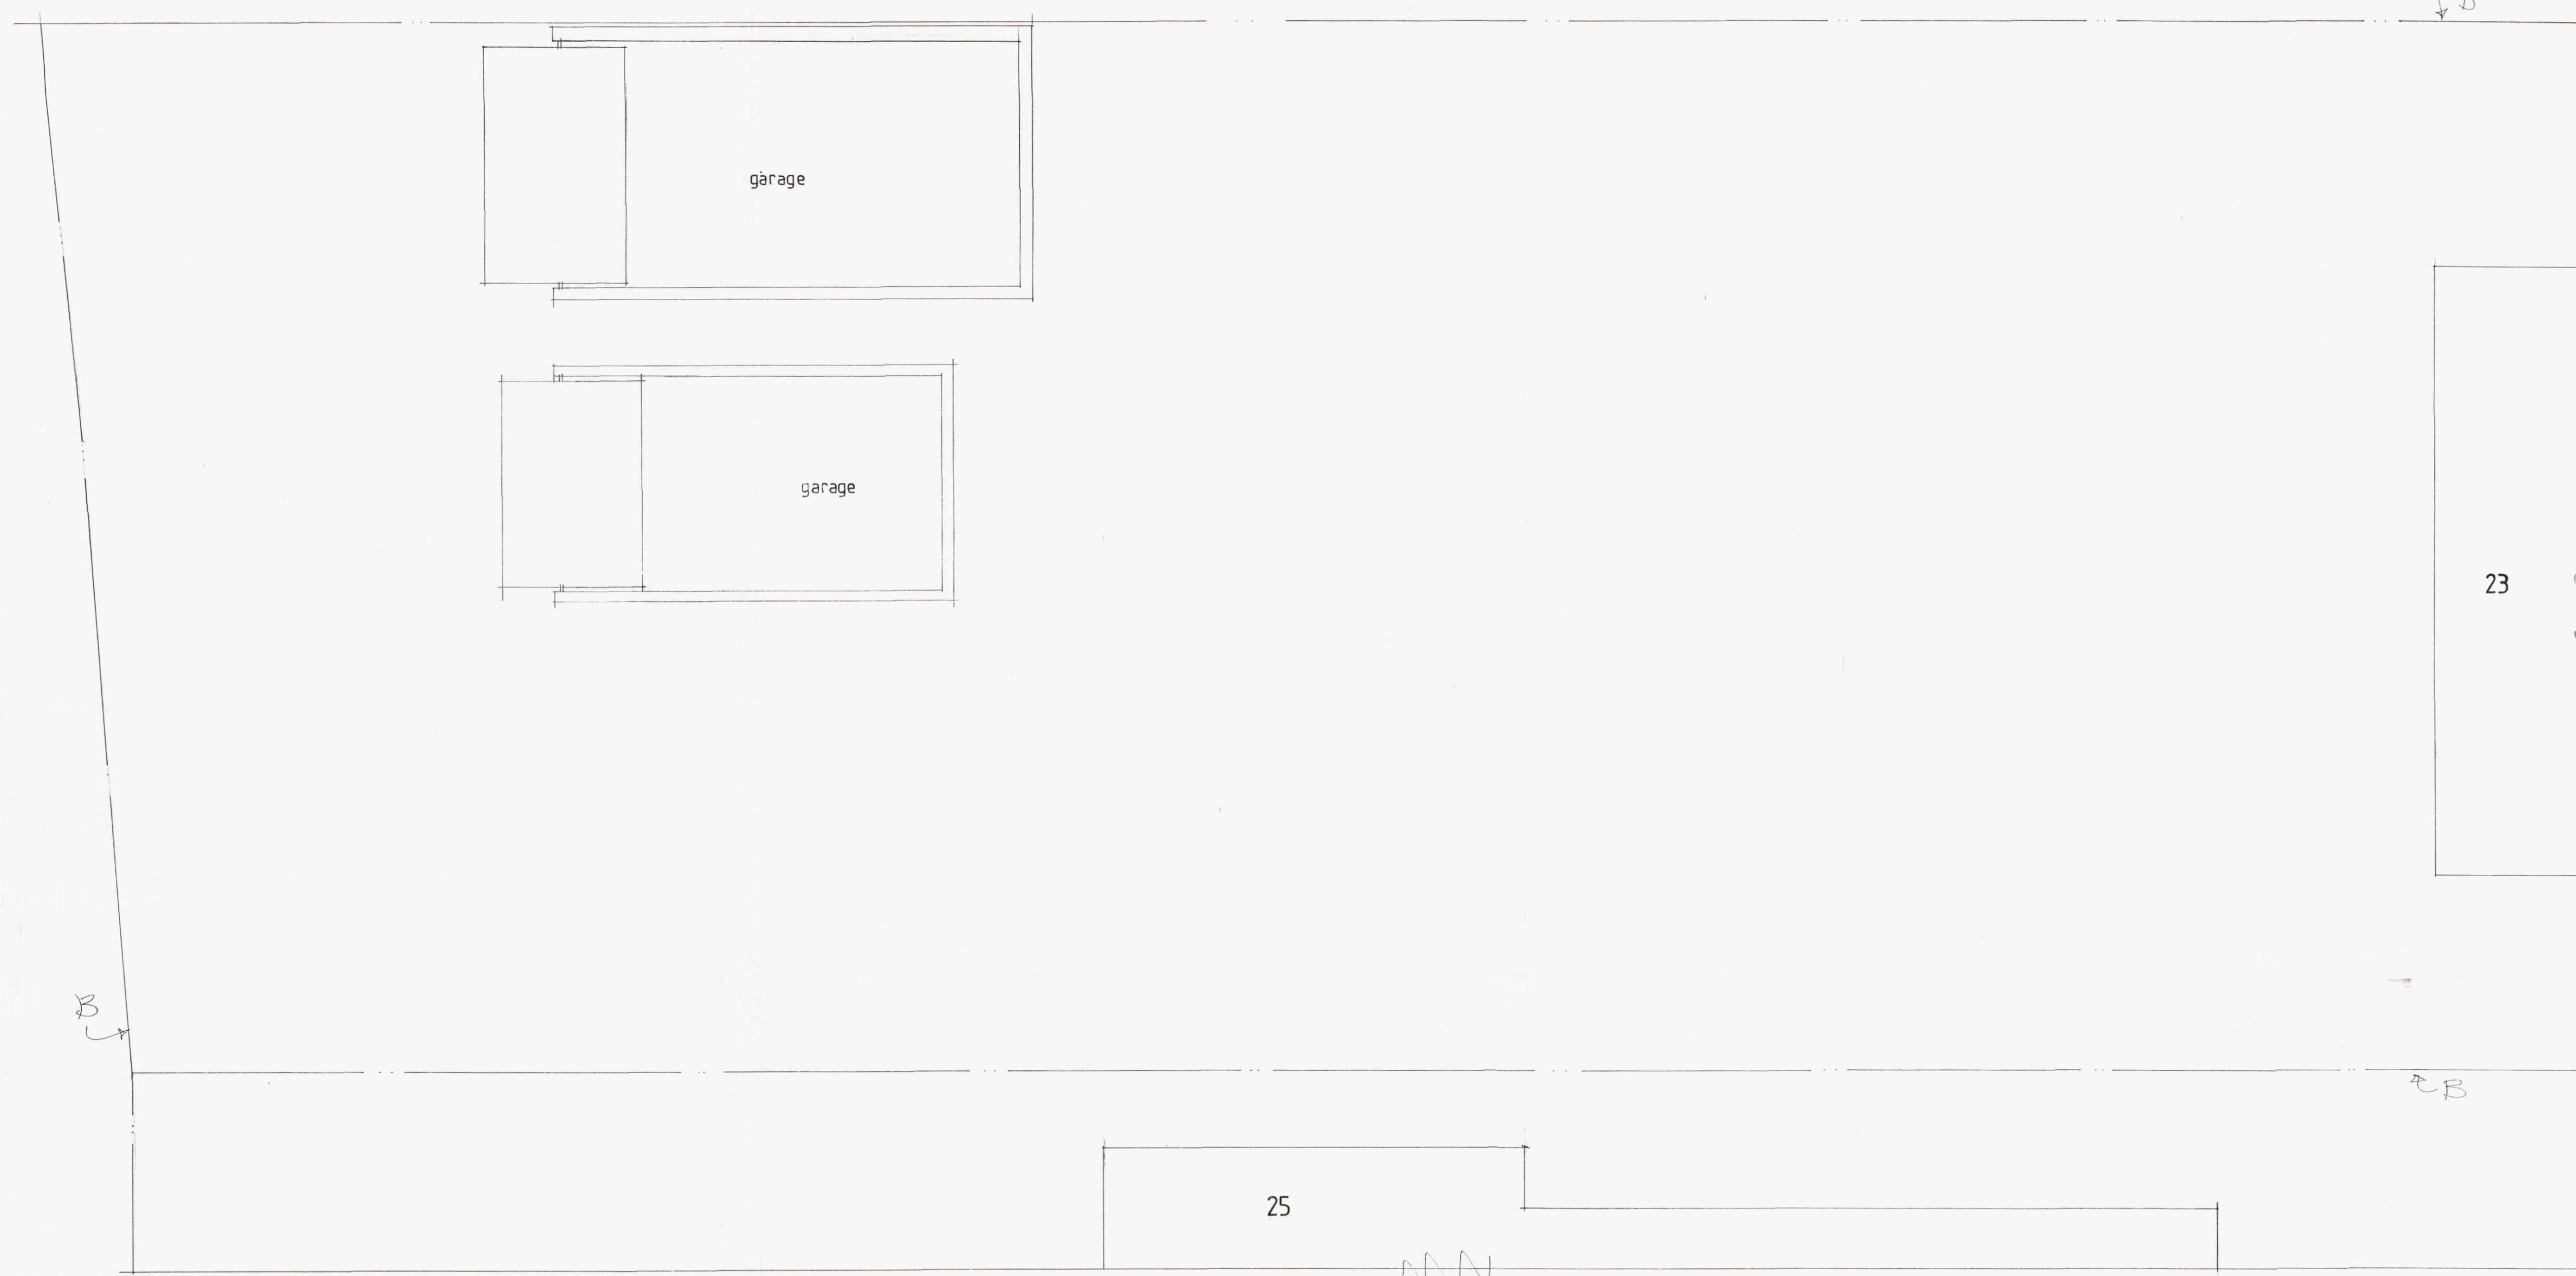


Existing Ground Floor

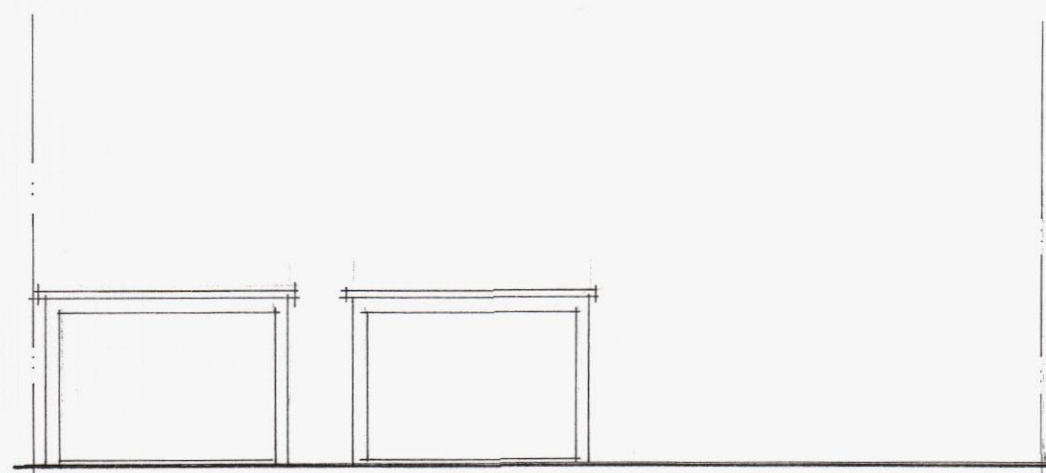


Front Elevation

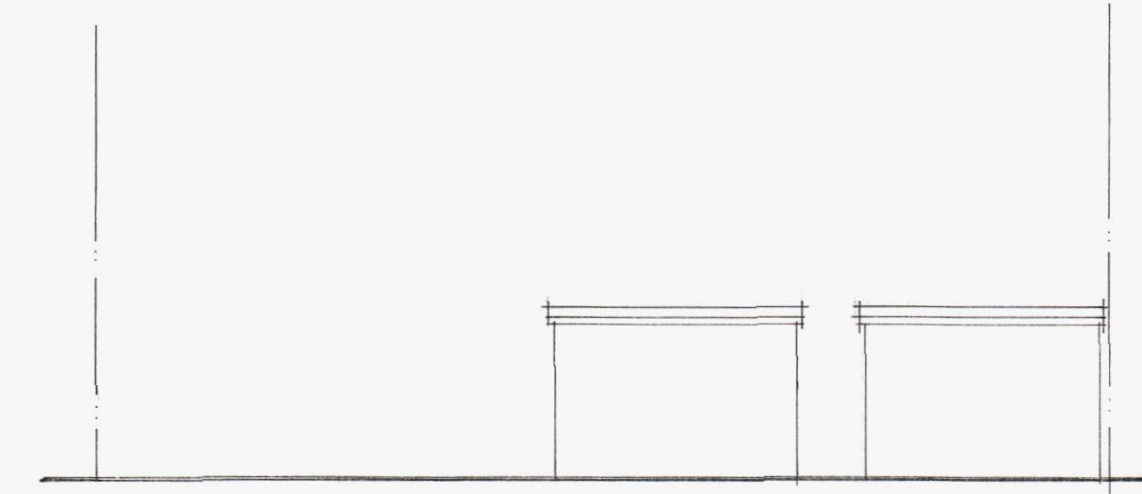

Rear Elevation

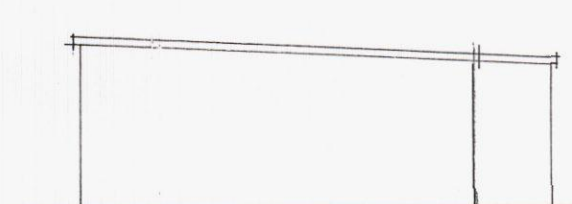


Side Elevation

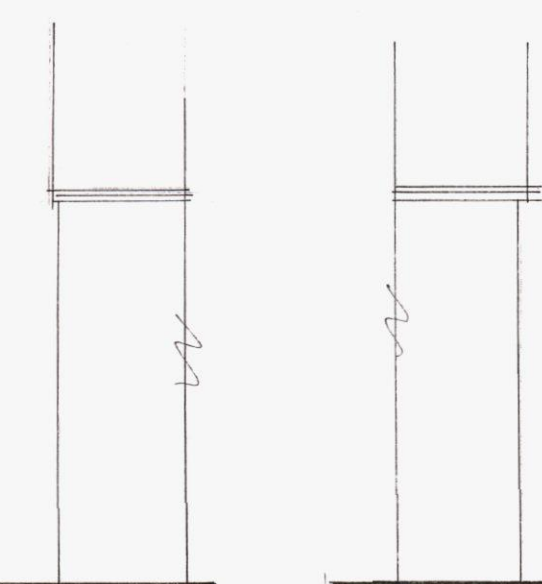


Side Elevation

A	FEB 2013	PLANNING DRAWINGS
Date		Revision
© copyright		
THORNS-YOUNG ARCHITECTURAL THORNS-YOUNG LTD CHARTERED BUILDING CONSULTANTS 232 London Road, North End, Portsmouth PO2 9JQ Tel: (023) 9267 2883 Fax: (023) 9266 3457 Website: www.thornsyong.co.uk		
Client		
Mr Tremorin		
Job Title		
23 Webb Lane		
Drawing Title		
Existing drawings		
Scale 1:100 1:50		
Date	JAN 2013	Drawn by RN
Dwg. No.	6008-13-1	Rev. A



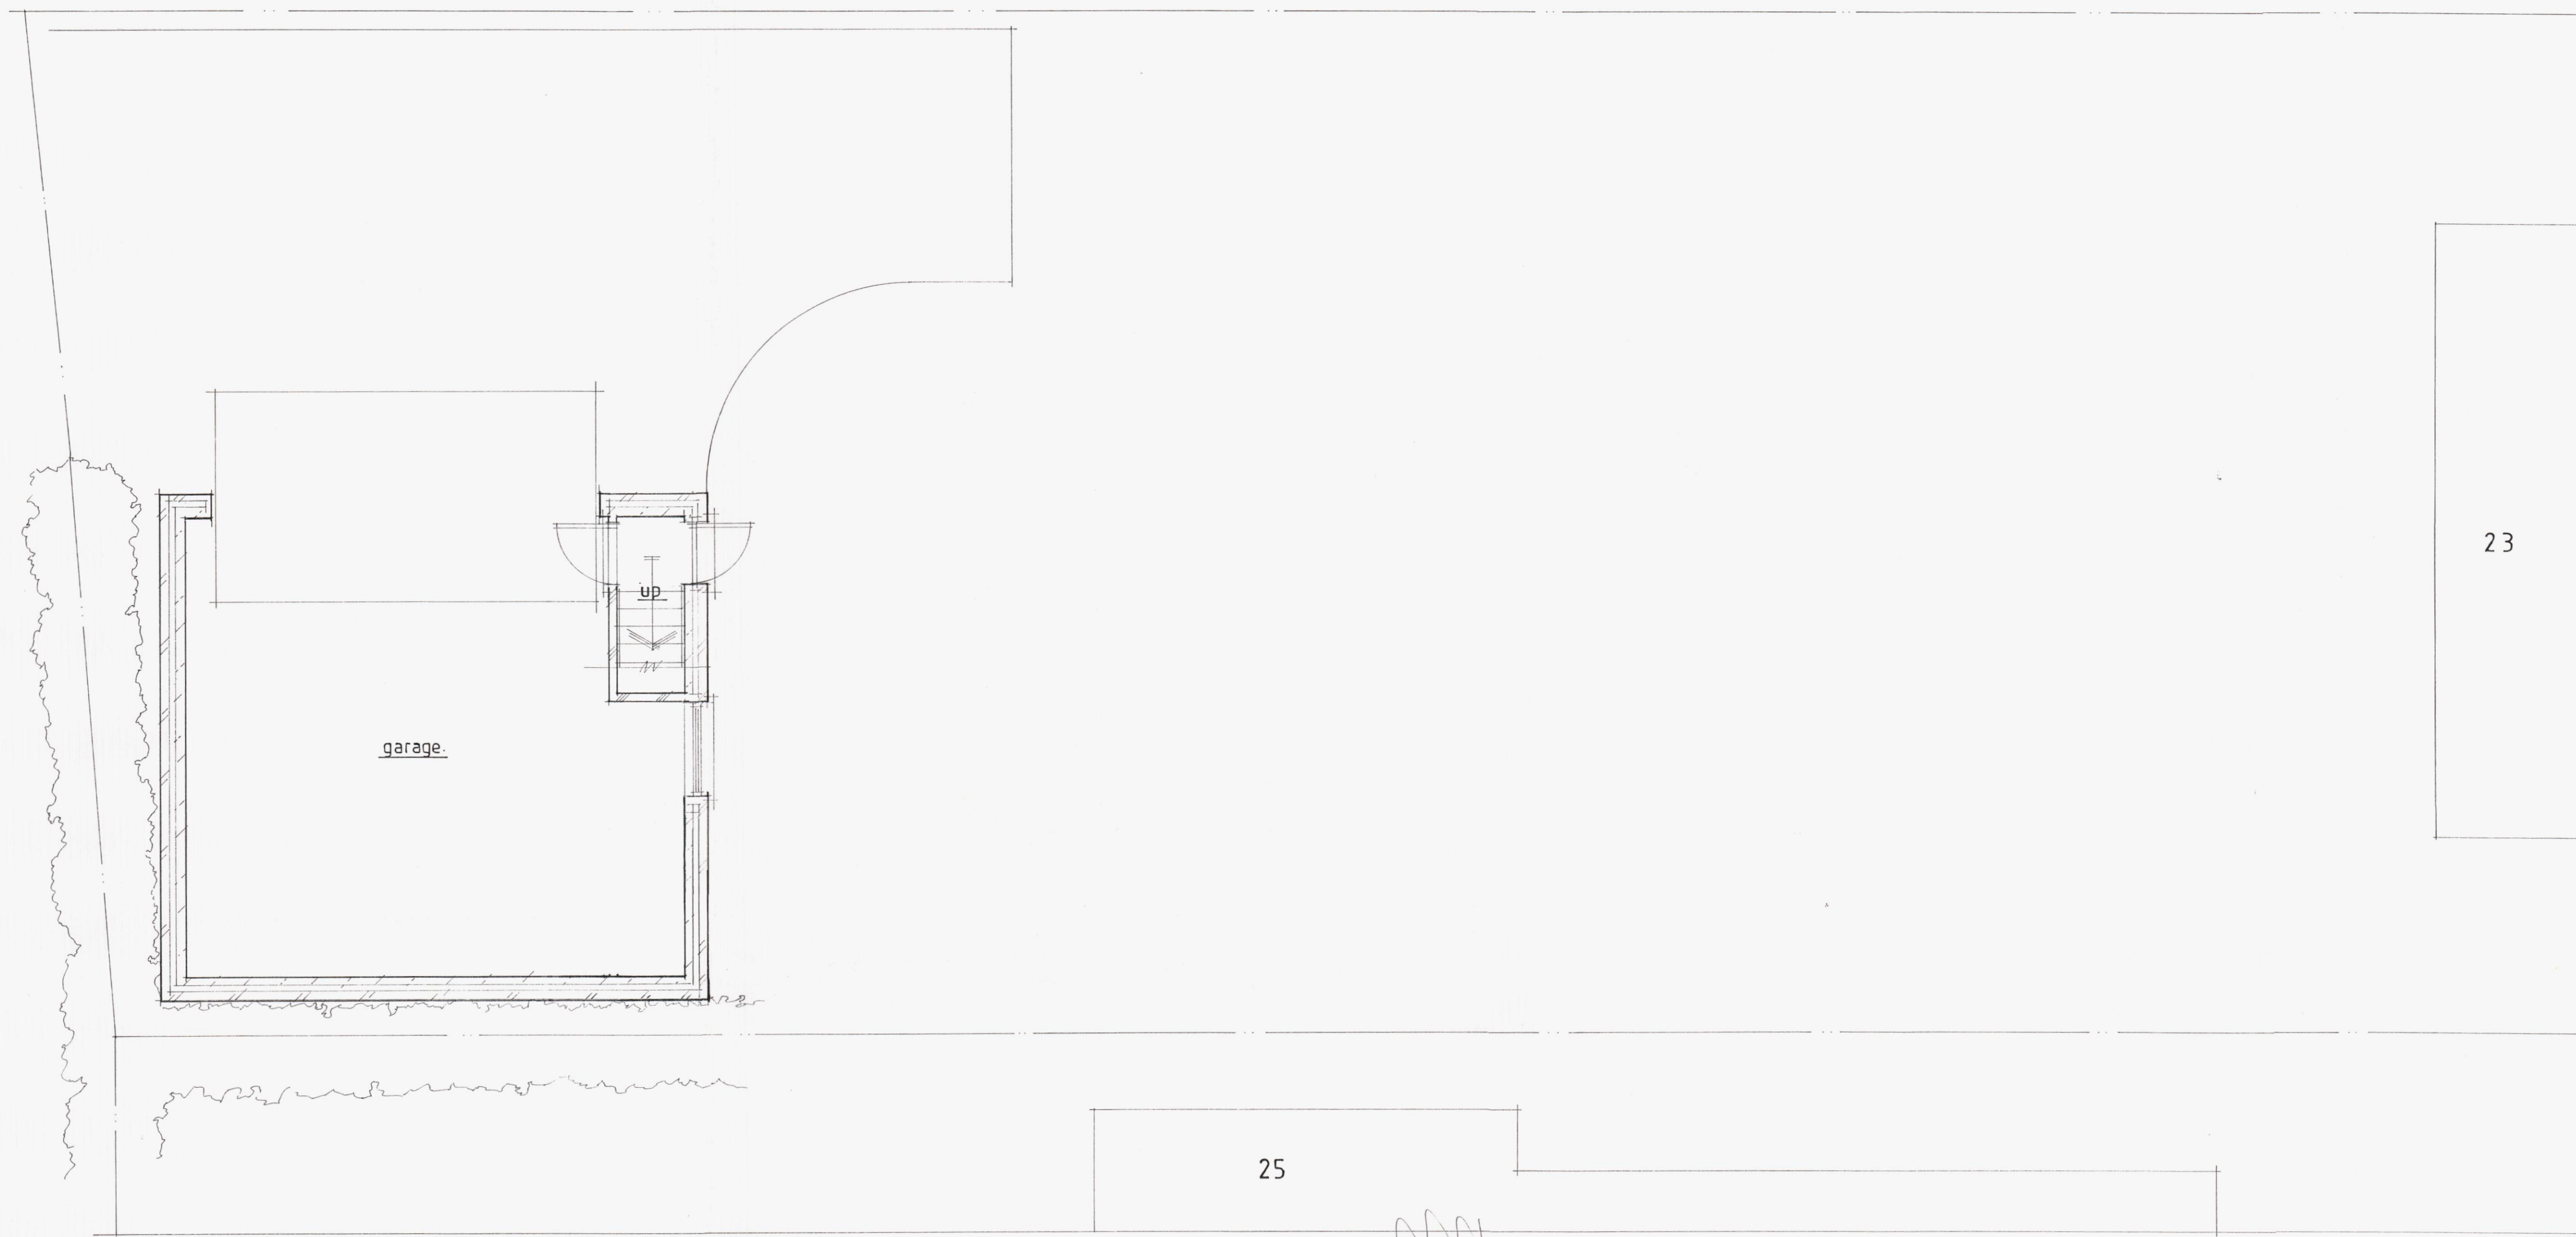

Proposed Ground Floor Plan

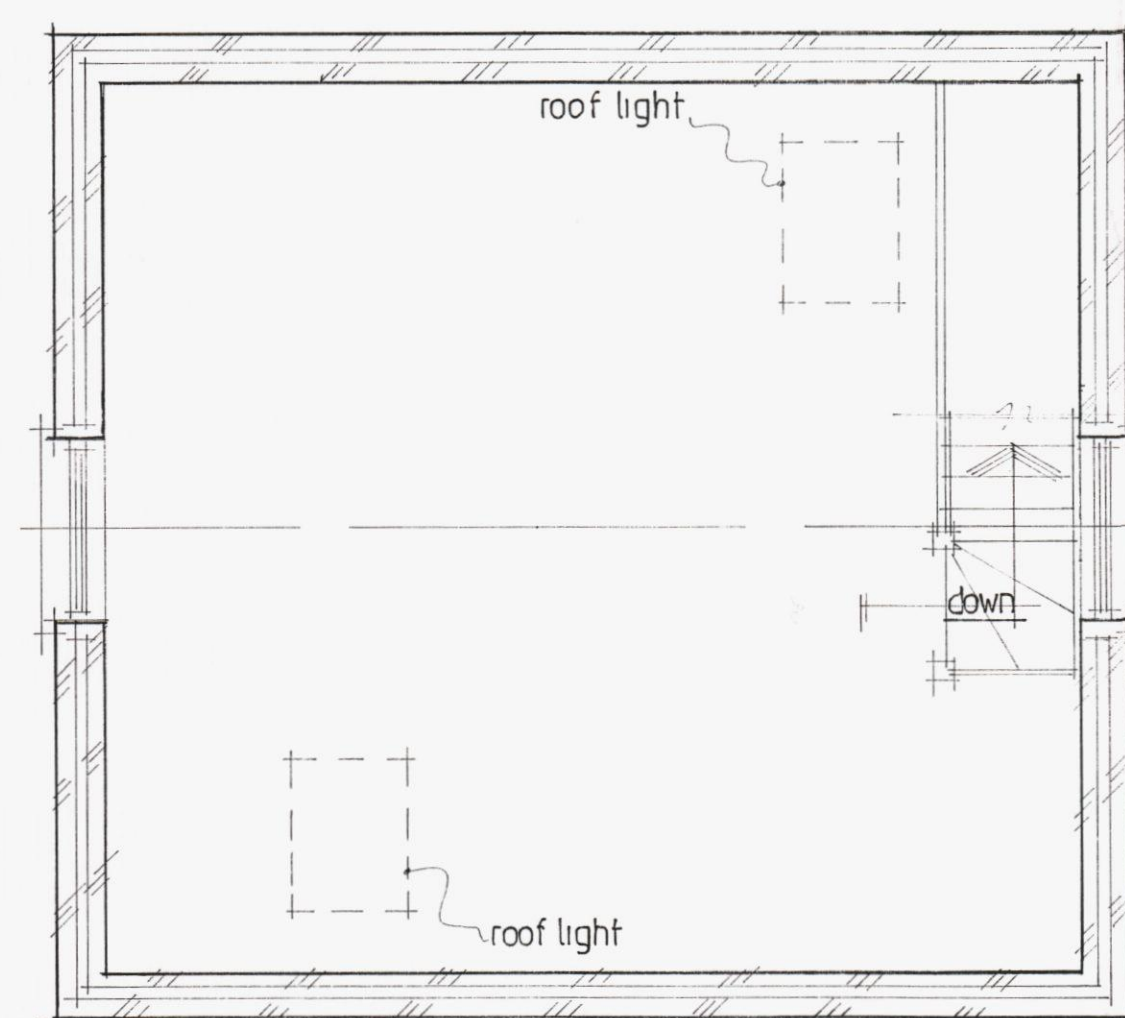


Proposed First Floor Plan




Front Elevation



Rear Elevation

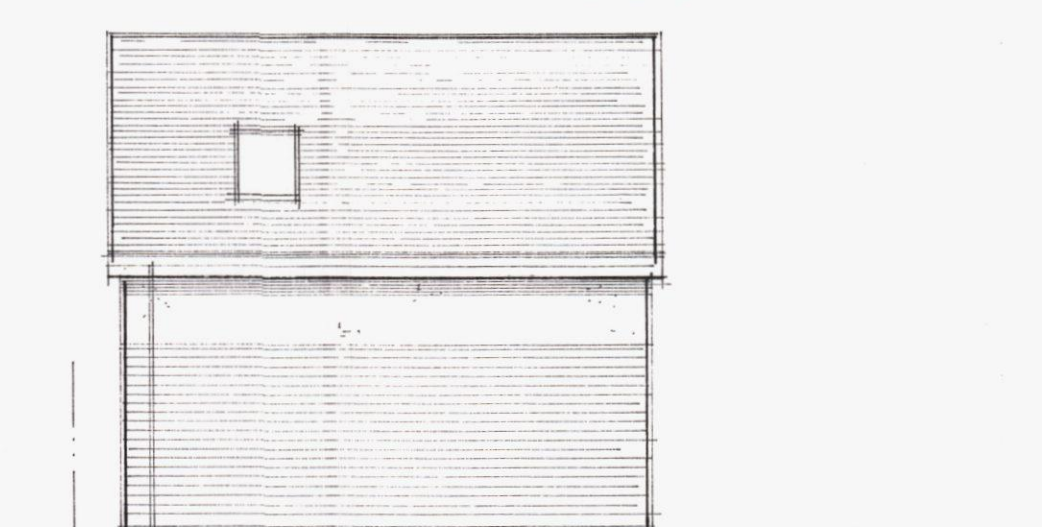

Side Elevation

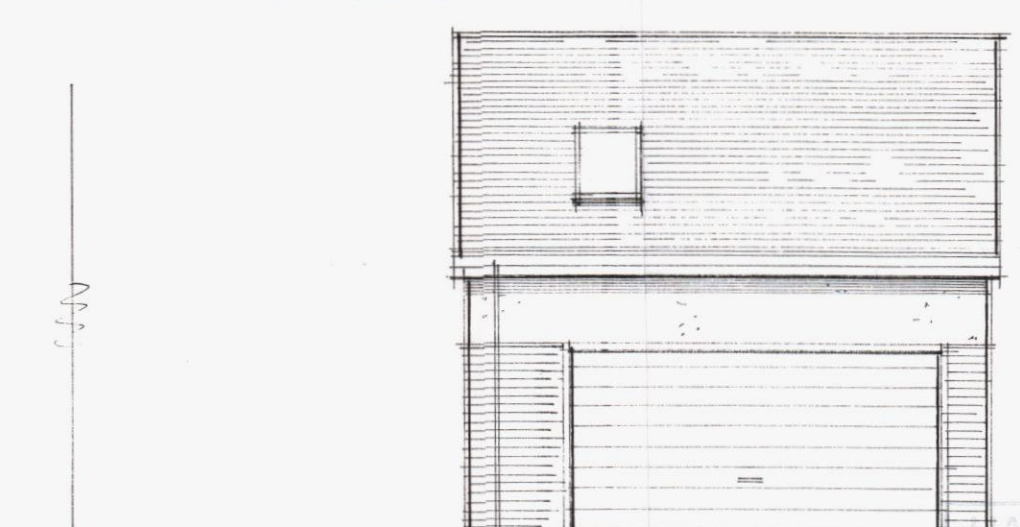

Side Elevation

B	FEB 2013	CLIENT AMENDMENTS
A	FEB 2013	PLANNING DRAWINGS
	Date	Revision

© copyright

THORNS-YOUNG
ARCHITECTURAL

THORNS-YOUNG LTD
CHARTERED BUILDING CONSULTANTS
232 London Road North End, Portsmouth PO2 9LQ
Tel: (023) 9267 2883 Fax: (023) 9266 1157
Website: www.thornsyong.co.uk

Client

Mr Tremorin

Job Title

23 Webb Lane

Drawing Title

Proposed drawings

Scale 1:100 1:50

Date JAN 2013 Drawn by RN

Orig. No.	6008-13-2	Rev.	A
-----------	-----------	------	---