


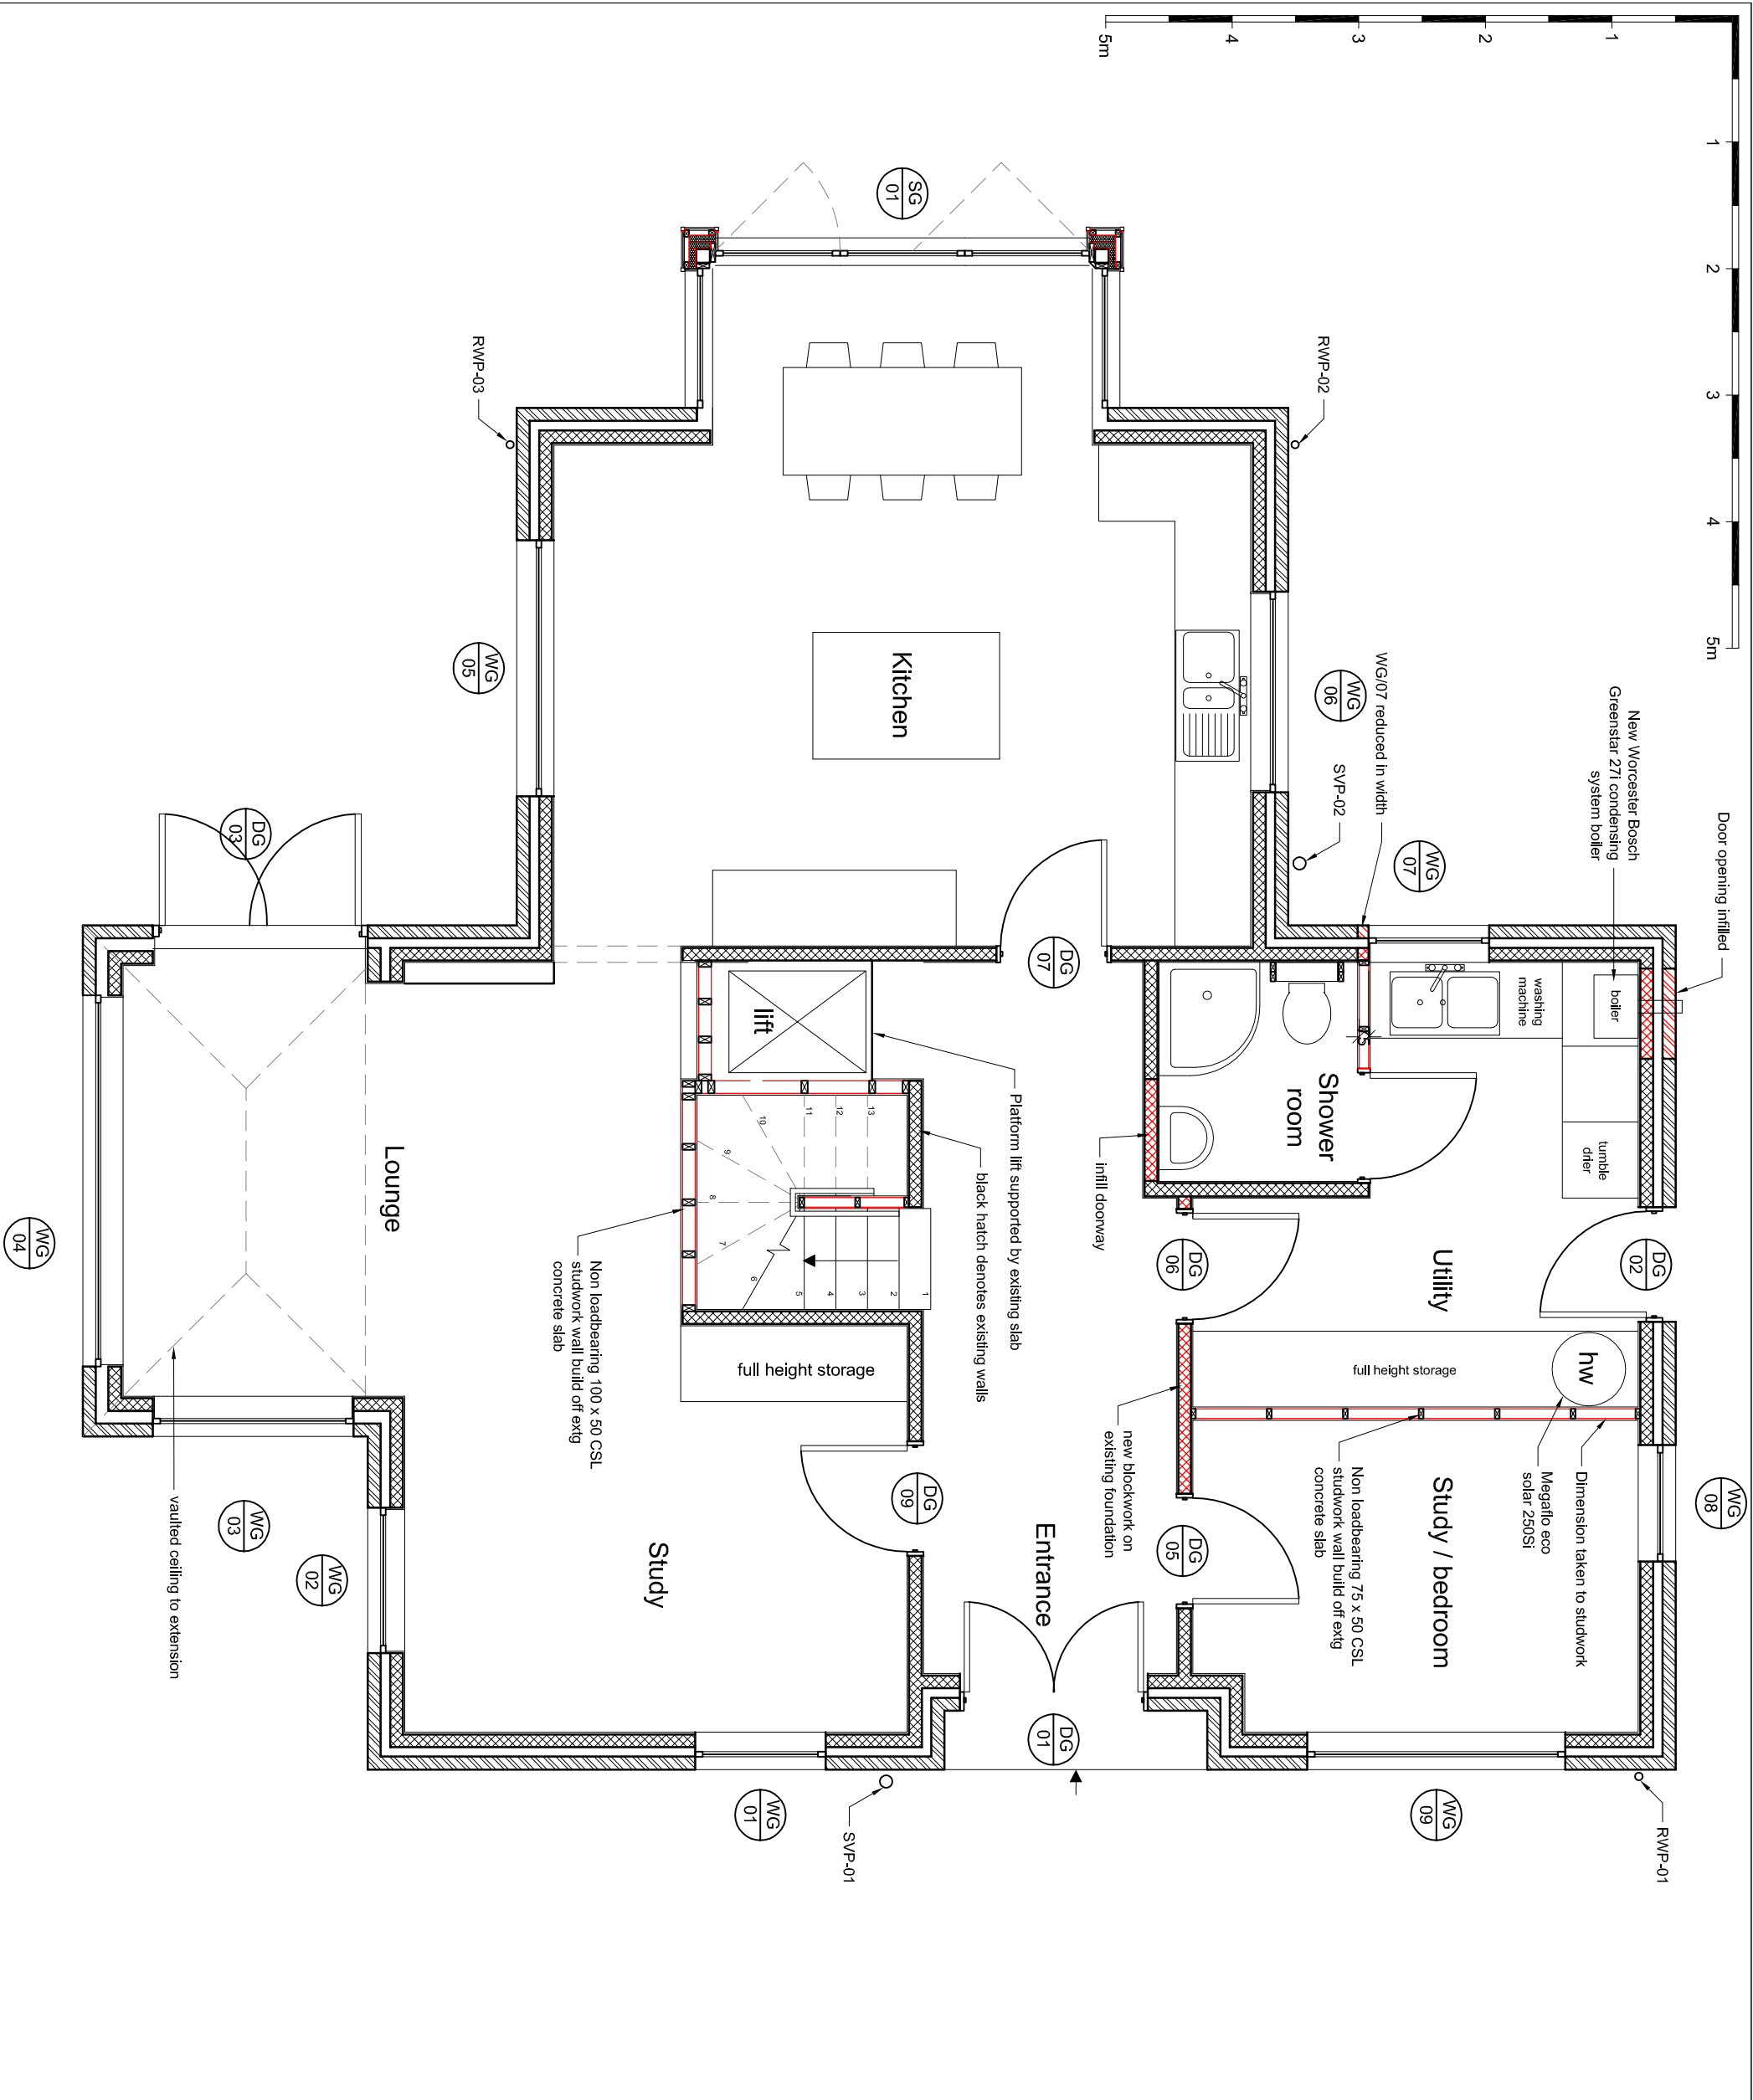

ISSUE: PLANNING

JIM GARLAND ARCHITECTS LTD
ONE DOLPHIN QUAY
EMSWORTH PO10 7BU
01243 370502
01243 378127
email: info@garland.org.uk

Mr & Mrs E Steele

7 Lime Grove, Hayling Island PO11 0HS

Ground floor plan - proposed

Scale	Date	Drawn	Checked
1:50	14/03/14	JAG	JAG

Drawing Number	Revision	Sheet Size
1305/1100	P4	A3