




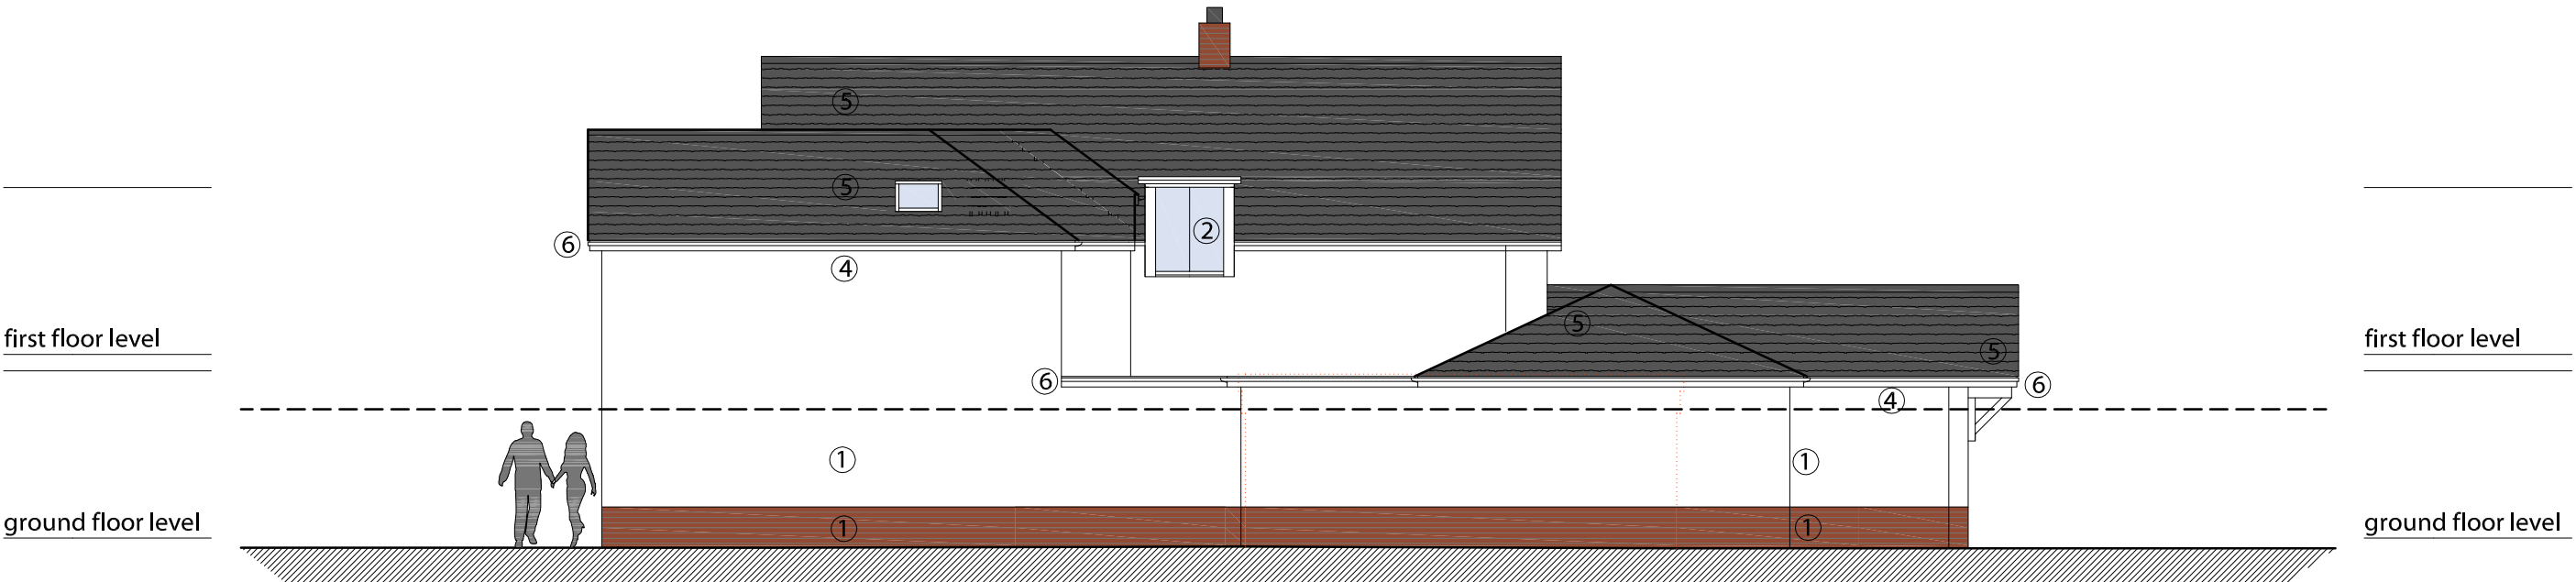


Proposed north elevation

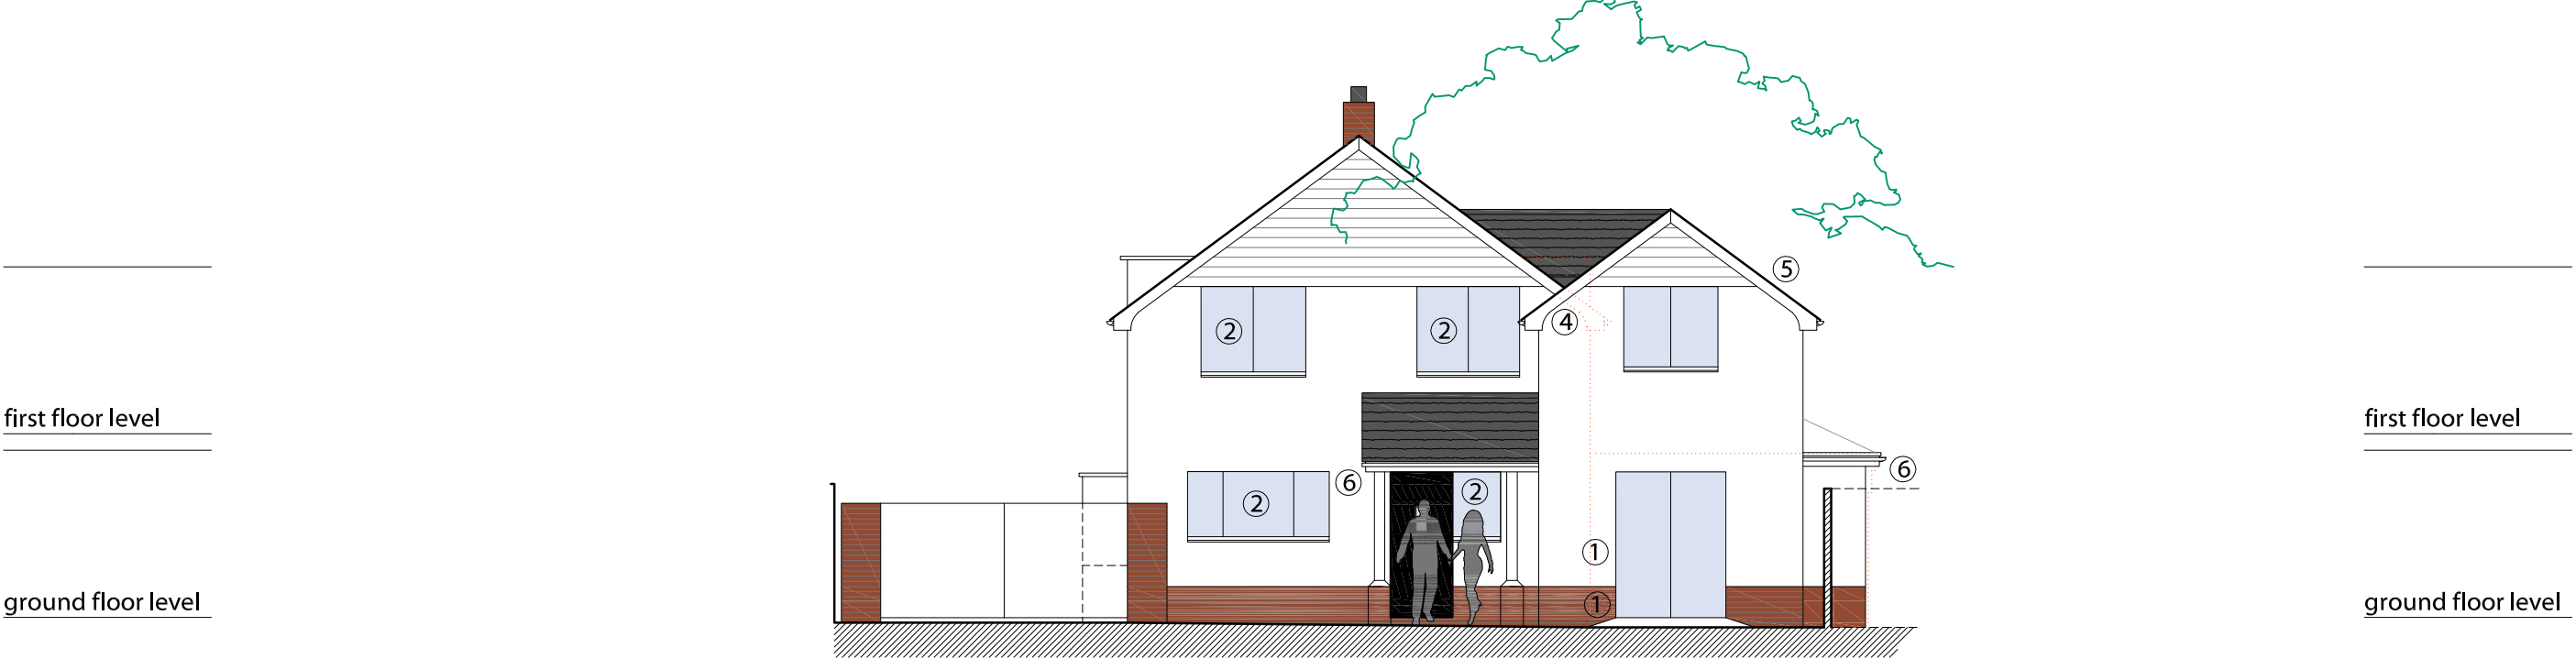

Proposed east elevation

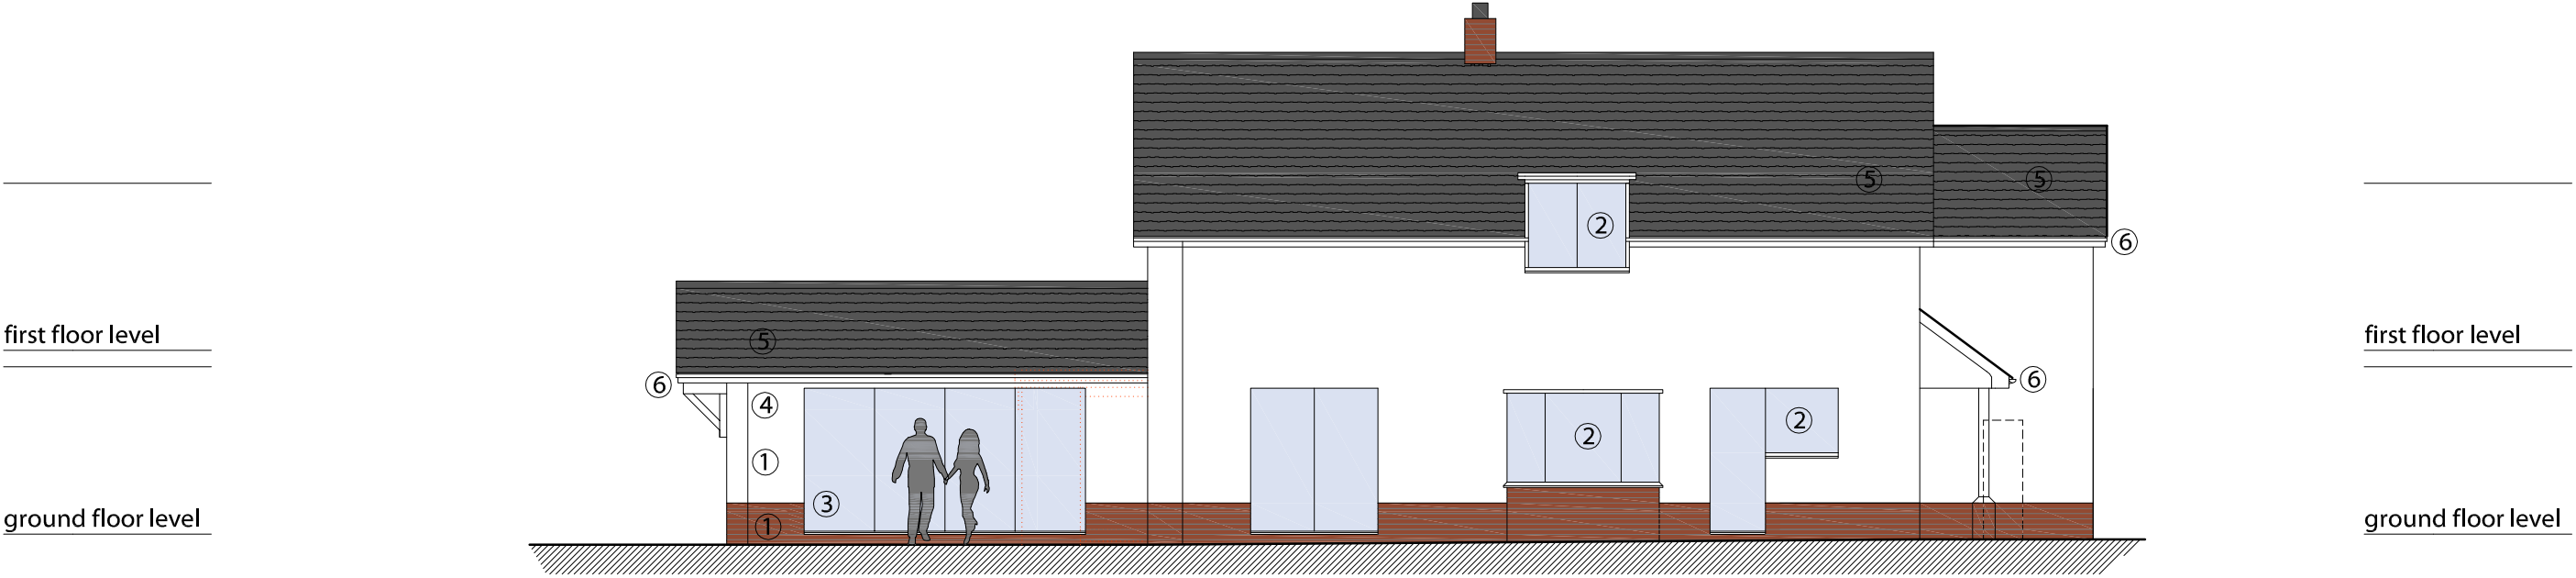

Proposed south elevation

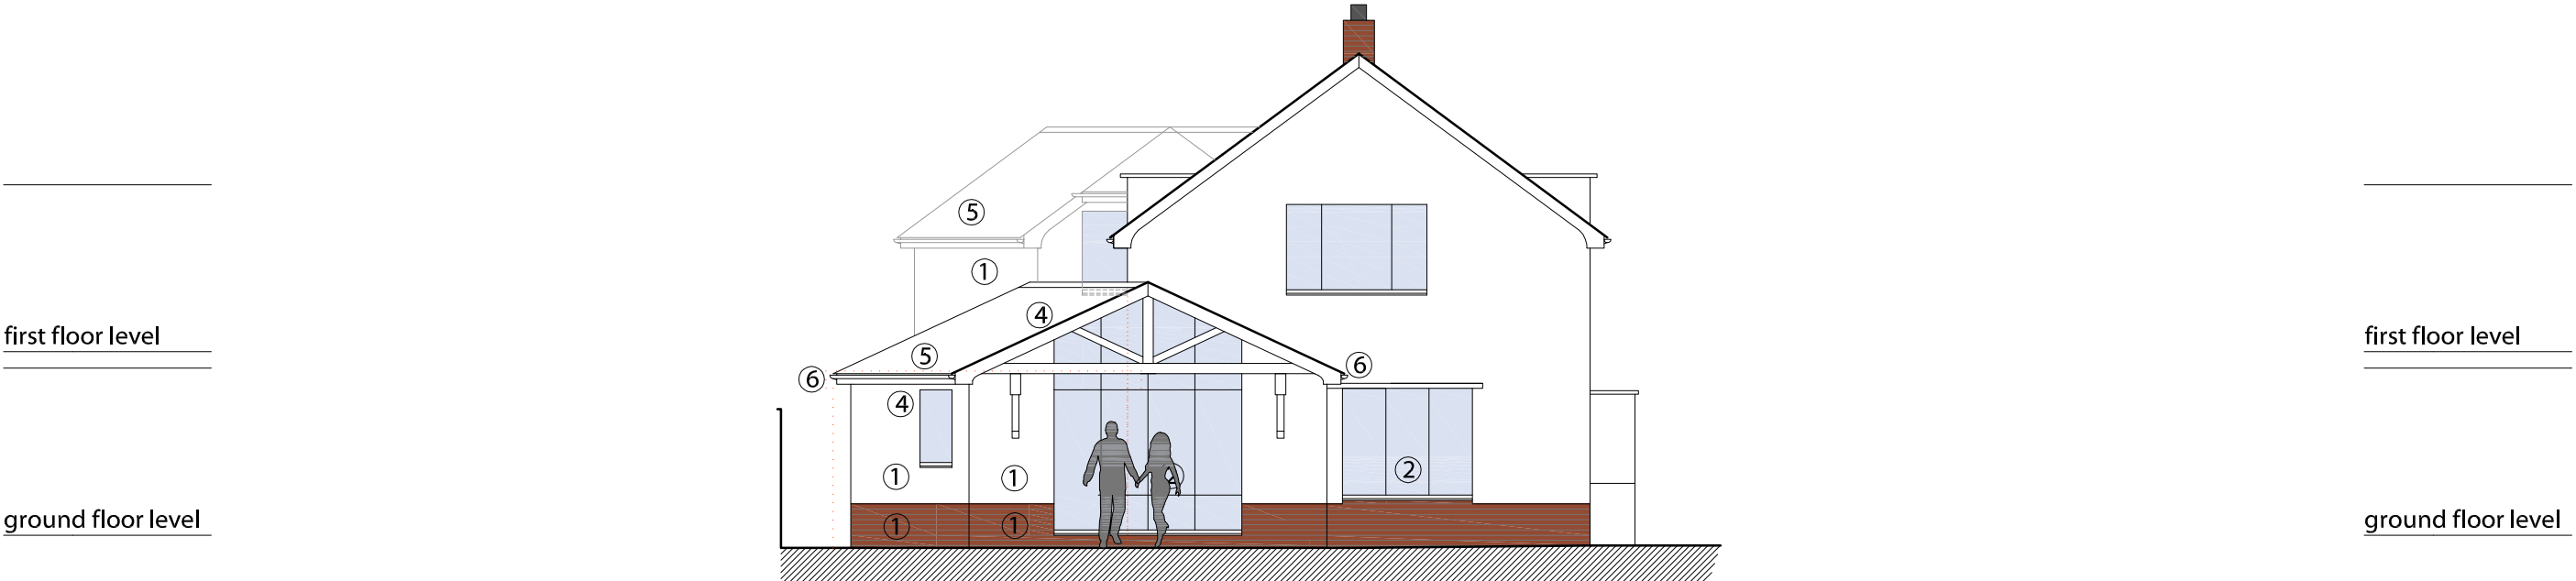

Proposed west elevation

legend

The proposed principal facing and roofing materials schedule, to LPA approval:

Extension treatments:

1. Exterior walls:
Facing brickwork at lower level to match existing;
Smooth render finish to remaining wall areas, colour white.

2. Windows:
PVCu double glazed windows;
set back (103mm from wall face of brickwork/render)
in to check reveal; framework colour: white.

3. External bi-fold doors:
PVCu or Timber or aluminium double glazed units,
set back (103mm from wall face of brickwork/render)
in to check reveal; framework colour: white.

4. Bargeboards, fascias and soffits:
Timber, colour: white.

5. Pitch roof tiles:
Slate roof tiles to main upper pitch roofs.

Slate roof tiles to single storey rear and side
extensions; slate roof tiles to suit
a 25° roof pitch.

6. Guttering/downpipes:
Half round/round, colour: black.


Glass specification for bi-fold doors and windows
to be self cleaning/reduce solar gain/keep heat inside

Boundary and landscaping treatments:
To remain as existing, unless otherwise noted.

Hedging/soft landscaping to be pruned back
to facilitate new works where applicable.

© THE STEVEN BARLOW PARTNERSHIP (UK) 2014

TSBP architecture

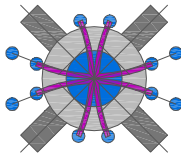

The Steven Barlow Partnership
81 Manor Road Kingston Portsmouth Hampshire PO1 5LR United Kingdom
[+44\(0\)800 756 9776](tel:+44(0)8007569776) info@tsbp-architecture.co.uk www.tsbp-architecture.co.uk
Chartered Institute of Architectural Technologists Registered Practice
Principal: Steven V. Barlow MCAT

disclaimer
This drawing is protected by copyright of THE STEVEN BARLOW PARTNERSHIP under The Copyright, Designs and Patents Act 1988 and the reproduction or use in any form without prior written consent from THE STEVEN BARLOW PARTNERSHIP will be an infringement of copyright.
Only the original drawing should be relied on. Plans are liable to distortion in transmission to the web. Do not scale off this drawing in any event except for planning application purposes. Figure dimensions must be used if in doubt contact THE STEVEN BARLOW PARTNERSHIP.
Contractor to check and verify all levels, datum's and dimensions on site and shall report any discrepancies or omissions to THE STEVEN BARLOW PARTNERSHIP prior to commencement of work and during construction phase. This drawing is to be read and understood in conjunction with structural, mechanical, electrical and/or any other consultant's documentation as may be applicable to the project prior to the commencement of work and it's duration.
This drawing including notes has been prepared and produced for the client named for the project detailed and solely for the purposes indicated and is not intended for use by any other person or for any other purpose.

scale bar north (indicative only)



client
Mr. and Mrs. Smith.

project
Proposed extension and associated alterations,
13 Frogmore Lane, Waterlooville, Hampshire. PO8 9QN.

drawing title
Proposed Elevations

date 21 MAY 2014 work stage project drawing number revision
scale 1:100 paper size **D.0434.003.05**

revision/s
04 11 Sept 2014 Minor amendment
05 17 Oct 2014 Minor amendment

planning