

Housetype HT3
2 Bed / 4 Person
Total GIA : 74sqm (measured inside face of blockwork)
Plot Nos : 20,21, 52 & 53
Tenure : Open Market

For handing of house types refer to site layout drawing number 14021/02

General Notes
Refer to site layout for handing of units.

This drawing has been produced for use on this specific project.
This drawing reflects standards agreed for this project and legislative standards current at the time of its production.
Any future changes to these drawings will require review in accordance with changing legislation.

For elevations of houses within the proposed layout, please refer to site section drawings.


External material product refs, colours and finishes all subject to agreement with Planning Authority.

Refer to drawing no 14021/61 for garage details.

Refer to dwg no 14021/62 for car barns and cycle stores.



01
30 Front Elevation

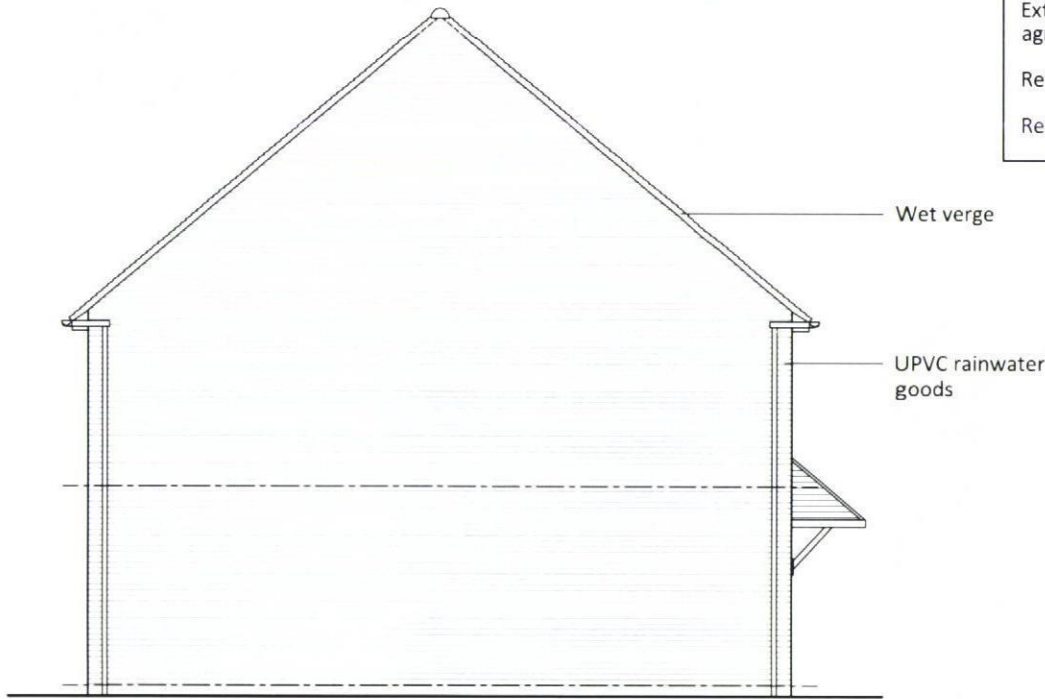

02
30 Side Elevation



04
30 Side Elevation



03
30 Rear Elevation



B	15.08.14	Planning issue	GR	MD
A	06.08.14	Issued for client comment	GR	DH
Rev	Date	Details	Drawn	Checked
Issued for:				
PLANNING				
Project/Client:		Project No:		
Bartons Road		14021		
Havant		Dwg No:		
		30		
		Rev:		
		B		
Drawing:		Scale:		
Housetype HT3		1:100 @A3		
2B Open Market		Drawn By:		
Elevations		GR		
		Date:		
		06.08.14		
		Checked By:		
		DH		
		Date:		
		06.08.14		



15 Glasshouse Studios, Fryern Court Road, Fordingbridge
Hampshire, SP6 1QX T: (01425) 655806/653639

© BrightSpace architects Ltd. Contractors must verify only the figures dimensions which are to be checked on site.
Registered Office: 17 Northshore Rd, Fordingbridge, Hampshire, SP6 1QX. Registered number: 07380048

0 1 2 3 4 5m
Scale 1:100