



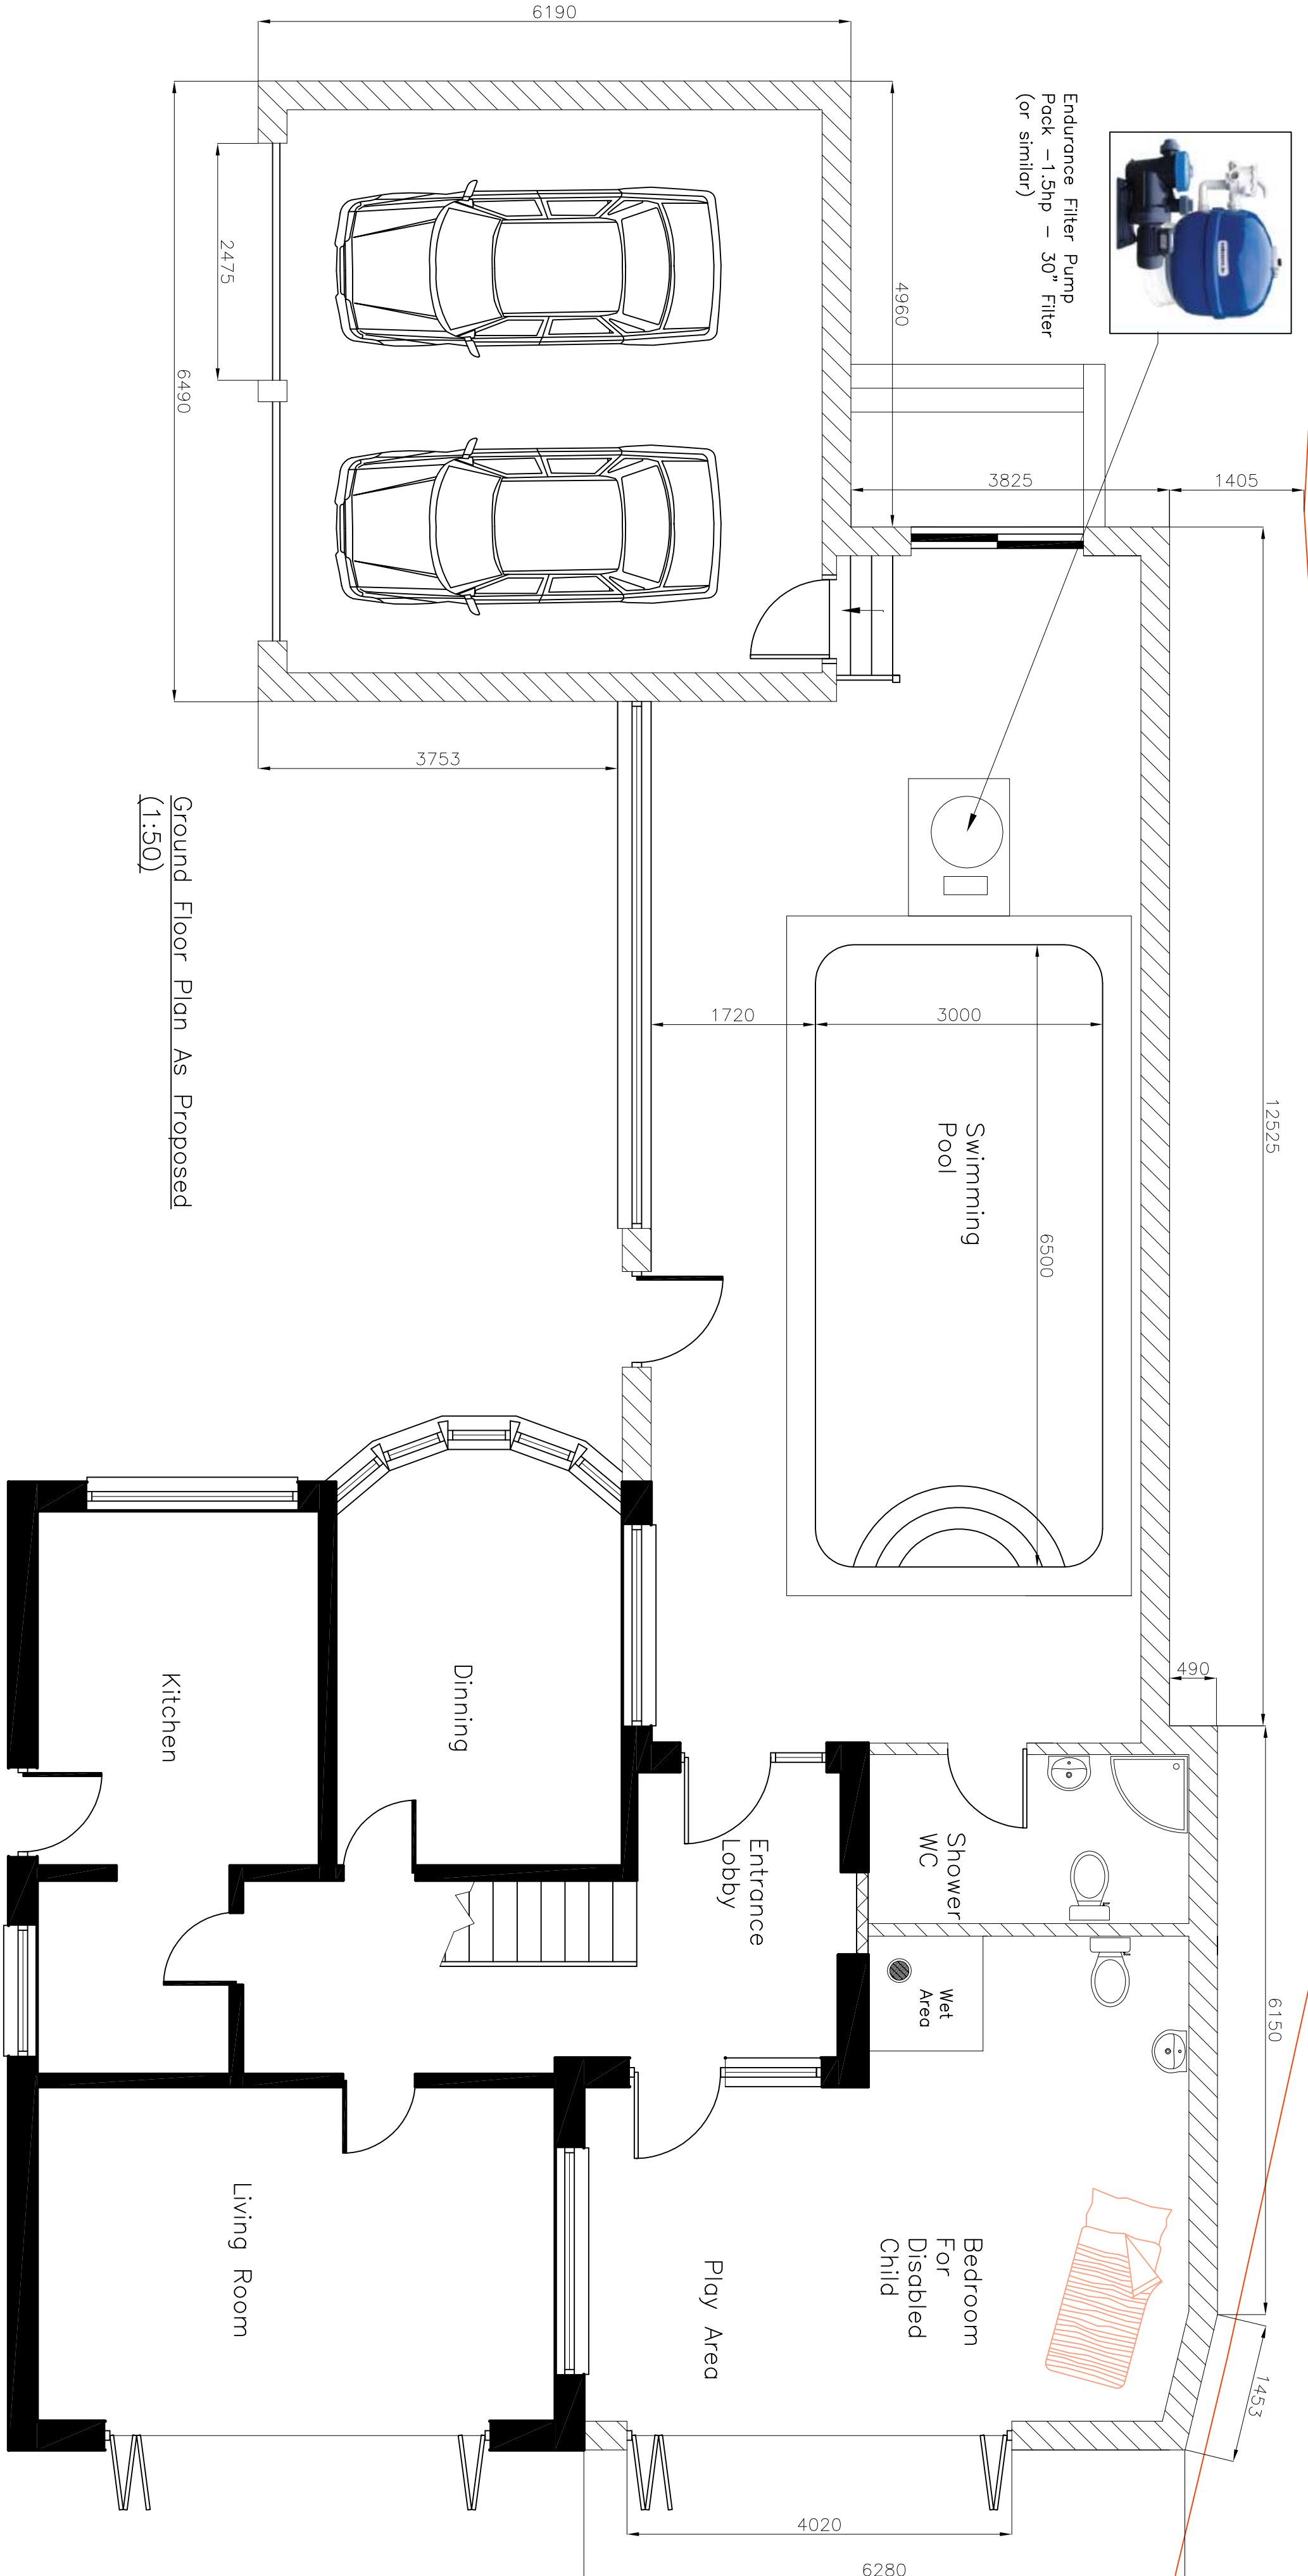


Ground Floor Areas	
Existing (inc Garage)	98.00m ²
Proposed	195.7m ²
Increase of:	97.7m ²


Ground Floor Plan As Proposed (1:50)

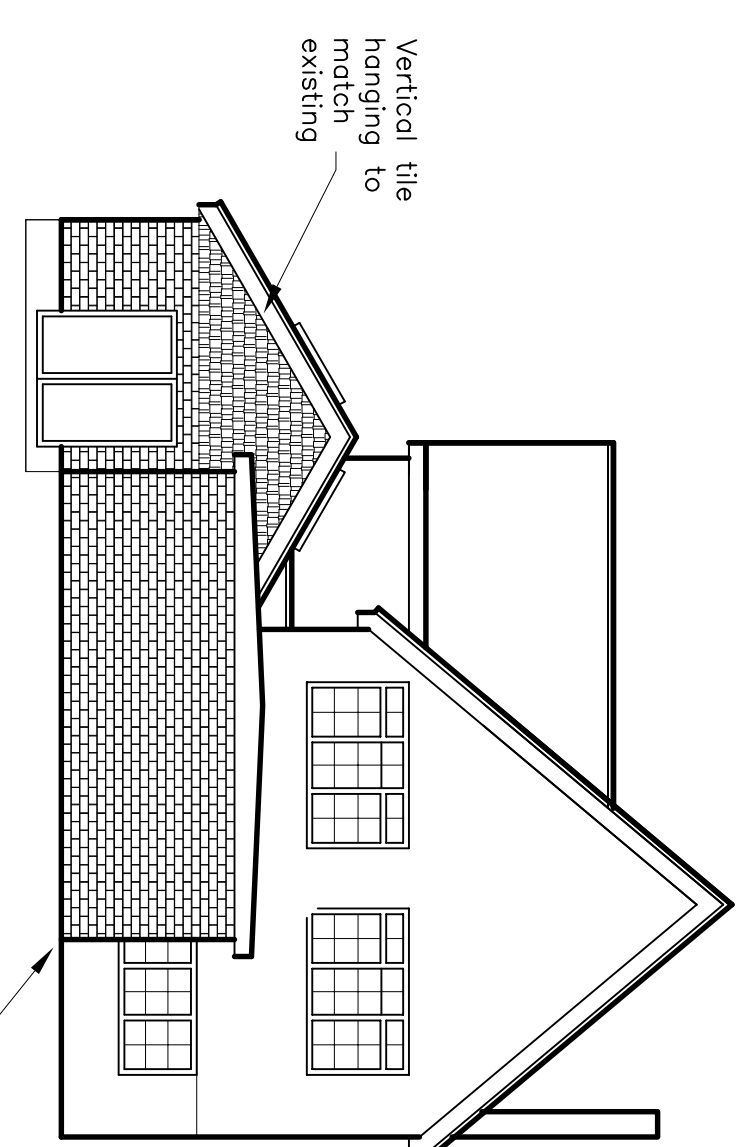


North Elevation As Proposed

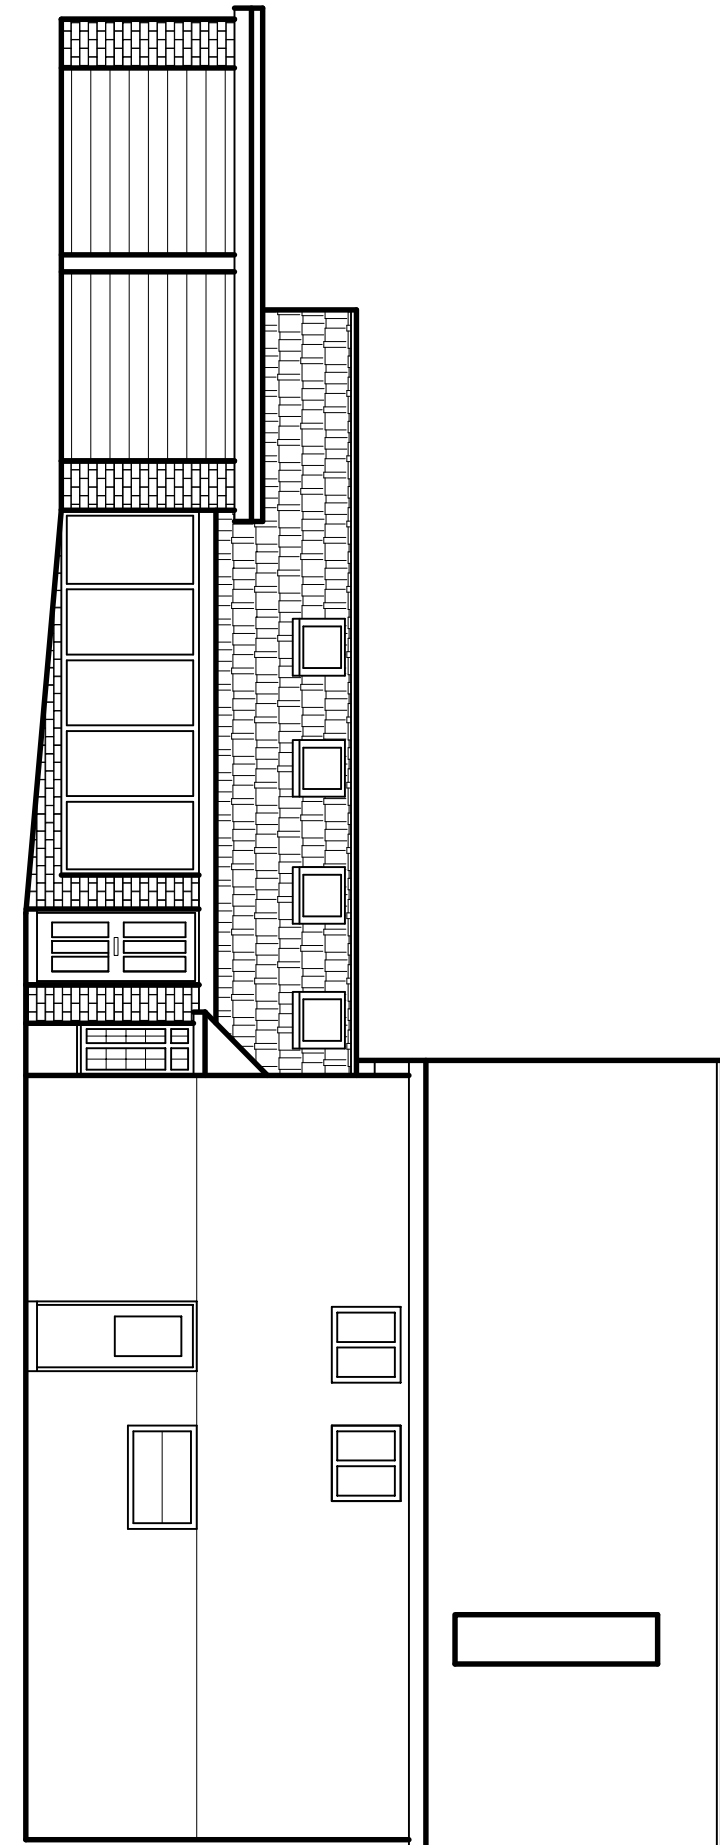


West Elevation As Proposed

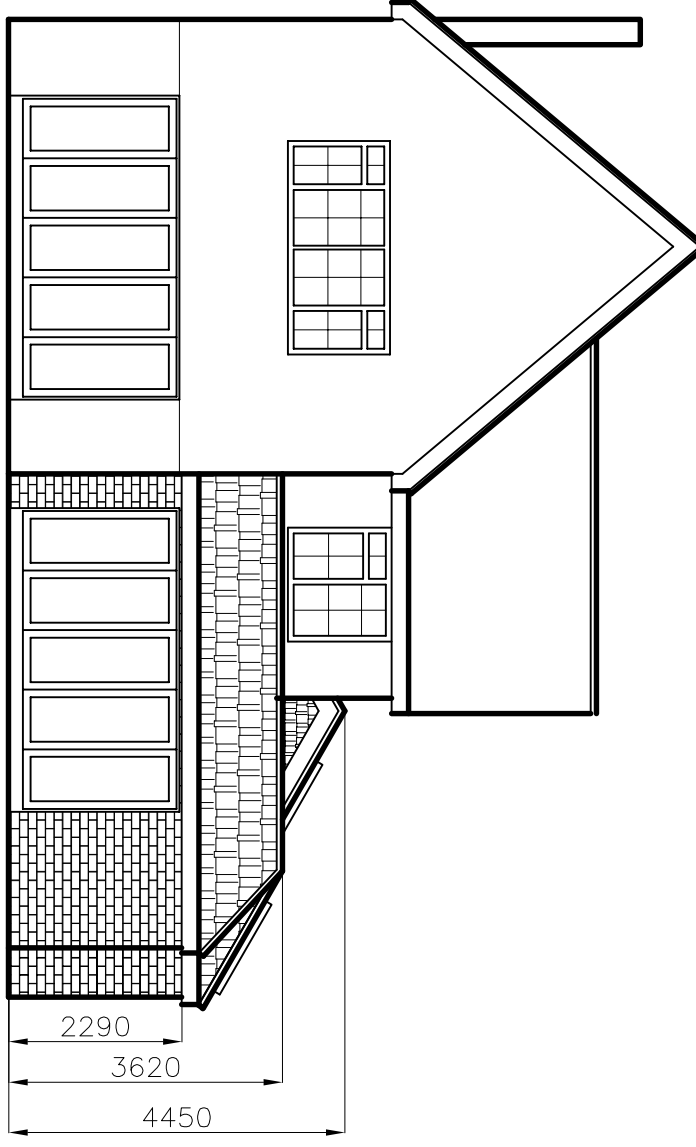


South Elevation As Proposed

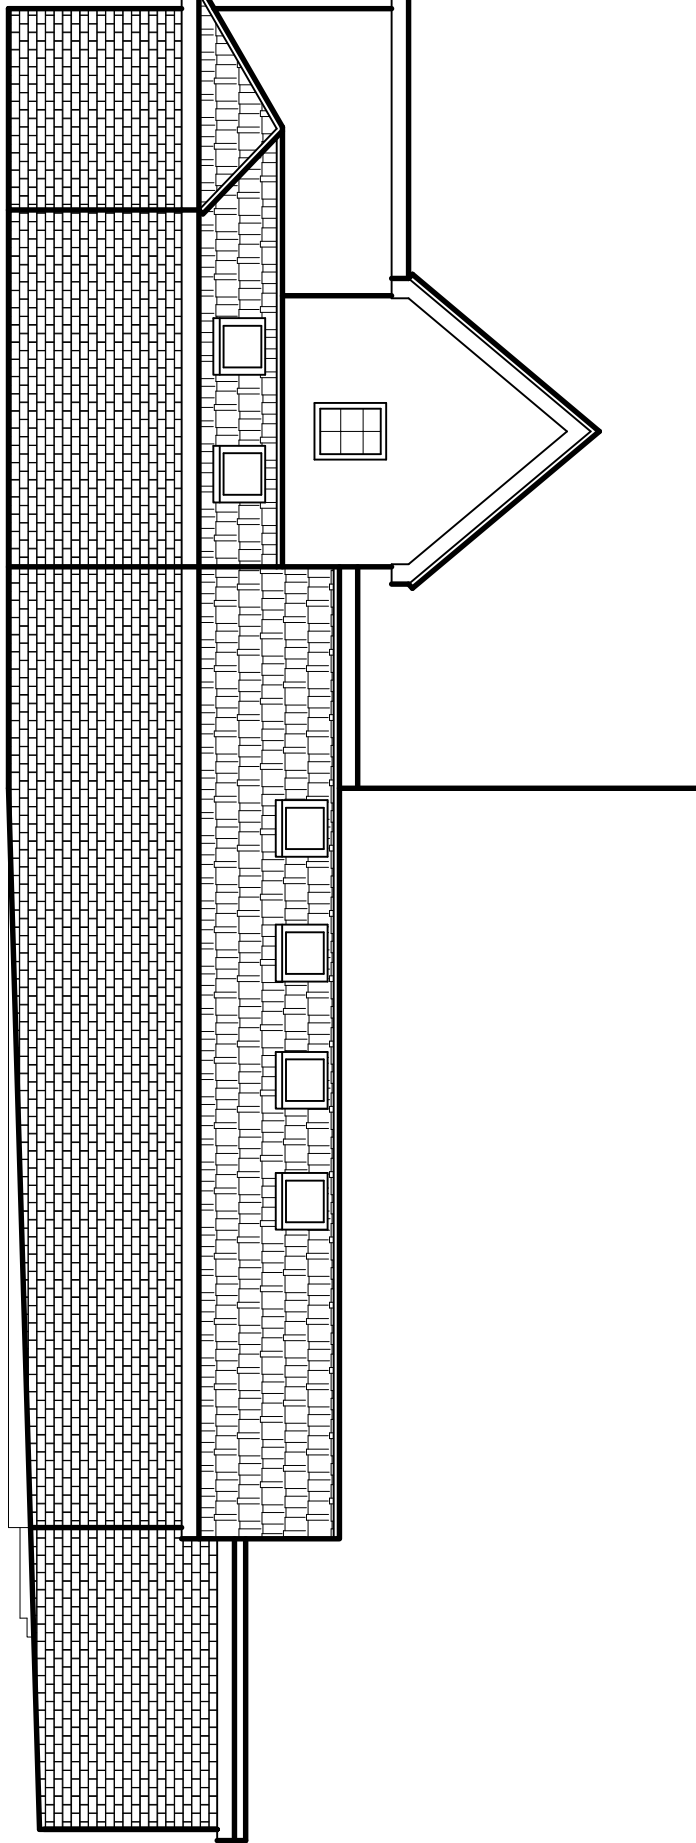

East Elevation As Proposed (1:100)

 

Scale Bar 1:100

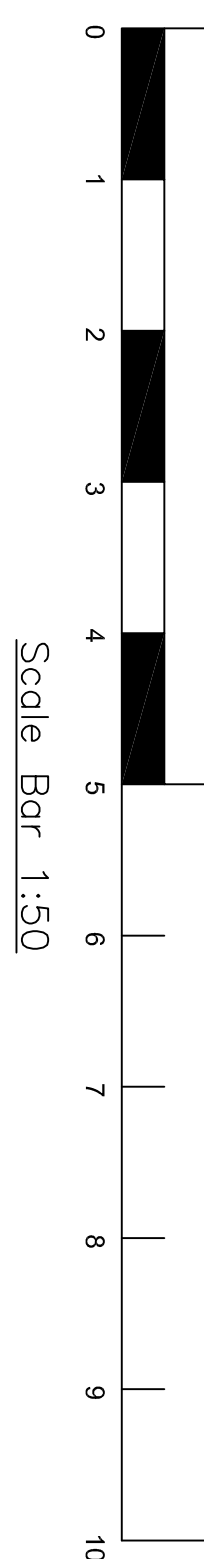

Scale Bar 1:50

A1



WILDcRY Technical Services
1 Bedding Close
Sutton Coldfield
S016 3AW
email: admin@wildcry.co.uk
Web: www.wildcry.co.uk

63a Beaufort Road
PO9 3HT

GF Extension + Pool & Garage +2 Bed

CREATED	DATE	CHECKED	APPROVED
MAH	Mar 2014		

DRAWING NUMBER	PROJECT NO.	SCALE
Bea001a		As Shown

REVISION	DWG SHEET
REV A	1_OF_1