



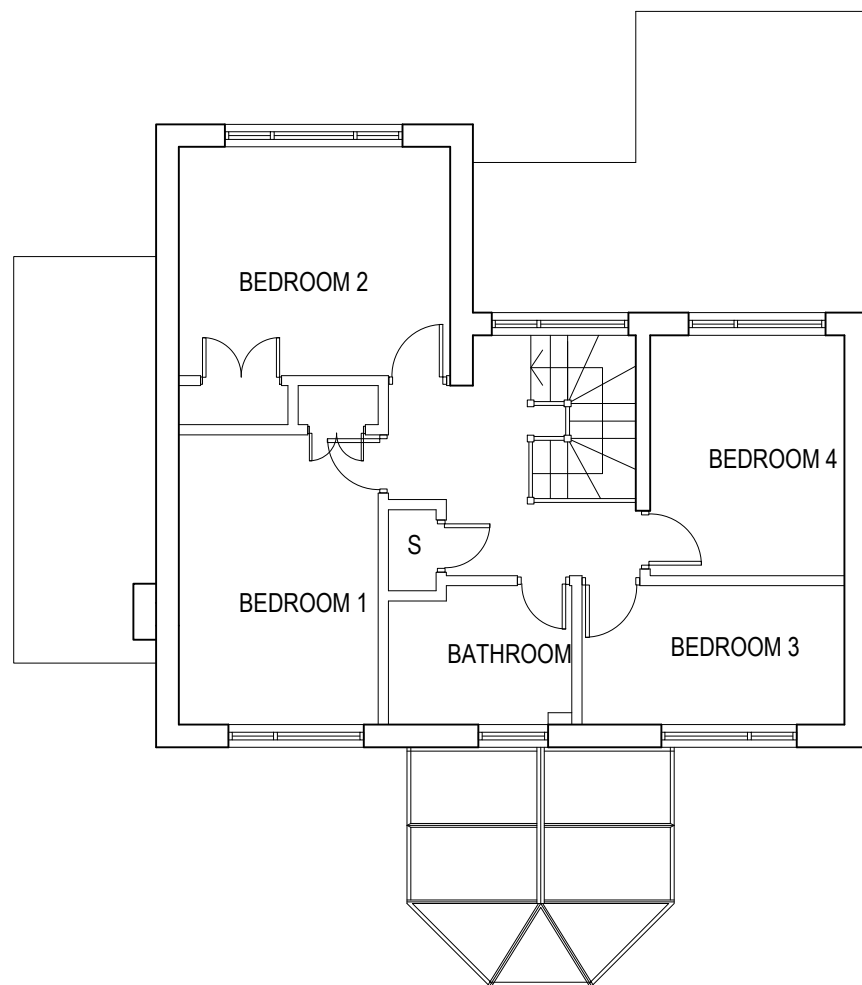


Existing First floor Plan

0 1 2 3 4 6 8 10m
scale 1 : 100

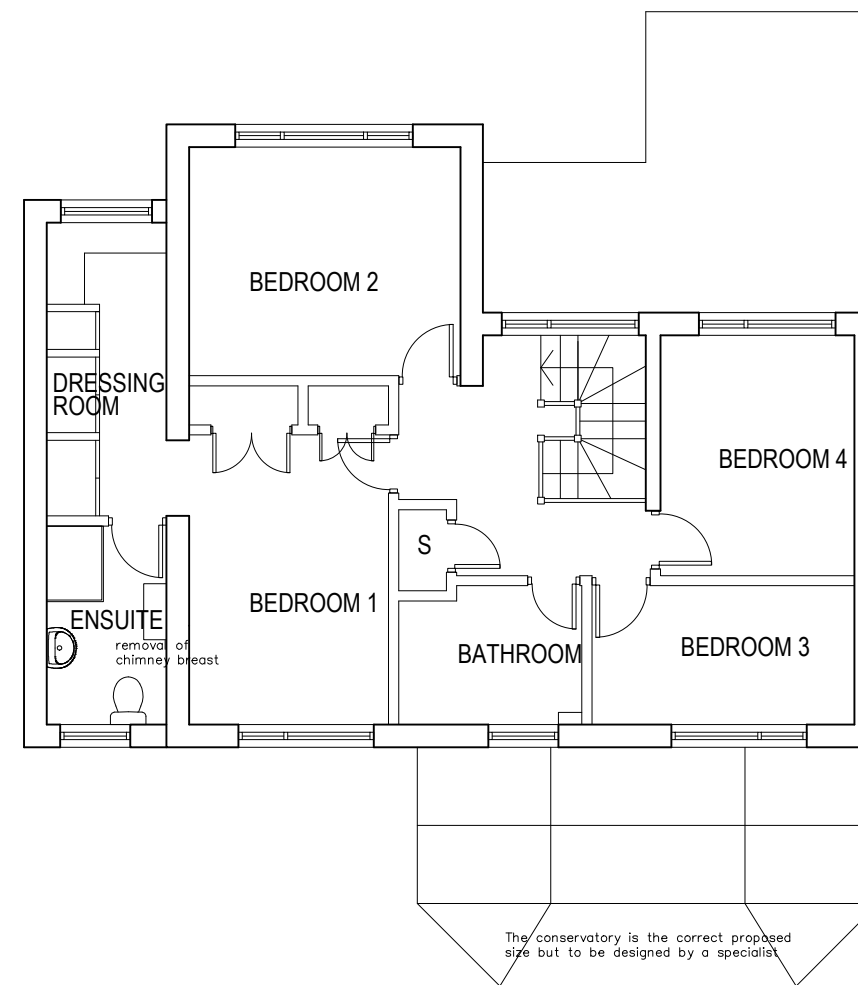

Proposed First floor Plan

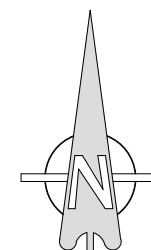

PLANNING

PROJECT

43 BACON LANE, HAYLING

DRAWING TITLE

First floor plans

Date

April 2014

Drawn by

Scale

1:100

A3

Drawing No.

109-PD-03

Rev.