

CLIENT: **Mr K Boothroyd**

PROJECT:

**3 New Houses  
At Newtown House Hotel  
Hayling Island, PO11 0QR**

TITLE:

**3 New Houses  
Proposed Site Plan**

| DESIGNED BY | DATE    | DRAWN / DTP/AD BY: |
|-------------|---------|--------------------|
| GA          | 25-4-13 | JAT                |
| SCALE       | PLOTTED | REV.               |
| 1:200       | 25-4-13 | A                  |

SCALE @ 1:200





PURPOSE OF ISSUE: ☒ information ☐ approval ☐ tender ☐ construction

DWG. NO. **13:087:03Reva**

Revision A 08.09.2014 R.Ash

-2.2m high brick wall now surrounds gardens.

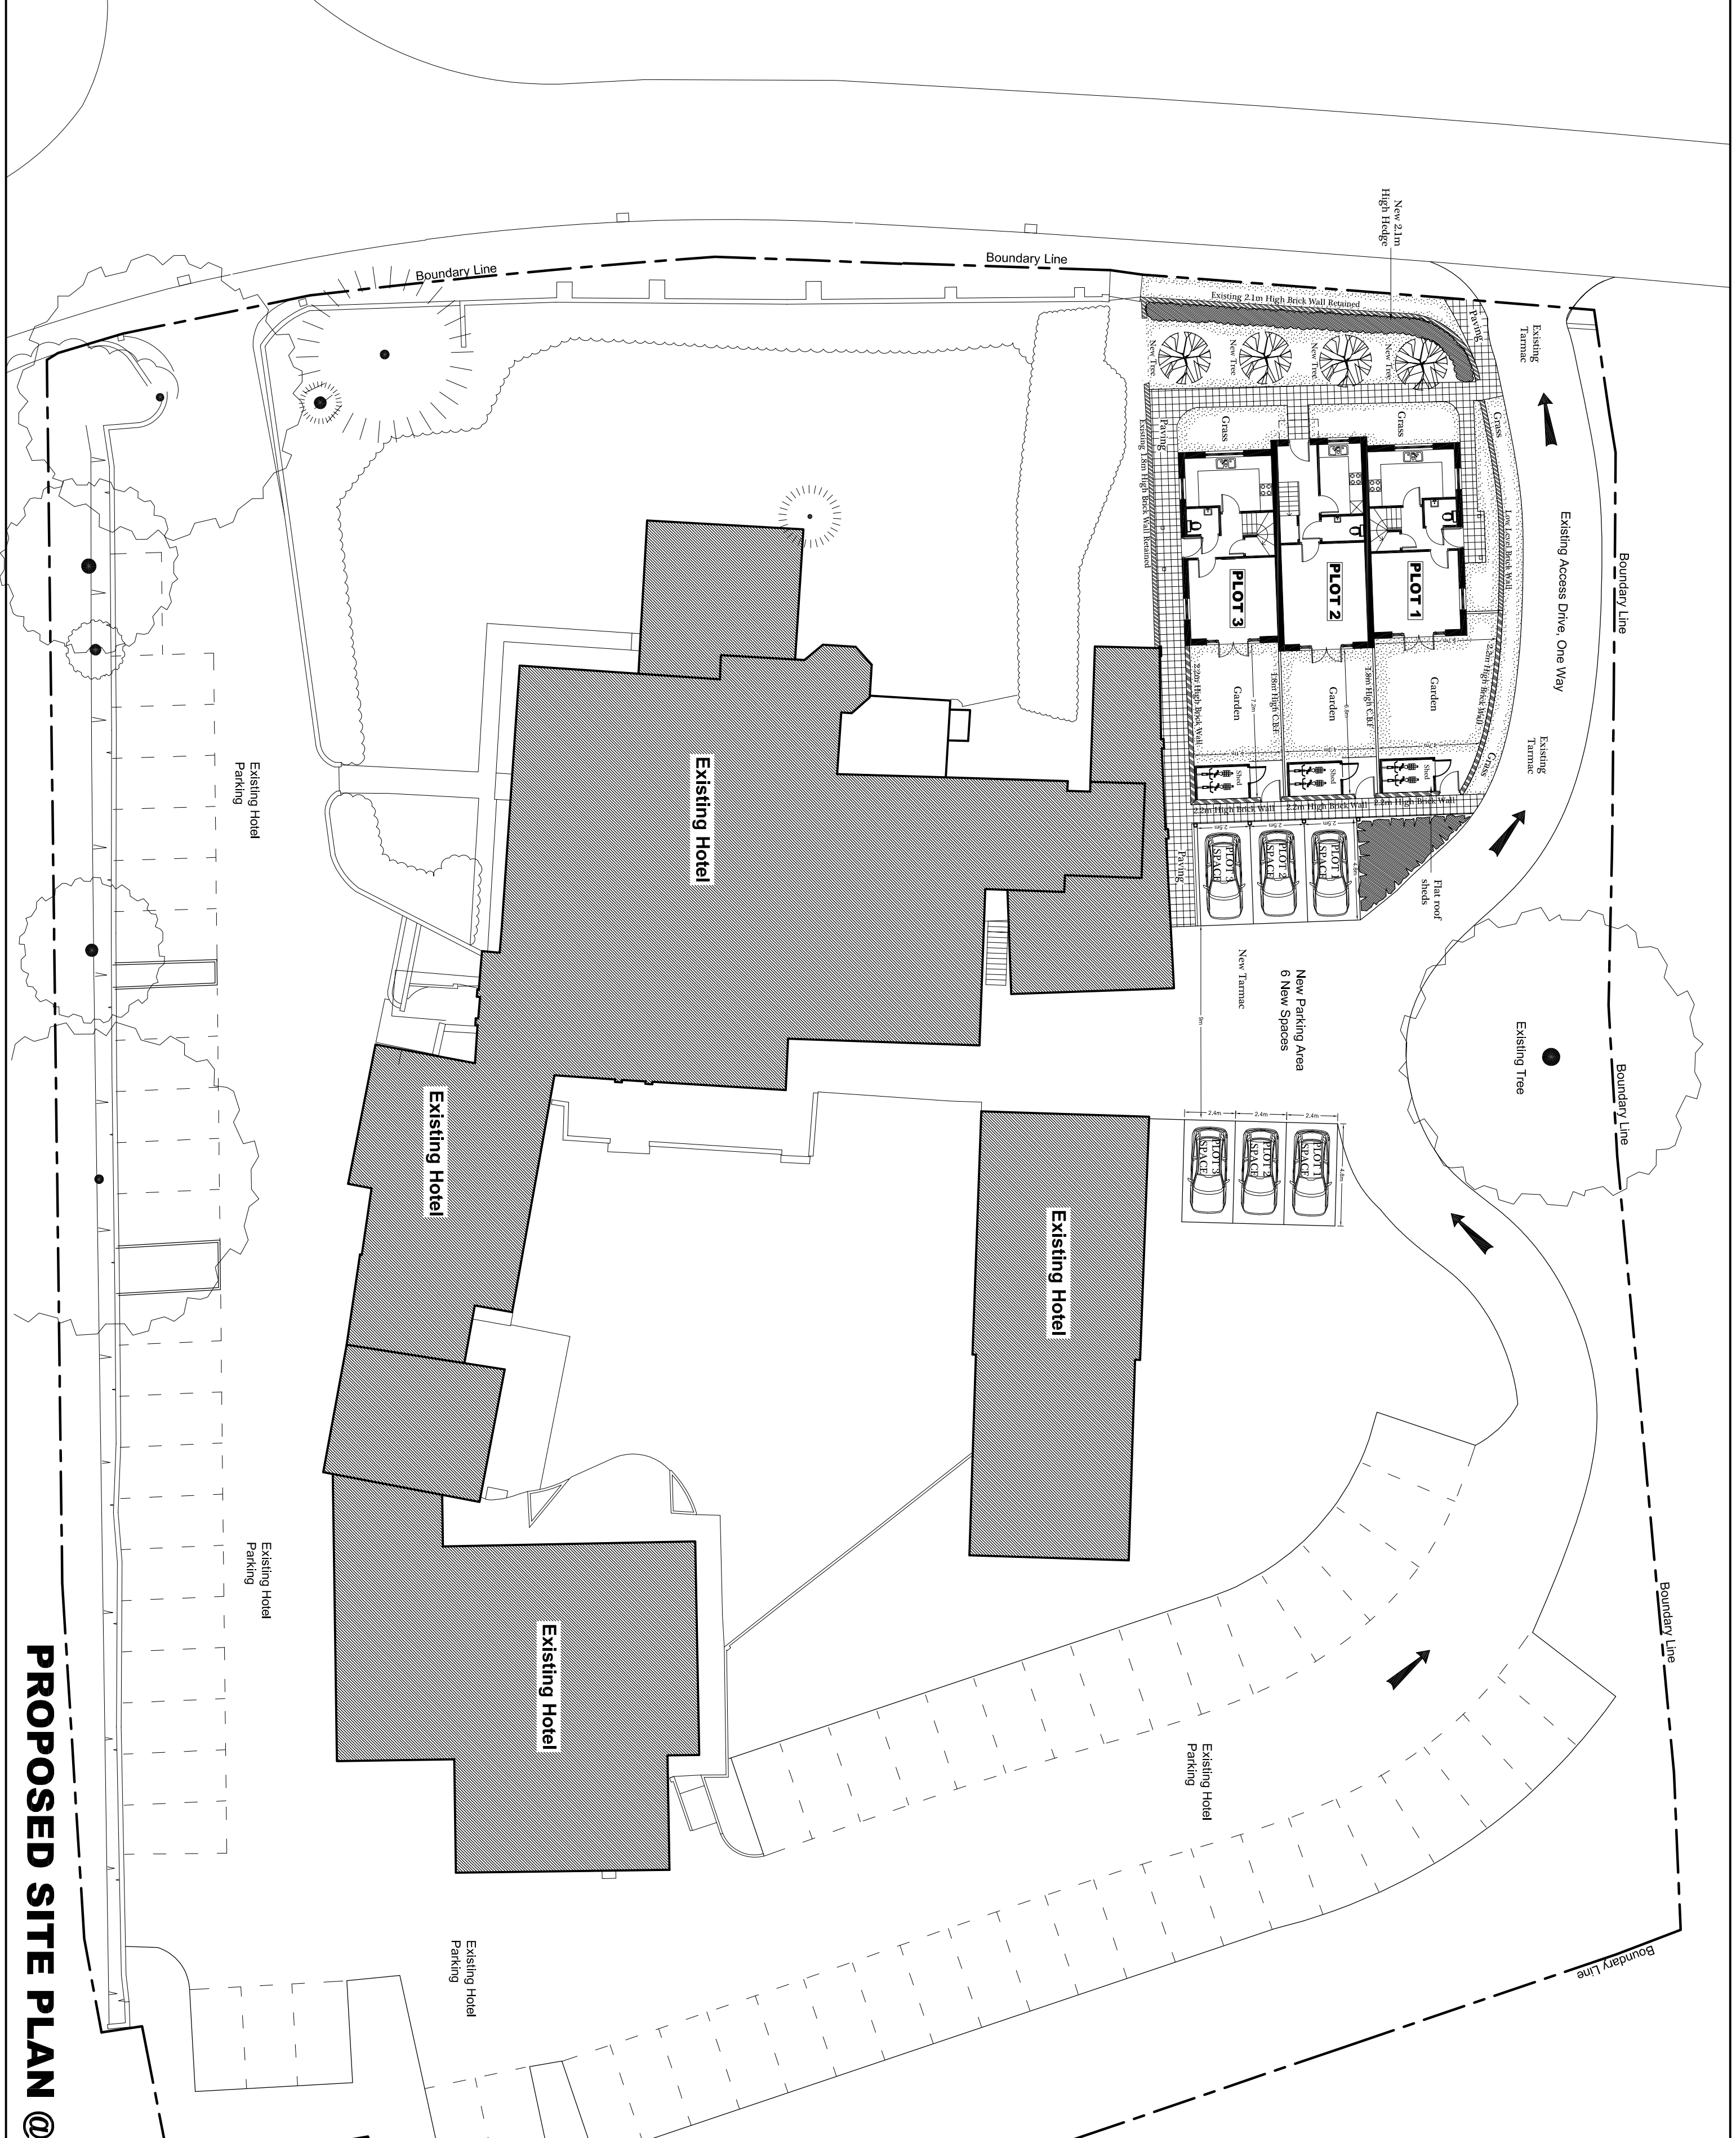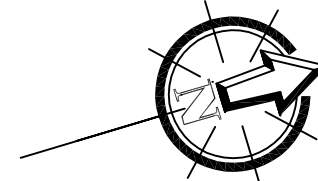

**PROPOSED SITE PLAN @ 1:200 SCALE**