

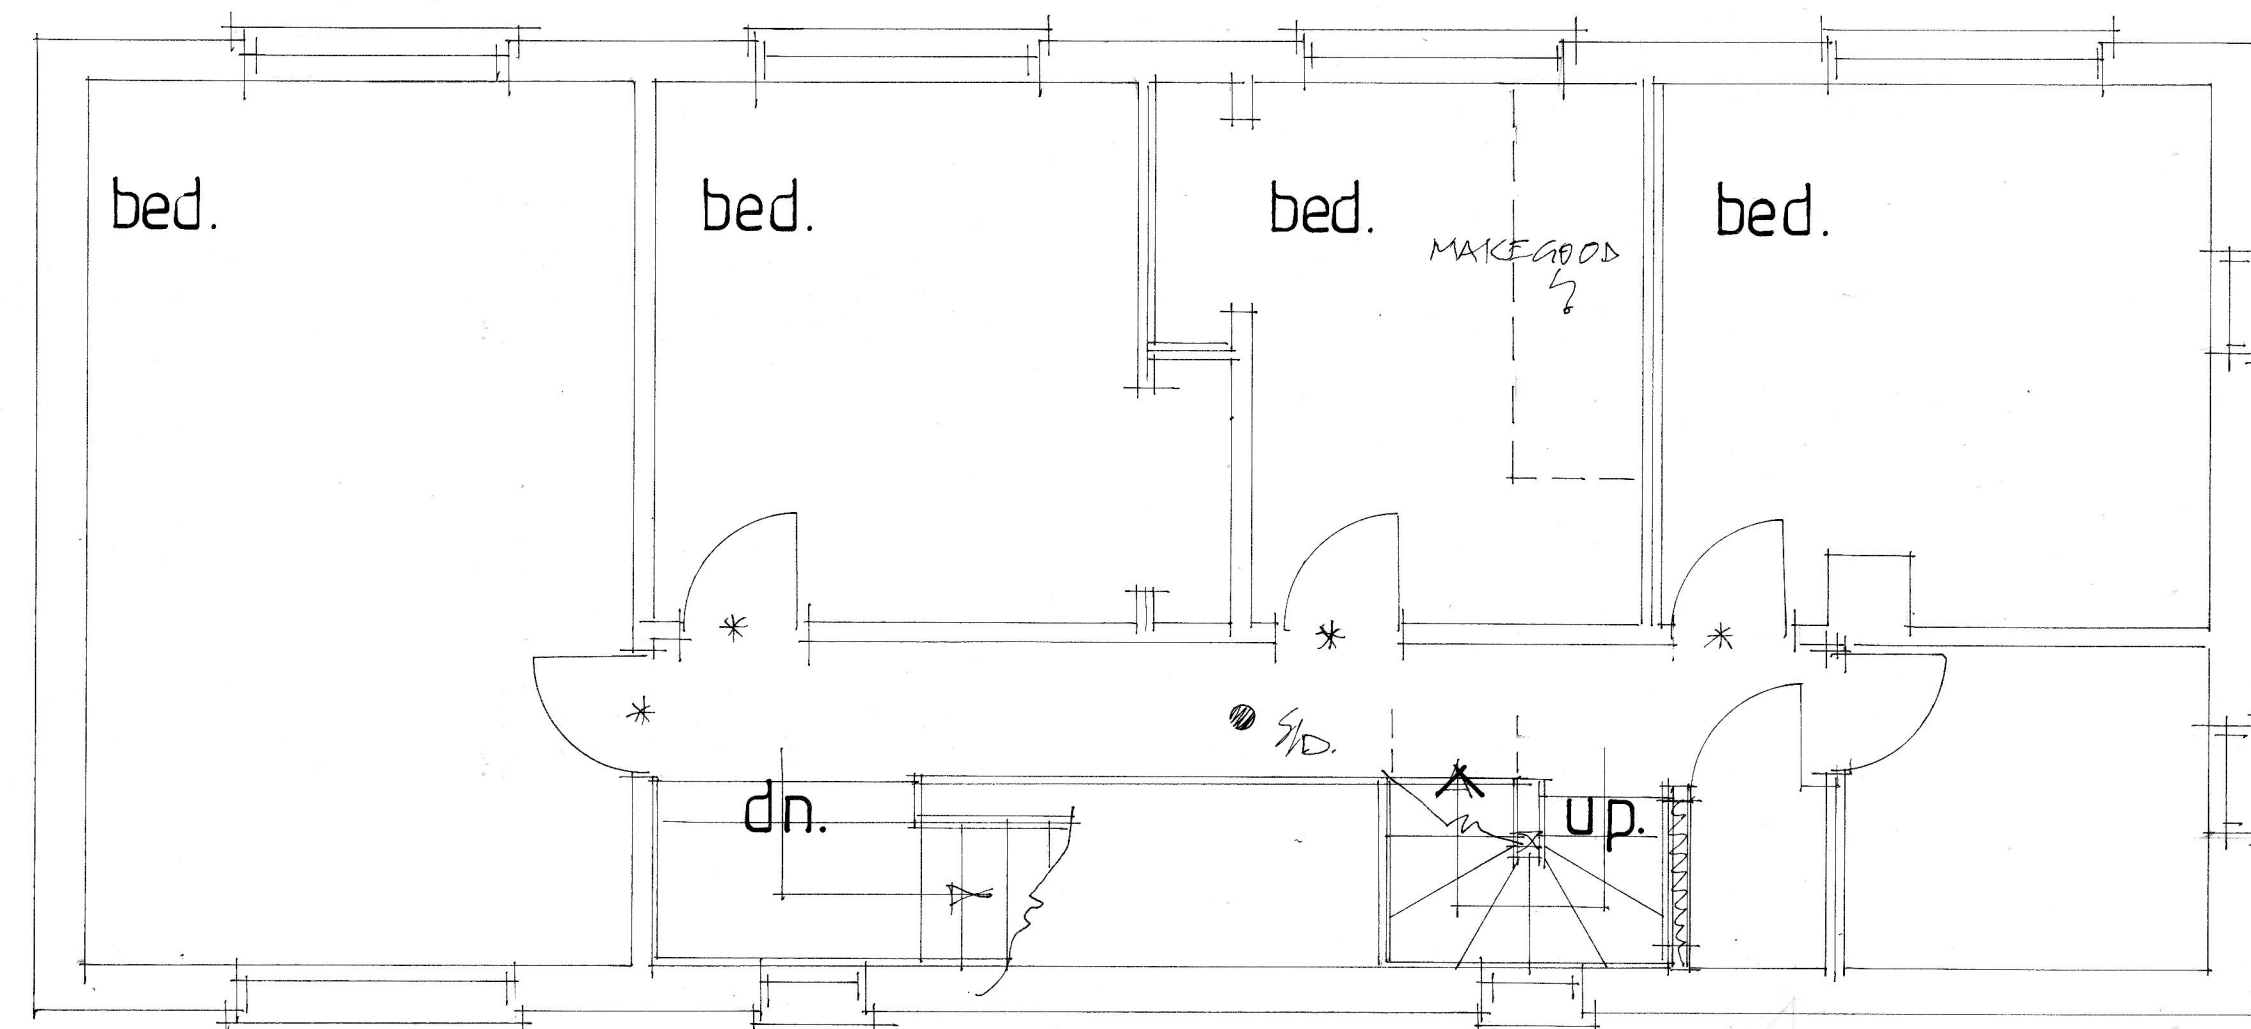


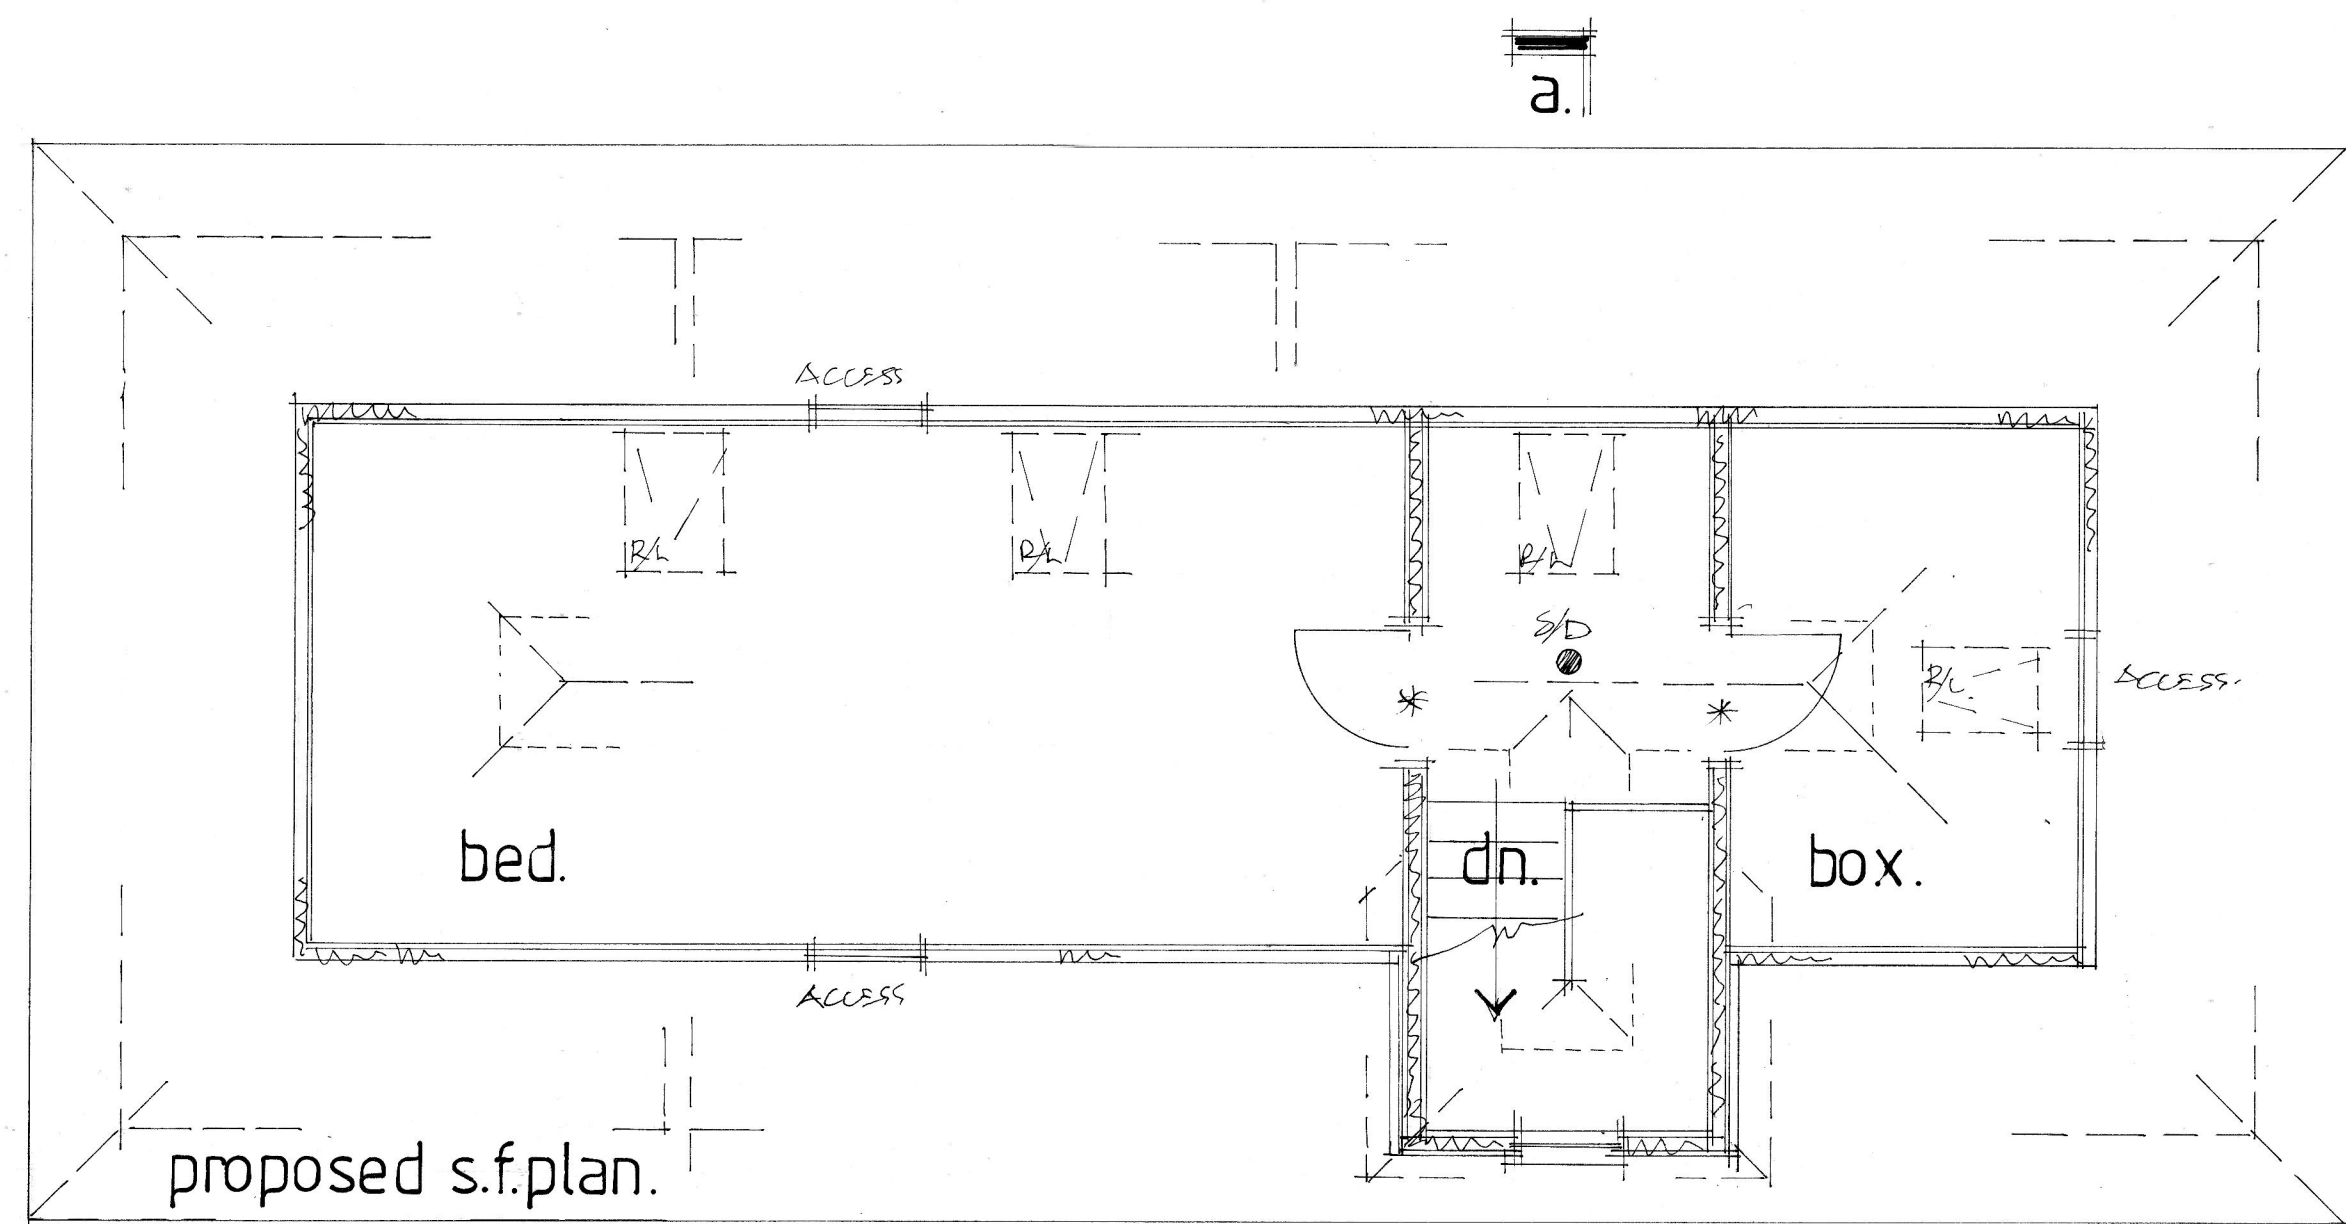

FOR EXISTING LAYOUT, SECTION & ELEVATIONS SEE 7133.14.1.

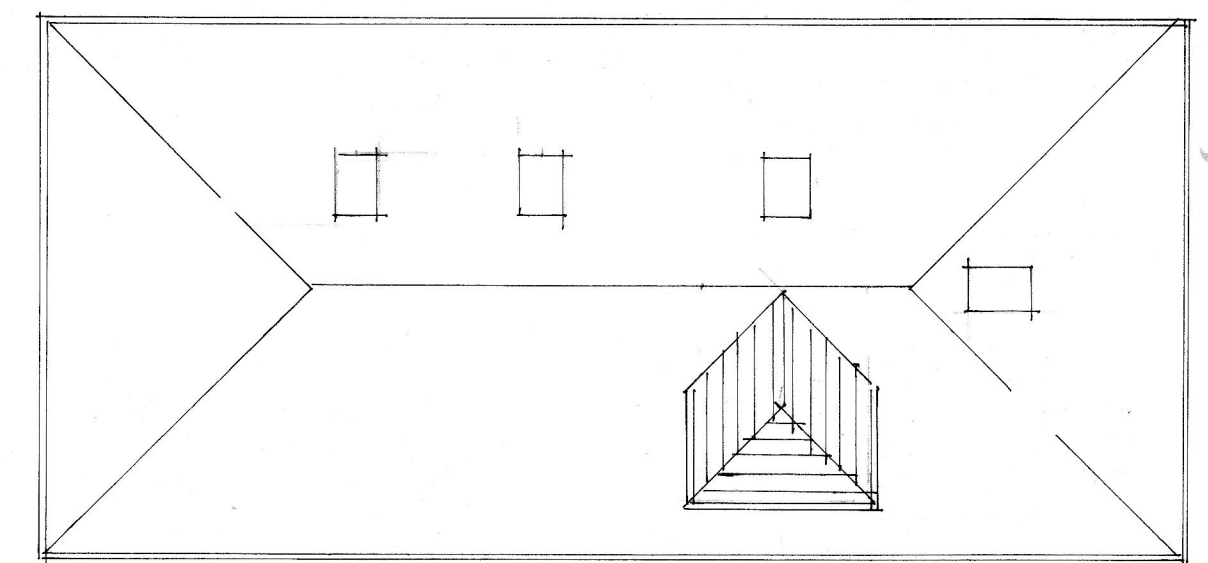

roof plan.

A	JULY 14	ROOF PLAN ADDED.
	Date	Revision
© copyright		
THORNS-YOUNG ARCHITECTURAL		
THORNS-YOUNG LTD CHARTERED BUILDING CONSULTANTS 232 London Road, North End, Portsmouth PO2 9JQ Tel: (023) 9267 2883 Fax: (023) 9266 3457 Website: www.thornsyoun.co.uk		
Client		
MR & MRS CROUIN.		
Job Title		
17 FIRST AVENUE HAVANT.		
Drawing Title PROPOSED ROOM IN ROOFSpace PROPOSED FLOOR PLANS.		
Scale 1:50 AT A2.		
Date JUNE 14.		Drawn by BT
Drg. No. 7133.14.2.		Rev. A