

SUPERSEDED

NOTES


Permission is granted to scale from this drawing for the purpose of Local Authority Planning Approval only. In all other circumstances DO NOT scale from this drawing. Please contact this office for any additional information required.

Contractors, Sub Contractors and Suppliers are to check all relevant dimensions and levels of the site and building before commencing any shop drawings or building work. Any discrepancies should be recorded to the Architect.


Where applicable this drawing is to be read in conjunction with the Consultants' drawings.

This drawing is the copyright of Tetlow King Ltd ©. All rights reserved.
Ordnance Survey Data © Crown Copyright. All rights reserved. Licence No. 100007359

REV	DESCRIPTION	DATE	AUTH	CHK'D
A	WC window amended to show 480 x 1050mm window.	20/06/14	YC	-

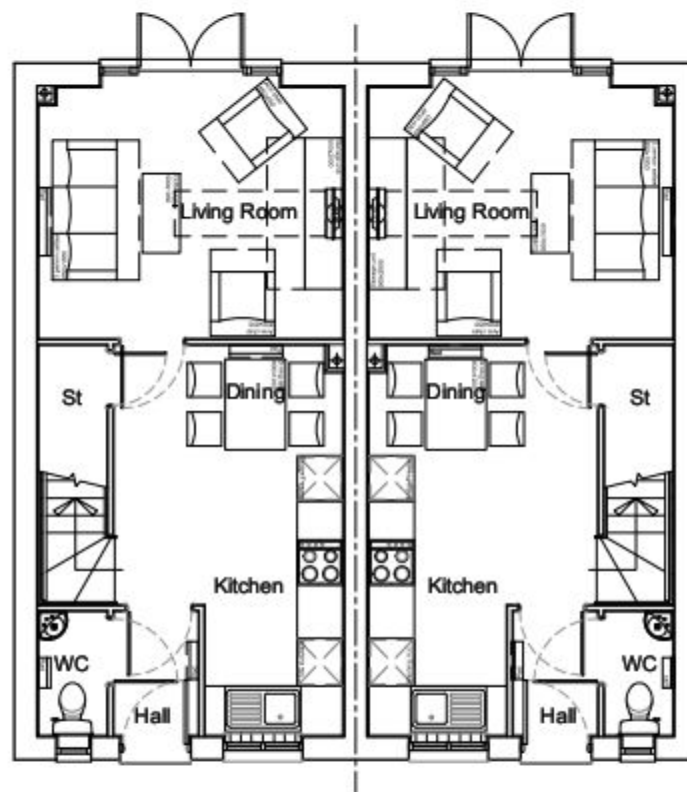

Ground Floor Plan

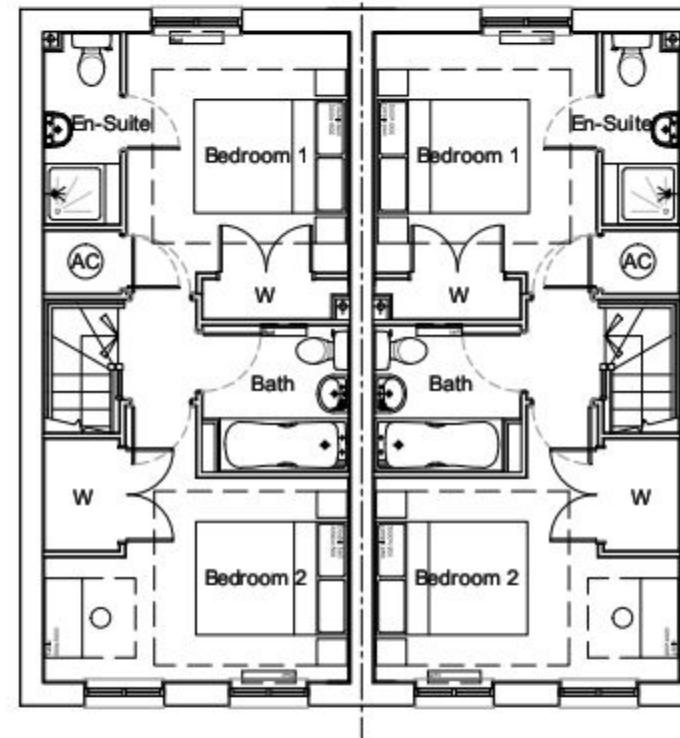

First Floor Plan

PLANNING



PROJECT

Bamcroft Way

Havant

for Bellway Homes (Wessex)

DRAWING

Plots 15-16, 19-20, 30-32 & 32-33

Floor Plans

House Type H03

SCALE	DATE	AUTHOR	CHK'D
1:100 @ A3	April 2014	IJ	MWP
JOB NO.	DRAWING NO.	REV	
BELL 140421	P.15-16.p	A	

Housetype	H03	Variation	
Bedrooms	2	Persons	4
Sq. ft finish	741	Sq. m finish	68.87
Sq. ft structural	754	Sq. m structural	70.01

scale 1:100



PLOT No.
As Drawn - 15,16,19, 20, 29, 30, 32, 33
Handed -