




FRONT ELEVATION



REAR ELEVATION

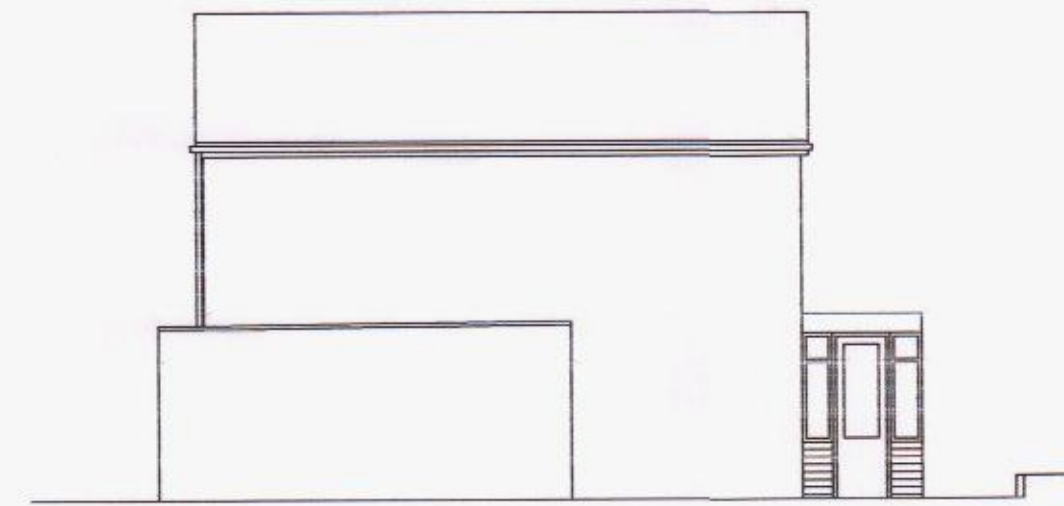

SIDE ELEVATION


HAVANT BOROUGH
COUNCIL
14 MAY 2014
RECEIVED




PHOTO REAR ELEVATION




PHOTO FRONT ELEVATION

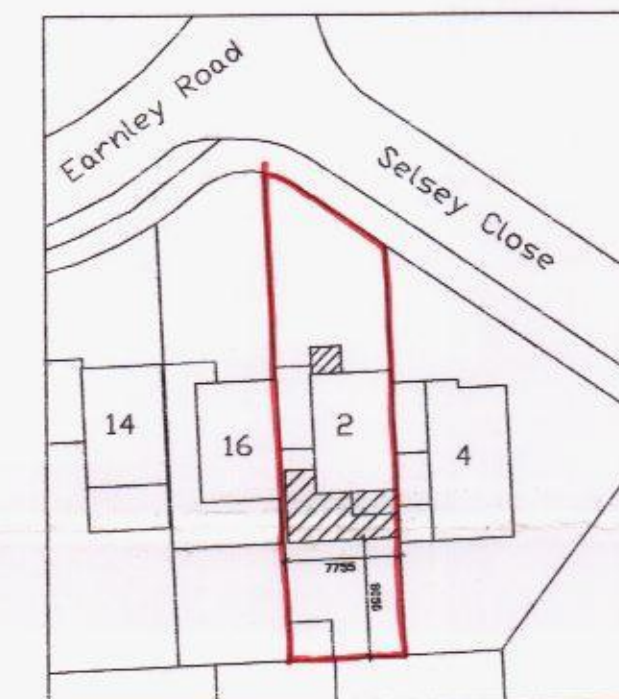


SITE PLAN 1:500

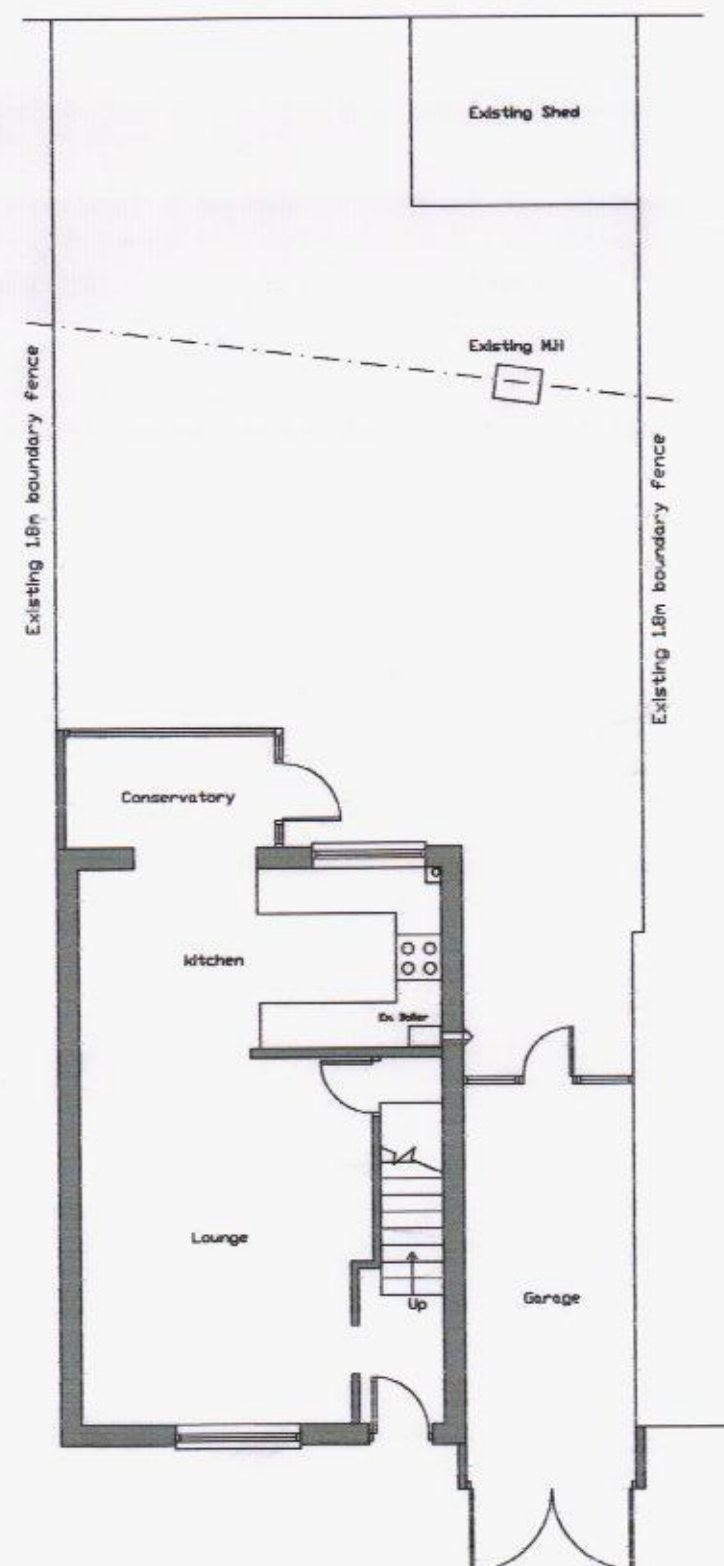

GROUND FLOOR PLAN

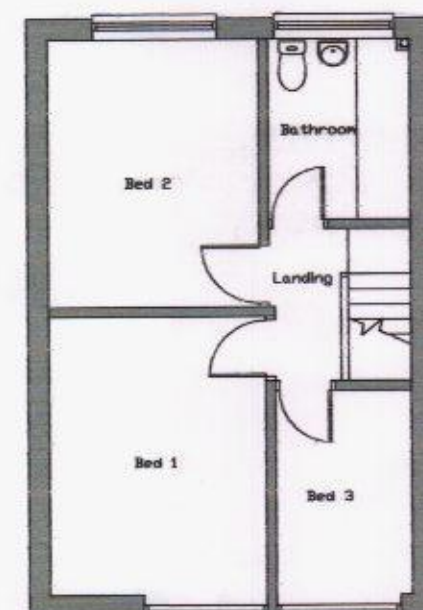

FIRST FLOOR PLAN

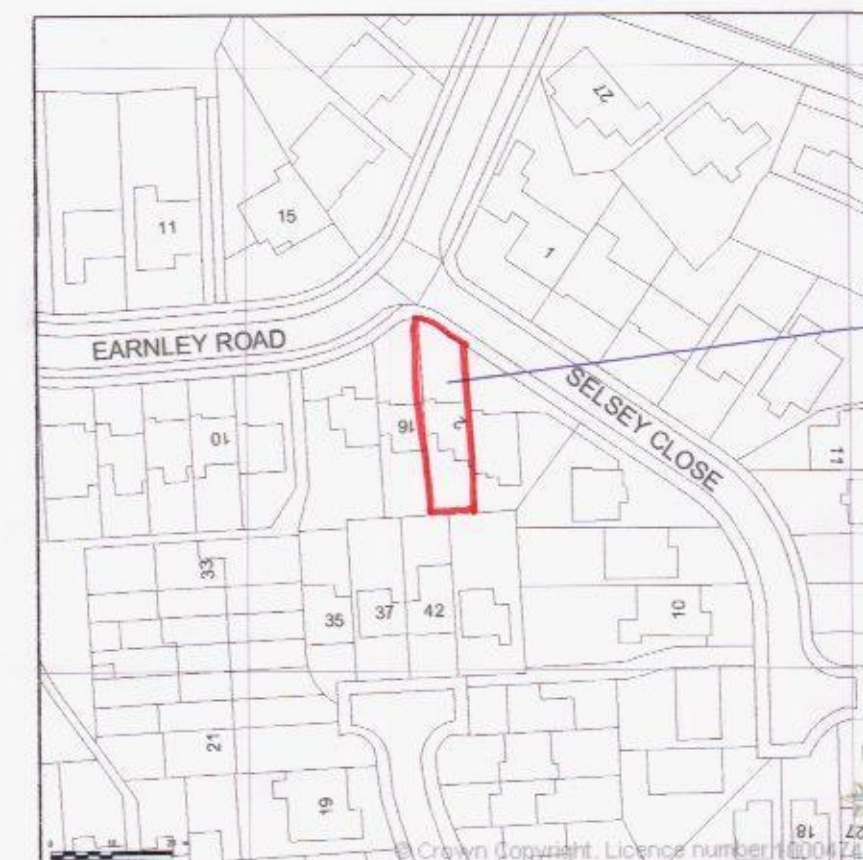

LOCATION PLAN 1:1250
COORDINATE: 474736, 98738



THE SITE

Address:
Proposed alterations & rear
extension to:
2 Selsey Close
Hayling Island
PO11 9SX

Drawing Title:
Existing Plans & Elevations

Date:
May 2014

Scale:
1:100

Rev: