



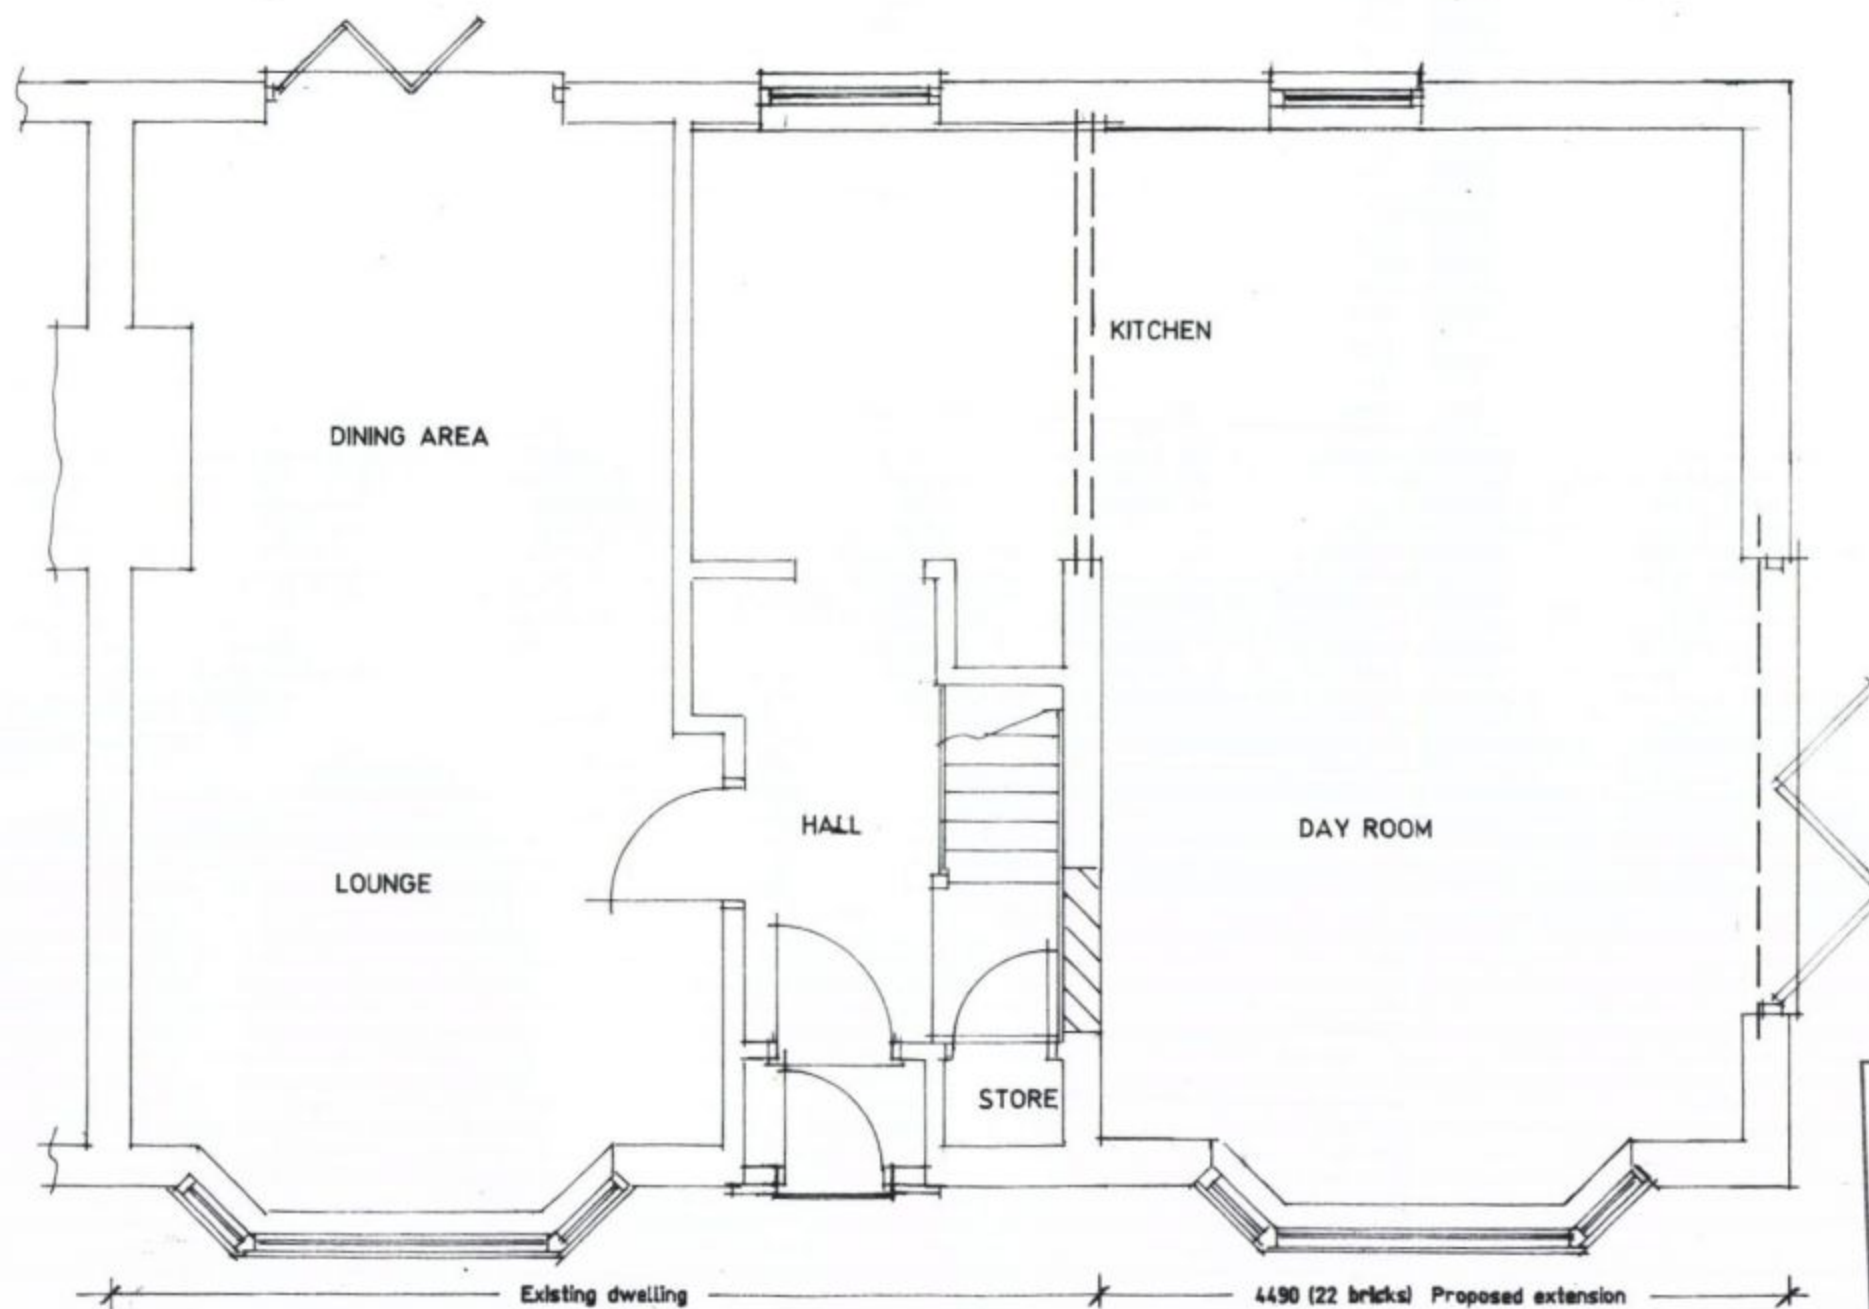

Ground Floor Layout.

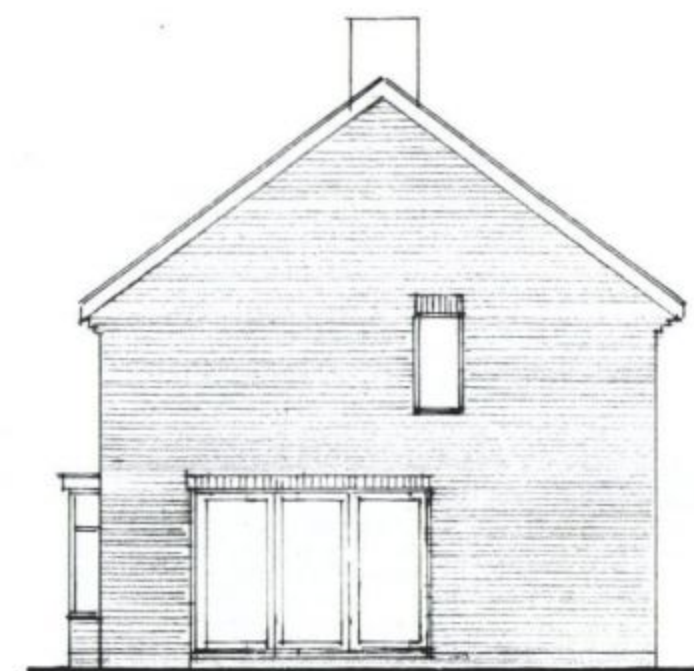

Proposed North West Elevation.



Prop South West Elevation.



Proposed 2 storey side extension
at 46 Battens Way, Leigh Park,
Havant, Hants. PO9 2DY

Mrs S. Chivers

Scale 1:50 1:100

Date September 2014

A3 Drawing Number

1

Revision.




Extg North West Elev.



Extg South West Elev.



Extg South East Elev.

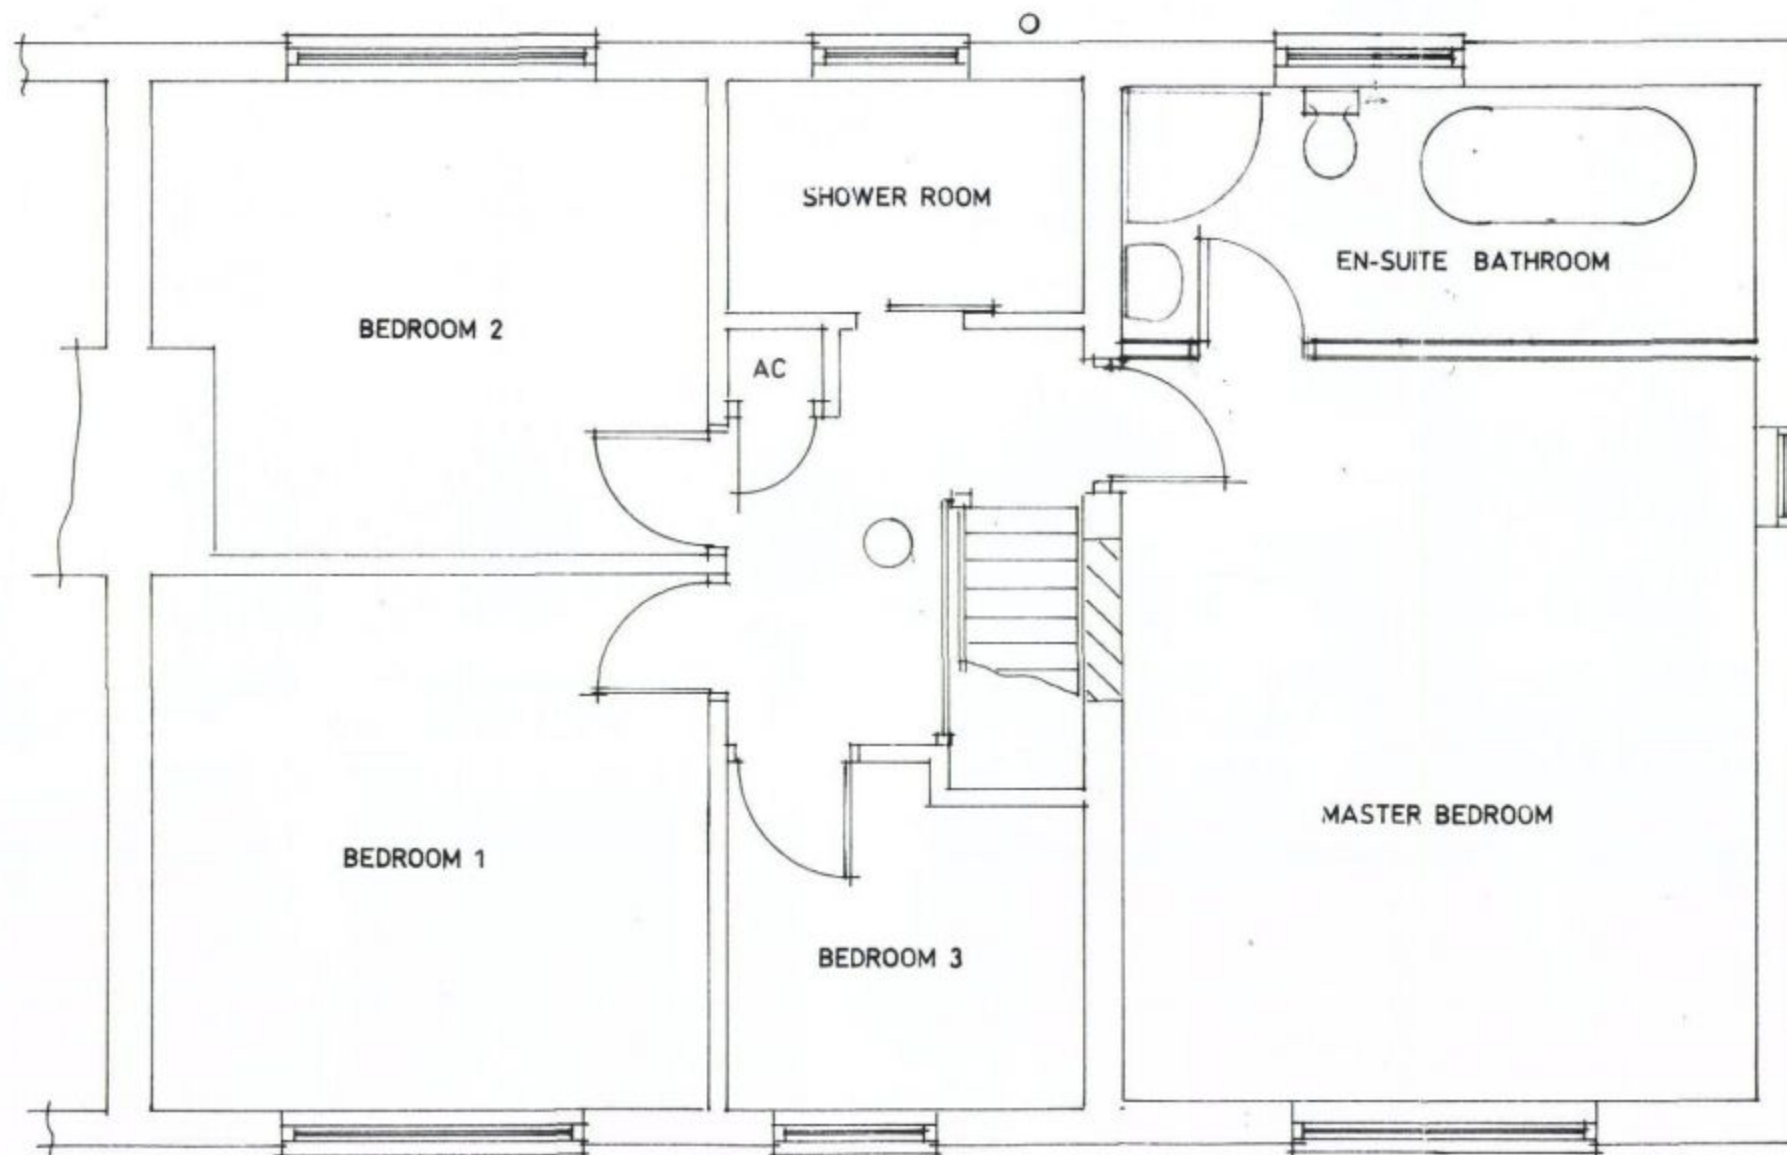

First Floor Layout.



Proposed 2 storey side extension
at 46 Battens Way, Leigh Park,
Havant, Hants. PO9 2DY

Mrs S. Chivers


Scale 1:50 1:100

Date September 2014


A3 Drawing Number

2


Revision

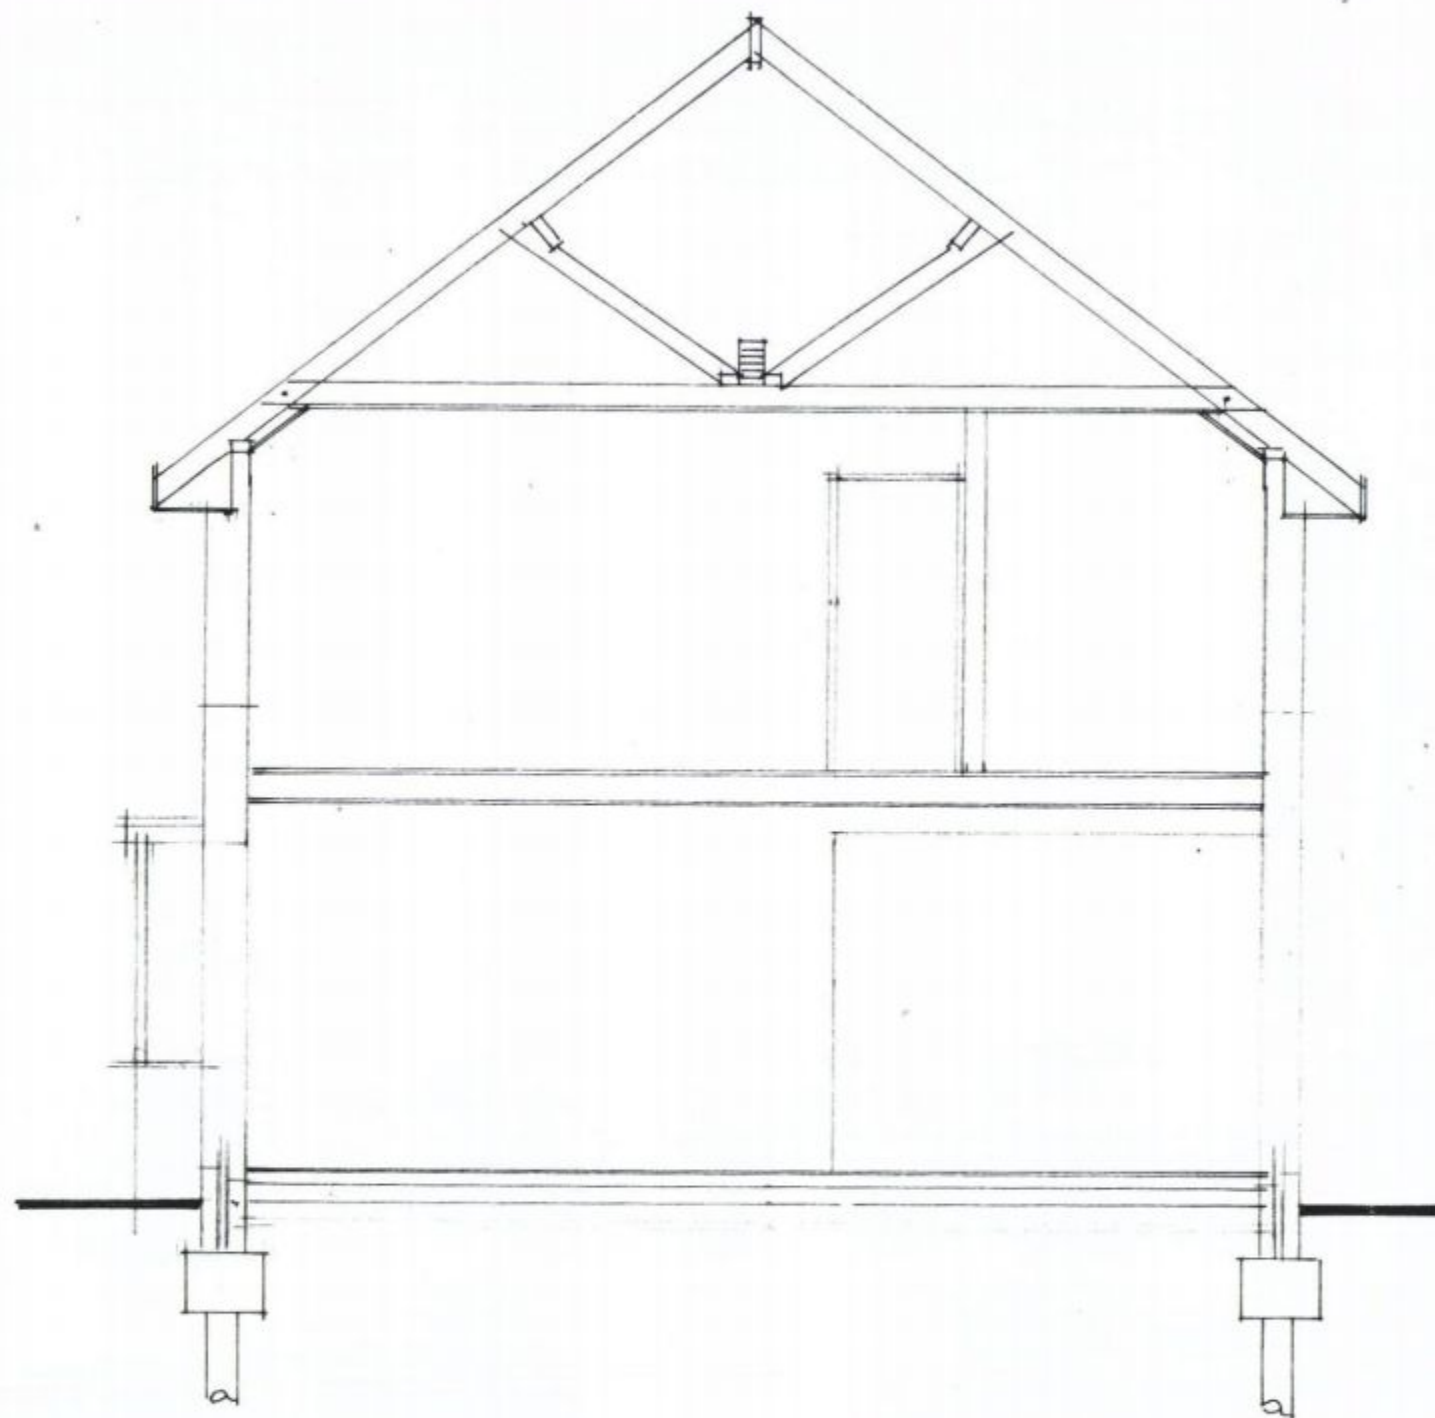

Section x-x.

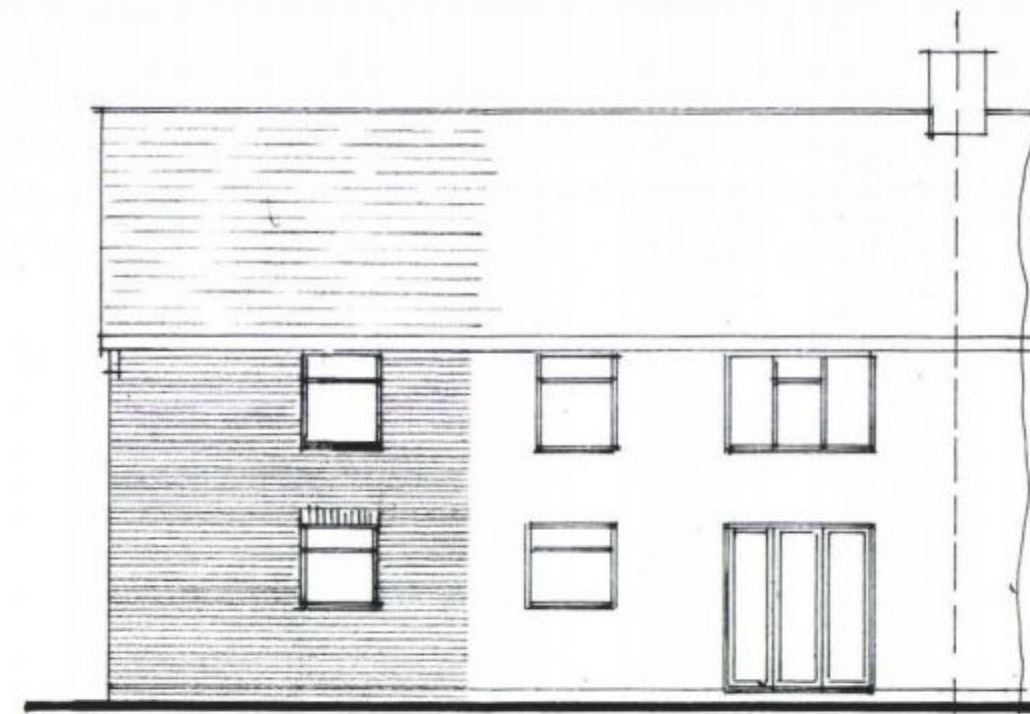

Proposed South East Elevation.

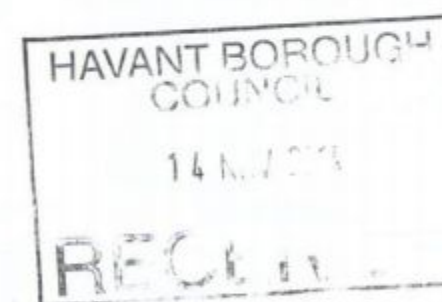

Proposed 2 storey side extension
at 46 Battens Way, Leigh Park,
Havant, Hants. PO9 2DY

Mrs S. Chivers

Scale 1:50 1:100

Date September 2014

A3 Drawing Number

3

Revision