



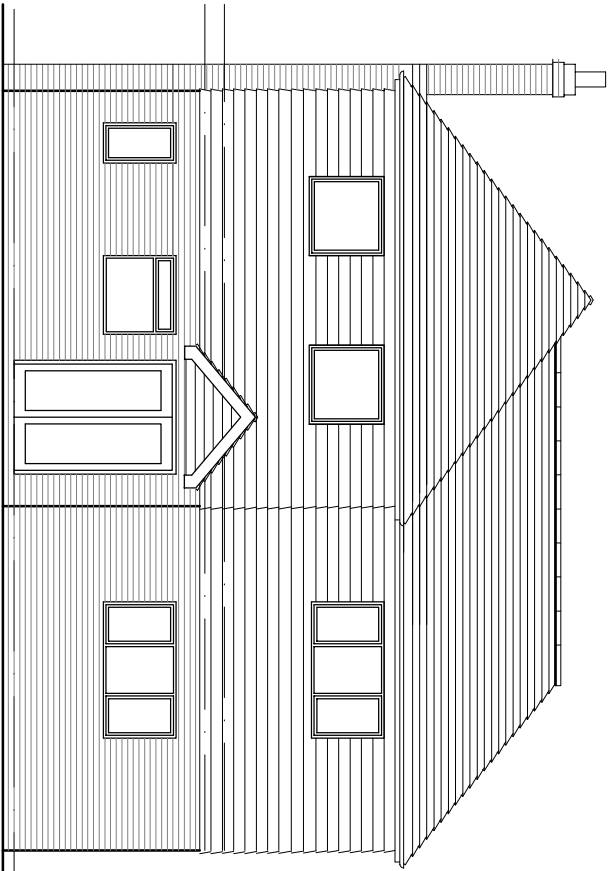


North Elevation as proposed

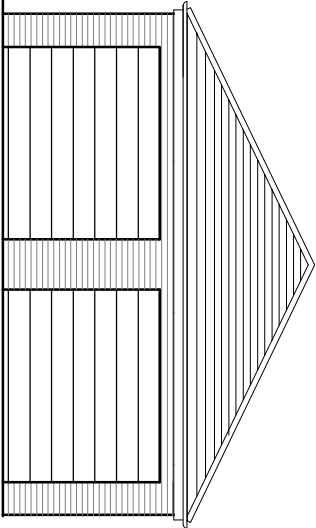


replacement garage


1-100 scale at A3

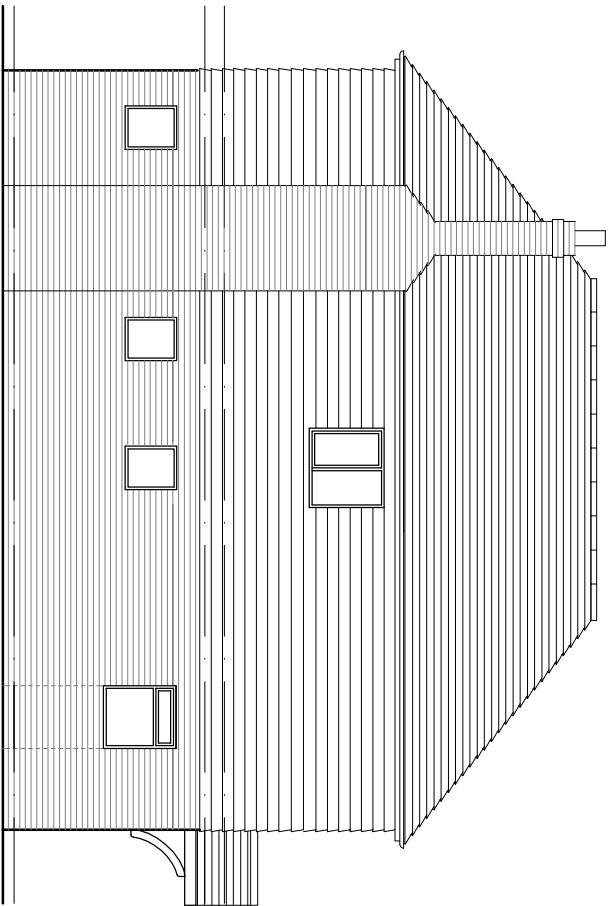

East Elevation as proposed

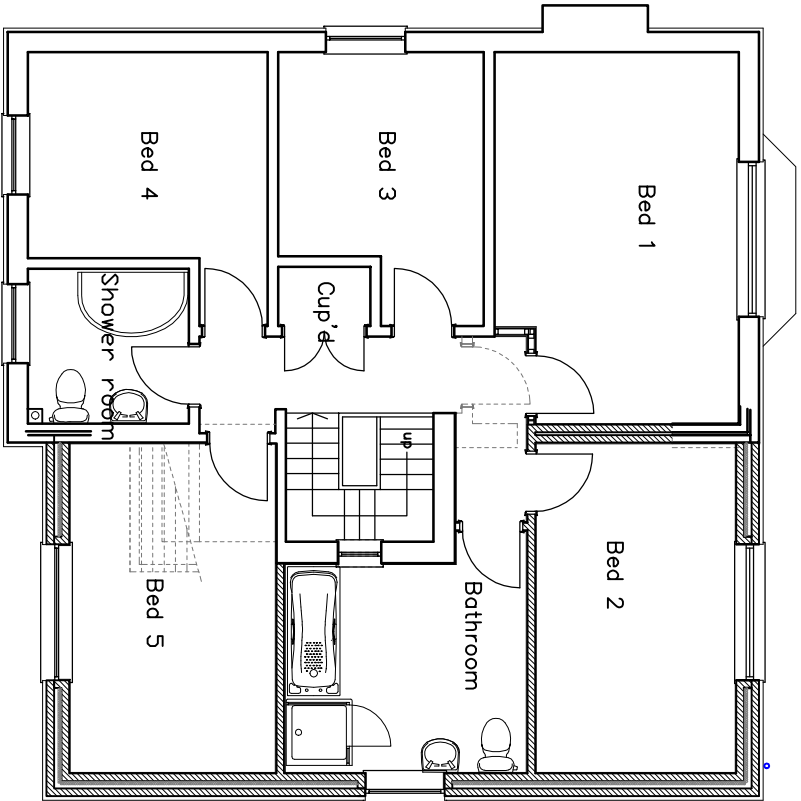

1st Floor Plan as Proposed

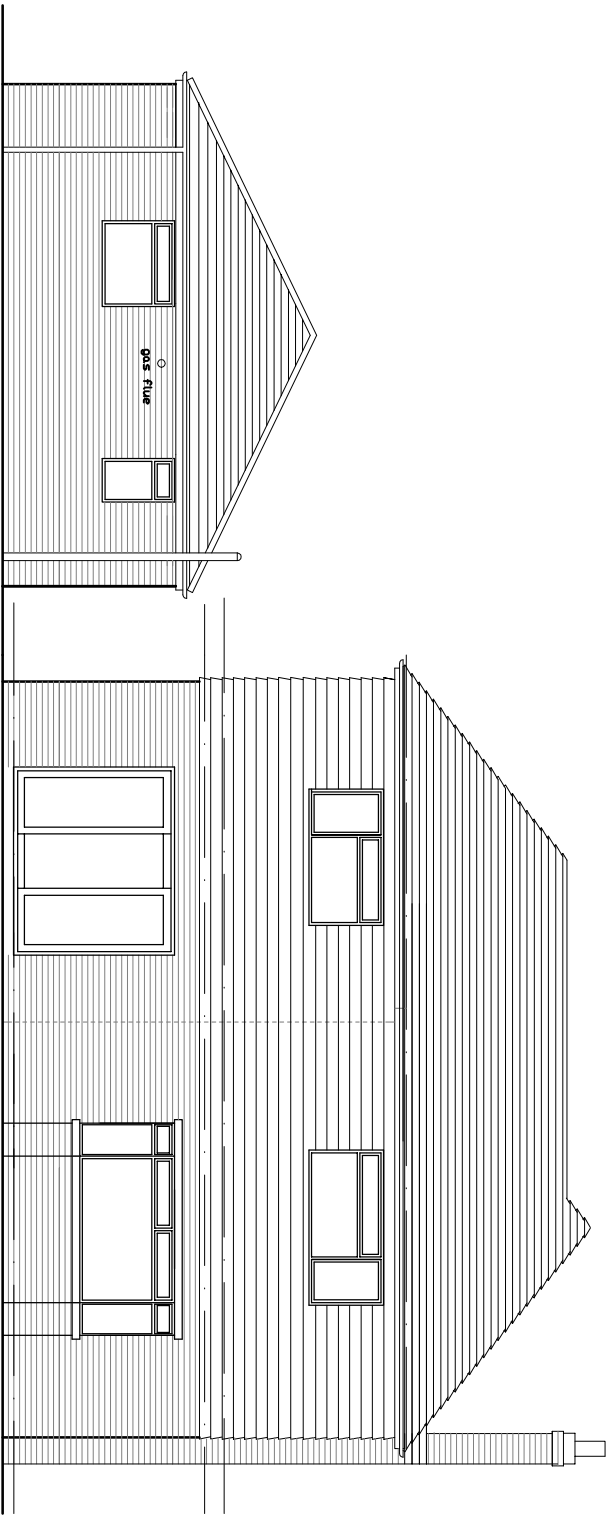

South Elevation as proposed

R.J.N.Day Dip. Arch.

AMENDMENTS DATE

A With Planning Approval Dec 2013
B Garage doors and windows changed and eaves lowered August 2014

Proposed extension to No 51
Longwood Avenue Cowplain

CLIENT

Mr. & Mrs. I. Smith

TITLE

1st Floor Plan & Elevations

STATUS

Approved as non-material Planning amendment

SCALES DATE DRAWN

1 : 100 July 2013 RUND

JOB NO. DRAWING NO. REVISION

0313 08 B

Original paper size A3