



**PROPOSED ELEVATION / SITE SECTION
SCALE 1 : 50**

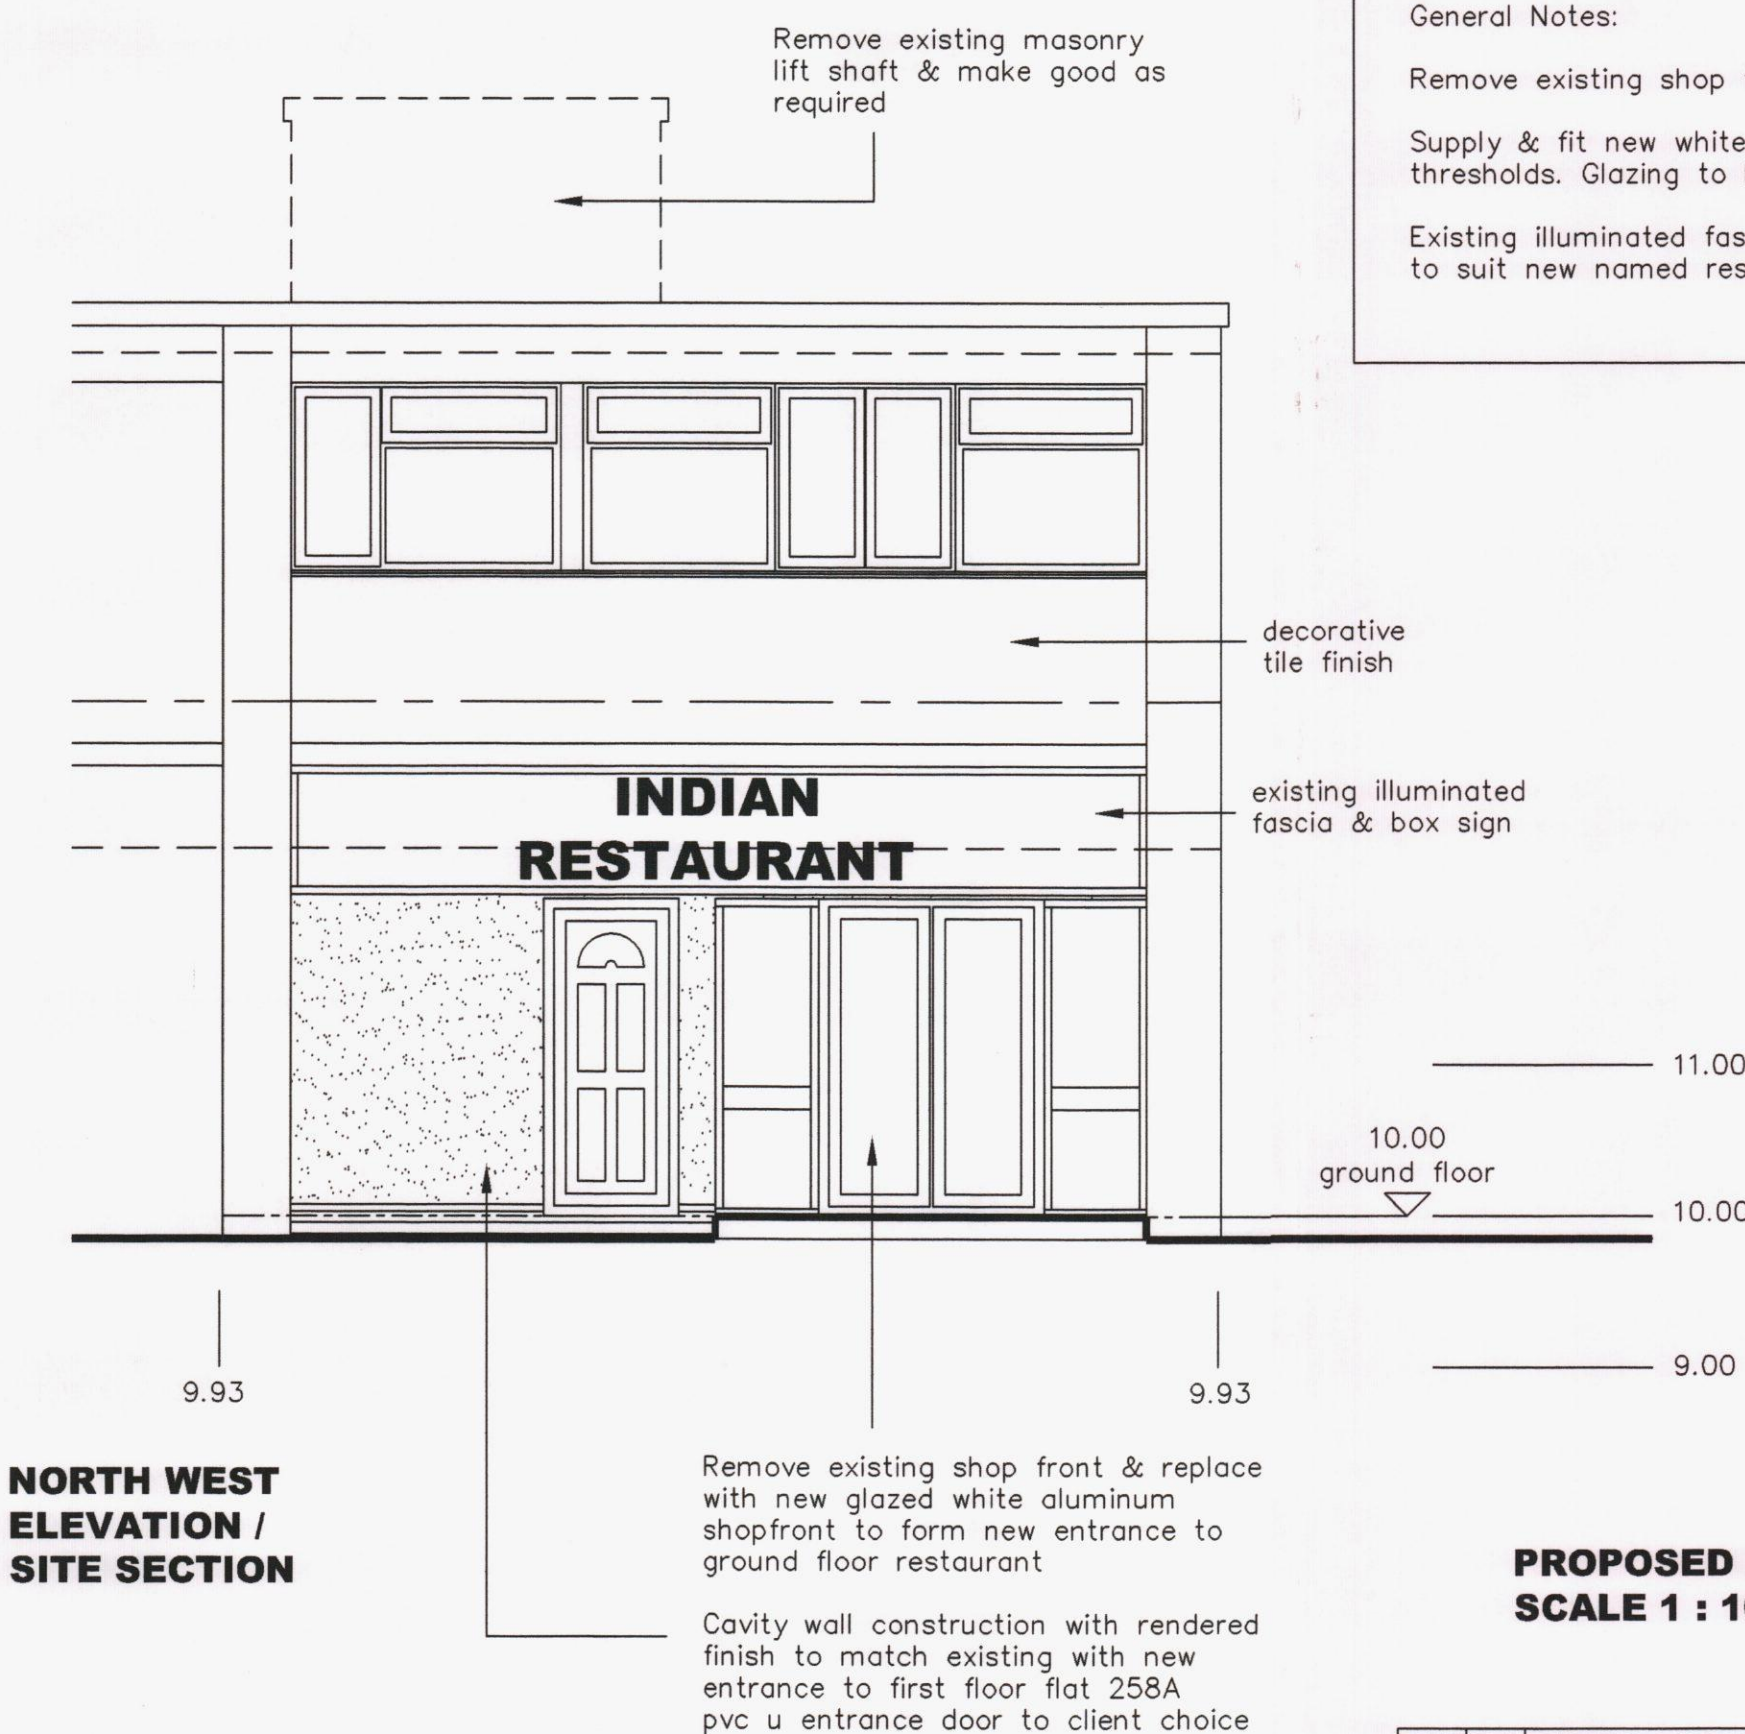

**NORTH WEST
ELEVATION /
SITE SECTION**


General Notes:
Remove existing shop front to 258 London Road
Supply & fit new white aluminium shop front to existing restaurant. Include for accessible thresholds. Glazing to be safety glass with manifestation.
Existing illuminated fascia & 90° box sign to remain as existing with replacement design to suit new named restaurant.

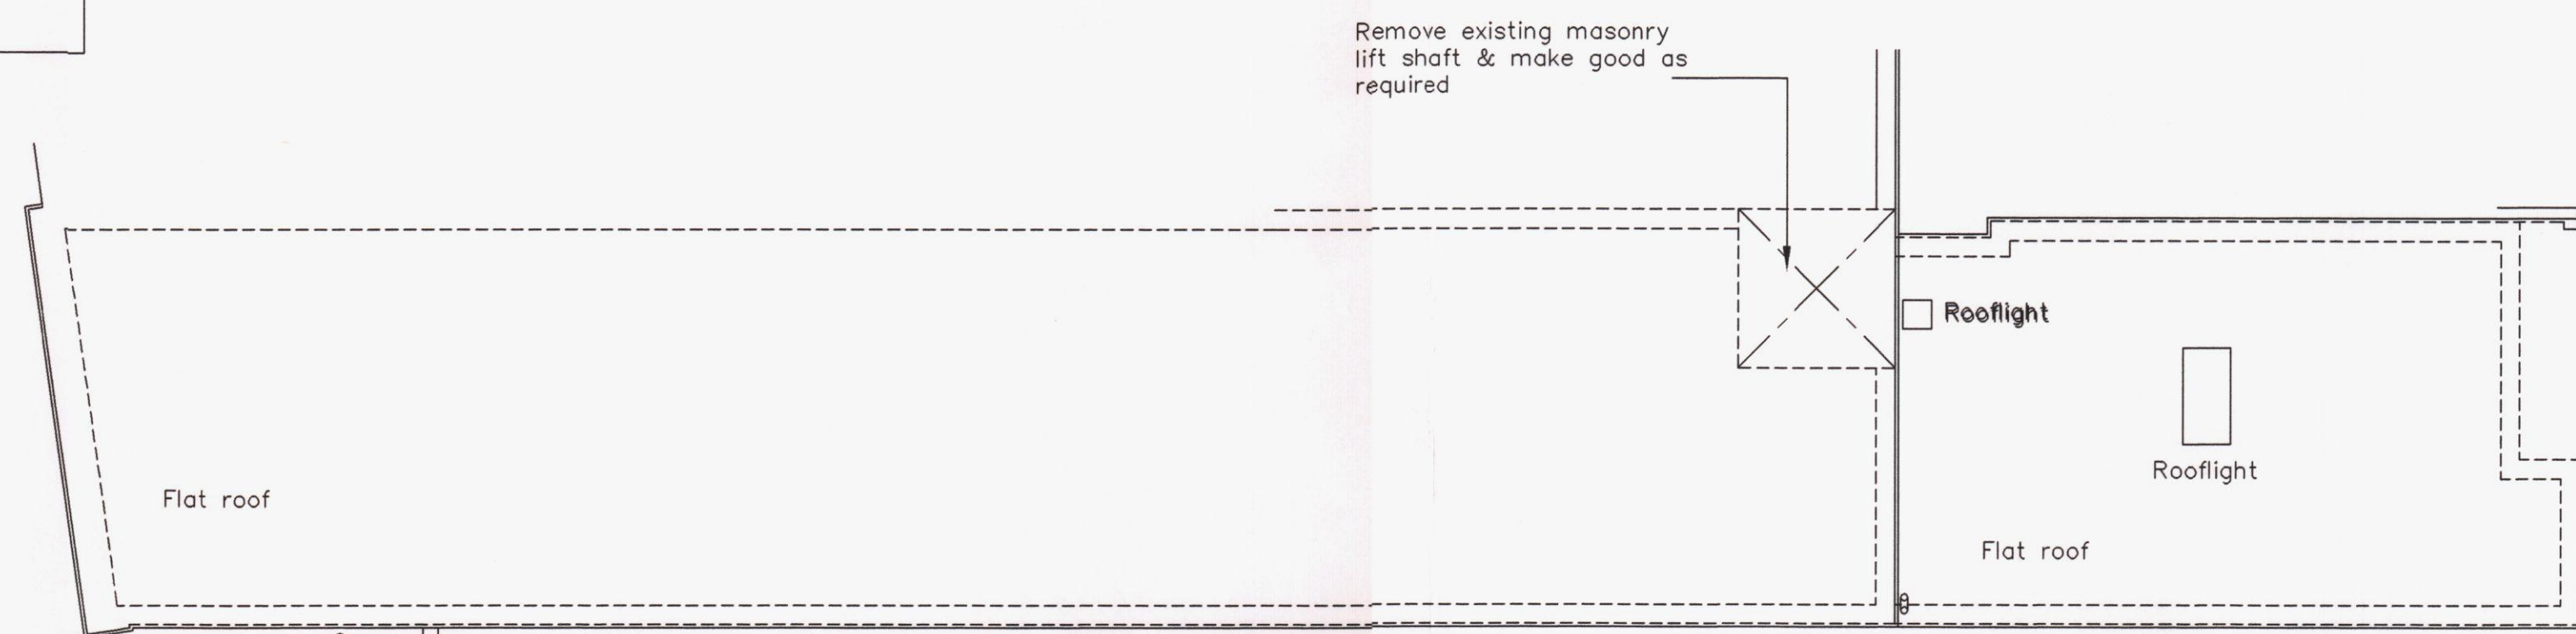


**EXISTING / PROPOSED ROOF LAYOUT
SCALE 1 : 100**

Roof remains unaffected by proposals apart from masonry lift shaft removed to rear

**PROPOSED ELEVATIONS
SCALE 1 : 100**

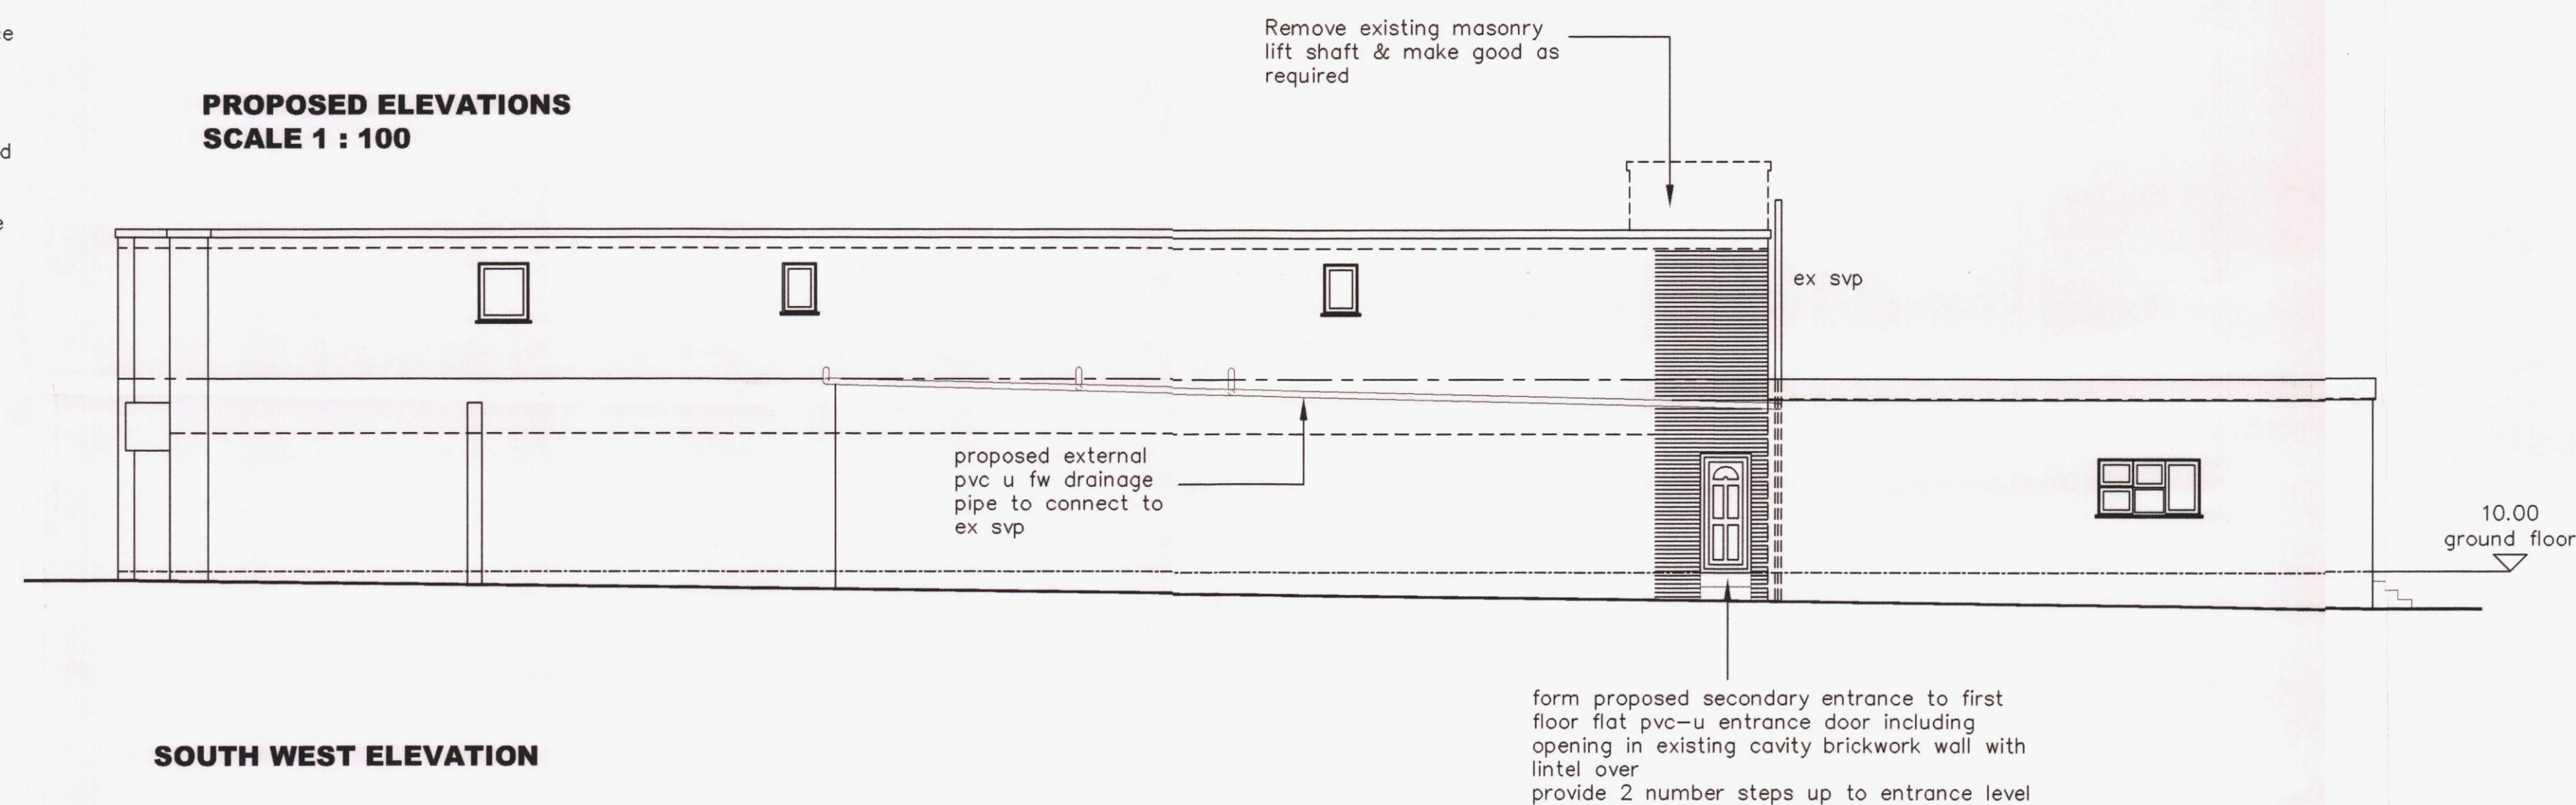


SOUTH WEST ELEVATION

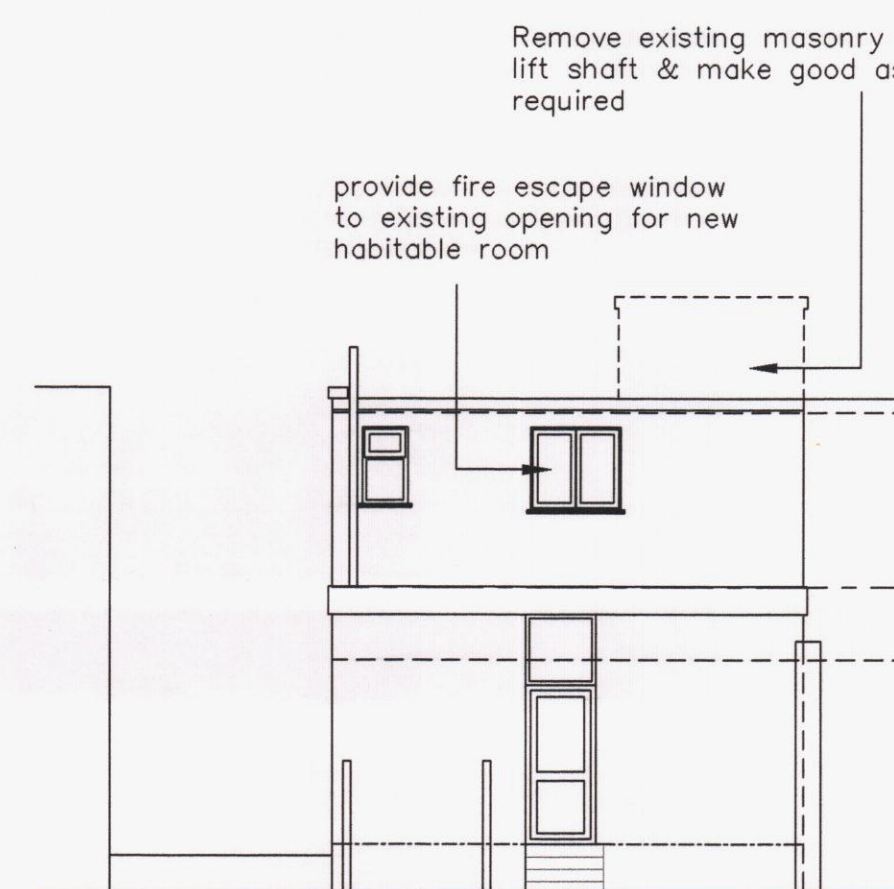


SOUTH EAST ELEVATION


**EXISTING ELEVATIONS
SCALE 1 : 100**

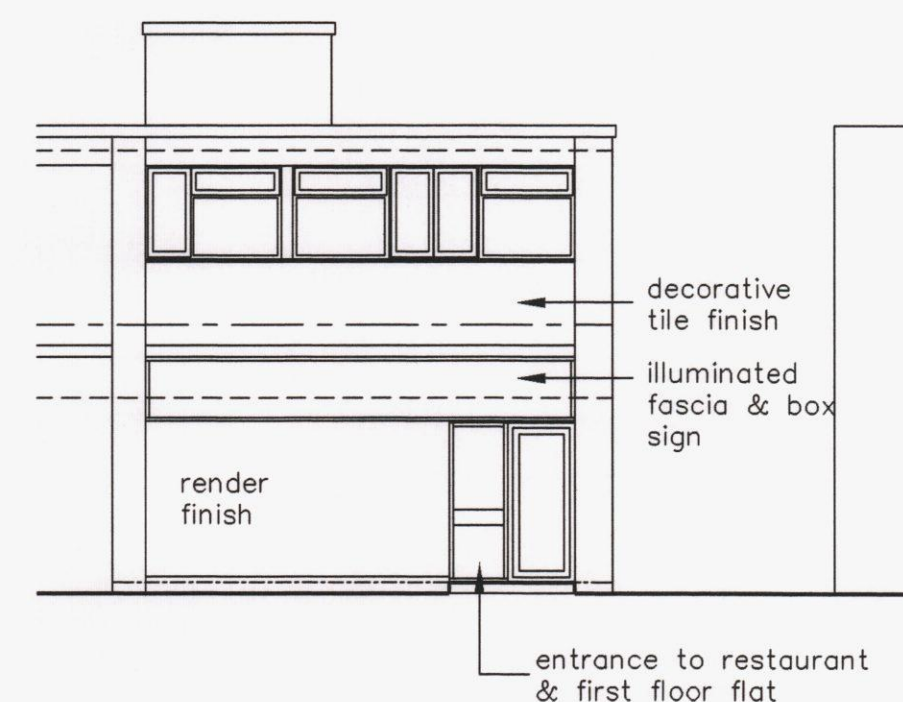

NORTH WEST ELEVATION

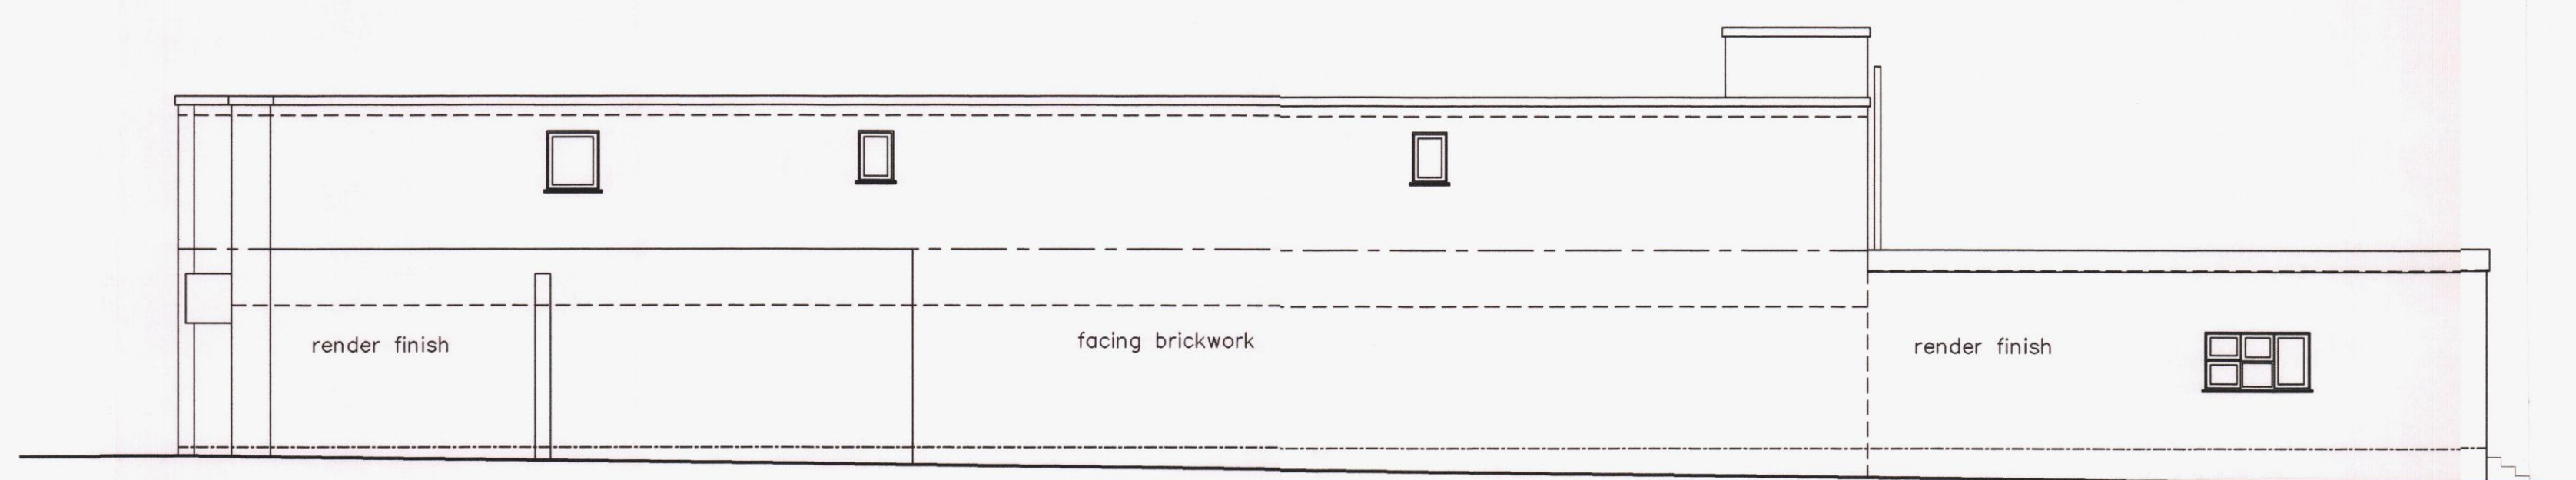


SOUTH WEST ELEVATION

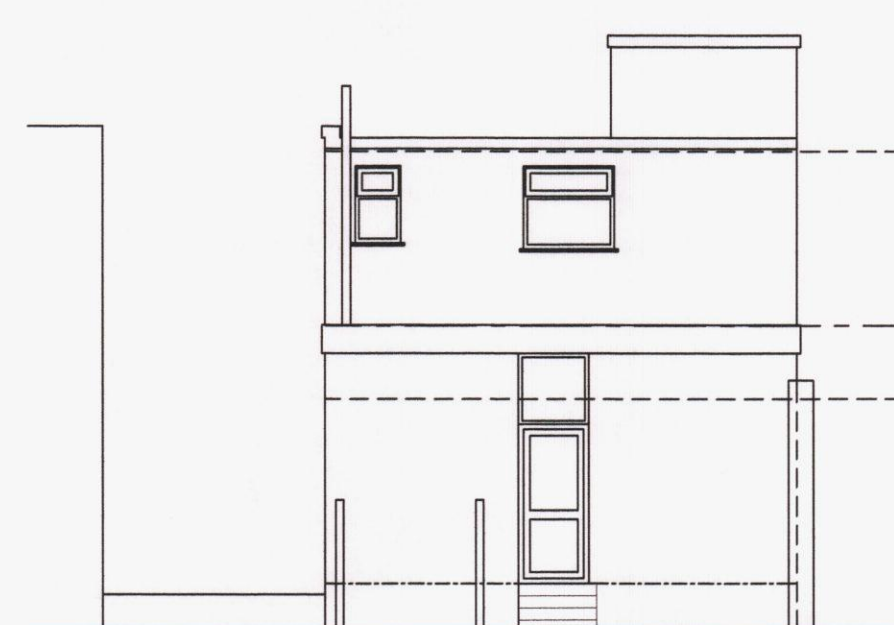

HAVANT BOROUGH
COUNCIL
03 NOV 2014
RECEIVED

NOTES:
The design and construction of this project shall be in accordance with the current Building Regulations & NHBC Standards. These notes & drawings have been prepared solely for the purpose of Planning & Building Regulation approval.
Do not scale from this drawing unless for Planning purposes. All dimensions to be checked on-site and any alterations to be approved by the Architect and/or client prior to any work commencing.
Ordinance Survey Licence No: 100047591
This drawing to be copyright and to be read in conjunction with all other drawings

AMENDMENTS:
Rev A : Masonry lift shaft removed - 30/10/14

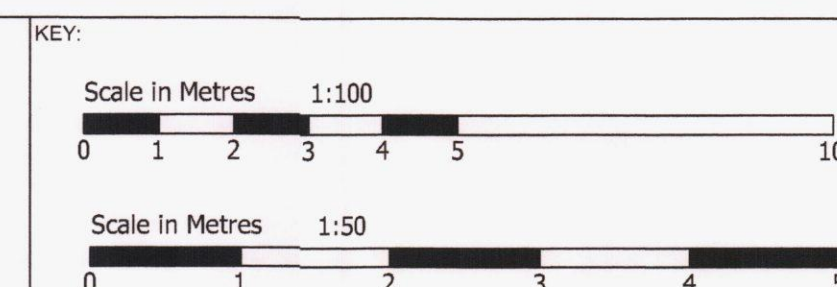

**CLIENT NAME
& ADDRESS**
Mr F Miah
258 / 258A London Road
Waterlooville
PO7 7HG

**PROJECT
ADDRESS**
258 / 258A London Road
Waterlooville
PO7 7HG

DRAWING DETAILS
PLANNING DRAWING
Existing / Proposed Elevations / Site Section /
Roof Layout

PROJECT No 783	DWG No 3	REV No A
SCALE 1:100 1:50 @ A1	DRAWN BWH	DATE 24/10/14



**B H
ARCHITECTURE Ltd**
Heath Cottage
Newlands Lane
Purbrook
Waterlooville
Hants
PO7 5SQ
Tel: 023 9223 2322
Mob: 07747 771808
E-mail: bernard@bernardharding.com