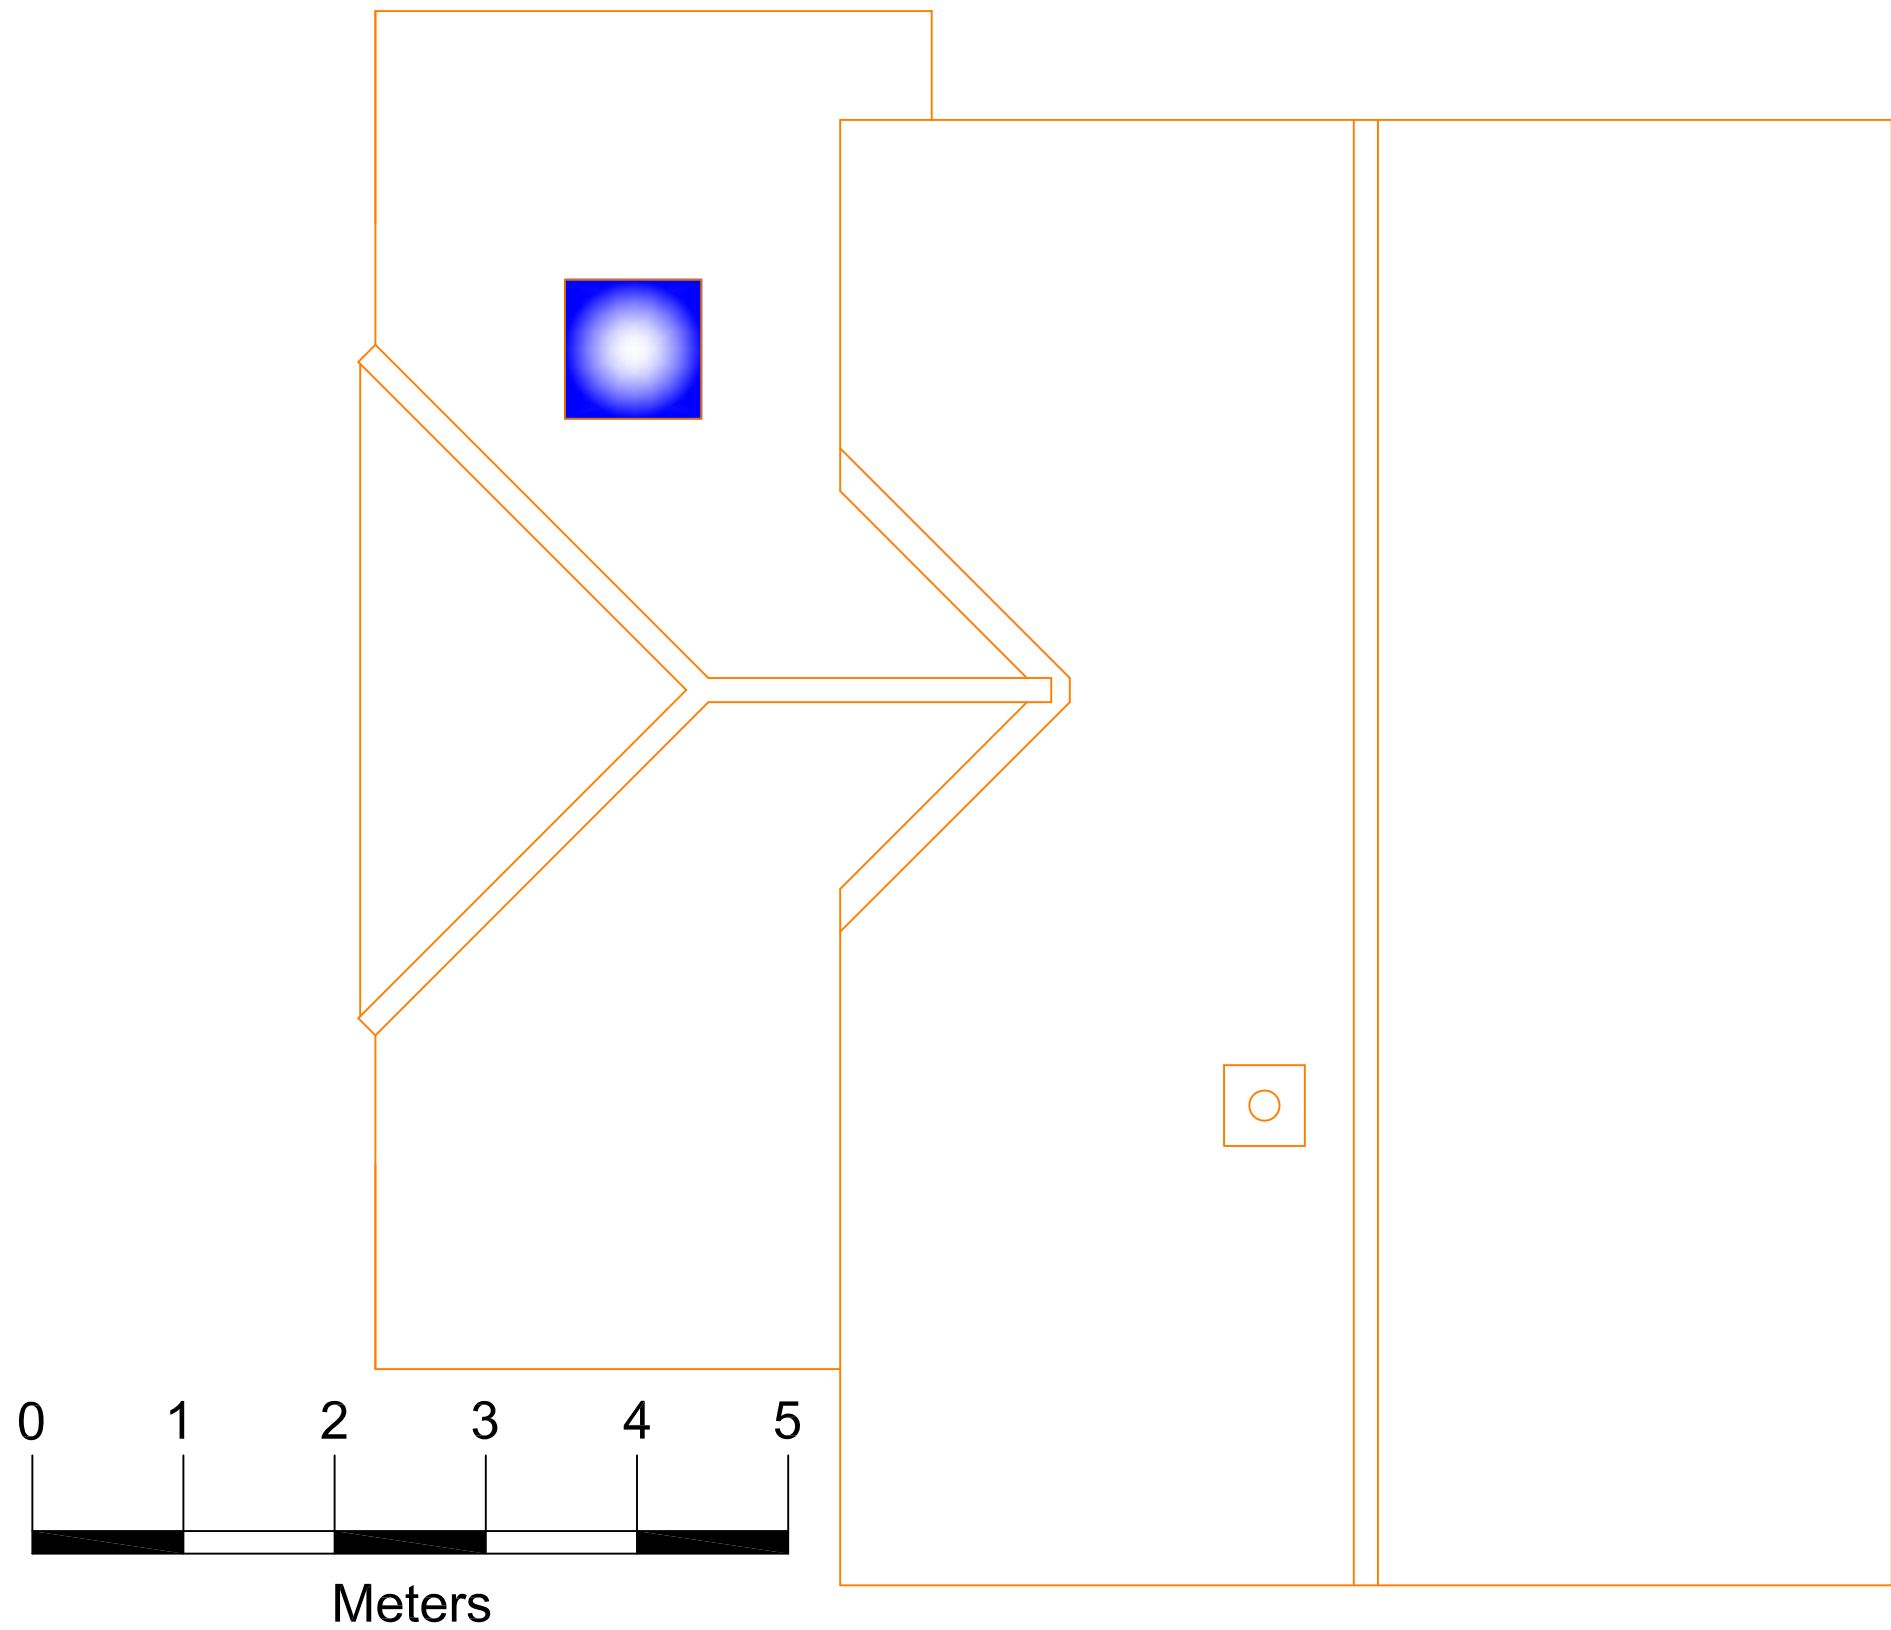


Architectural & Civil Engineering Design 143 Station Road, Liss, Hants. GU33 7AJ Tel 01730 894988 Fax 01730 891165 e-mail:enquiries@acedesigns-ltd.co.uk www.ace-designs.co.uk	Job Title Proposed New Dwelling rear of 43 Elizabeth Road, Waterlooville	Client Mr J G Gill	Scale 1:50 @ A3	Date April 14	Designed GG
	Drawing Title Roof Plan of new dwelling		Drawn EV	Checked GG	Approved
			Job No 140301	Drawing No 140301 / 06	Rev