


RECEIVED
02 JUN 2014
HBC Development Control

Notes
1. This drawing is the copyright of MH Architects Ltd
2. Do not scale this drawing except for Local Authority planning purposes
3. All dimensions must be checked on site by the contractor prior to commencement of the works.

Rev.	Revision	By	Date	Check	Date
------	----------	----	------	-------	------



Site Plan as existing - with location of Store extension identified 1:500

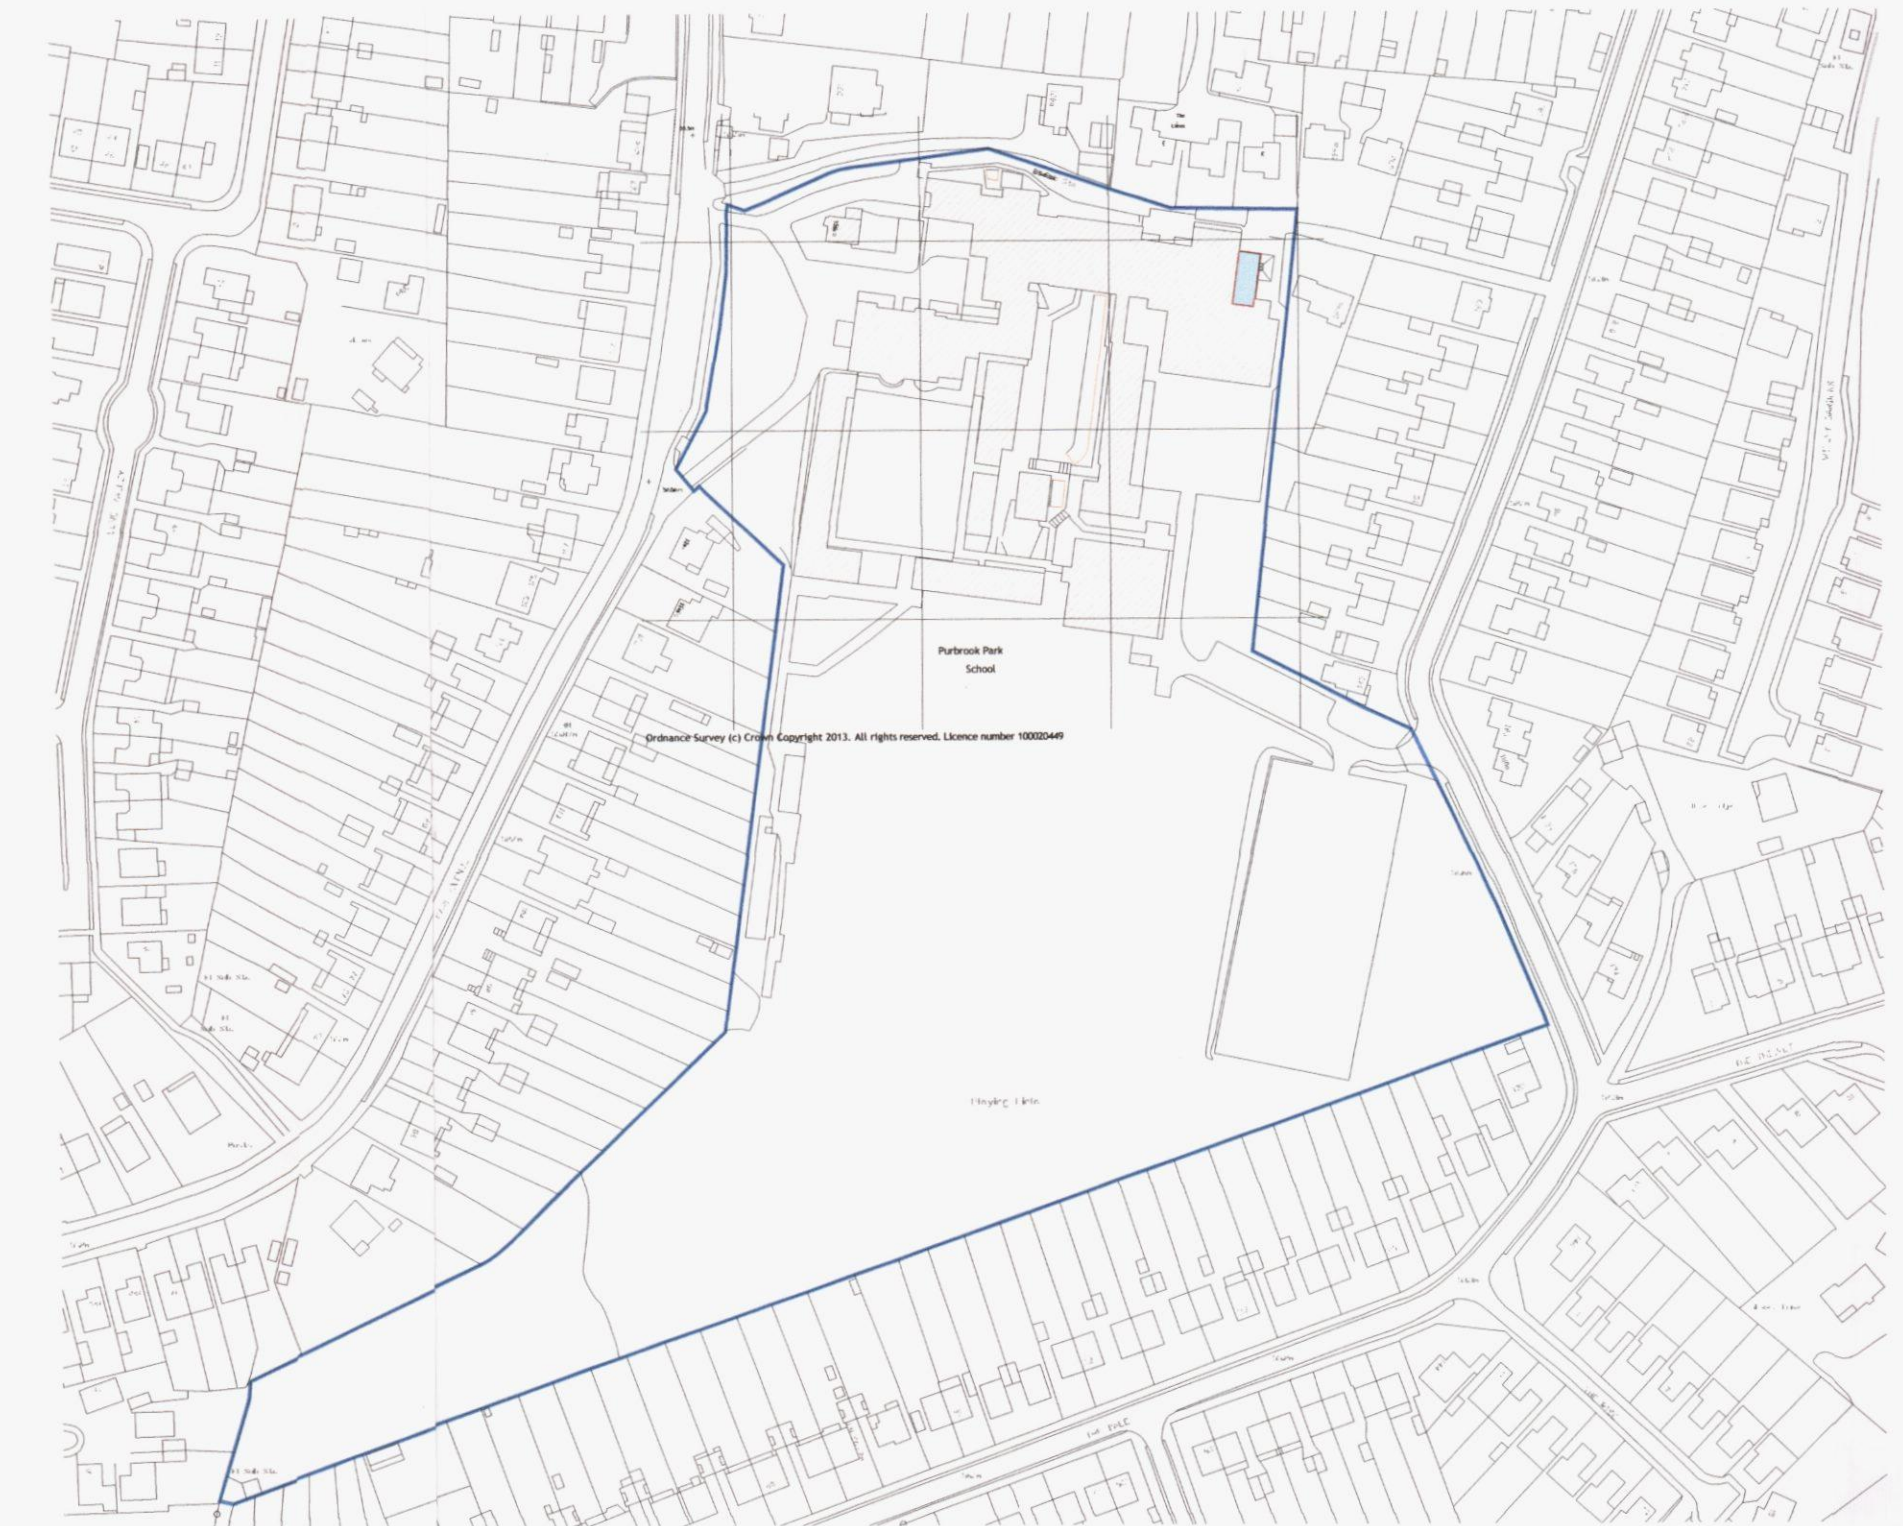

Location Plan 12000

Purbrook Park School,
Park Avenue, Purbrook,
Waterlooville, Hampshire
PO7 5DS

© Crown Copyright 2013. All rights reserved. Licence numbers 100020449 & LG0975
Location Plan 1:2000 @ A1
20 0 20 40 60 80 100 120 140 160 180m
1:2000



Key




New Build Extension- Proposed lean to Store
Building for Gym/Music/Drama equipment.
GA: 80m²



Existing - Single and 2 storey school buildings-
GAs:
Ground Floor- 5138.50m²
First Floor- 1864.18m²
Total- 7002.68m²



DEVELOPMENT AREA IN RED
SITE AREA IN SAME OWNERSHIP (SCHOOL
BOUNDARY) IN BLUE

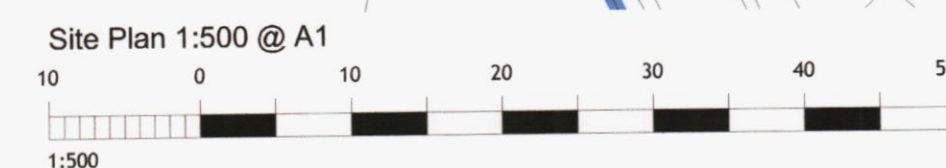

Purbrook Park School, Waterlooville

Gym Store Extension

Purbrook Park School

Project & Drawing title Site and Location Plan Gym Store Extension

Drawn	Date	Checked	Date	Scale at A1
WRT	01.05.14			1:500 and 1:2000
Job N°	13.083	Drawing N°	PL-10	Rev.
Status	Planning Application			

Ground Floor / Bicentennial Building
Southern Gate / Chichester
West Sussex / PO19 8EZ
t: 01243 774748
e: admin@mharchitects.co.uk
www.mharchitects.co.uk
Limited Company
Registered in England No. 1994333

