





FRONT ELEVATION
PROPOSED

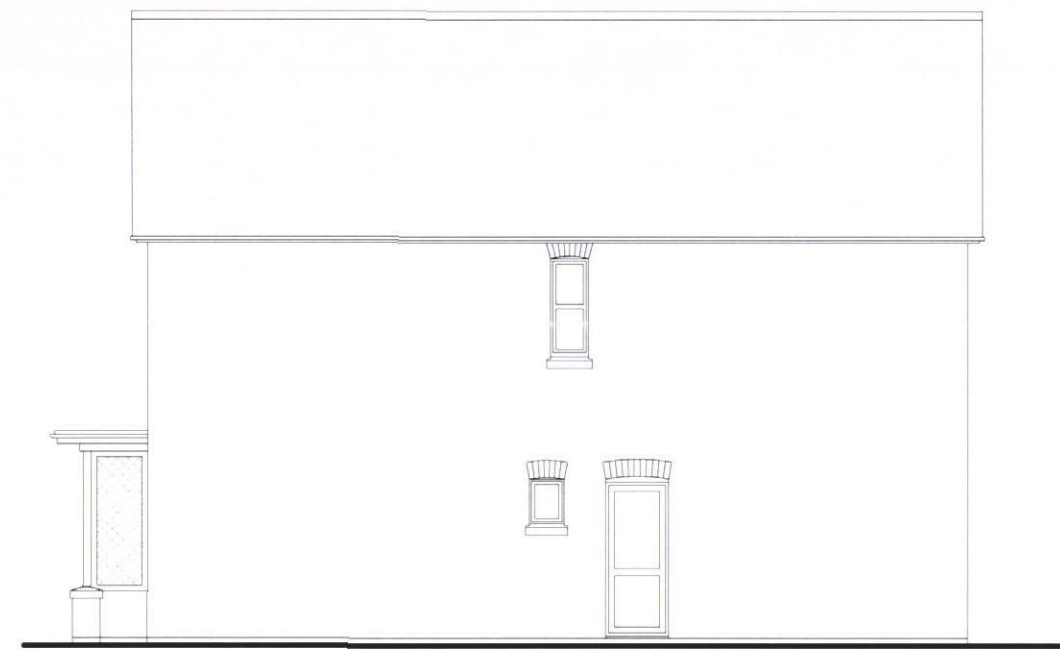

SIDE ELEVATION
TO ST LEONARDS AVENUE




REAR ELEVATION
TO GARDEN

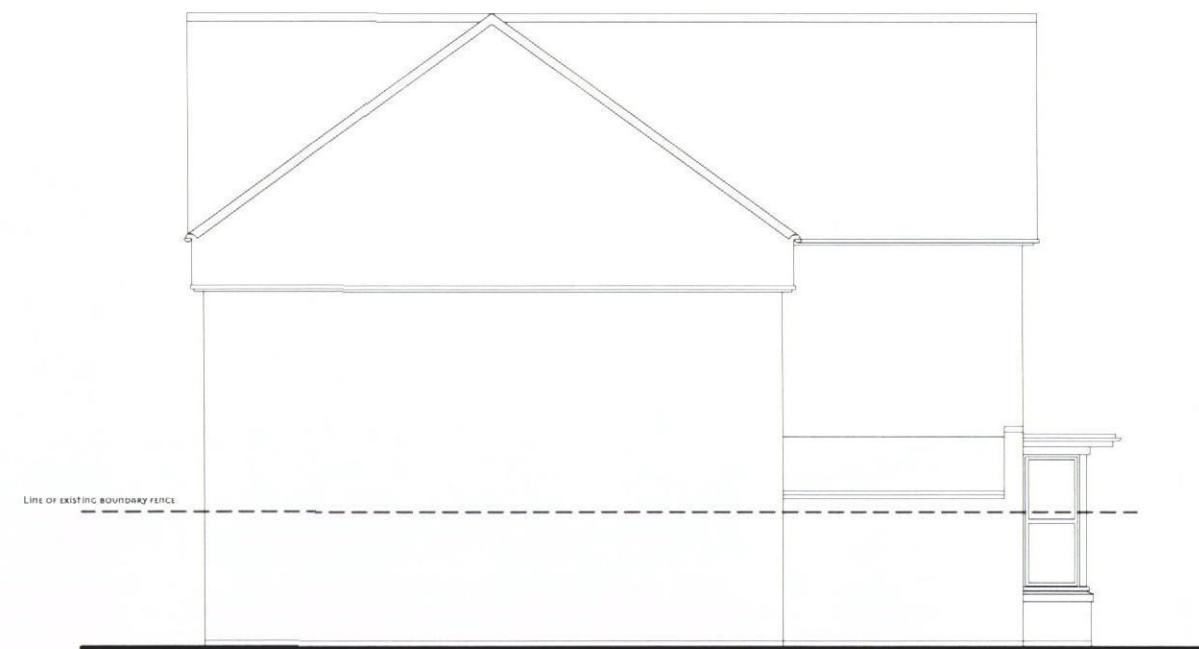

SIDE ELEVATION
TO 49 ST LEONARDS AVENUE

0m 5m
SCALE 1:100 @ A3

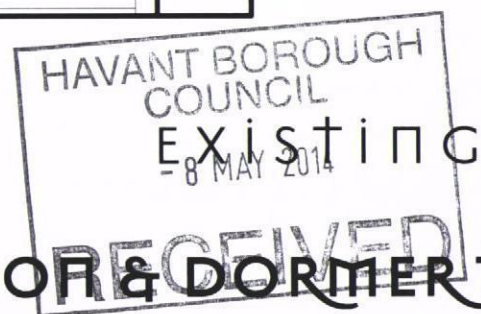

PROPOSED LOFT CONVERSION & DORMER TO 51 ST LEONARDS AVENUE, HAYLING ISLAND

DRAWING NO. 102
SCALE 1:100