






Dimensions to be checked on site before commencing work. Any discrepancies shall be reported to the architect immediately. Do not scale from these drawings except for planning purposes. Use figured dimensions only. Where applicable this drawing is to be read in conjunction with other consultants' drawings. All drawings to be read in conjunction with specification and all electrical drawings / specification

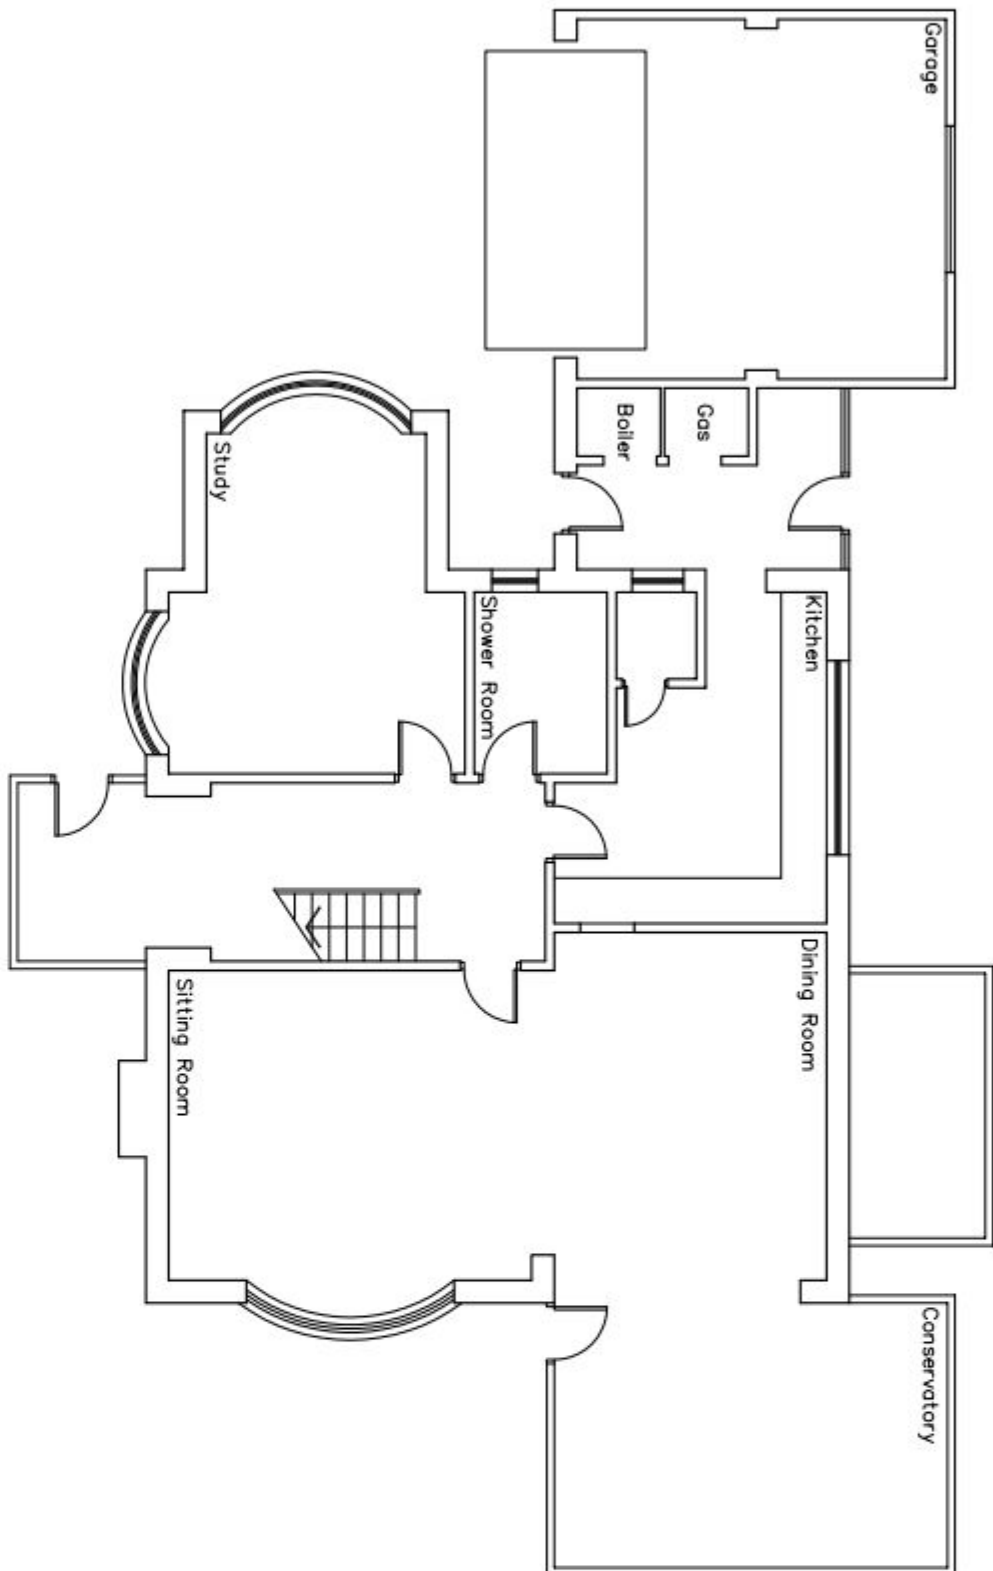


Existing Ground Floor Plan @ 1:100

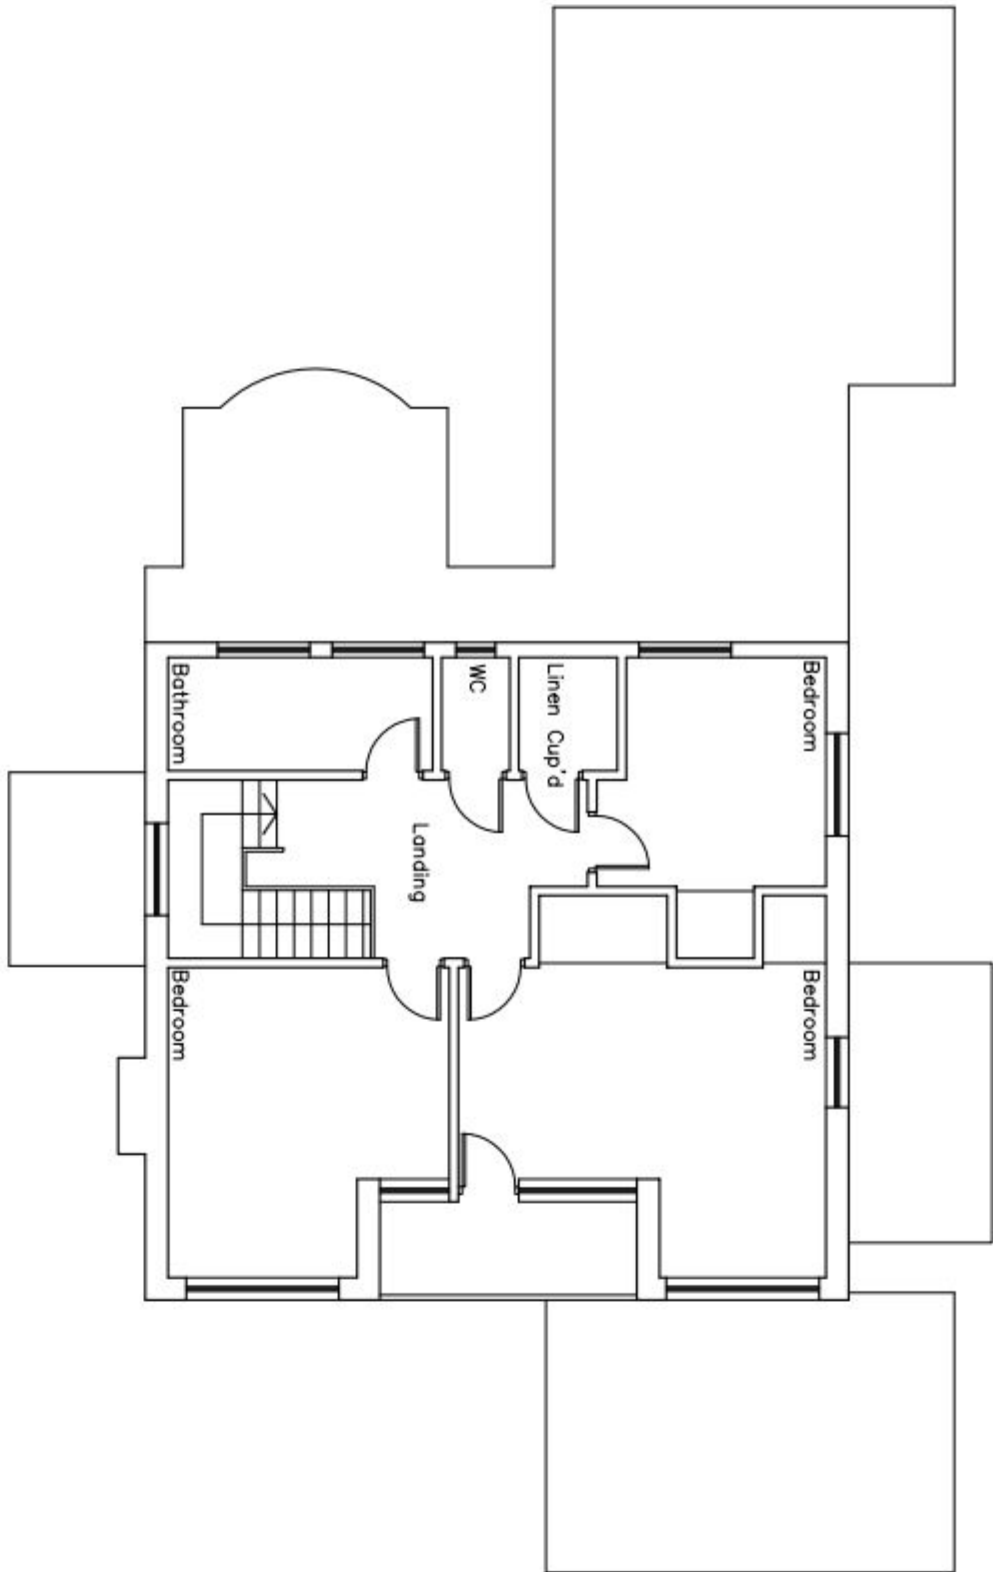


Existing First Floor Plan @ 1:100

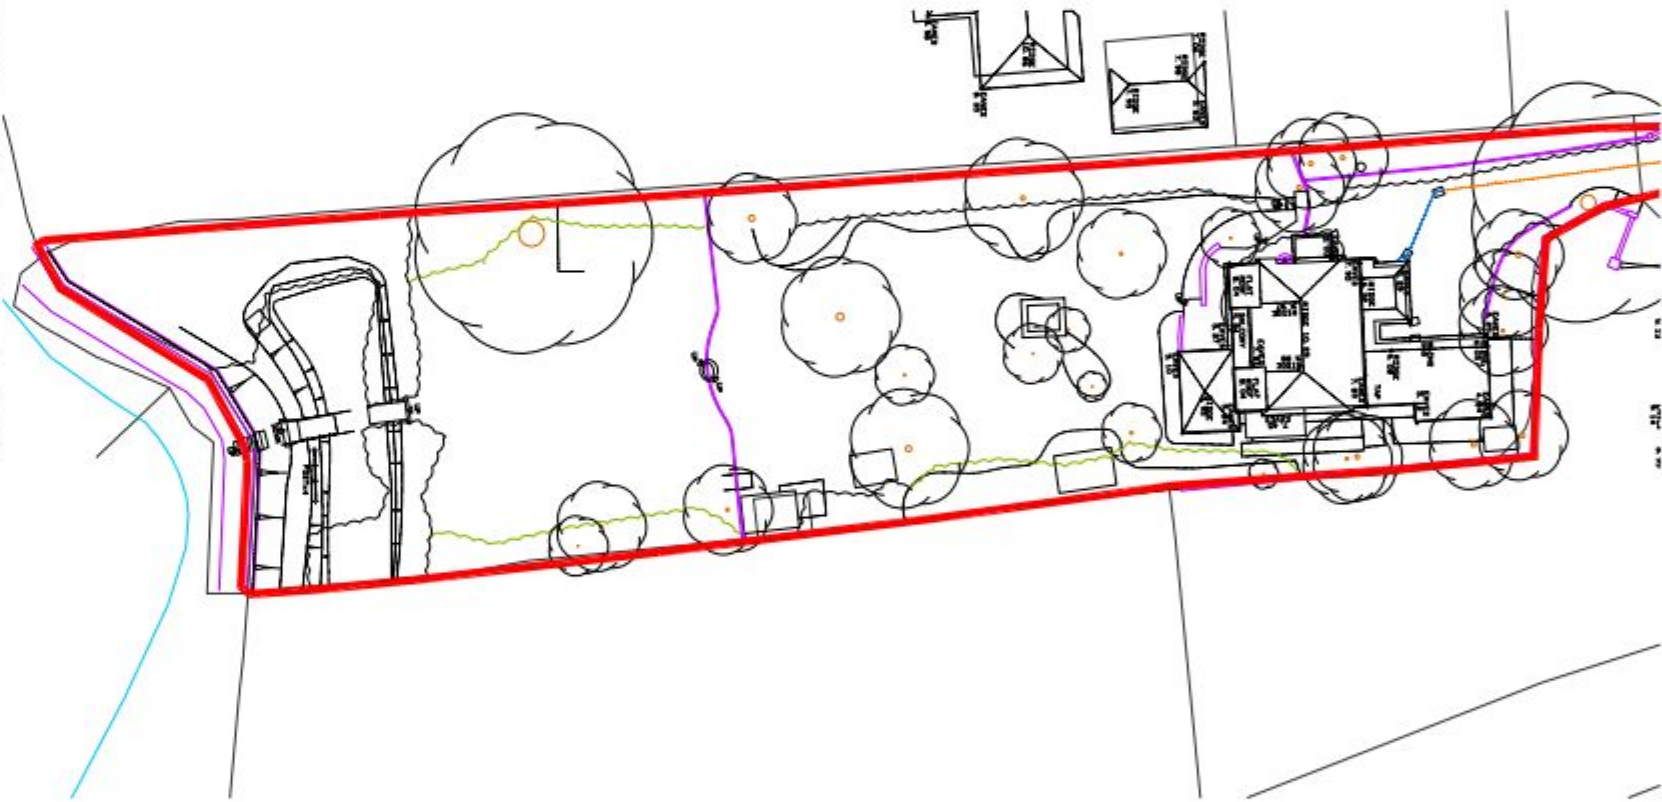


Existing Site Location @ 1:500
© Crown Copyright 2008. All rights reserved. Licence number 100020449

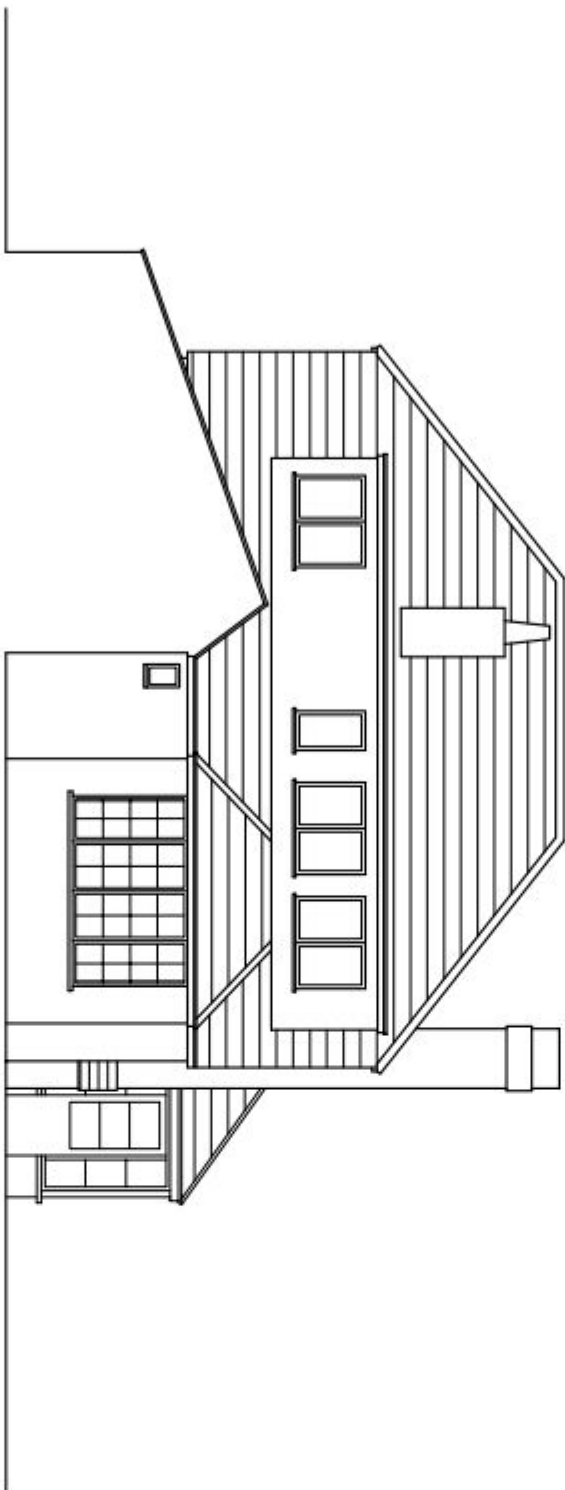


Existing North Elevation @ 1:100

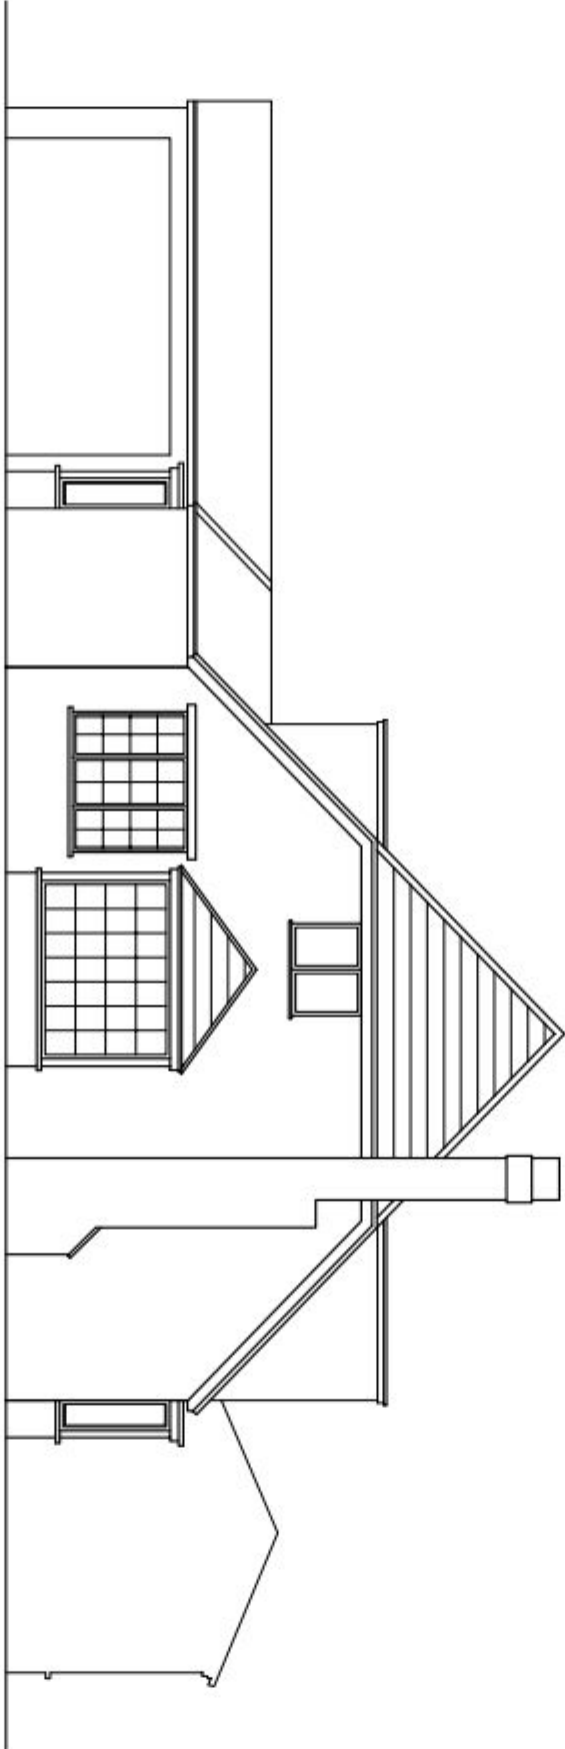

Existing West Elevation @ 1:100

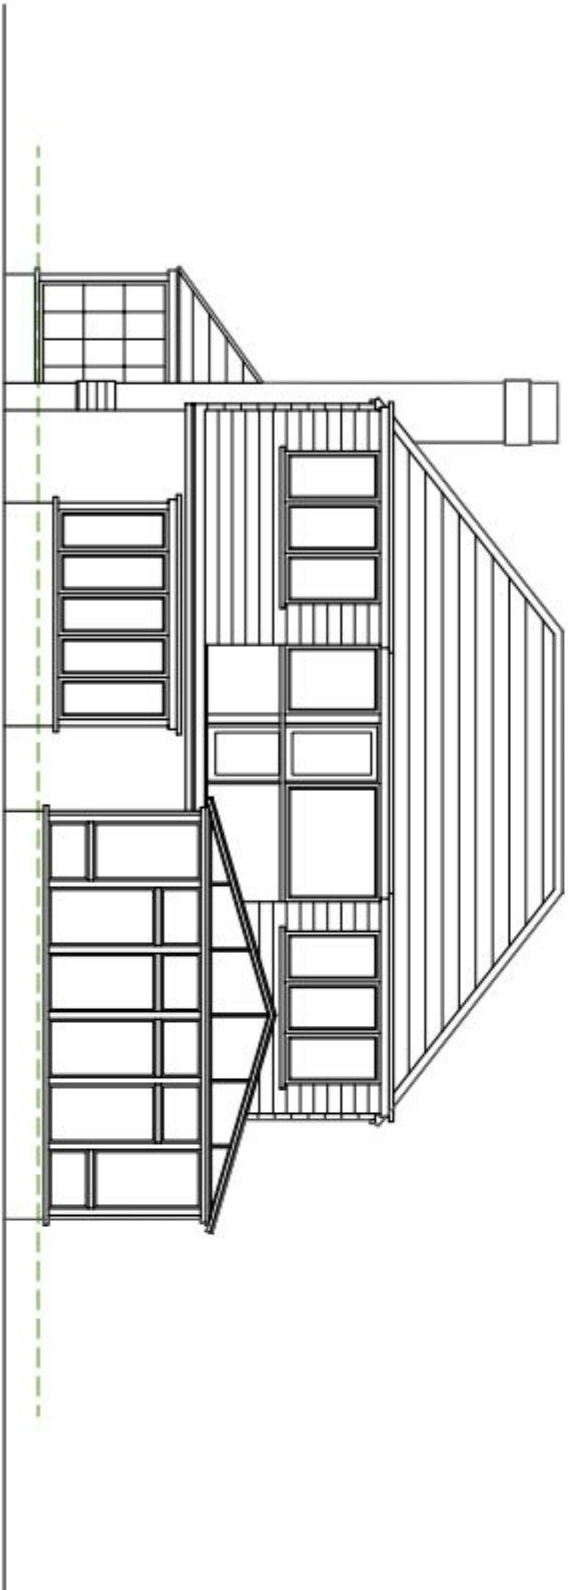

Existing South Elevation @ 1:100

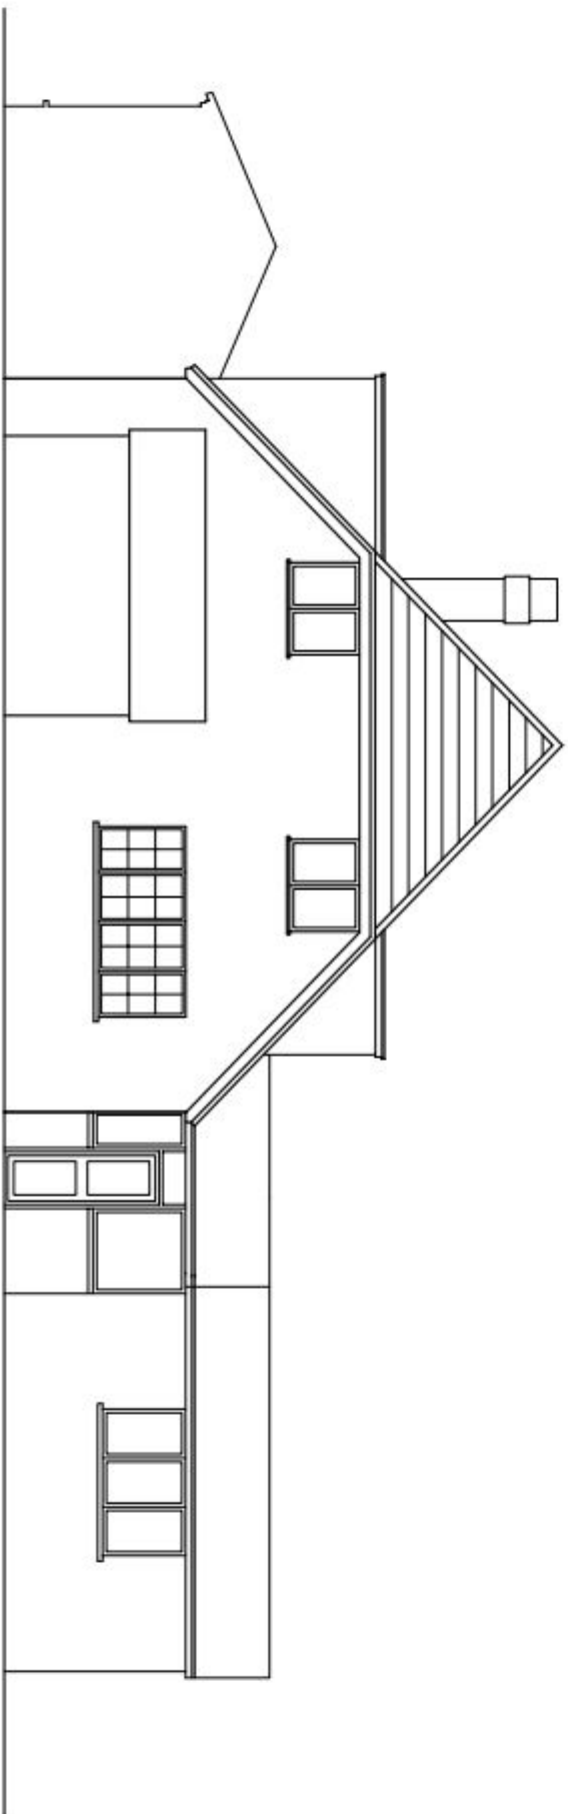

Existing East Elevation @ 1:100



Existing Site Location @ 1:1250
© Crown Copyright 2008. All rights reserved. Licence number 100020449

REV	DATE	AMENDMENT	DRAWN
hd architects Heley Davies Architects Ltd The Old Postmill Easton Road PO9 1RX 01243 370 715 www.hdsarchitects.co.uk mail@hdsarchitects.co.uk			
CLIENT			
Mr David Holland			
PROJECT			
4 Mill Lane			
Langstone			
Hampshire			
PO9 1RX			
Proposed Dwelling			
DRAWING			
Existing			
SCALE			
as noted			
DATE 04-12-12			
DRAWING NUMBER		DRAWN TO	
12/26/01		REVISION	