




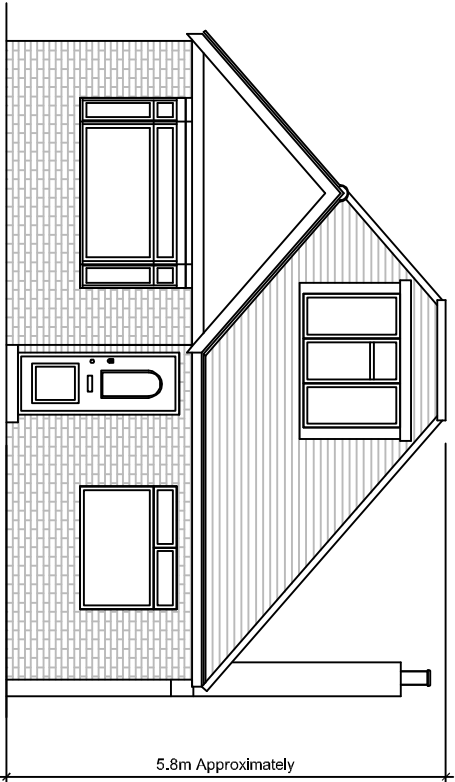


Existing Front Elevation
Scale 1/100@A3

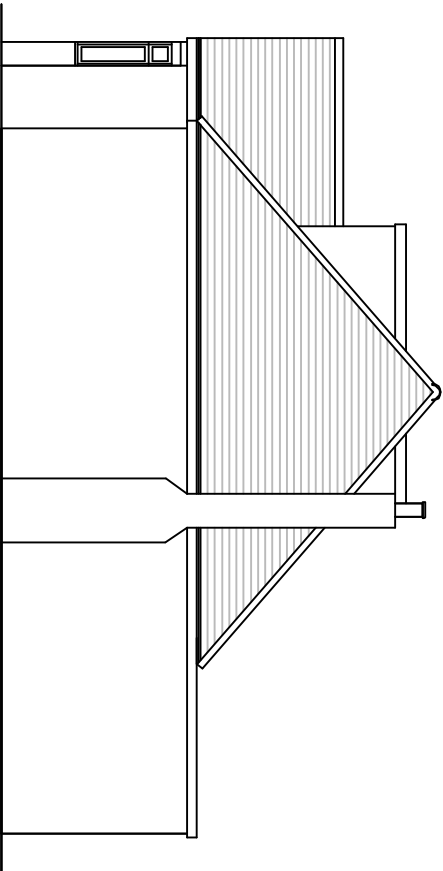


Existing RHS Elevation
Scale 1/100@A3

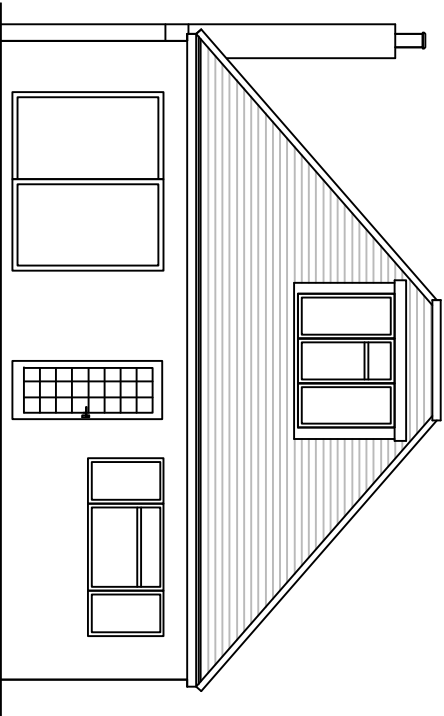

Existing Rear Elevation
Scale 1/100@A3

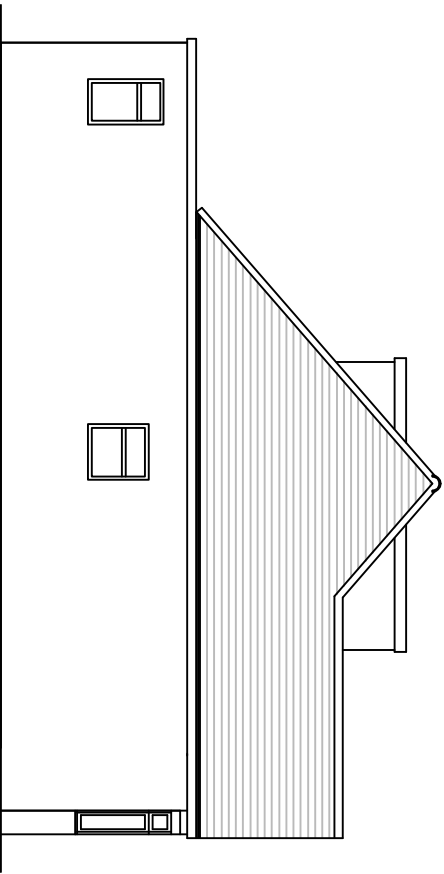

Existing LHS Elevation
Scale 1/100@A3

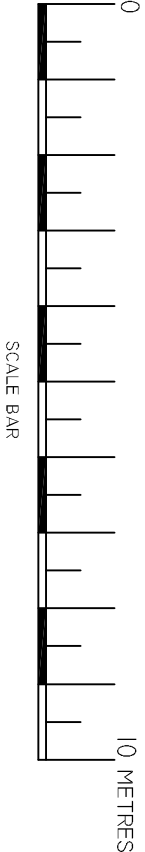

Your Home Plans Ltd
Drop Anchor, Drift Lane,
Bosham, West Sussex, PO18 8PP
Tel: 01243 572414
june@yourhomeplans.co.uk

Mr & Mrs Khoury
48 Rowlands Road
Waterlooville
Hampshire
PO7 7RU

Existing Elevations			
Project Number: 48ROW-14		Drawing No: 01	
Date: 29th May 2014			
Drawn By: Your Home Plans Ltd			
Checked By: JEG		Scale: 1:100	