




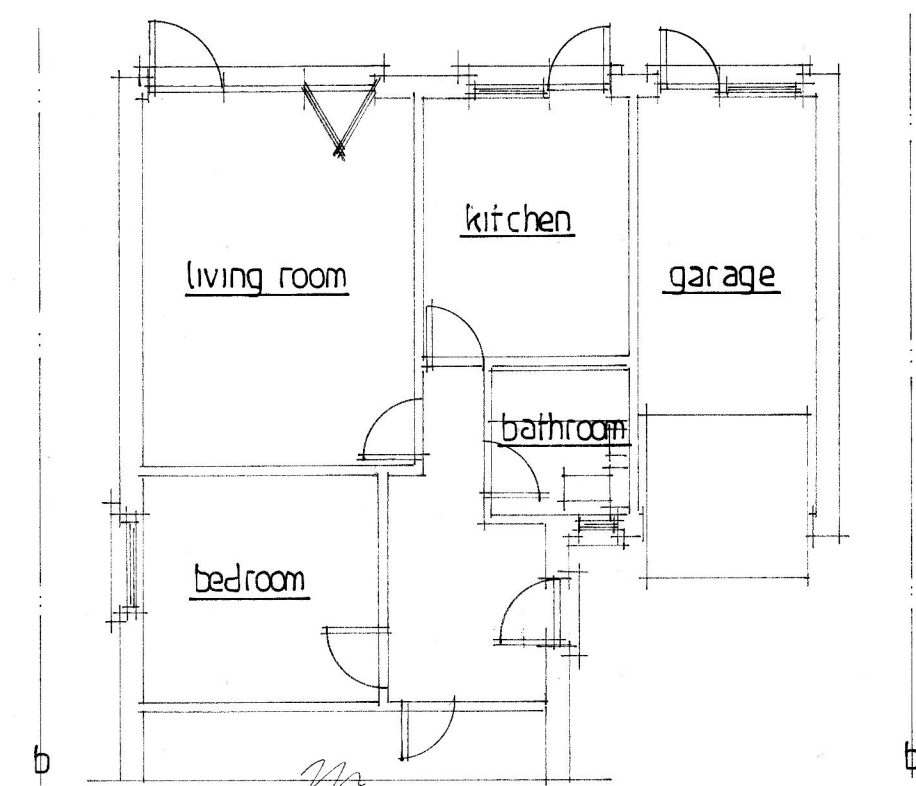


Existing Ground Floor Plan.

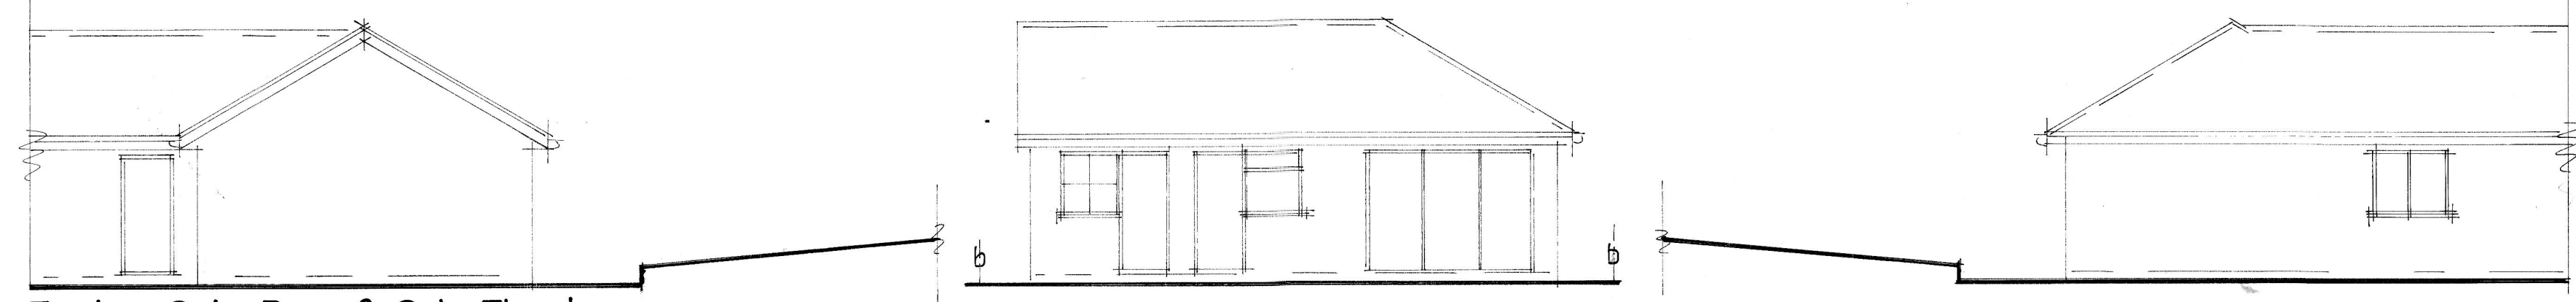


Existing Side, Rear & Side Elevations.

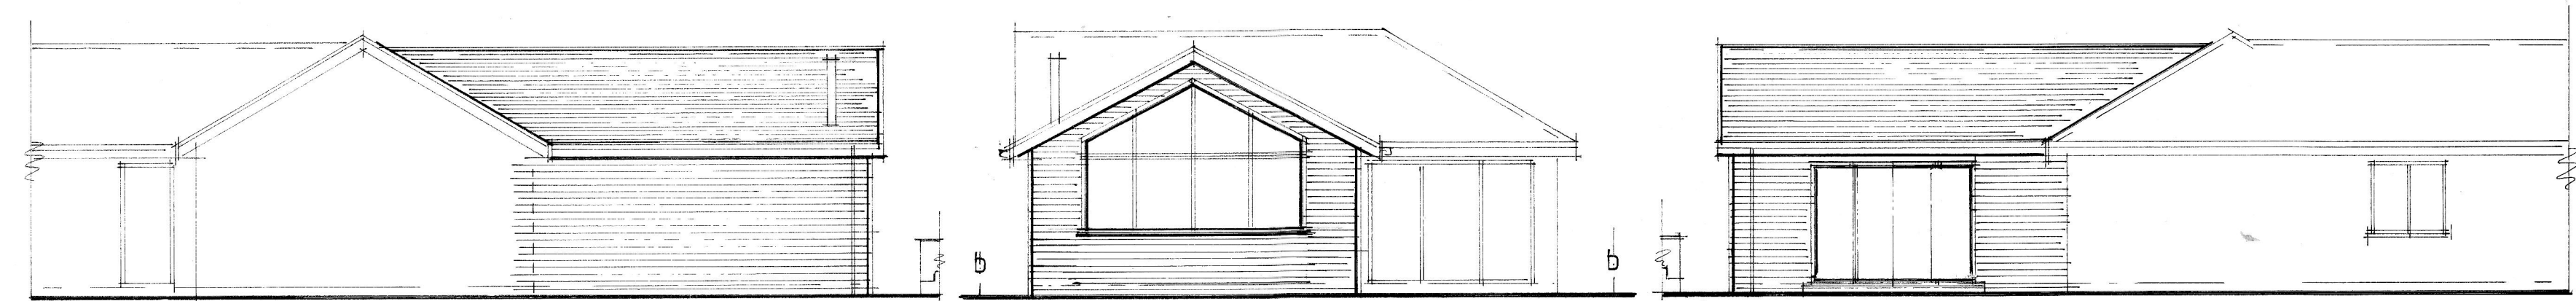


Proposed Side, Rear & Side Elevations.

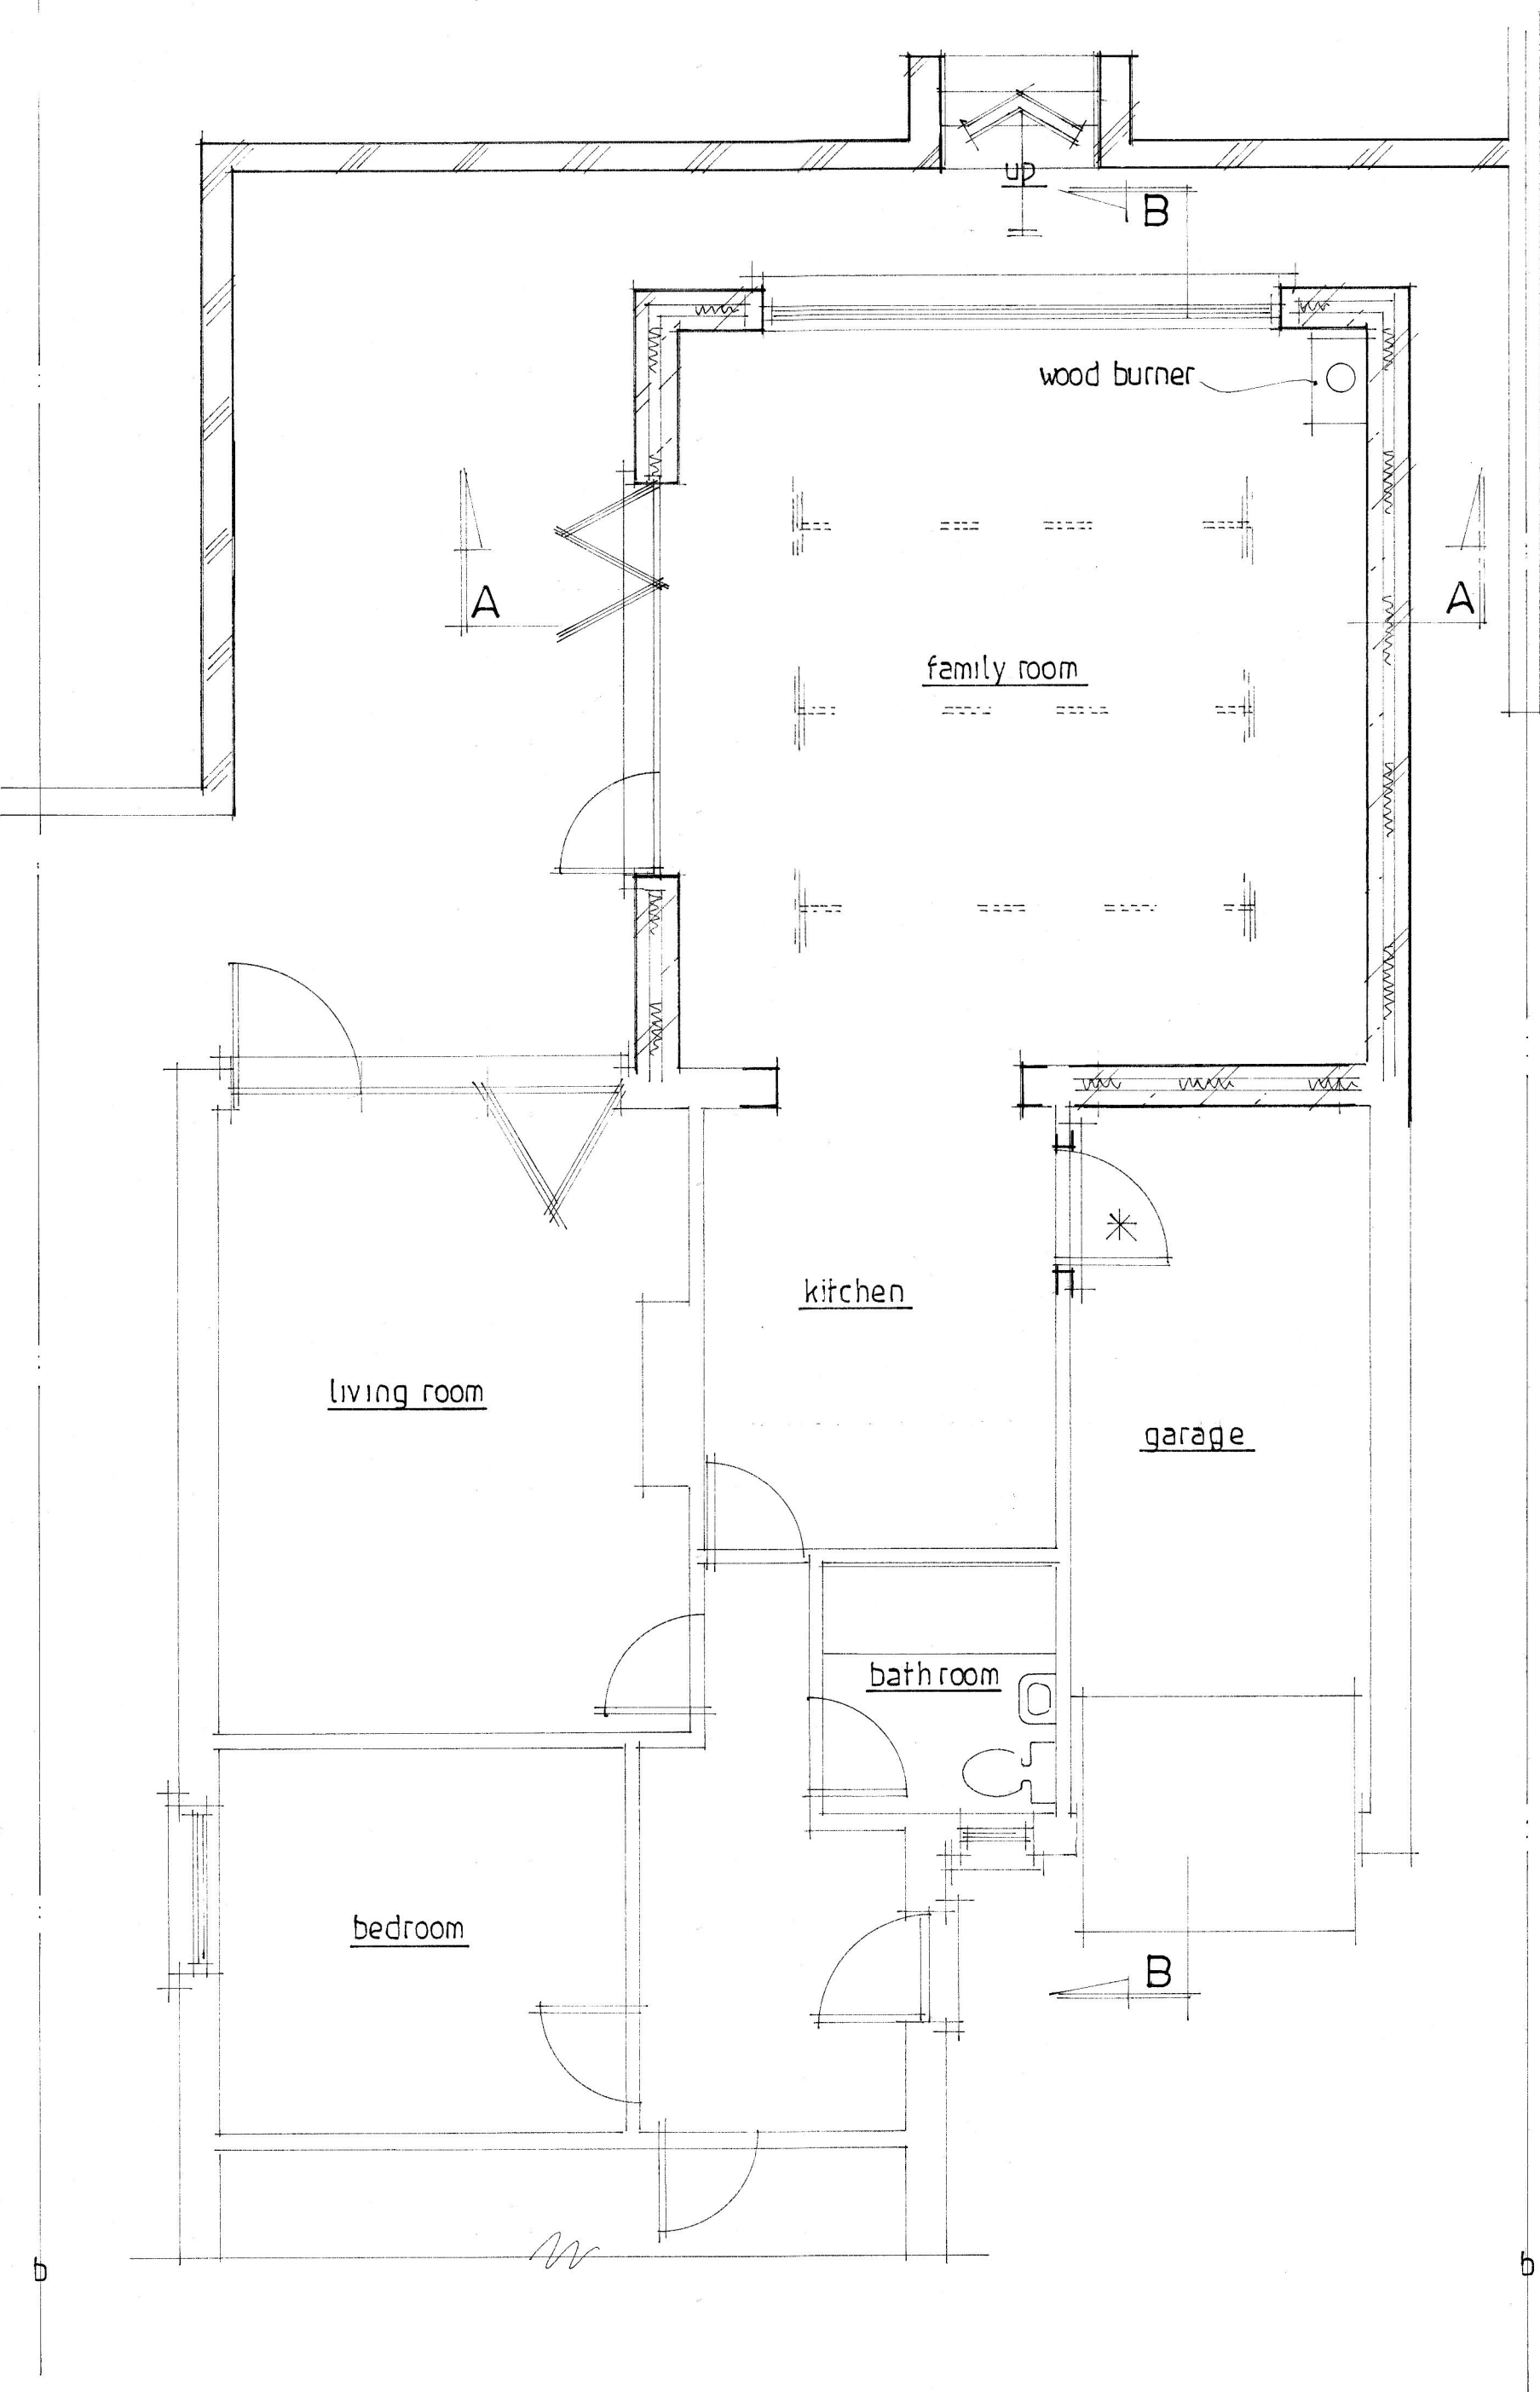


Proposed Ground Floor Plan.

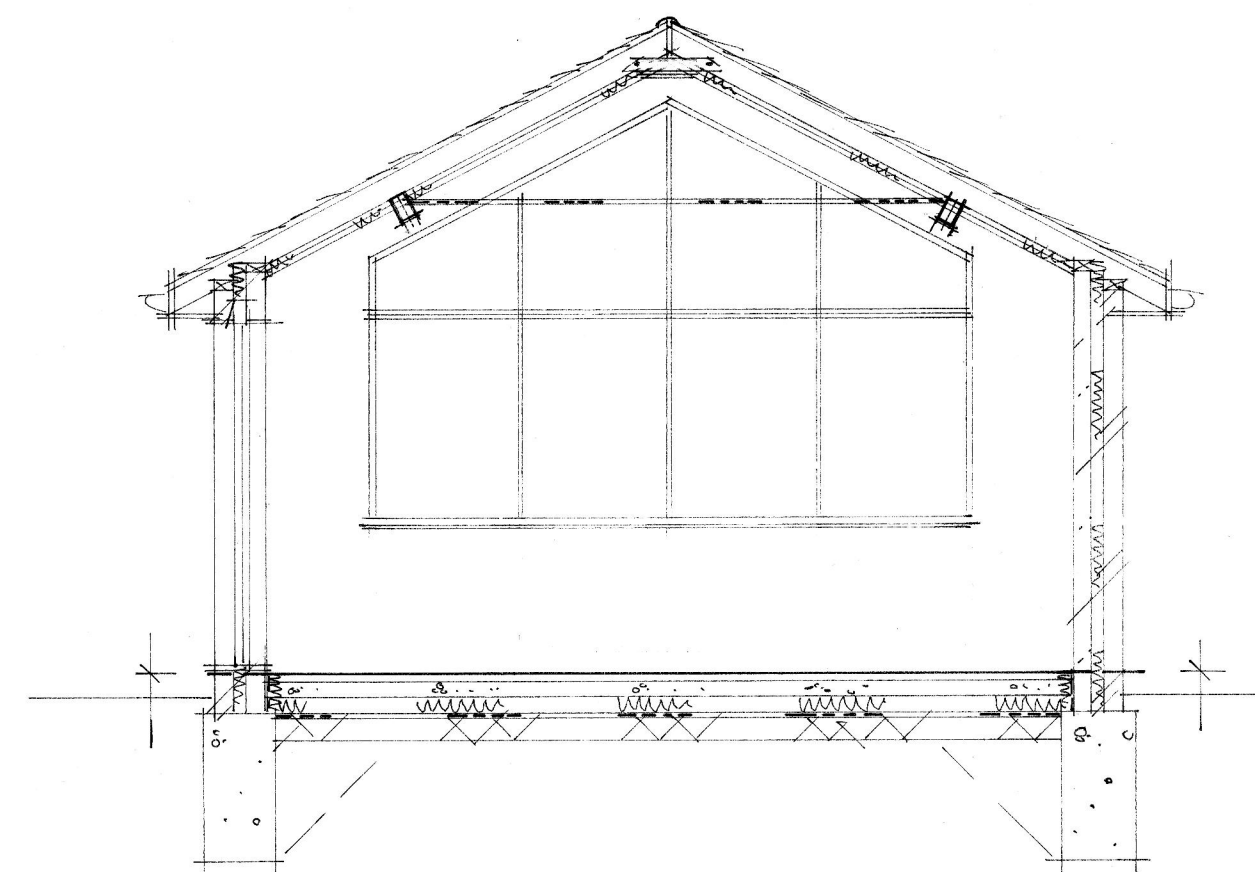


Section A-A.

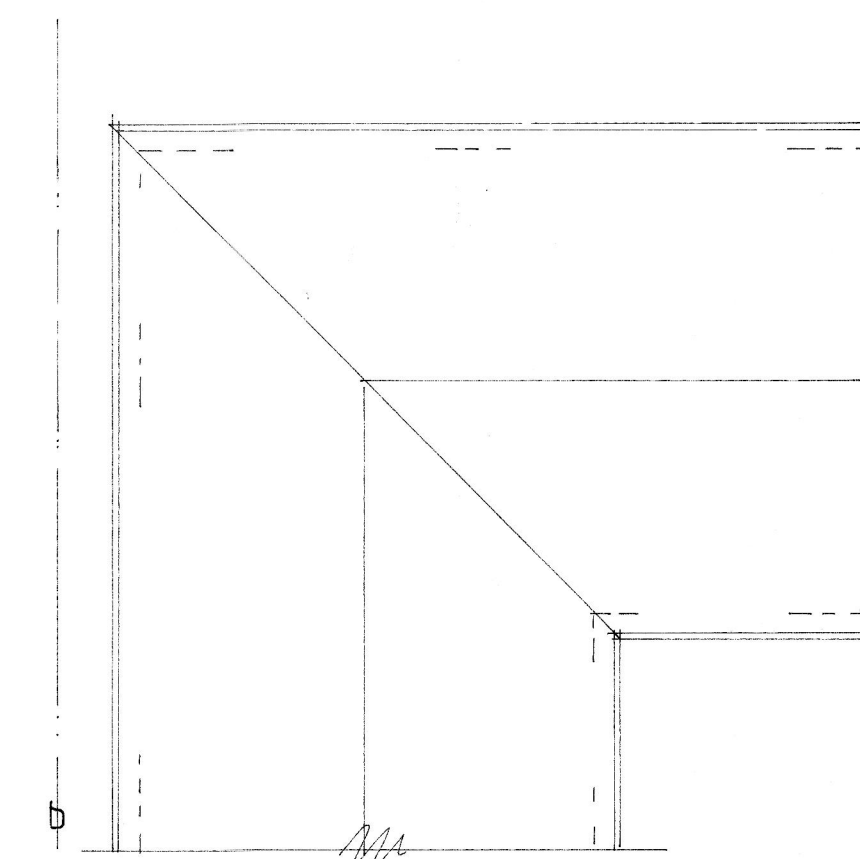

Existing Roof Plan

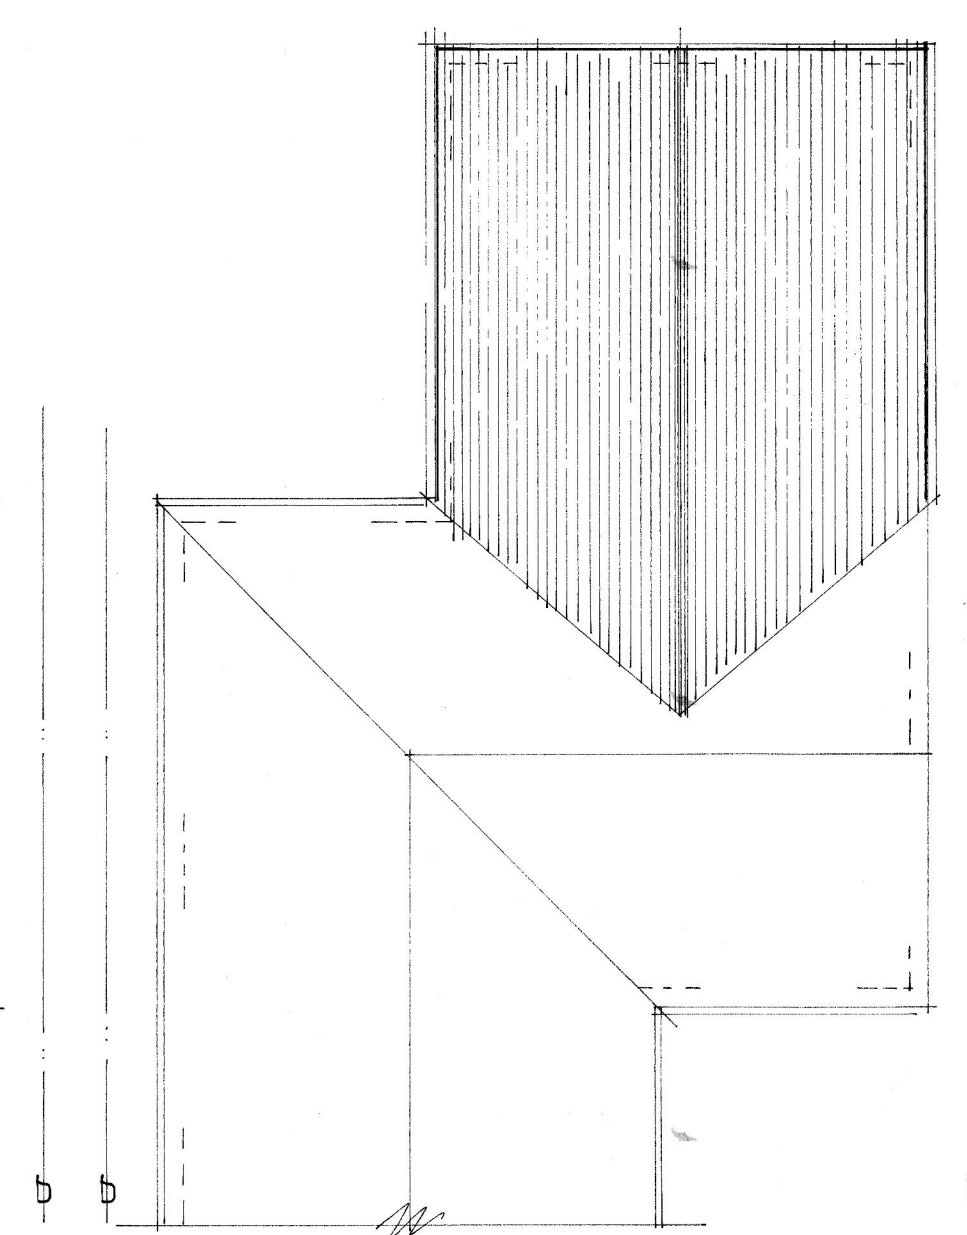

Proposed Roof Plan

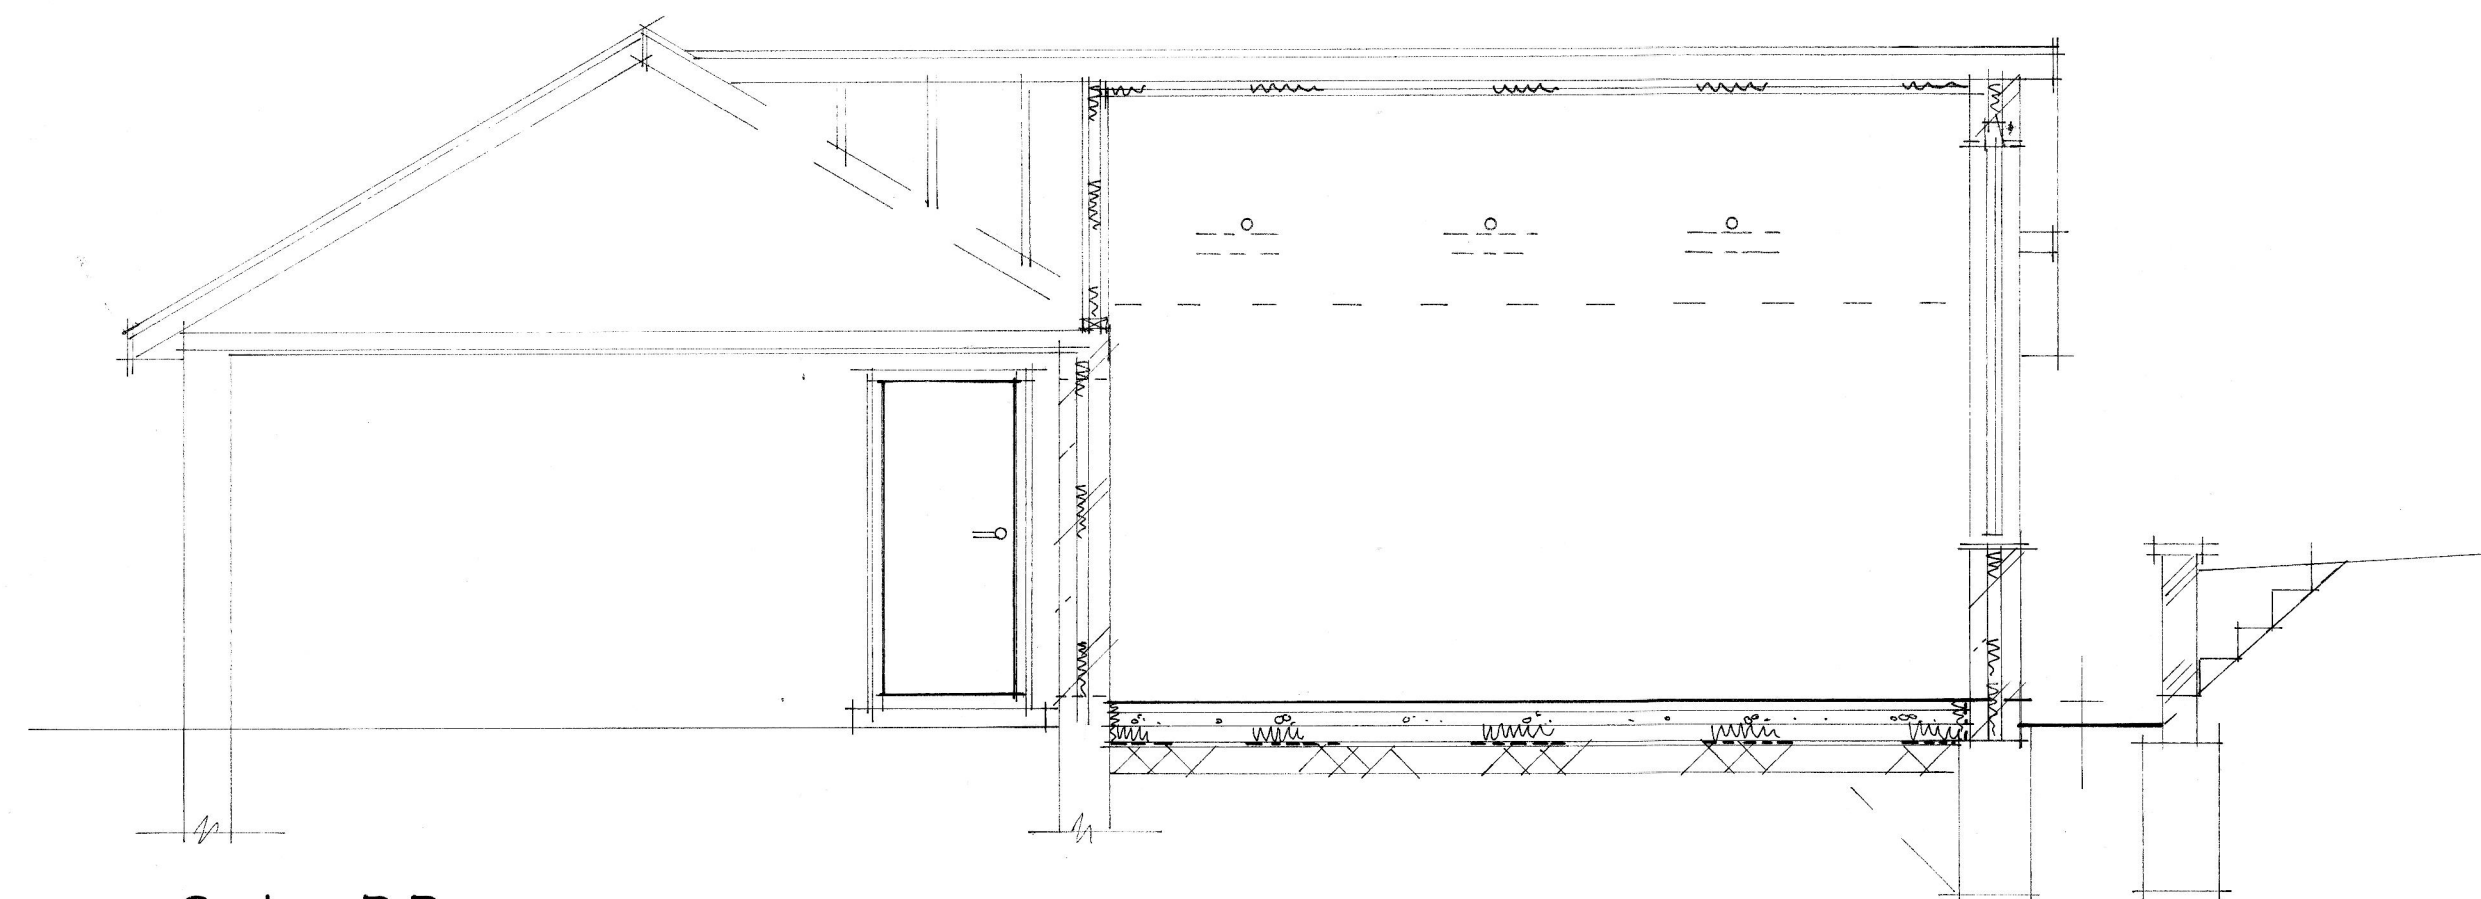

Section B-B.

A	NEW 2014	CLIENT AMENDMENTS	
	Date	Revision	
© copyright			
THORNS-YOUNG ARCHITECTURAL			
THORNS-YOUNG LTD CHARTERED BUILDING CONSULTANTS 232 London Road, North End, Portsmouth PO2 9JQ Tel: (023) 9267 2883 Fax: (023) 9266 3457 Website: www.thornsyoun.co.uk			
Client			
Mr & Mrs M Stanley			
Job Title			
23 Marjoram Crescent Cowplain Waterlooville			
Drawing Title			
Rear Extension			
Scale 1:100,1:50 :at A1			
Date mar 2014		Drawn by sa	
Drg. No.		Rev.	
7063-14.		A.	