
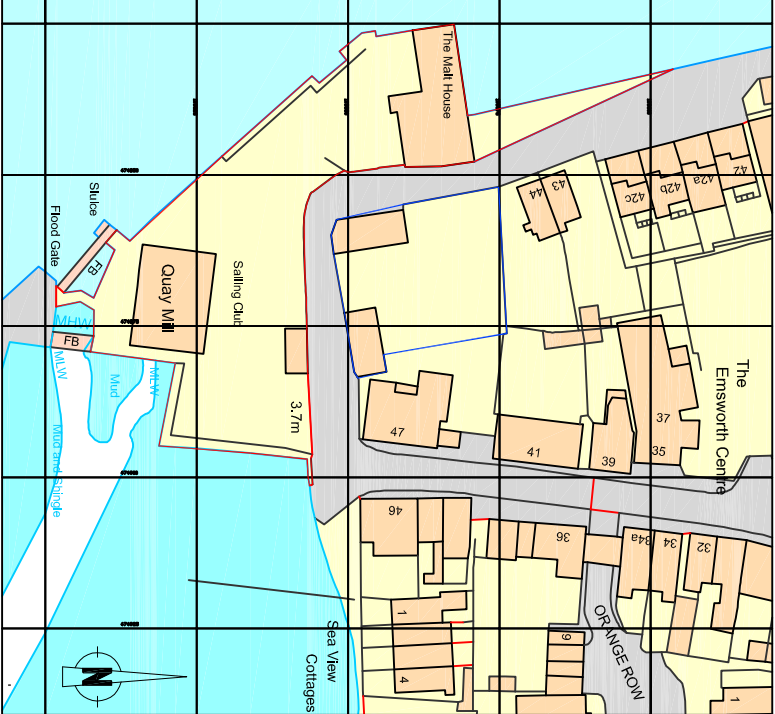


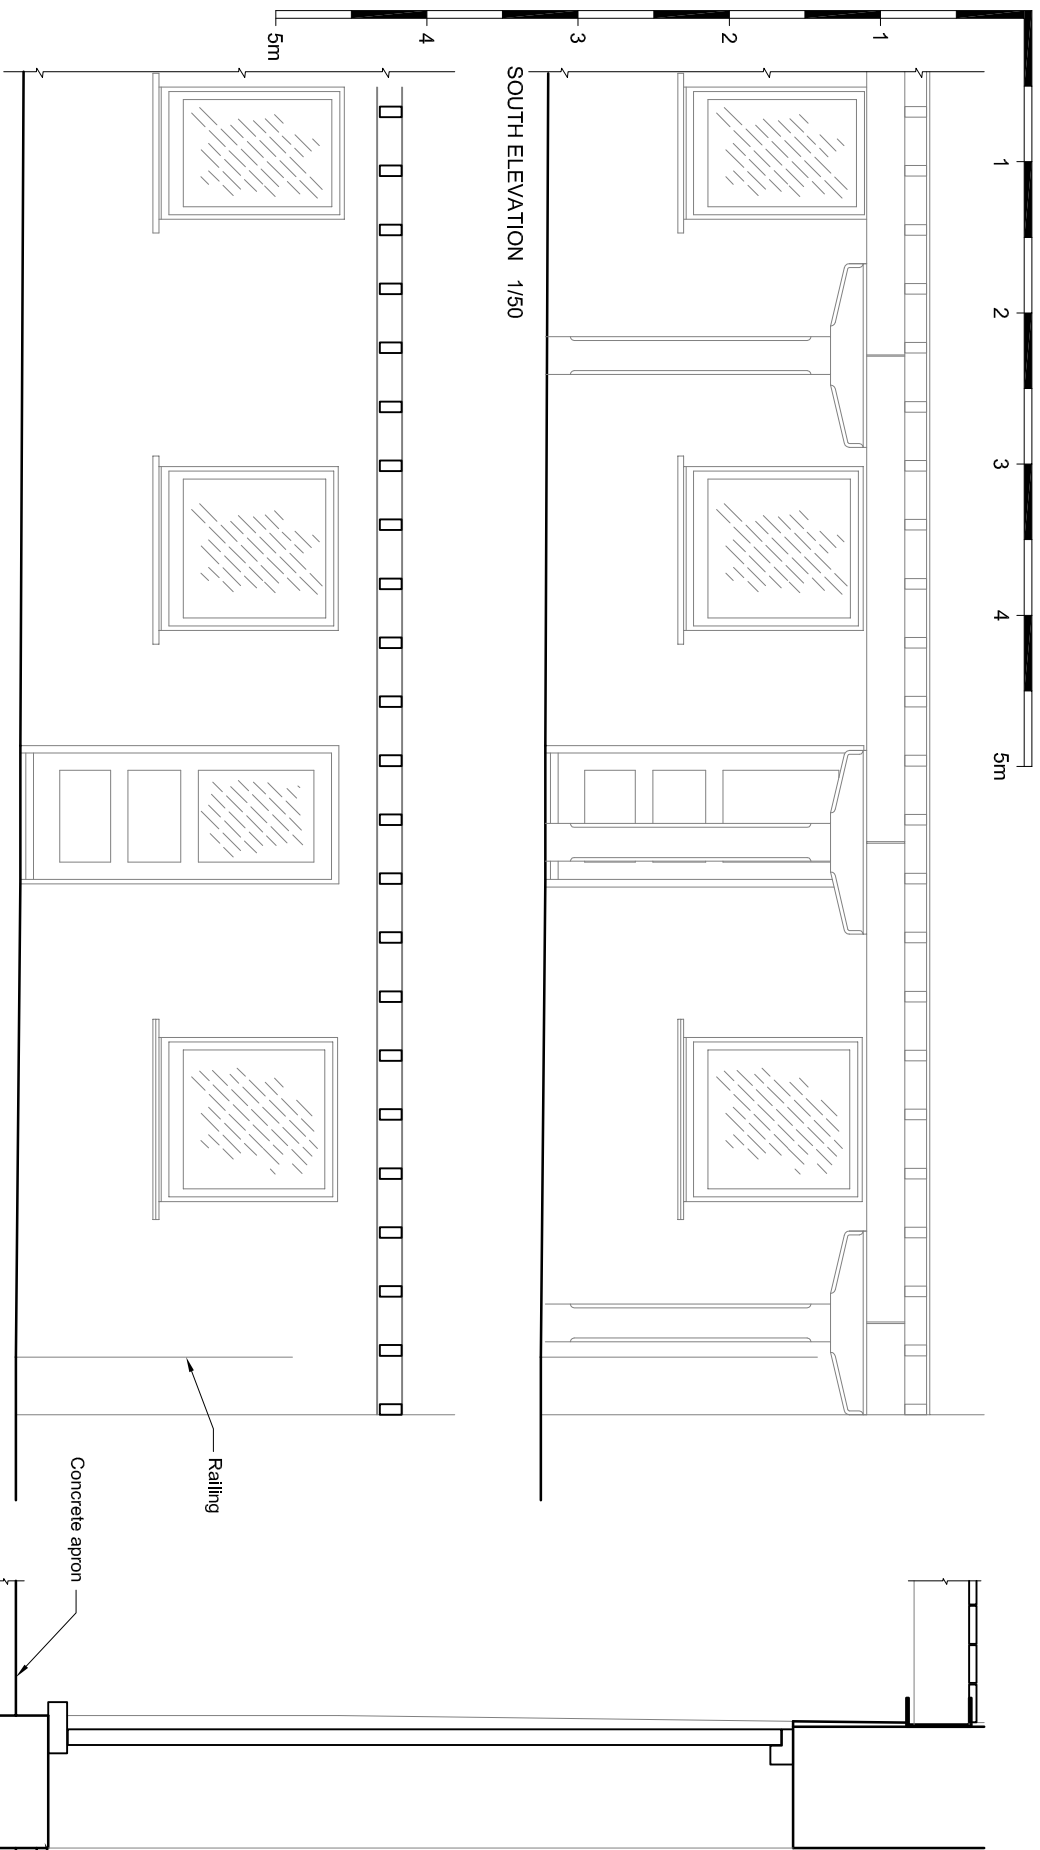


Ordnance Survey, (c) Crown Copyright 2013. All rights reserved. Licence number 100020449

LOCATION PLAN 1/1250

SECTION AA 1/50

SECTION BB 1/20

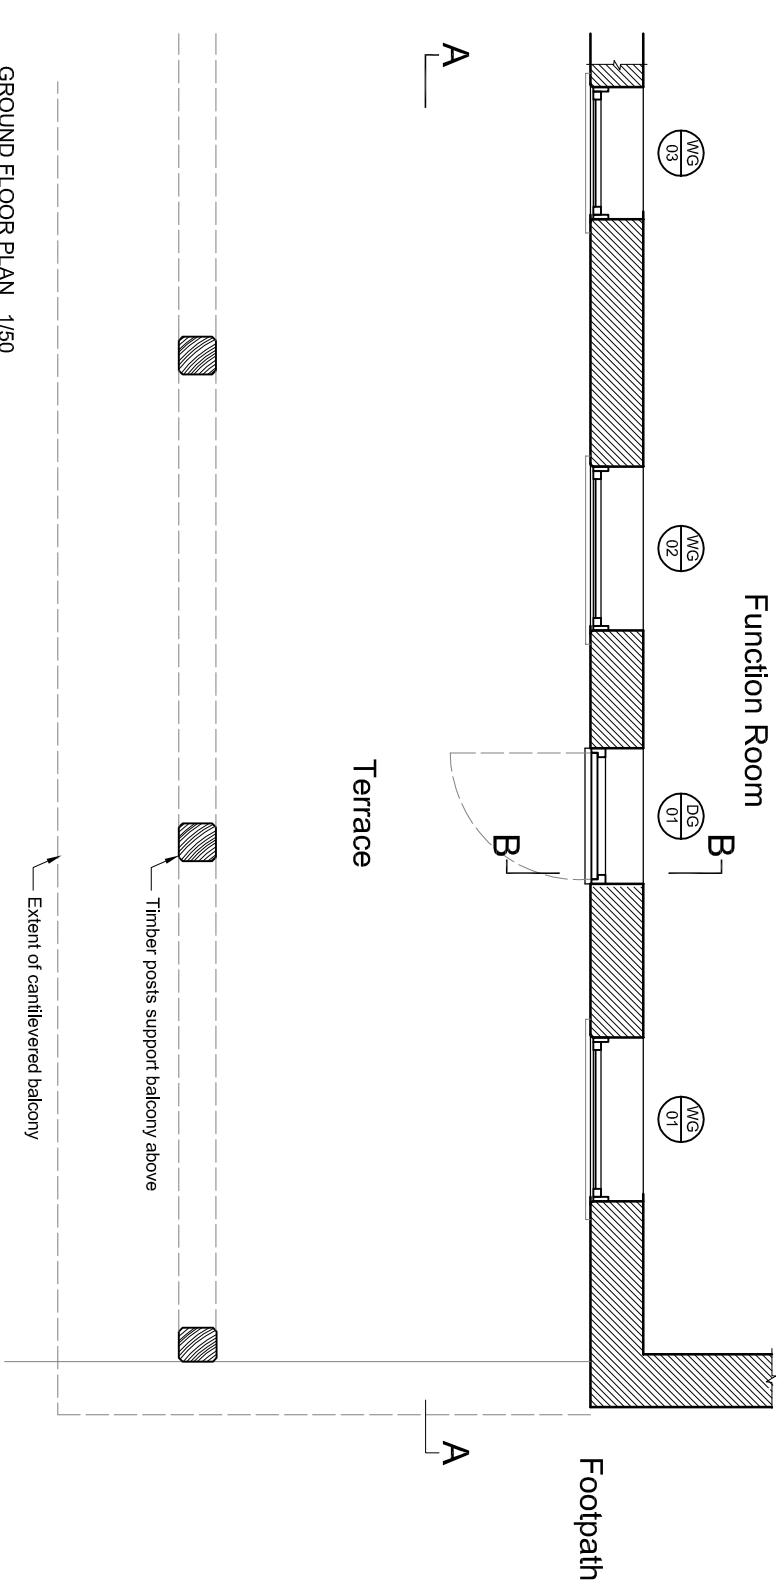

GROUND FLOOR PLAN 1/50

PHOTOGRAPH OF SOUTH ELEVATION

ISSUE: PLANNING			
JIM GARLAND ARCHITECTS LTD ONE DOLPHIN QUAY EMSWORTH PO10 7BU 01243 370502 email: info@garland.org.uk			
Emsworth Slipper Sailing Club			
Slipper Mill - New Doors			
Existing			
Scale	Date	Drawn	Checked
1:50	30/08/13	JAG	-
Drawing Number	Revision	Sheet Size	
1303/0000	P1	A3	