


NOTES

Dimensions to be checked on site before commencing work. Any discrepancies shall be reported to the architect immediately.

Use figured dimensions only


Where applicable this drawing is to be read in conjunction with consultants' drawings.

All drawings to be read in conjunction with specification and all other drawings including structural engineer and mechanical and electrical drawings / specification

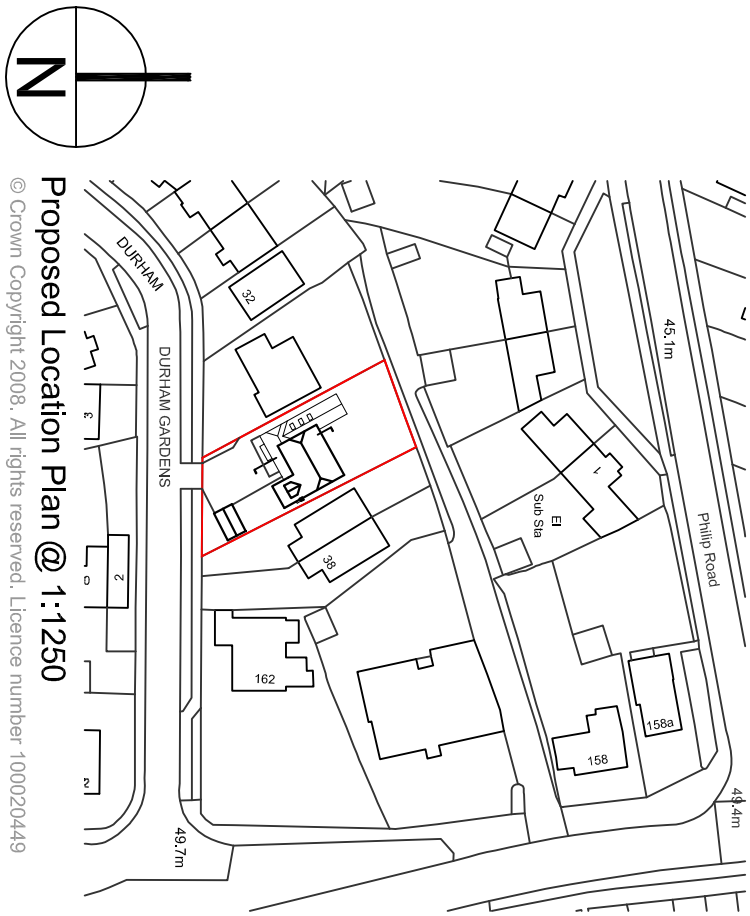Proposed Location Plan @ 1:125000
© Crown Copyright 2008. All rights reserved. Licence n

© Crown Copyright 2008. All rights reserved. Licence number 1000204495

Existing Extension: Not
Subject of This Application

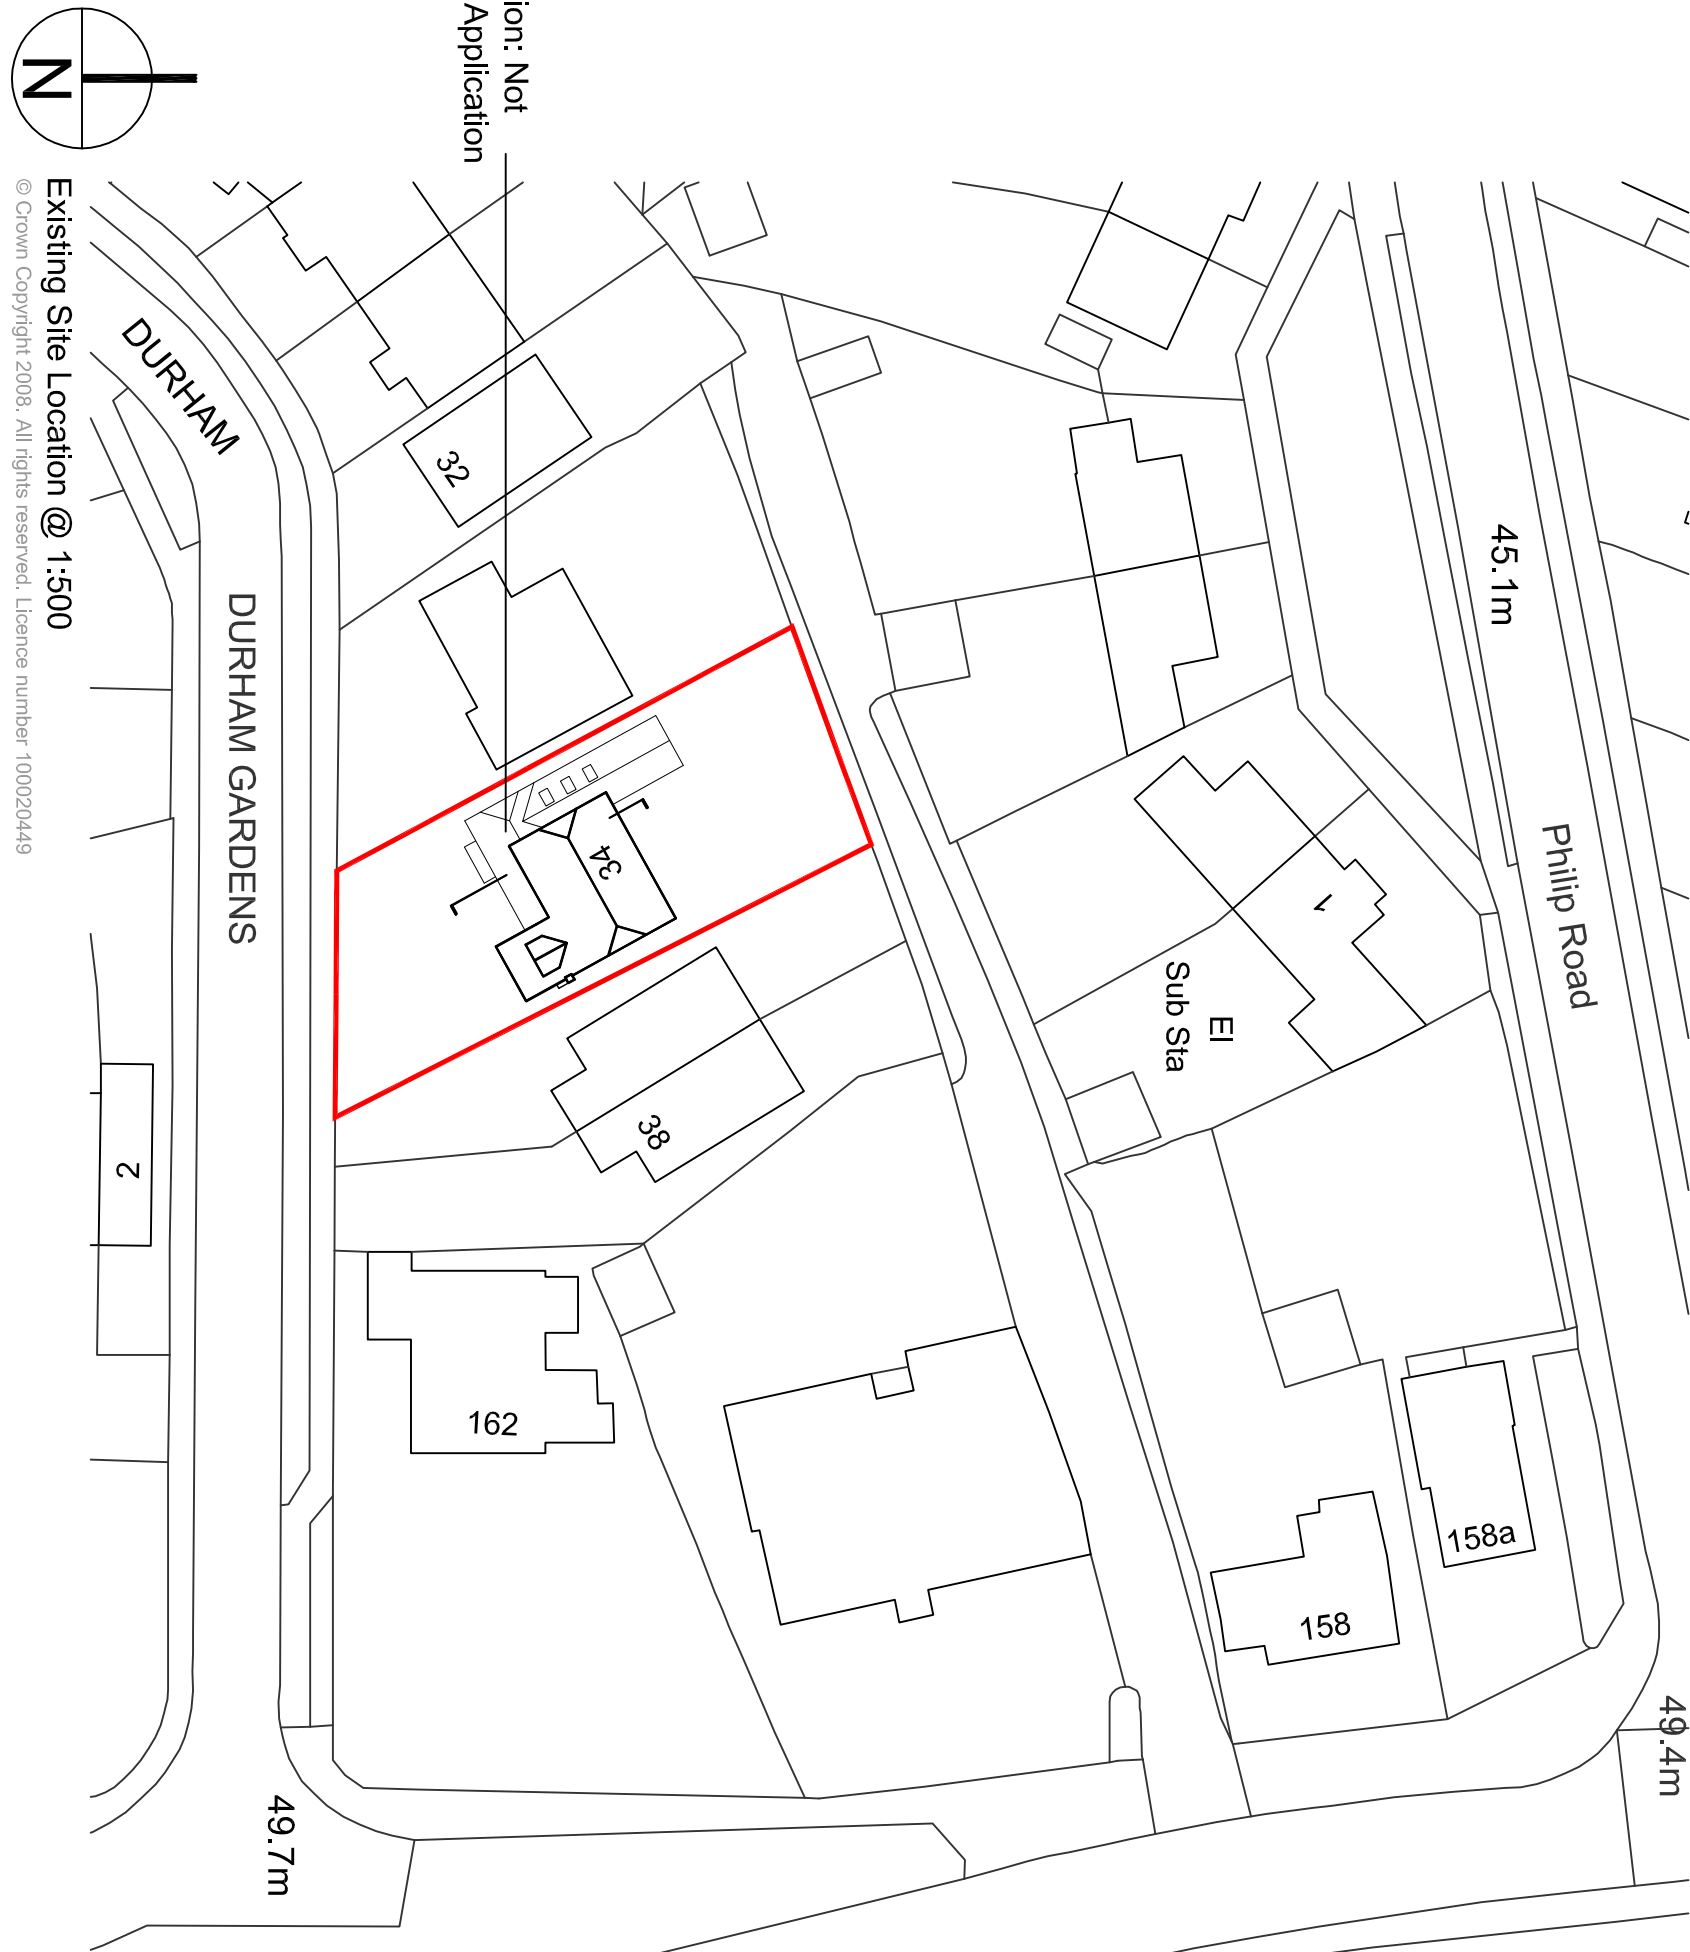

Existing Site Location @ 1:500

© Crown Copyright 2008. All rights reserved. Licence number 100020449

Existing Extension: Not
Subject of This Application




Proposed Site Location @ 1:500

© Crown Copyright 2008. All rights reserved. Licence number 100020449

Proposed Garage




Proposed Plan @ 1:50

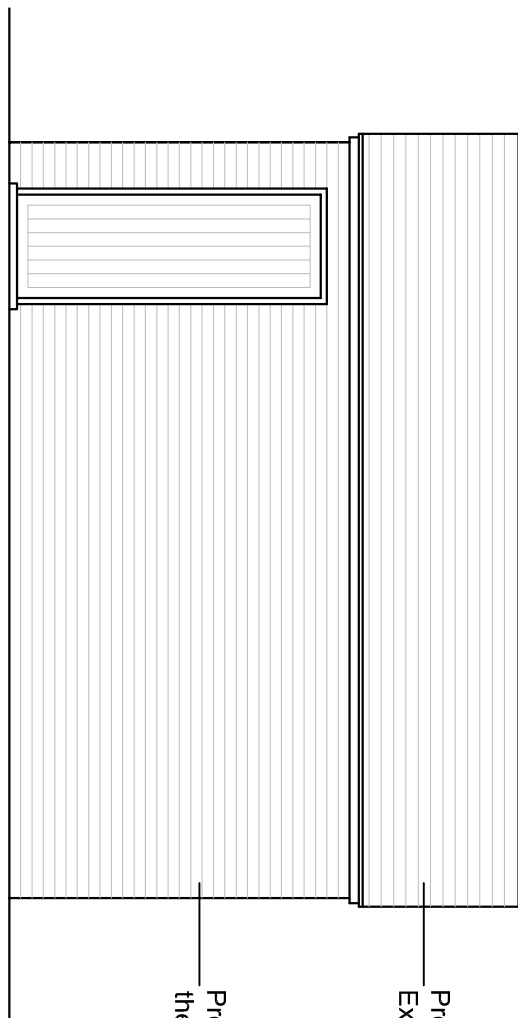


Proposed Tiles to Match the Existing House

Proposed Bricks to Match the Existing House


Proposed North Elevation @ 1:50

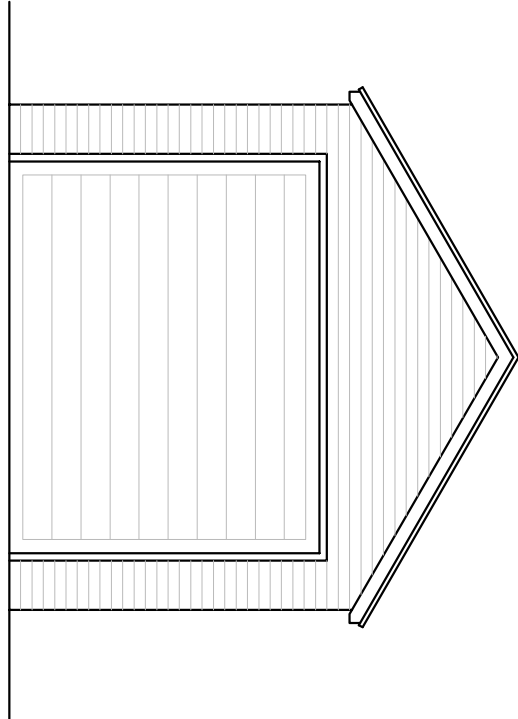


Proposed West Elevation @ 1:50

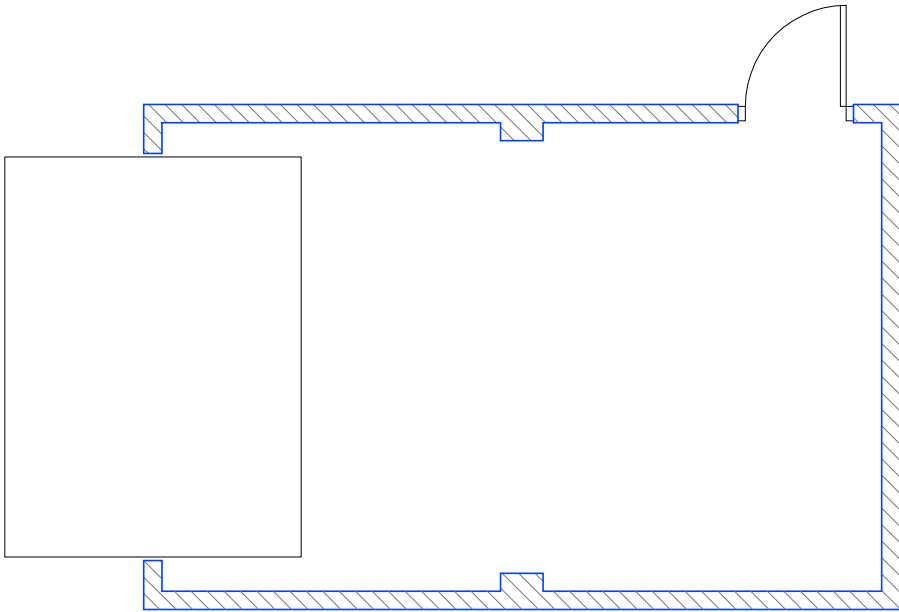

Proposed Roof Plan @ 1:50

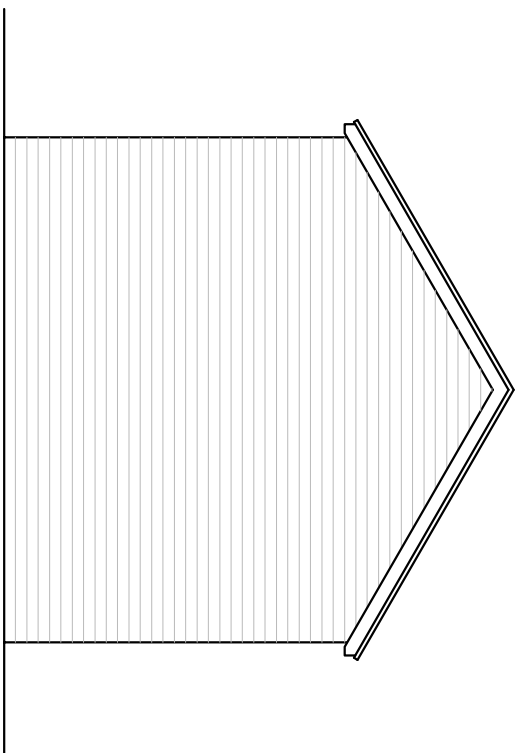

Proposed East Elevation @ 1:50

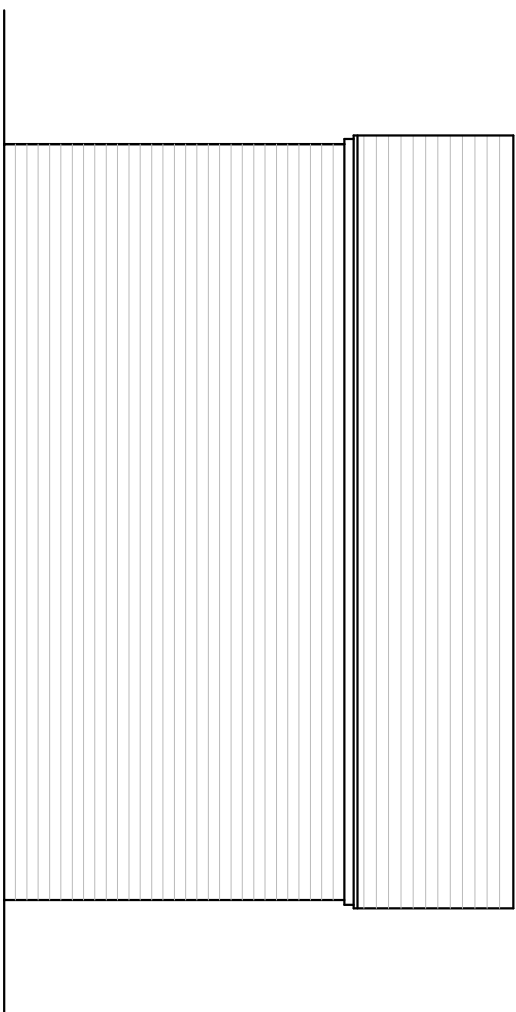

Proposed South Elevation @ 1:50

REV	DATE	AMENDMENT	DRAWN

hd
architects

Helyer Davies Architects Ltd
1 The Old Flour Mill,
Emsworth, PO10 7BT
01243 370 715

www.hdarchitects.co.uk mail@hdarchitects.co.uk

CLIENT
Mr Steve Scully

34 Durham Gardens,
Waterlooville,
PO7 7BB

Extensi

DRAWING	SCALE
Proposed Garage	as noted

SCALE
s noted

DATE April 2013
DRAWING NUMBER
12167/03

May 2011

Wavelength (nm)	Transmittance (%)
215	100
225	100
2167/03