


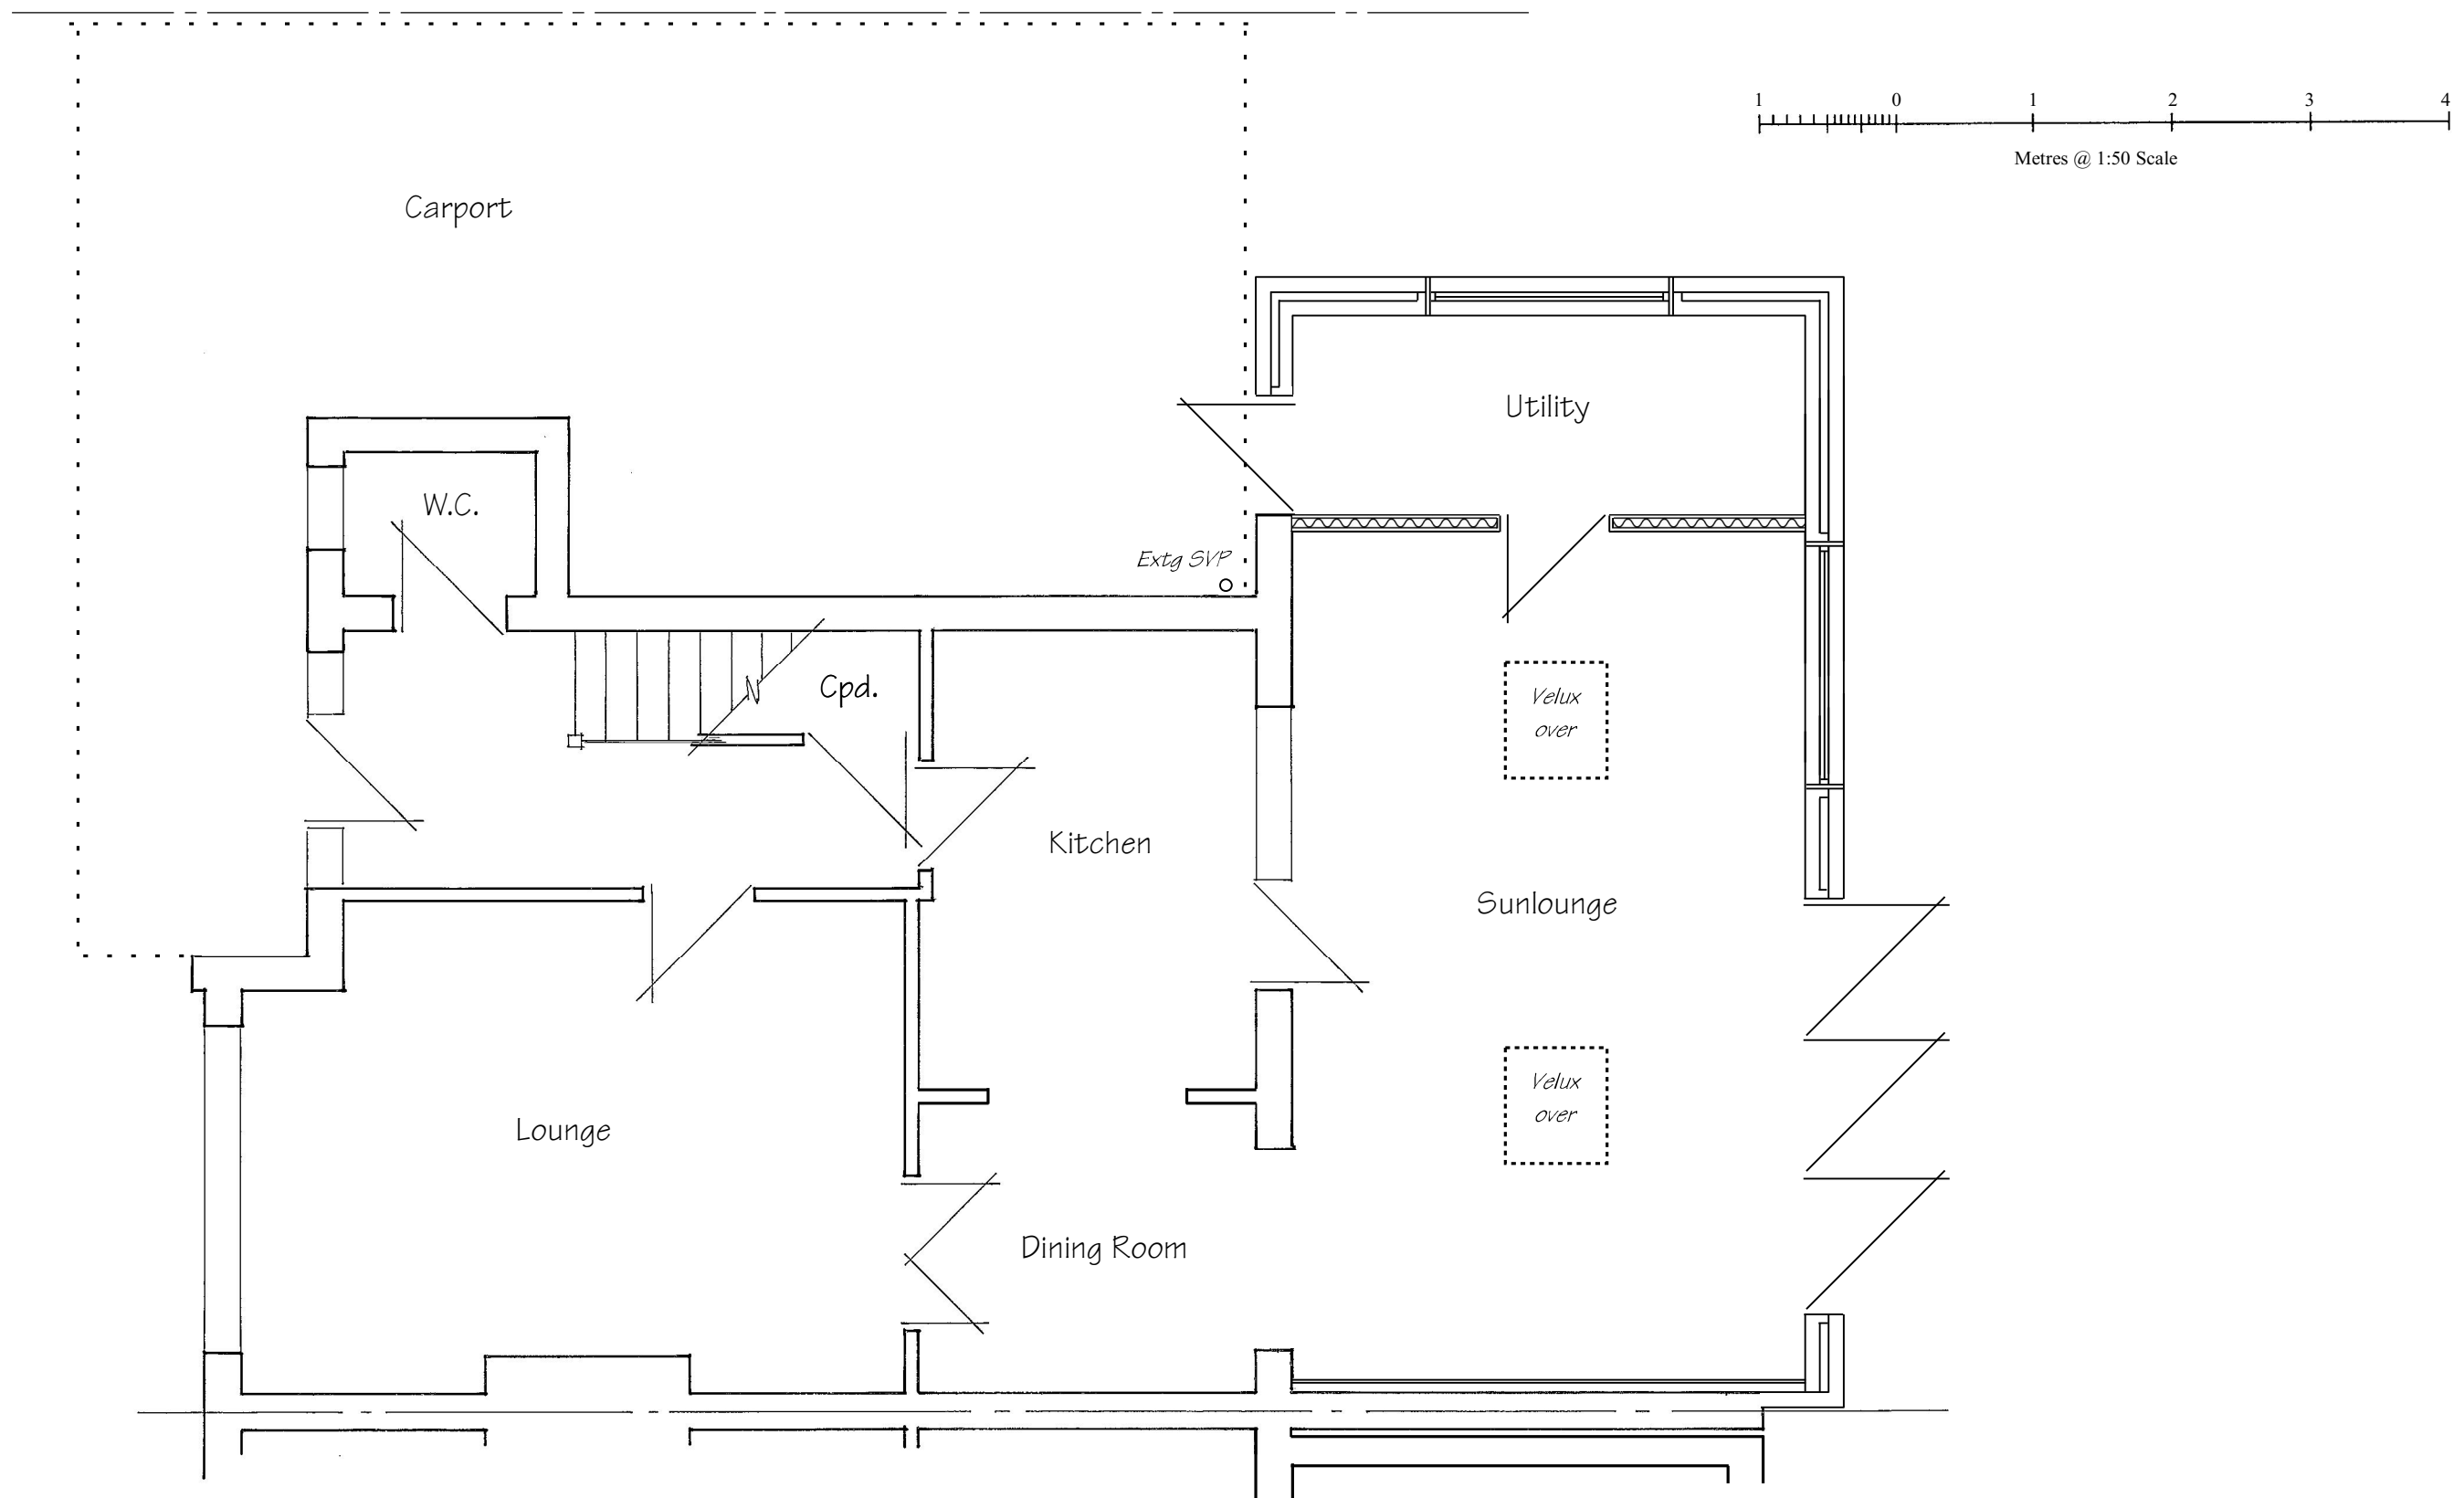

Proposed Ground Floor Plan

Proposed Rear Extension
 33 Burnside
 Waterlooville
 For Mrs Pettitt
 Scale - 1:50 at Page Size A3
 Date - September 2014

These Plans have been prepared for the purpose of obtaining Planning Permission and/or Building Regulation Approval for the work shown thereon only and should not be used for any other purpose.

© These Plans remain the copyright of the architect and must not be copied or reproduced in any way without written permission with the exception of Local Authorities for Planning Purposes



Andrew R Dunks

BSc(Hons) MRICS MBEng

Chartered Surveyor and Building Engineer

Unit 1, Brambles Enterprise Centre
 Waterlooville, Hants, PO7 7TH

Tel: (023) 9225 3034

e-mail: plans@dunks.freemove.co.uk

Drawing No. 4117/3 - Rev D