



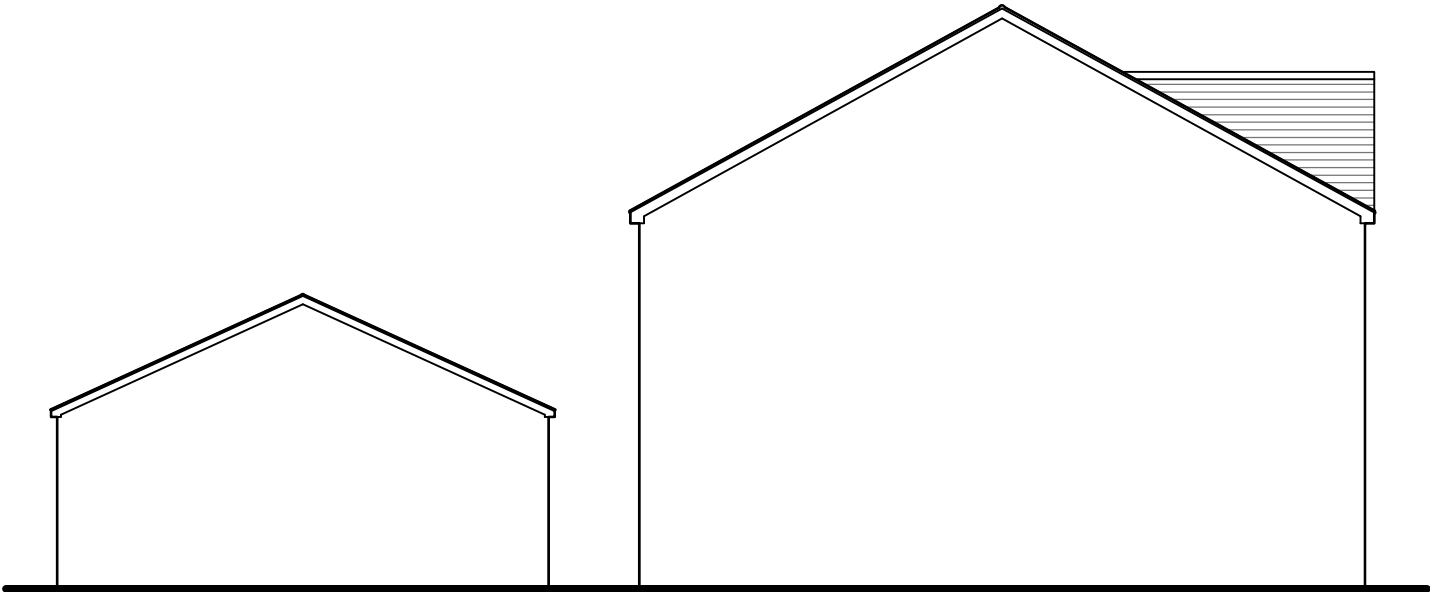


Side Elevation



Side Elevation

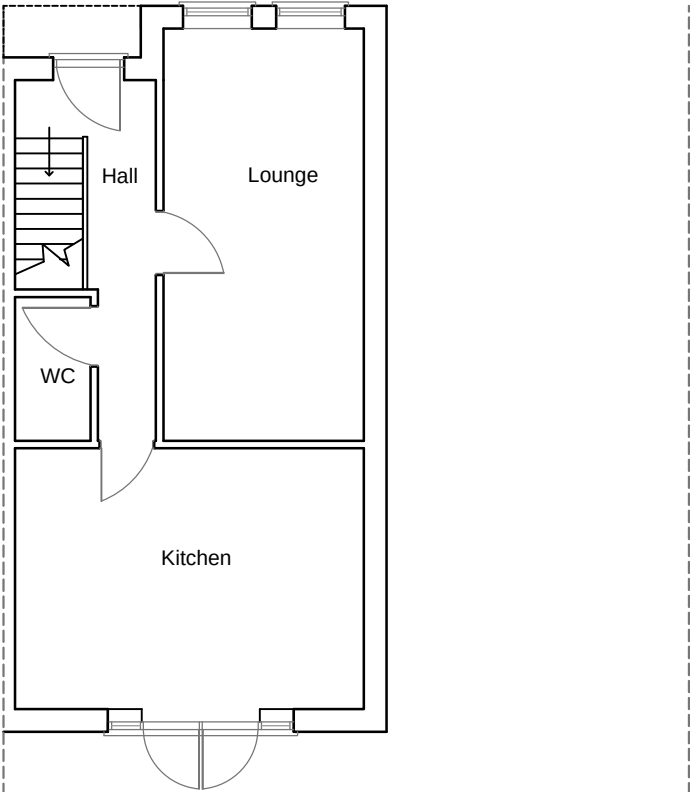

Floor Plan

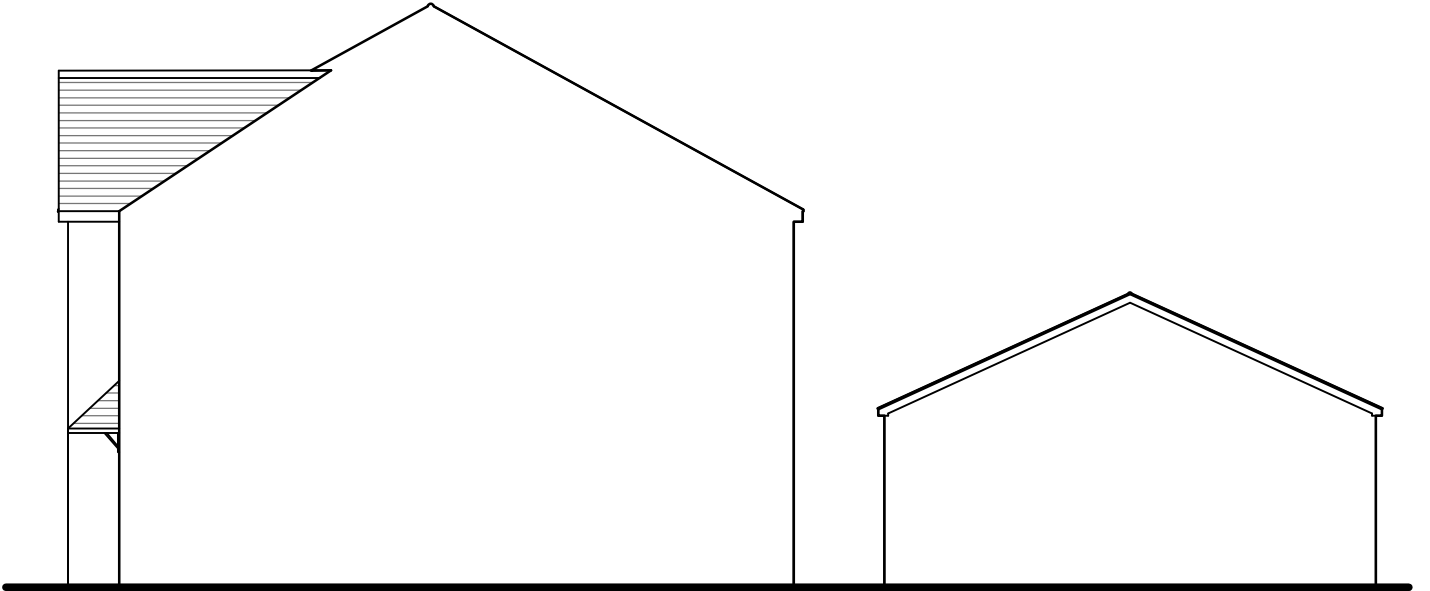


Side Elevation

Notes:
Any drawings or plans depicted make no allowance for the provision of any tie bars within the roof of the proposed conservatory. This can only be determined once the roof is put into manufacture.

This drawing is the copyright of Anglian Home Improvements and must not be re-issued, loaned or copied without their consent. All dimensions are in millimetres (mm) unless noted otherwise. Do not use for base laying purposes

Produced on A3 paper

 

Rev.	Date	Description	Initials

Anglian
Home Improvements
NATIONAL ADMINISTRATION

TELEPHONE: 0845 437 3600
FACSIMILE: 01603 480101

Drawing title: Existing Plan and Elevations	
CONTRACT No. : 099/ 80366	Page 1 of 2 (change)
Proposed: PVCu White Knight Conservatory at: 44 Skylark Avenue Emsworth Hampshire PO10 7GB	
For : Mr Reed	
Drawers initials: DW	Scale : 1:100
Date: 12/02/2014	