


Revisions

A	07/02/14	Floor plans updated to suit planning comments dated 24/01/14.	AJH
---	----------	---	-----

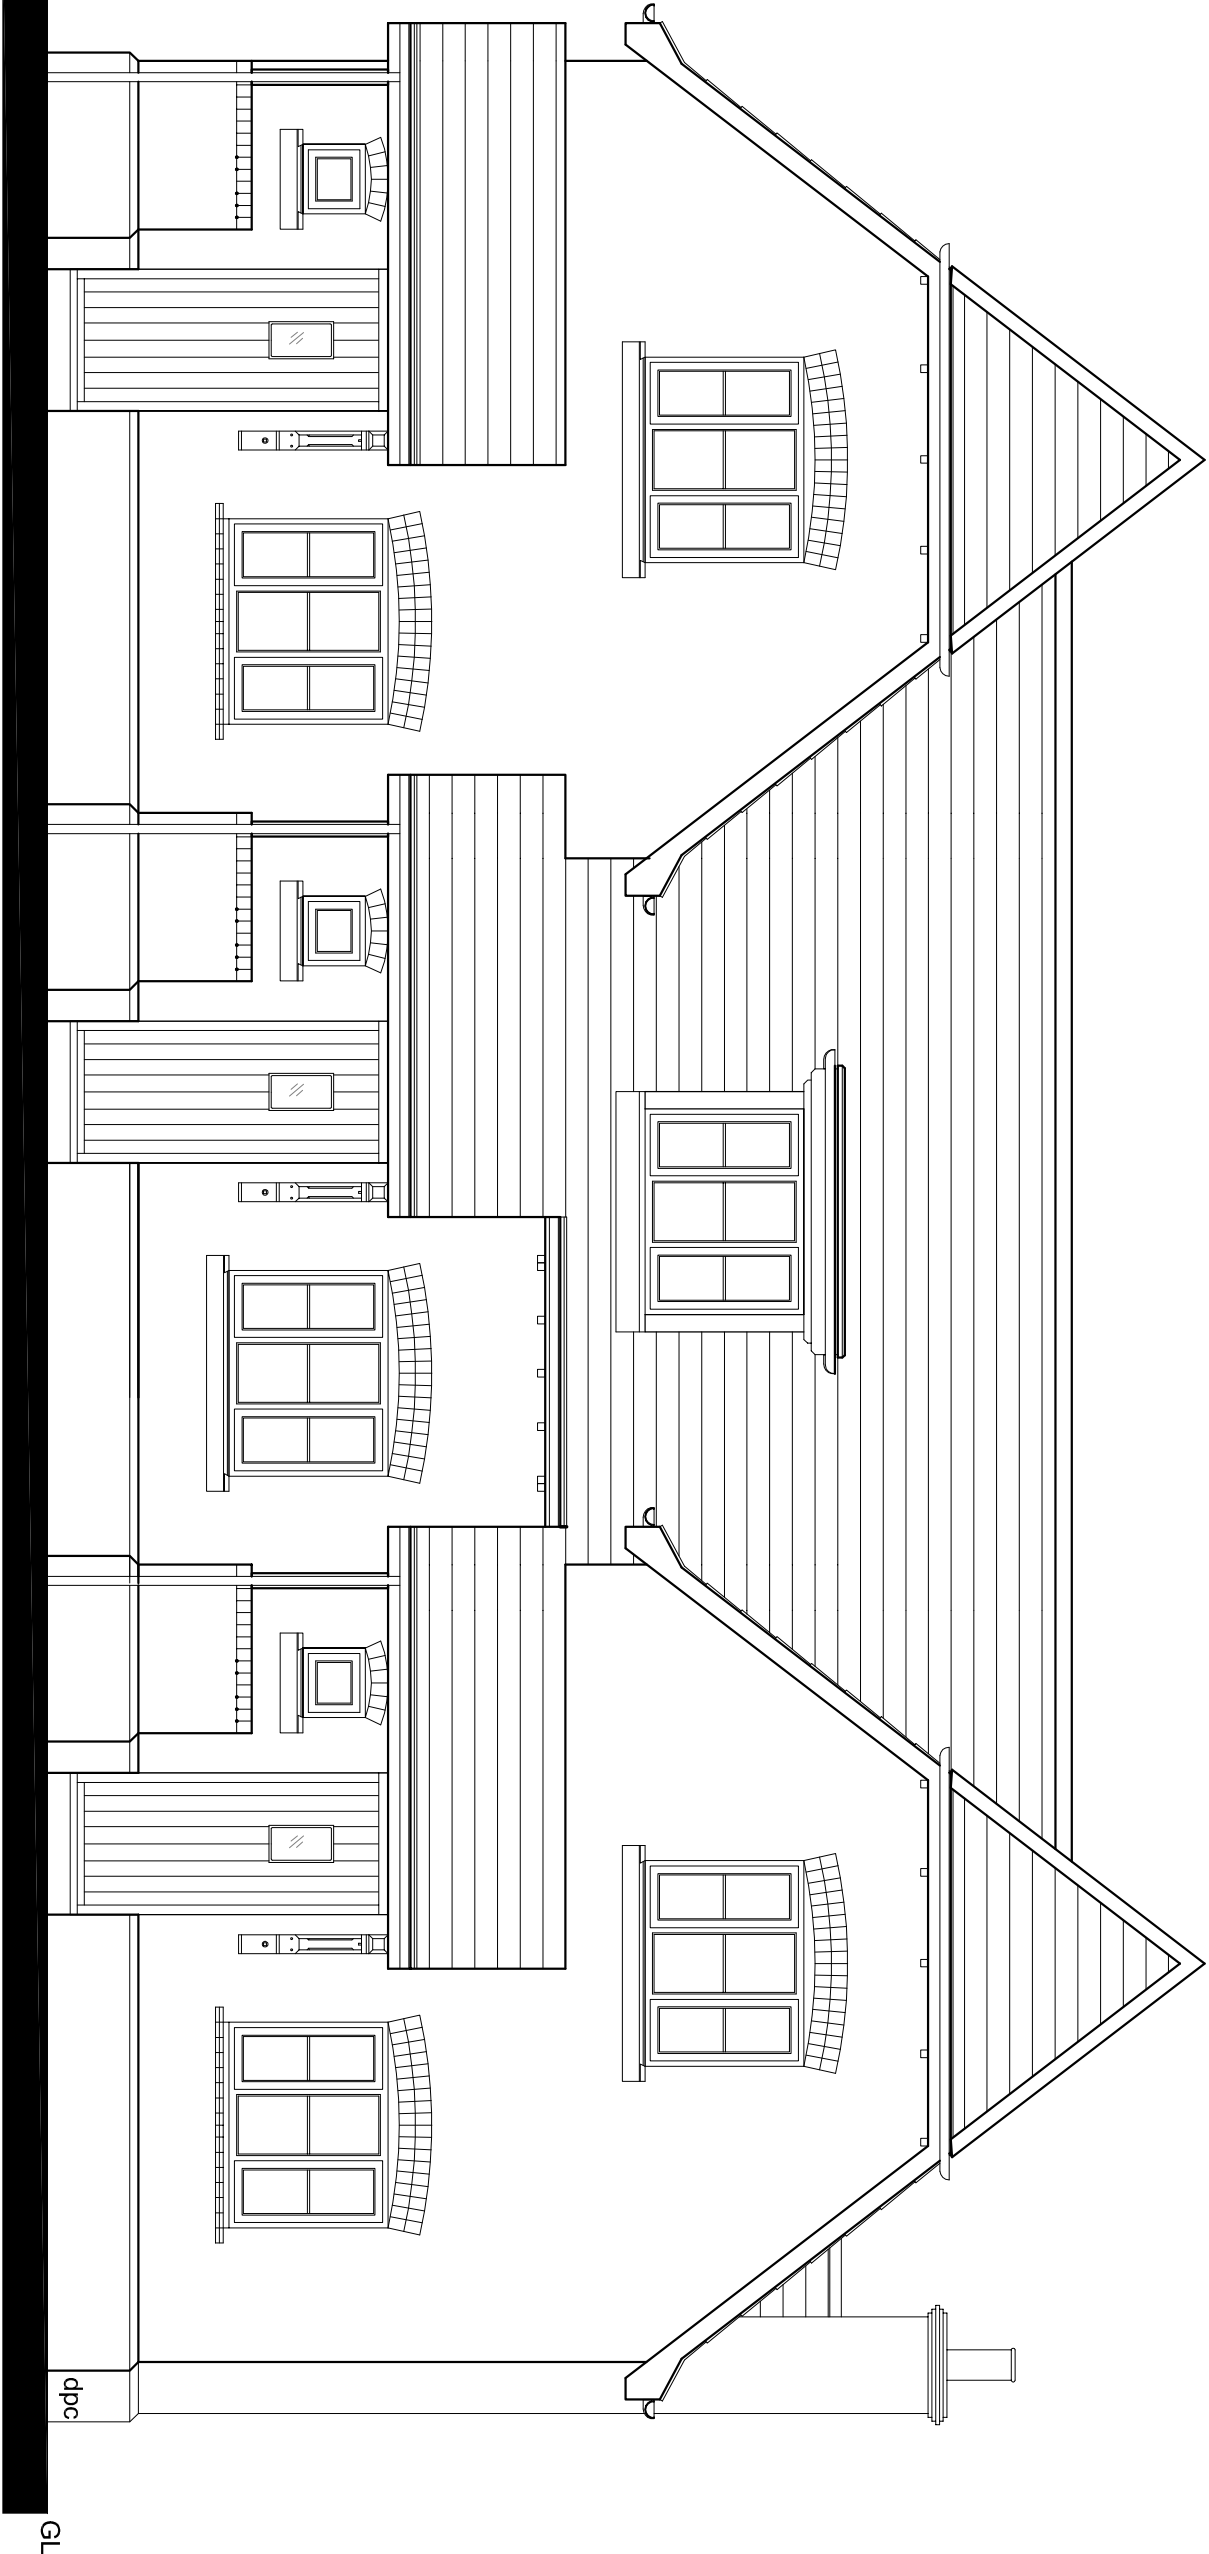

Proposed Front Elevation

scale 1:50



JON DALE ARCHITECT LTD.

Jon Dale RIBA 7 Crestwood View, Eastleigh, Hampshire, SO50 4NF Tel: 07787 575126 E-mail: jondalearchitect@gmail.com

Project

Bedhampton School Yard
Havant Road
Bedhampton

Title

Front Elevation
3No. New Dwellings

Scale	Date	Drawn	Checked	Job No.	Drawing No.	Revision
1:50 @ A3	17/12/2013	AJH		JGM1312-01	CD003	A