
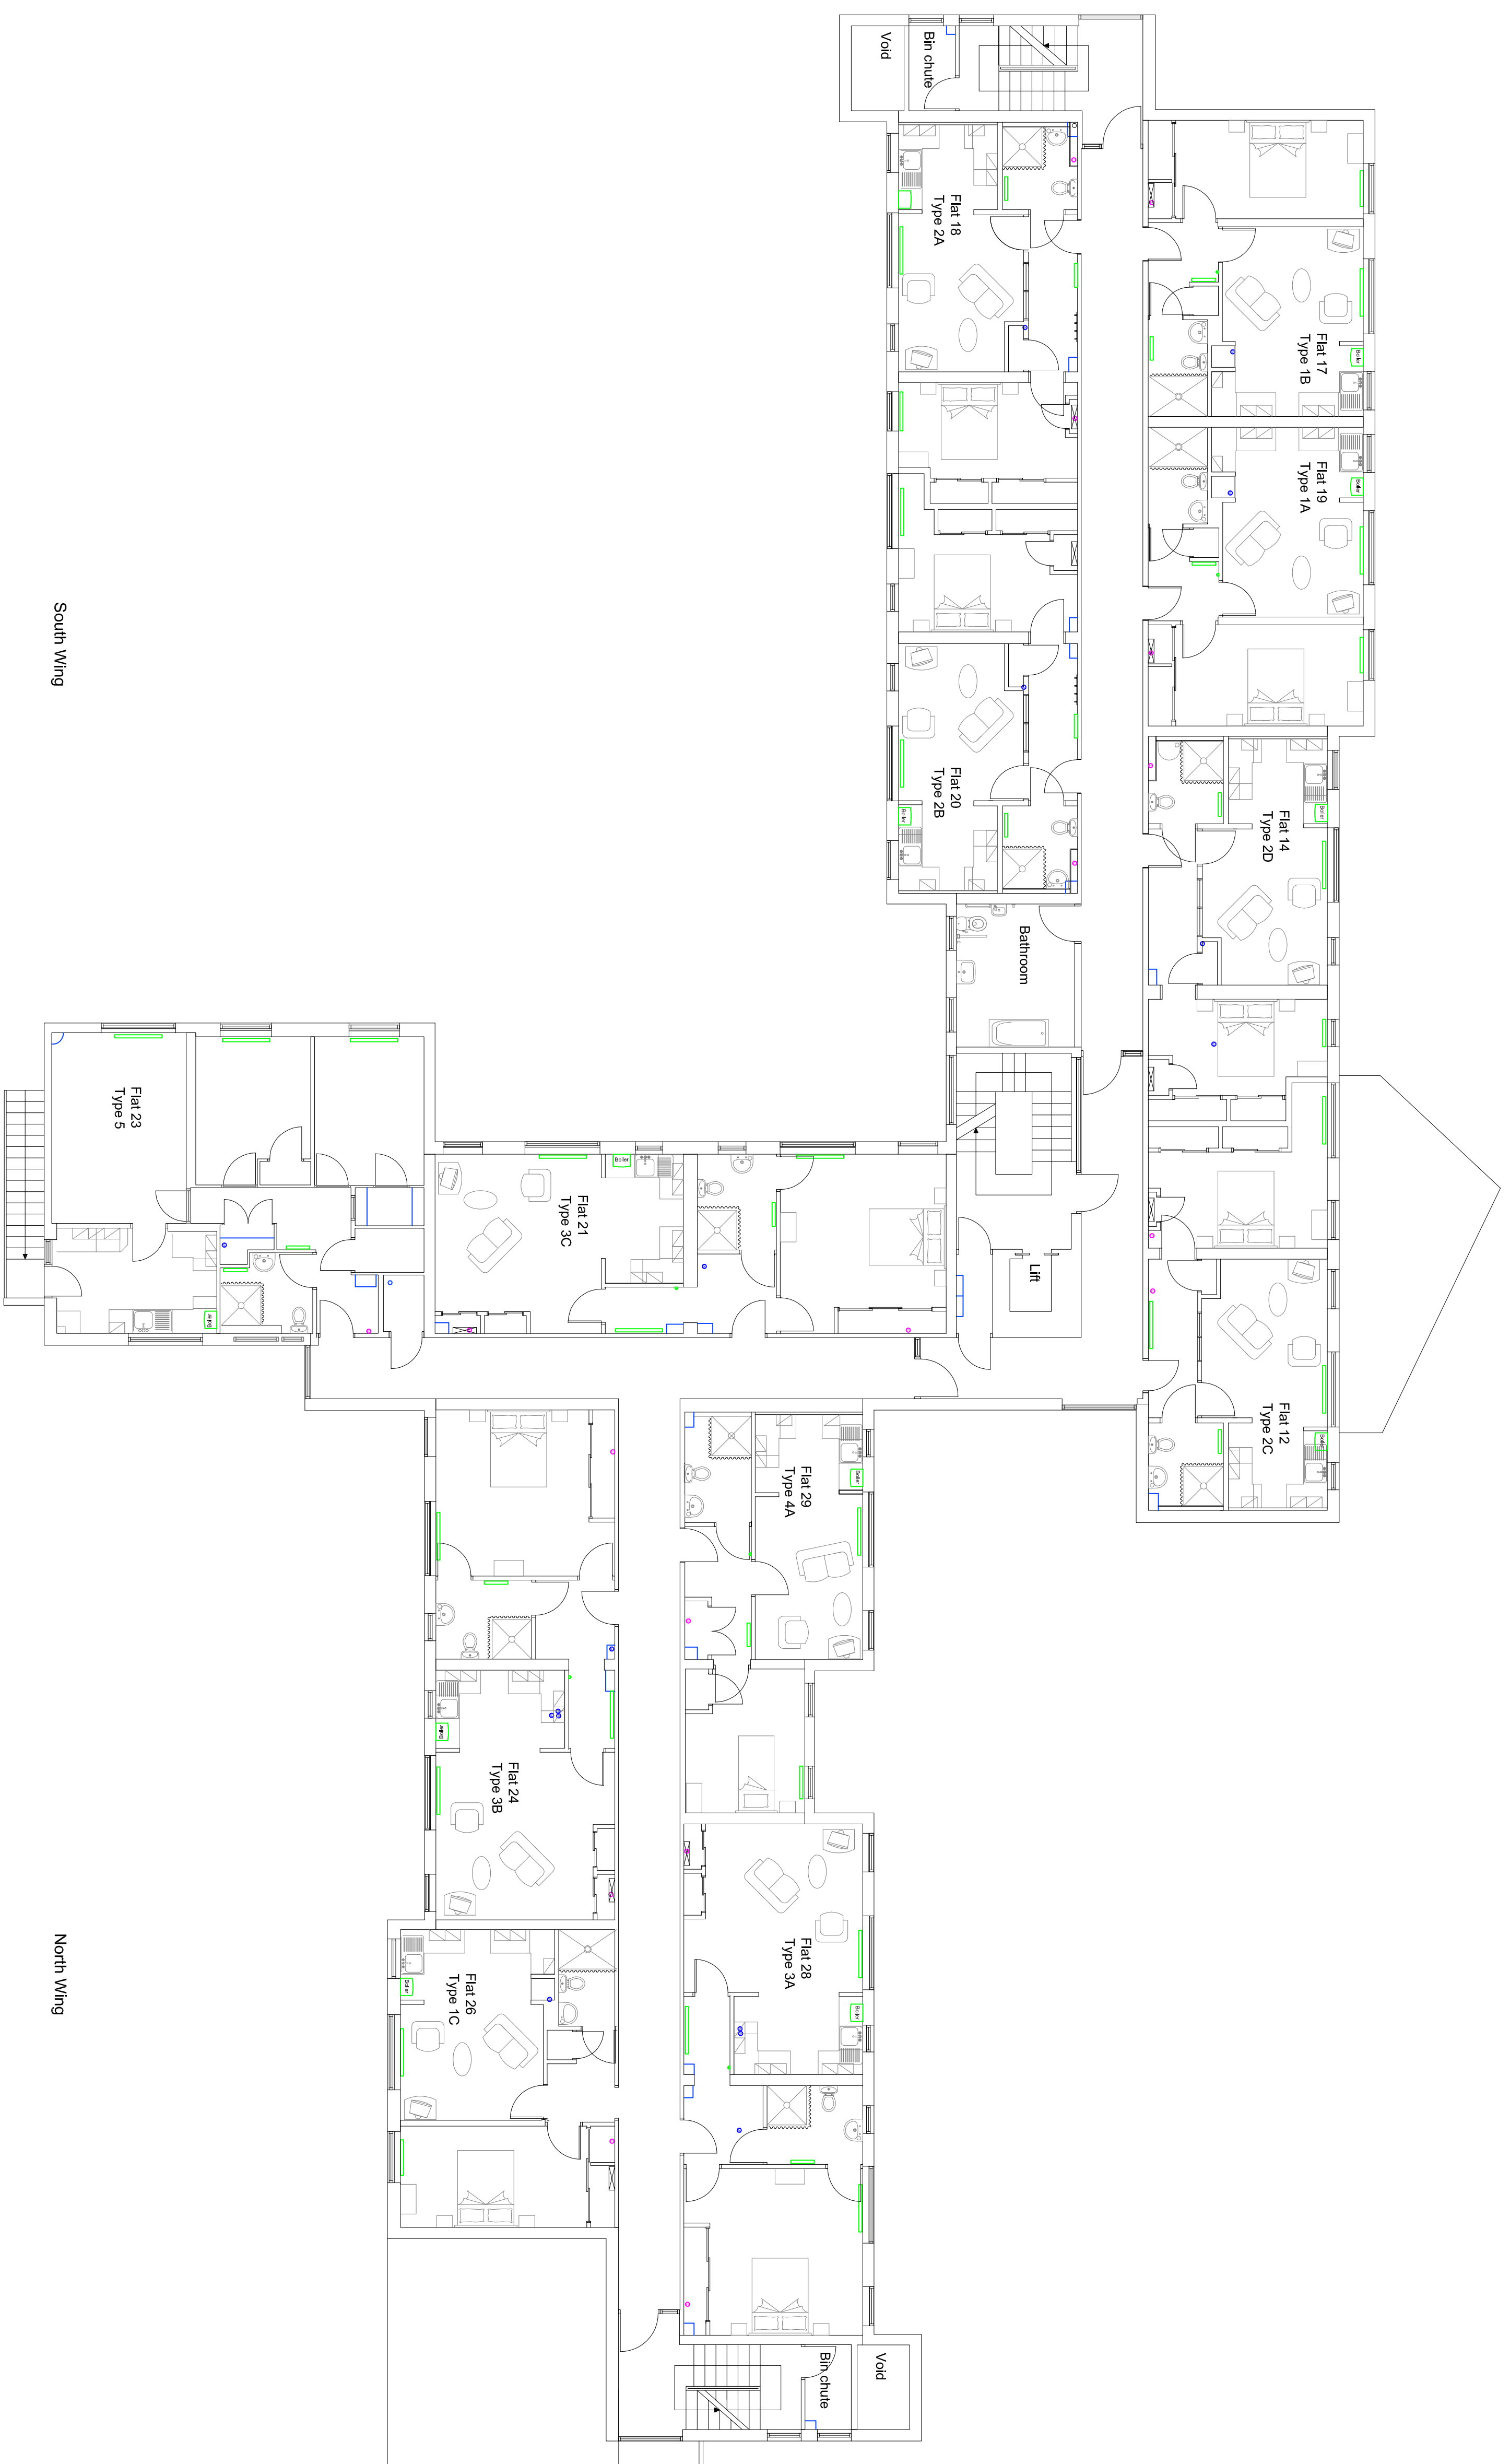


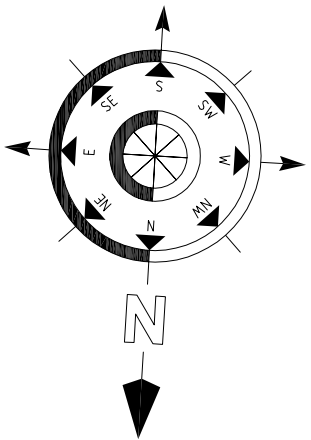

Dwg No: P211 (B0001) DATE: Nov. 2014 SCALE: 1:100 @ A1 DRAWN BY: ST CHECKED:	PROJECT: ATTENTION AND REPAIRMENT PROJECT AT ST CLARES COURT, LEIGH PARK HAVANT HAMPSHIRE PO9 4JF	CLIENT: Portsmouth City Council	TITLE: PROPOSED FIRST FLOOR PLAN
COPYRIGHT: The information has been prepared by Parker Torridge Ltd. It is not to be copied, the document is to be used for the project only and the document, whether printed whole or part, cannot be reproduced in any form without the prior written consent of the copyright holder (Parker Torridge Ltd). This document is not for sale.			
PARKER TORRIDGE 		PLANNING	
Parker Torridge Limited, Chertsey, Surrey PO18 8JH Tel: (0187) 9258 3717 / Fax: (0187) 986 648 Email: enquiries@parker-torridge.co.uk			